




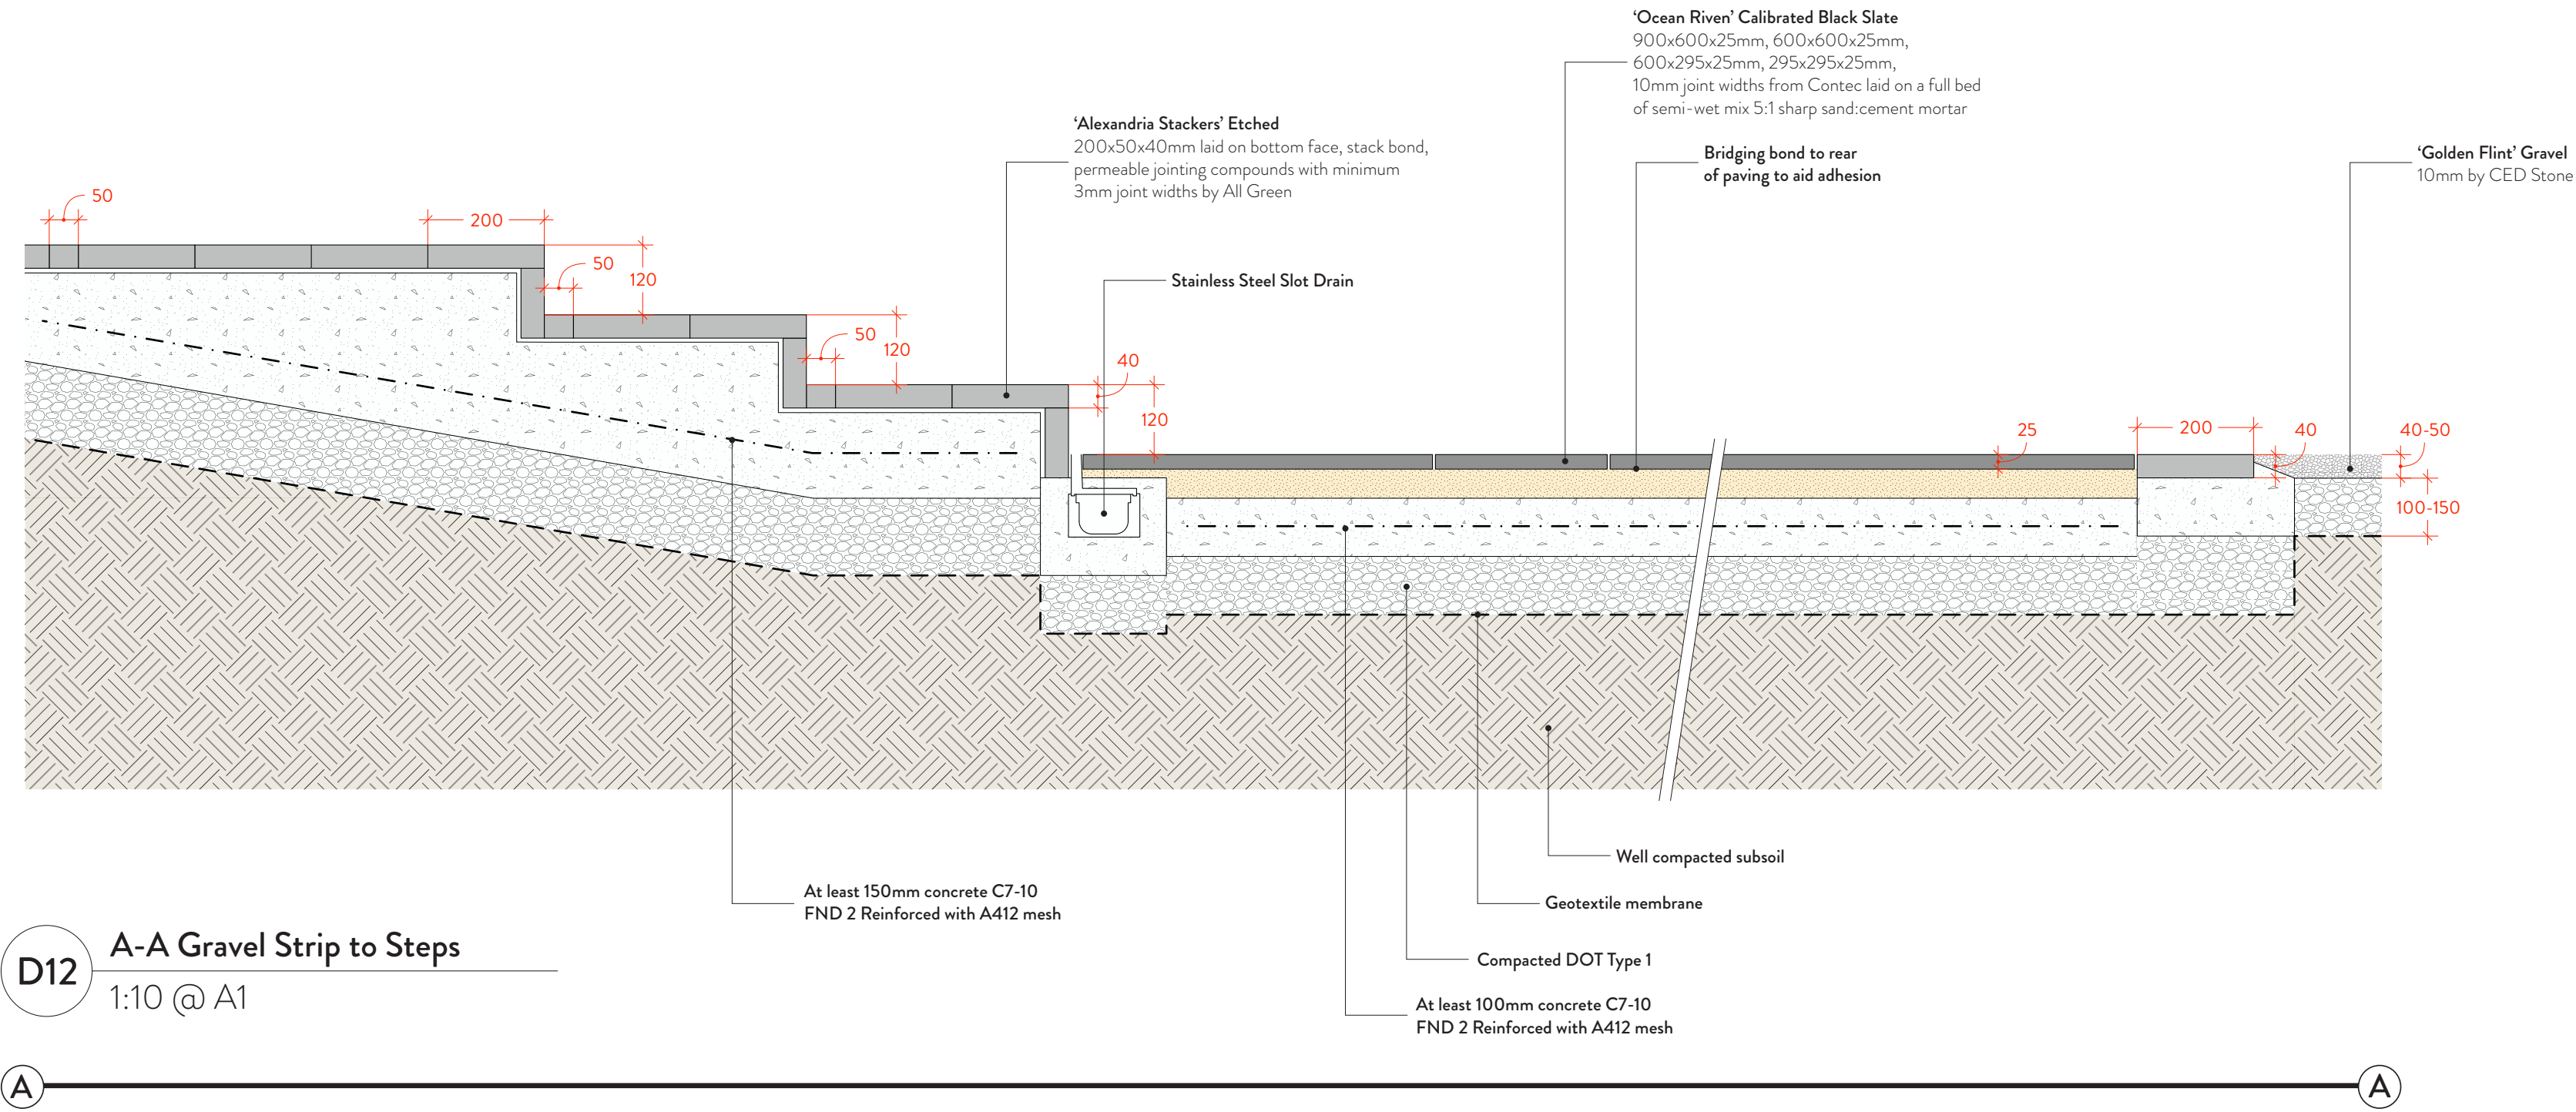


D12 A-A Gravel Strip to Steps
1:10 @ A1

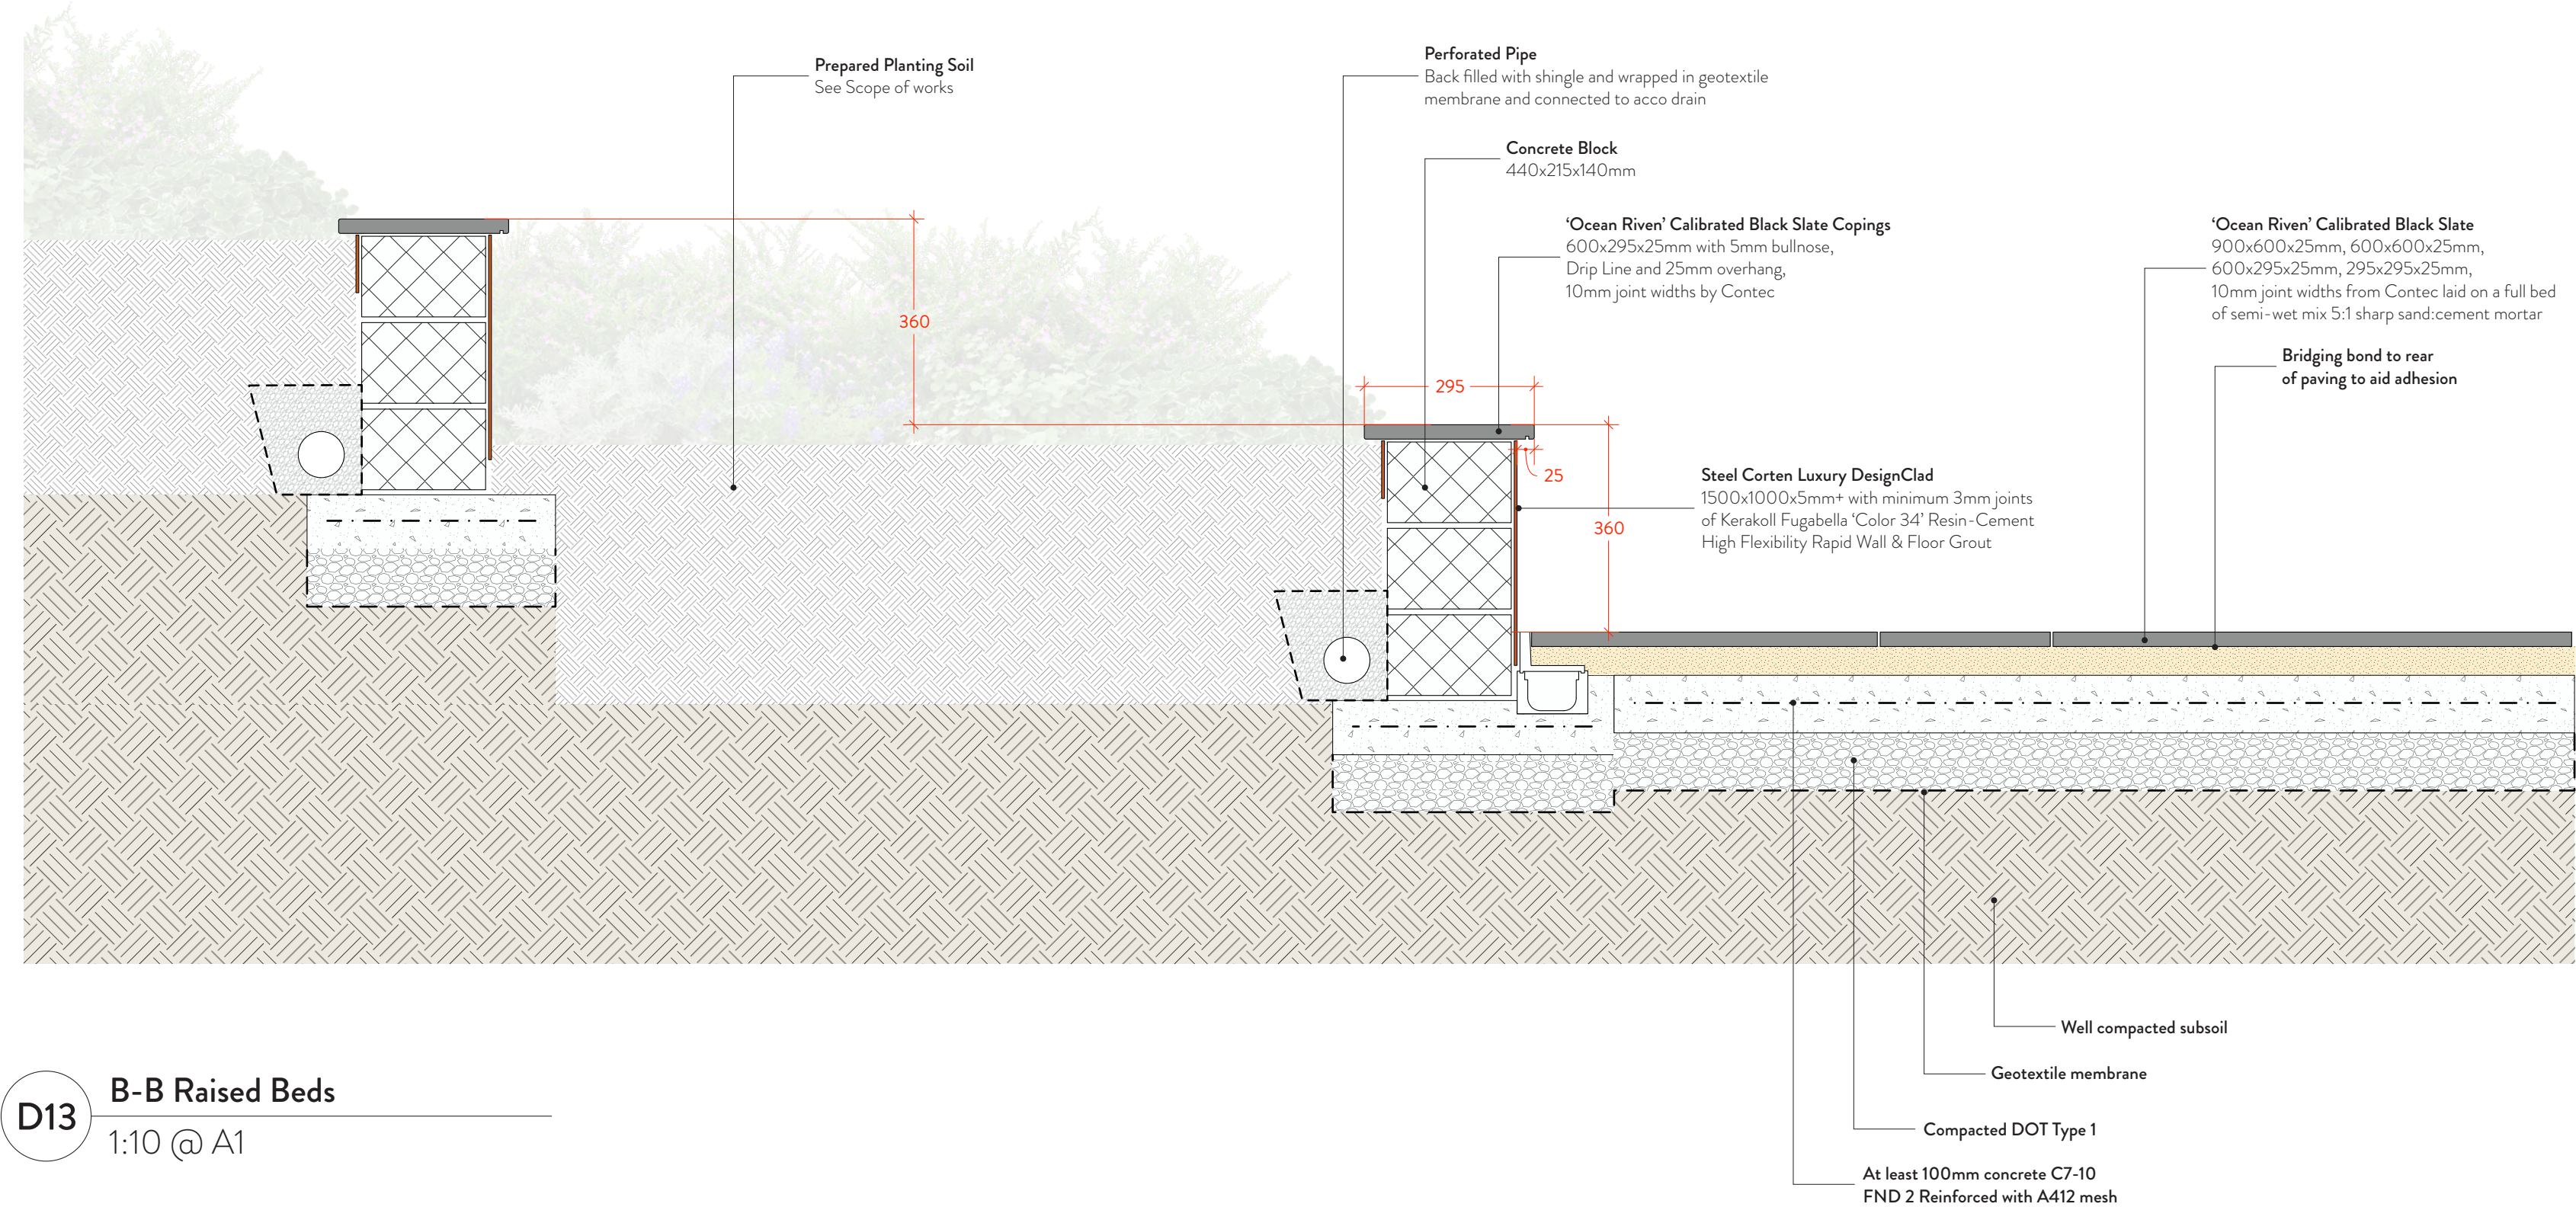


D13 B-B Raised Beds
1:10 @ A1

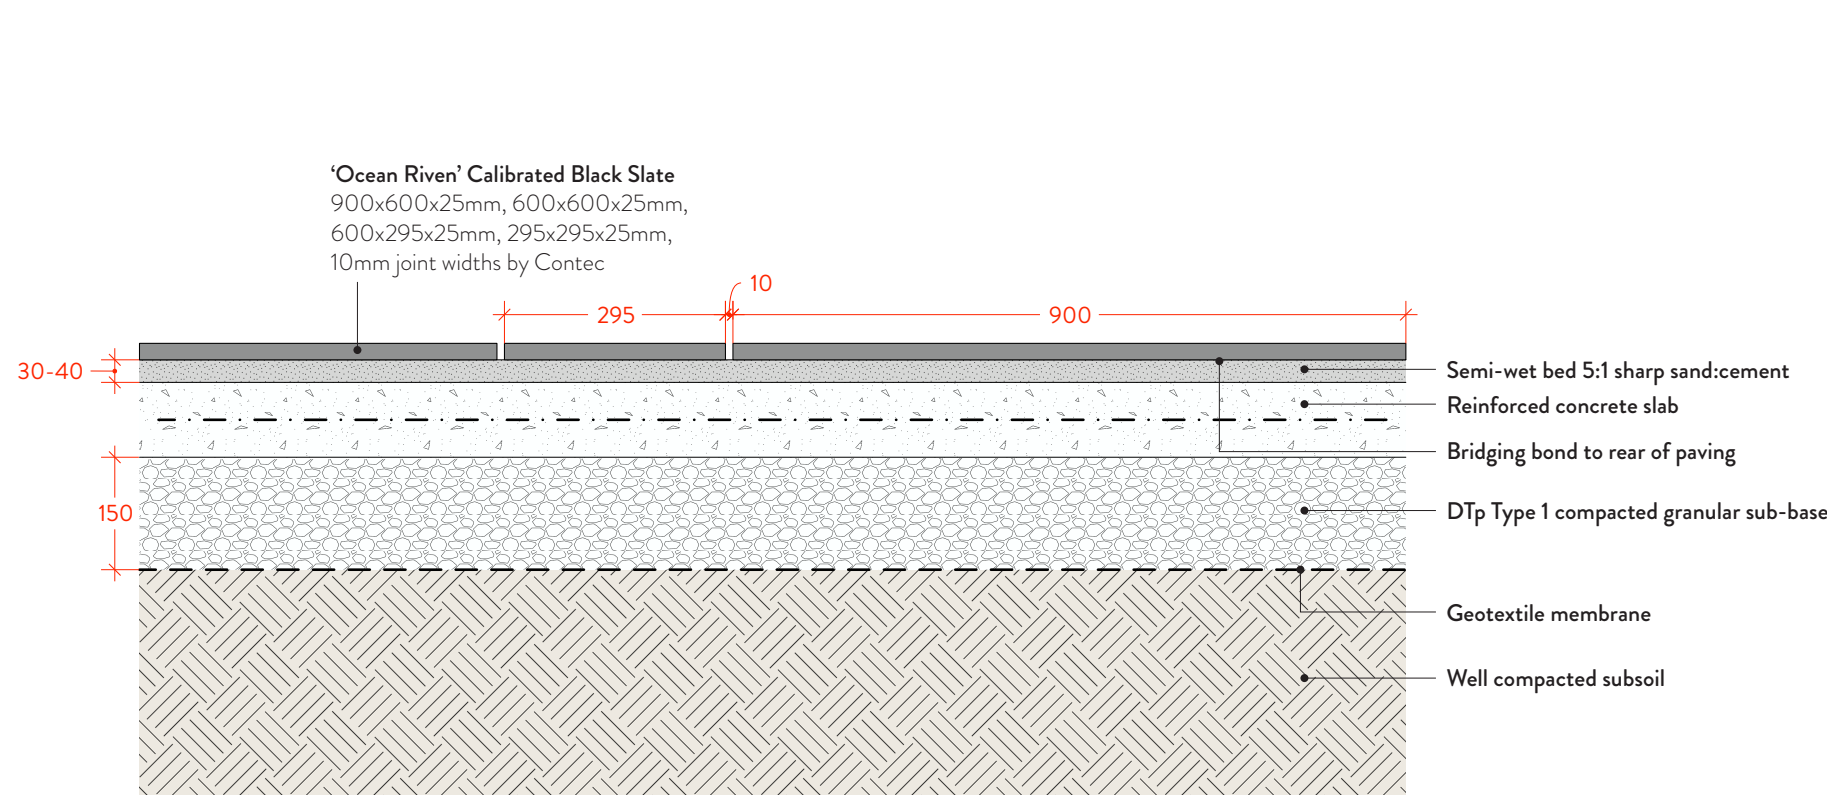



S1 Slate Paving
1:10 @ A1

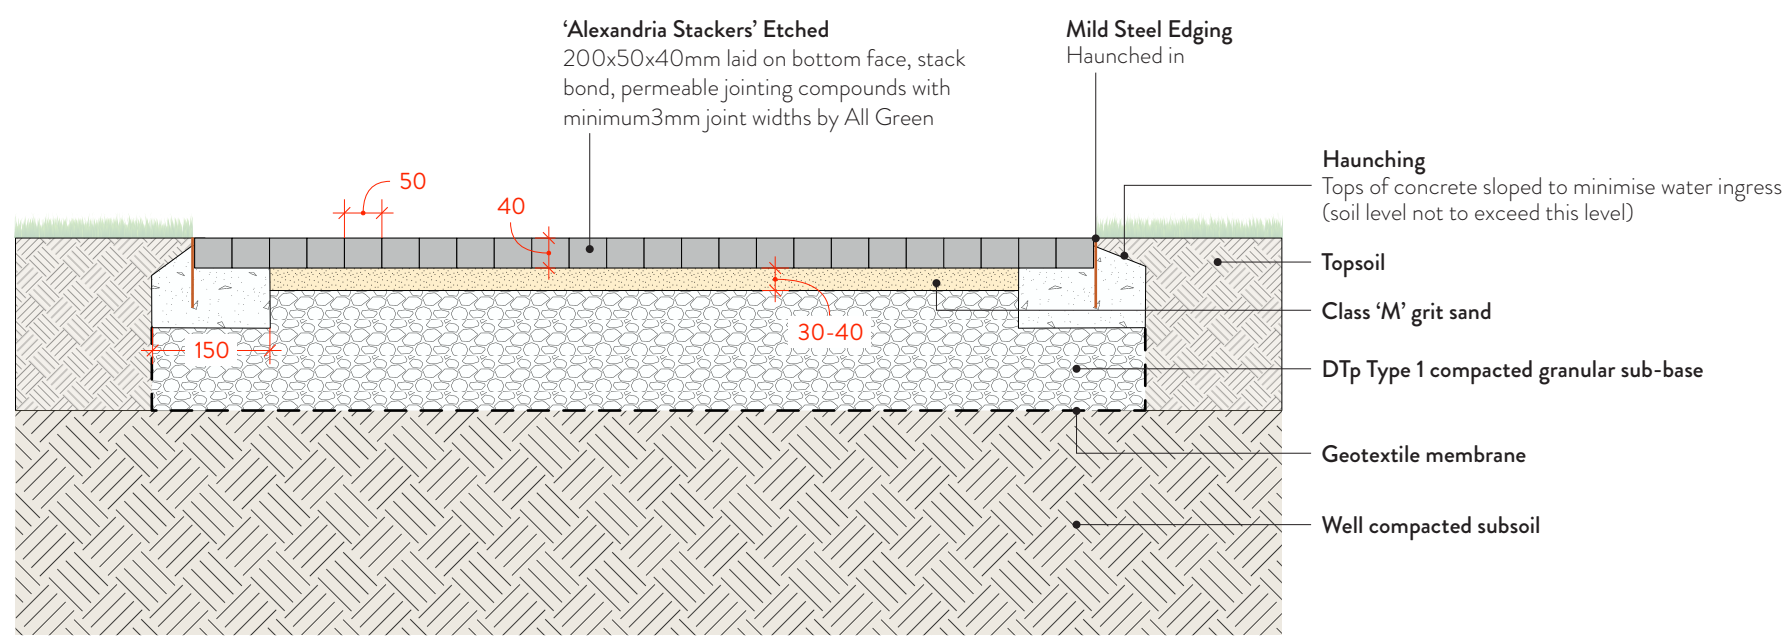

S3 Stacker Path
1:10 @ A1

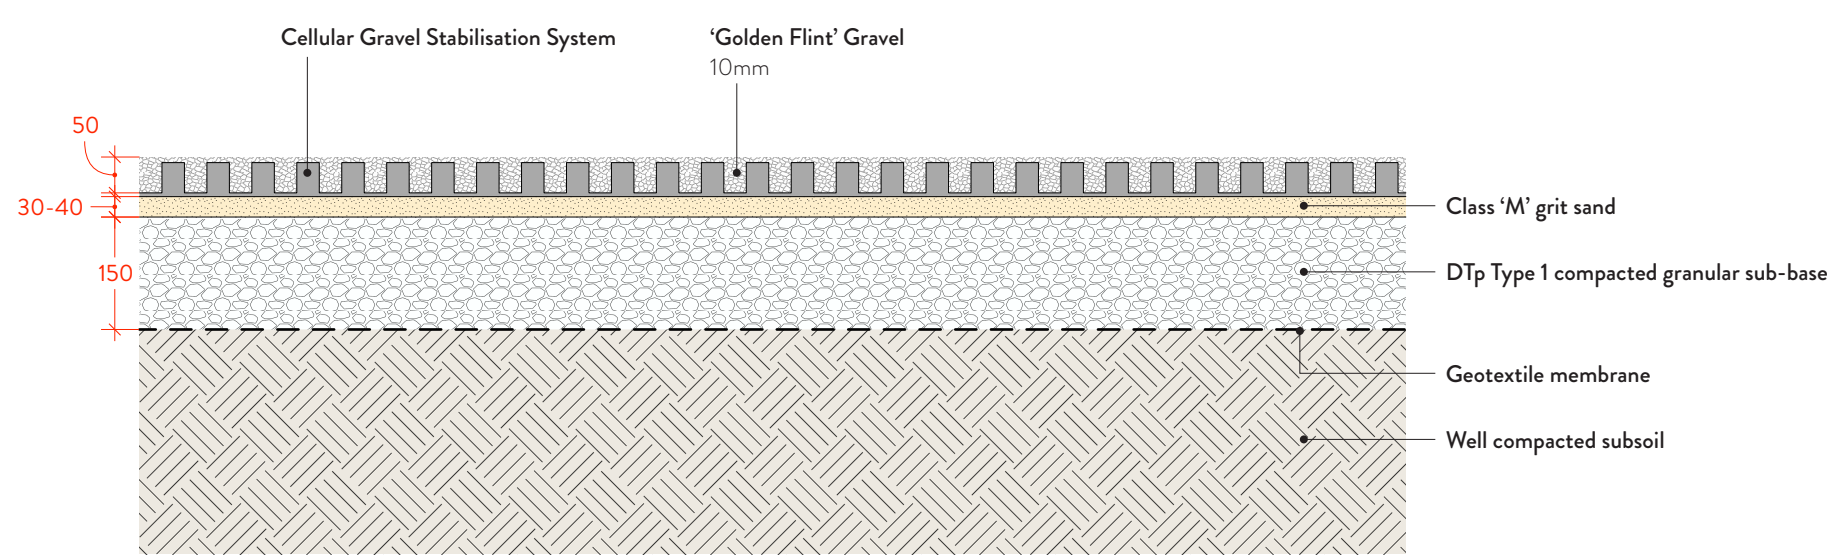

S4 Gravel Driveway
1:10 @ A1

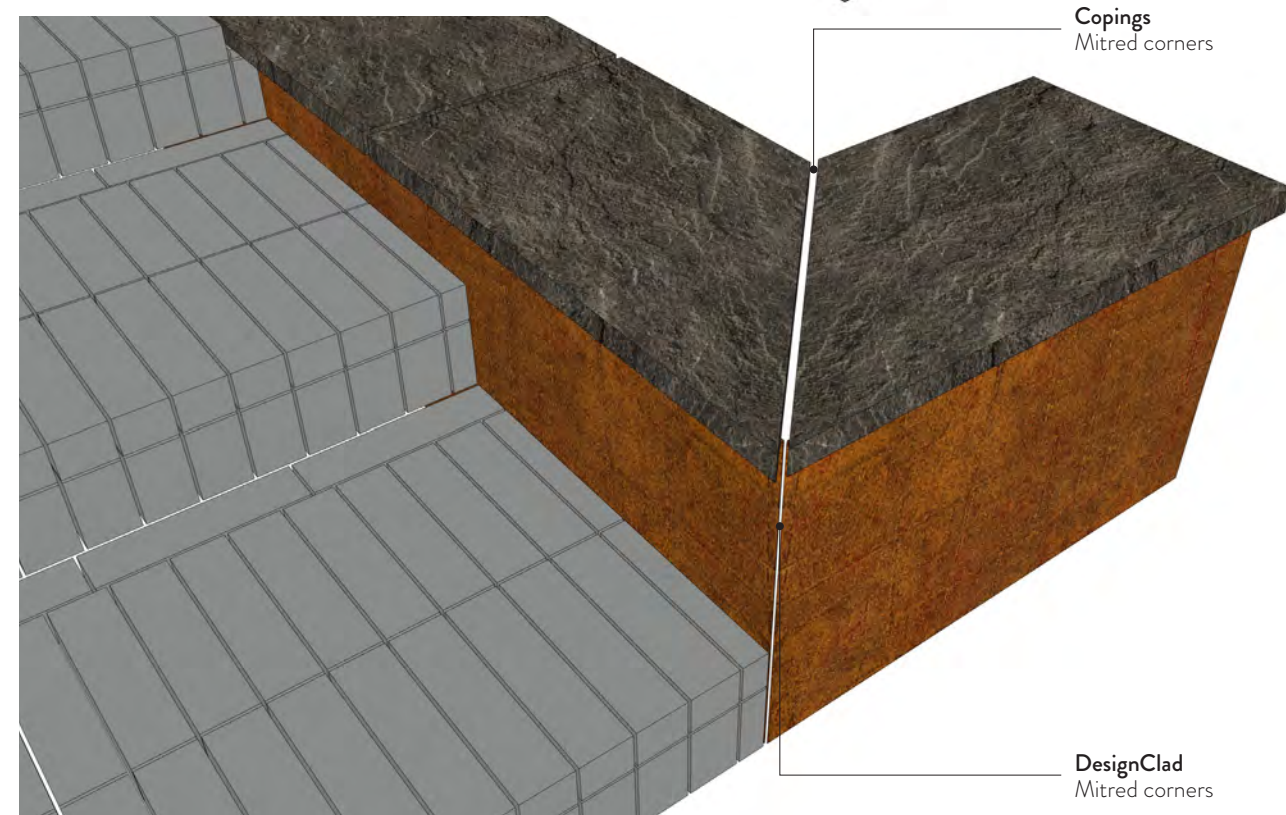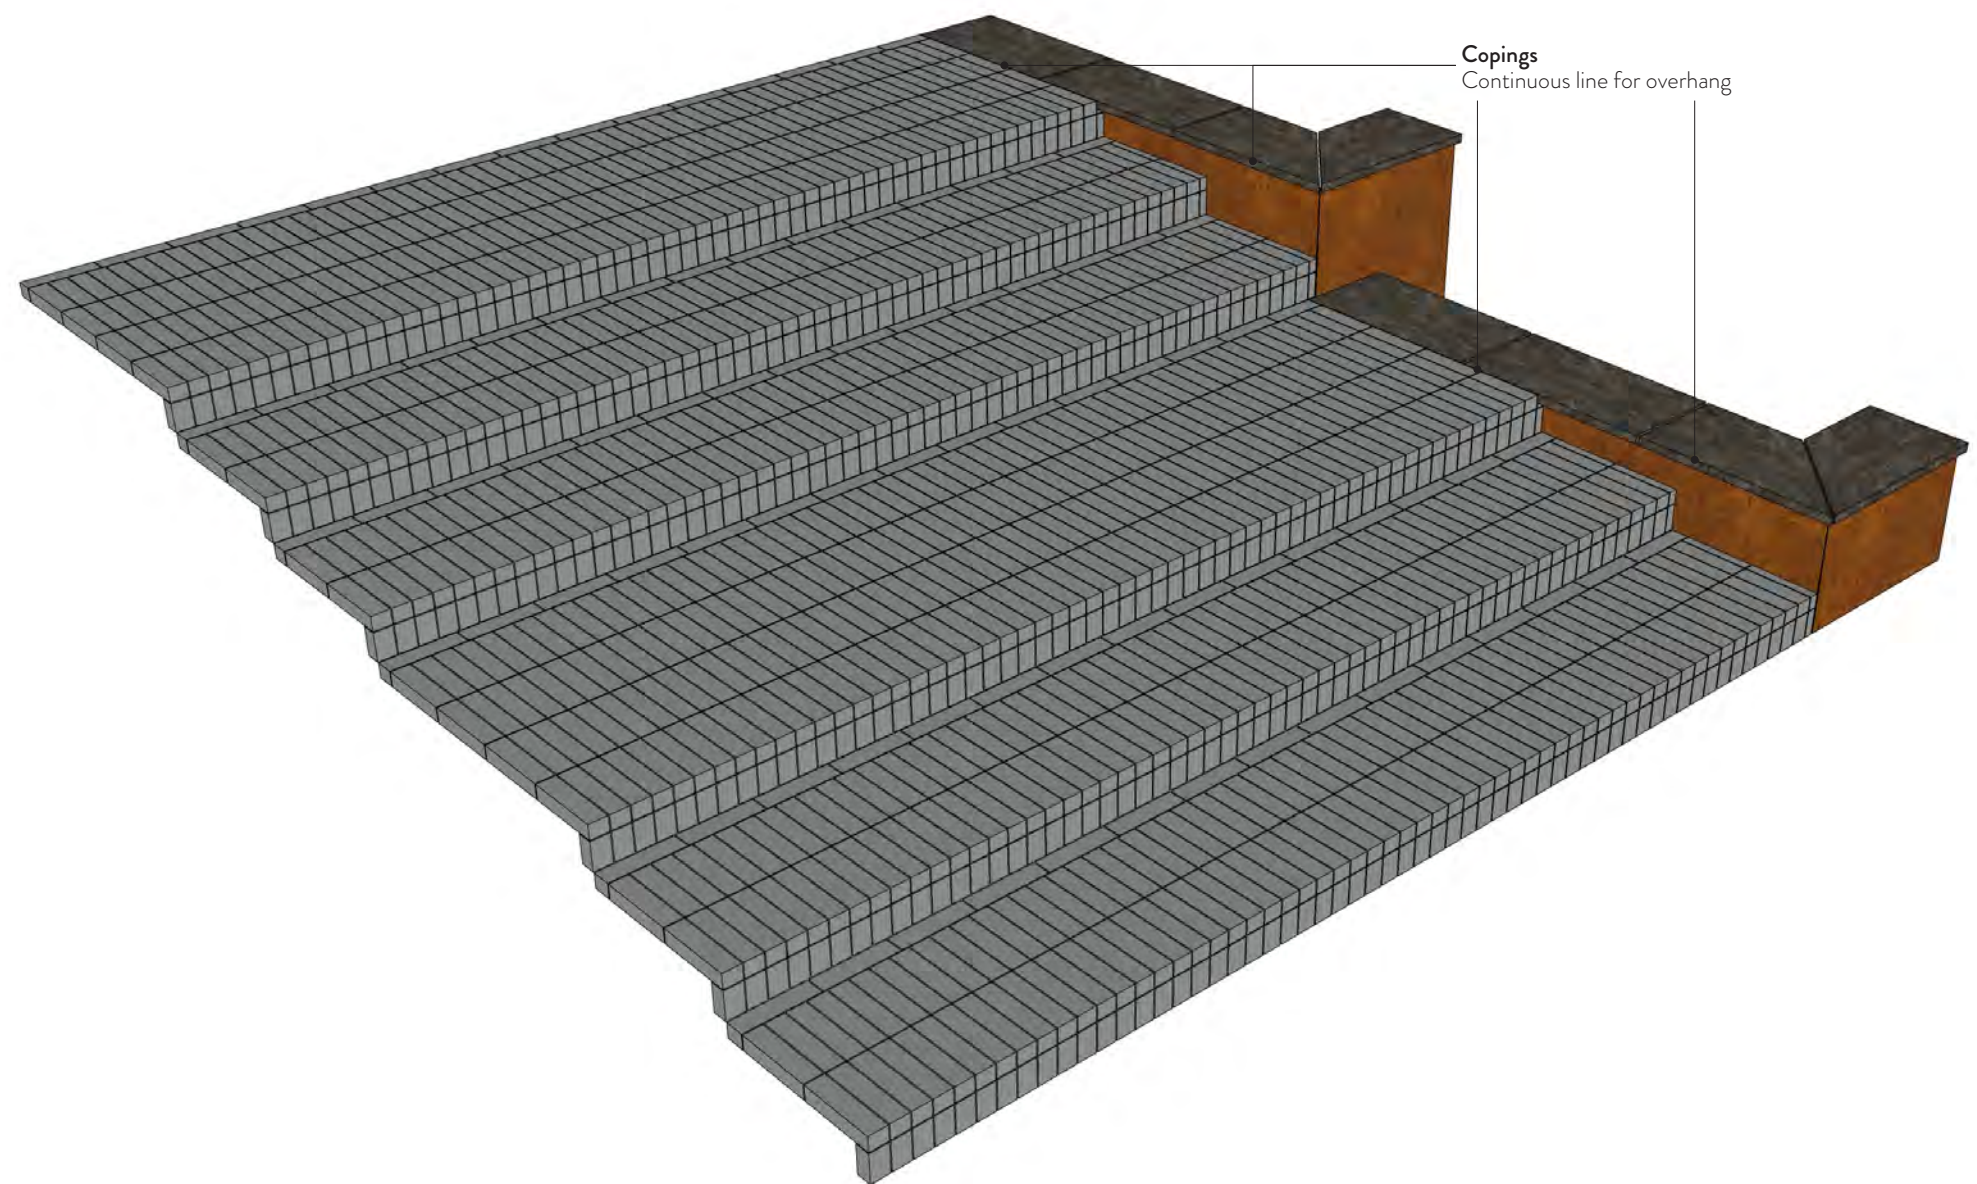

RACHEL GOOZEE

GARDEN & PLANTING DESIGN

11 Lincoln Cottages, Brighton BN2 9UJ
T: 07801 354 944 E: hello@rachelgoozee.com
rachelgoozee.com

NOTES:

- This drawing is for reference ONLY
- Exact construction details to be prepared by contractor based on this outline specification
- Not suitable for construction unless stated
- Contractors must check all dimensions on site
- Only figured dimensions are to be worked from
- Drawings to be viewed in association with work of other consultants
- Discrepancies must be reported before proceeding

Copyright © Rachel Goozee Garden & Planting Design

CLIENT:
Mr & Mrs S Dougall

PROJECT:
Marlow House
107 High Street, Lindfield,
West Sussex RH16 2HR

DRAWING TITLE:
Surface Detail, A- A & B- B

DRAWING NO: D11/12, S1, 2&4	REV: A	DRAWN BY: MJG
PROJECT NO: RG02095	SCALE @ A1: 1:10	DATE: 18.04.23