




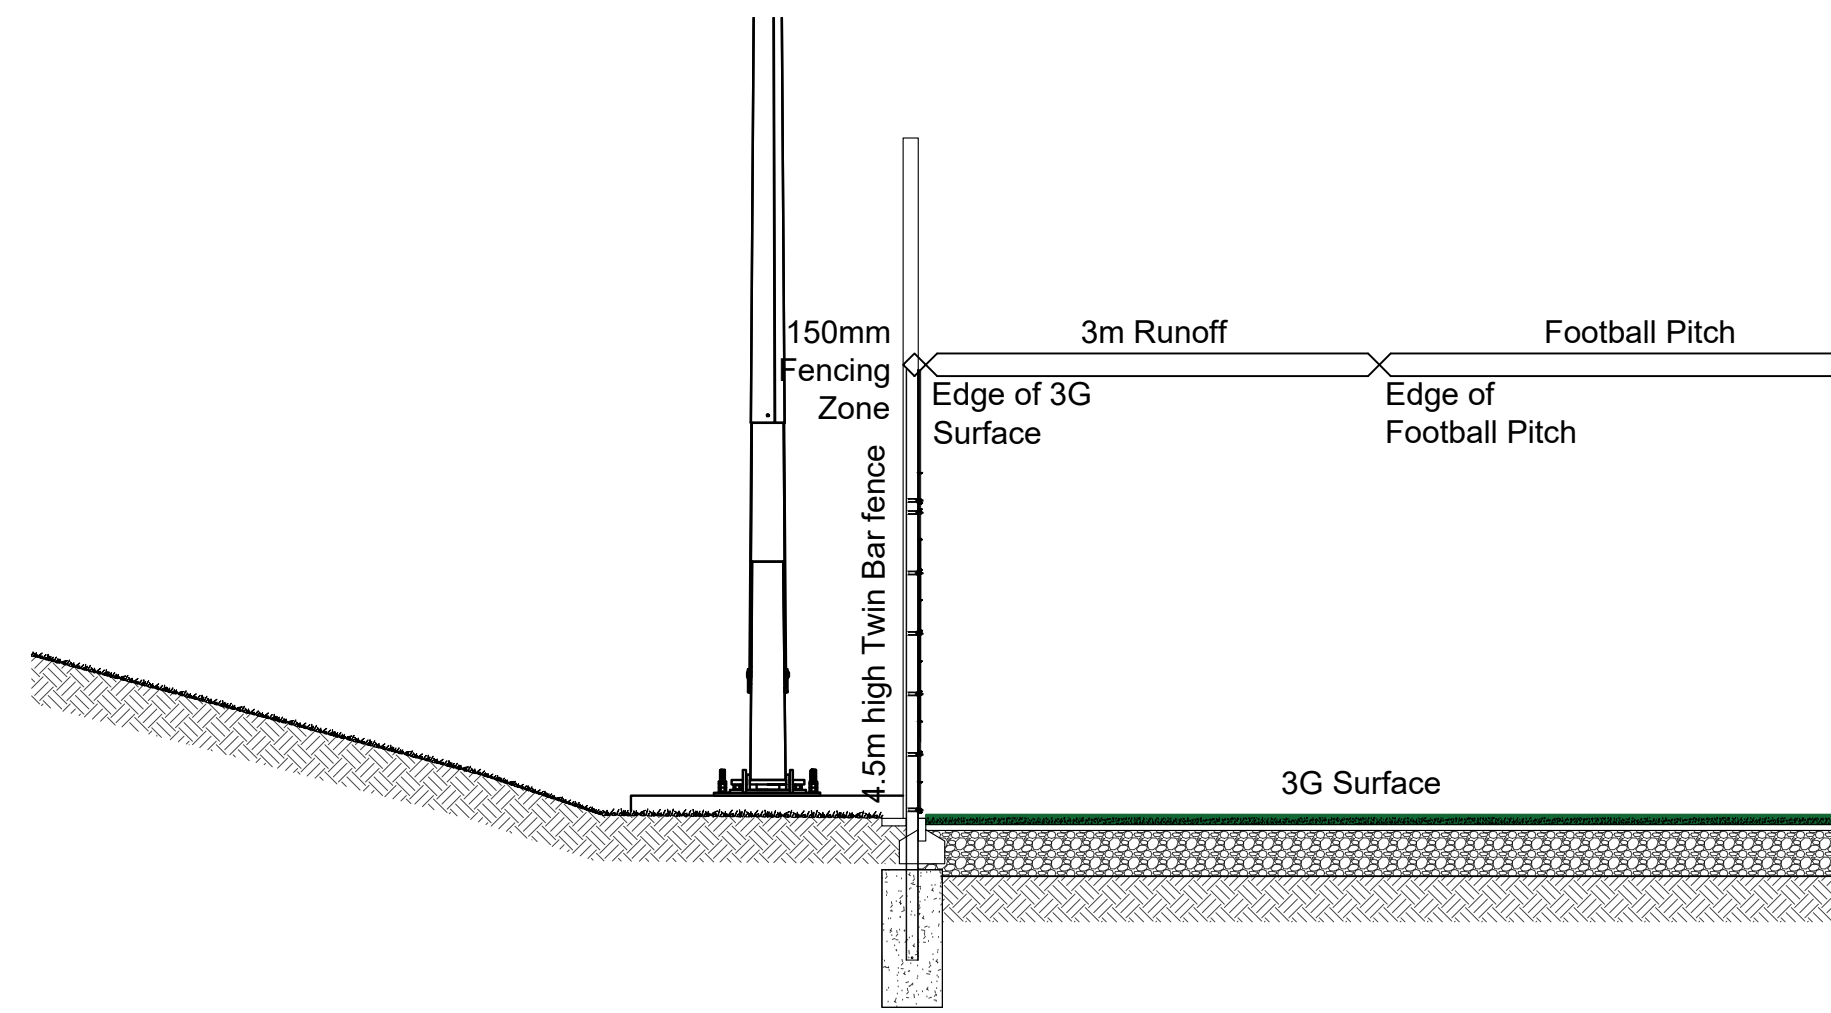



Section A-A
Through Pitch Side (pitch abuts fence)

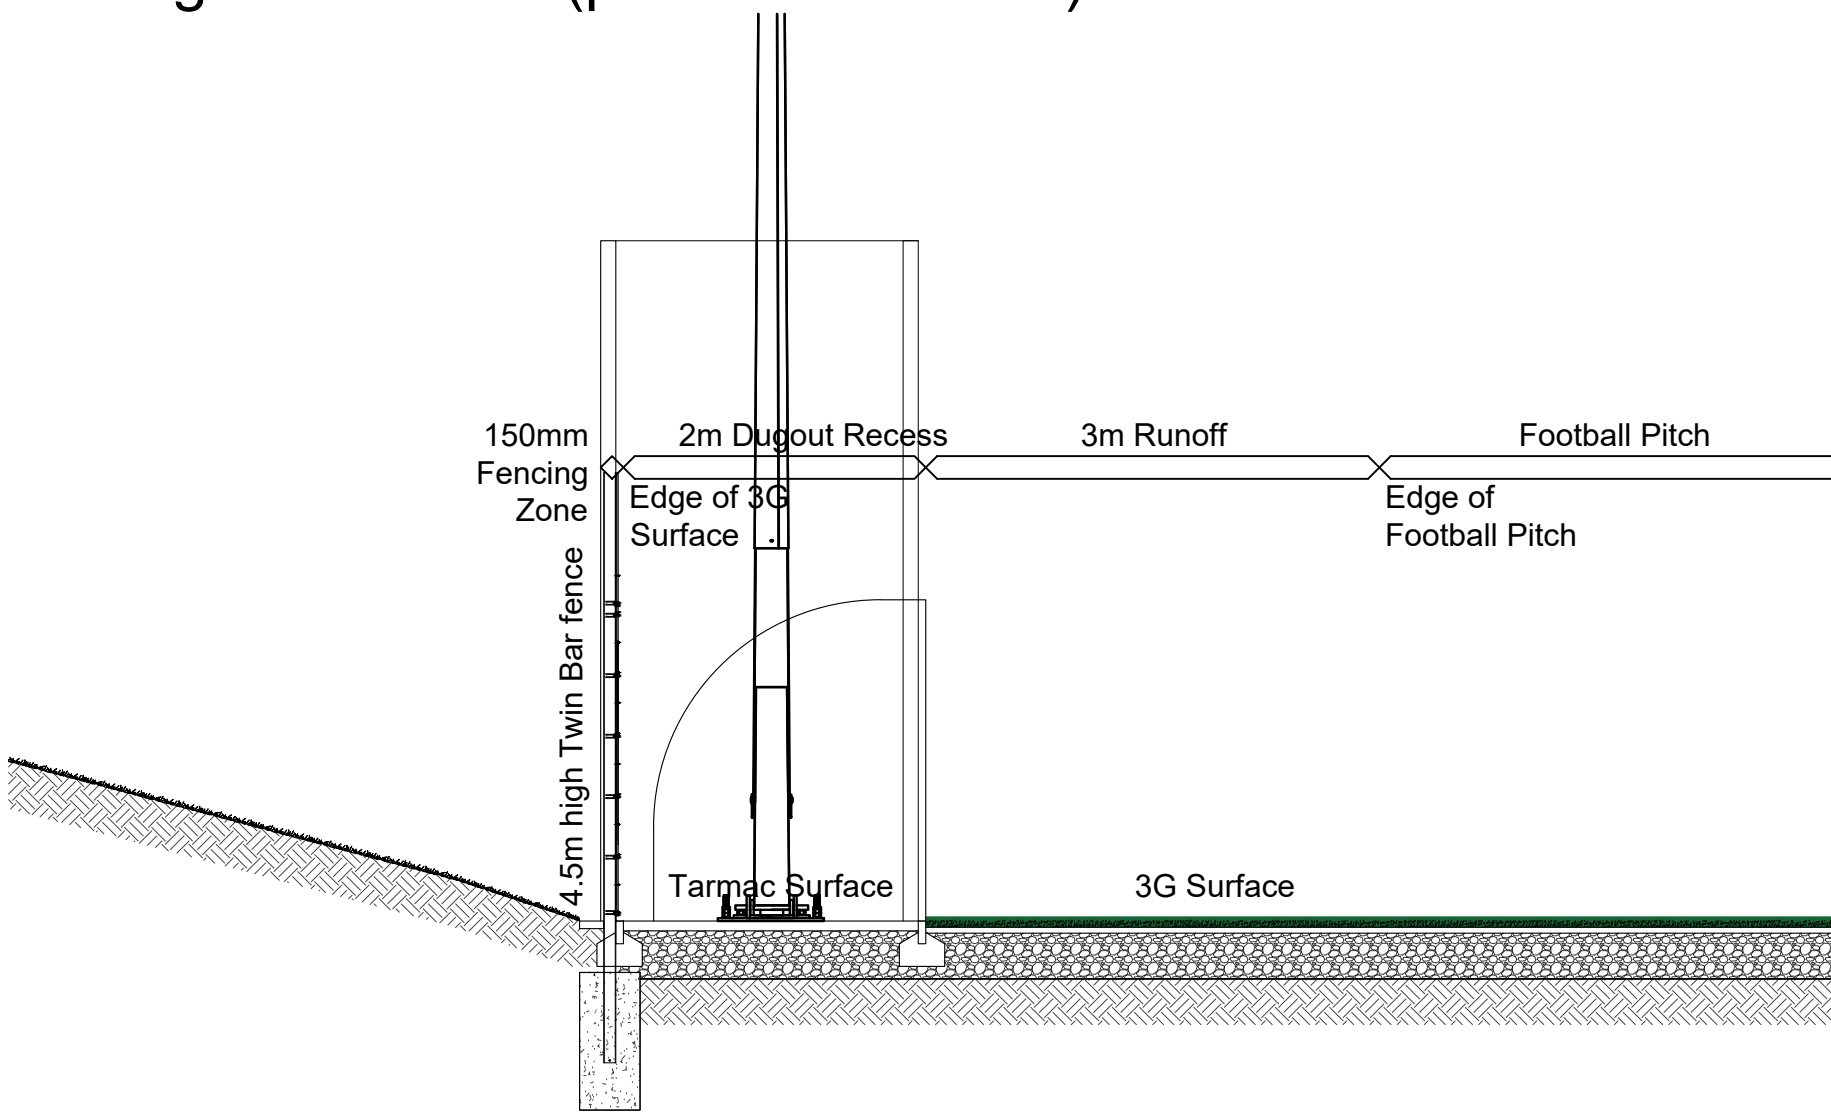


Section C-C
Through Pitch Side (2m recess for dugout)

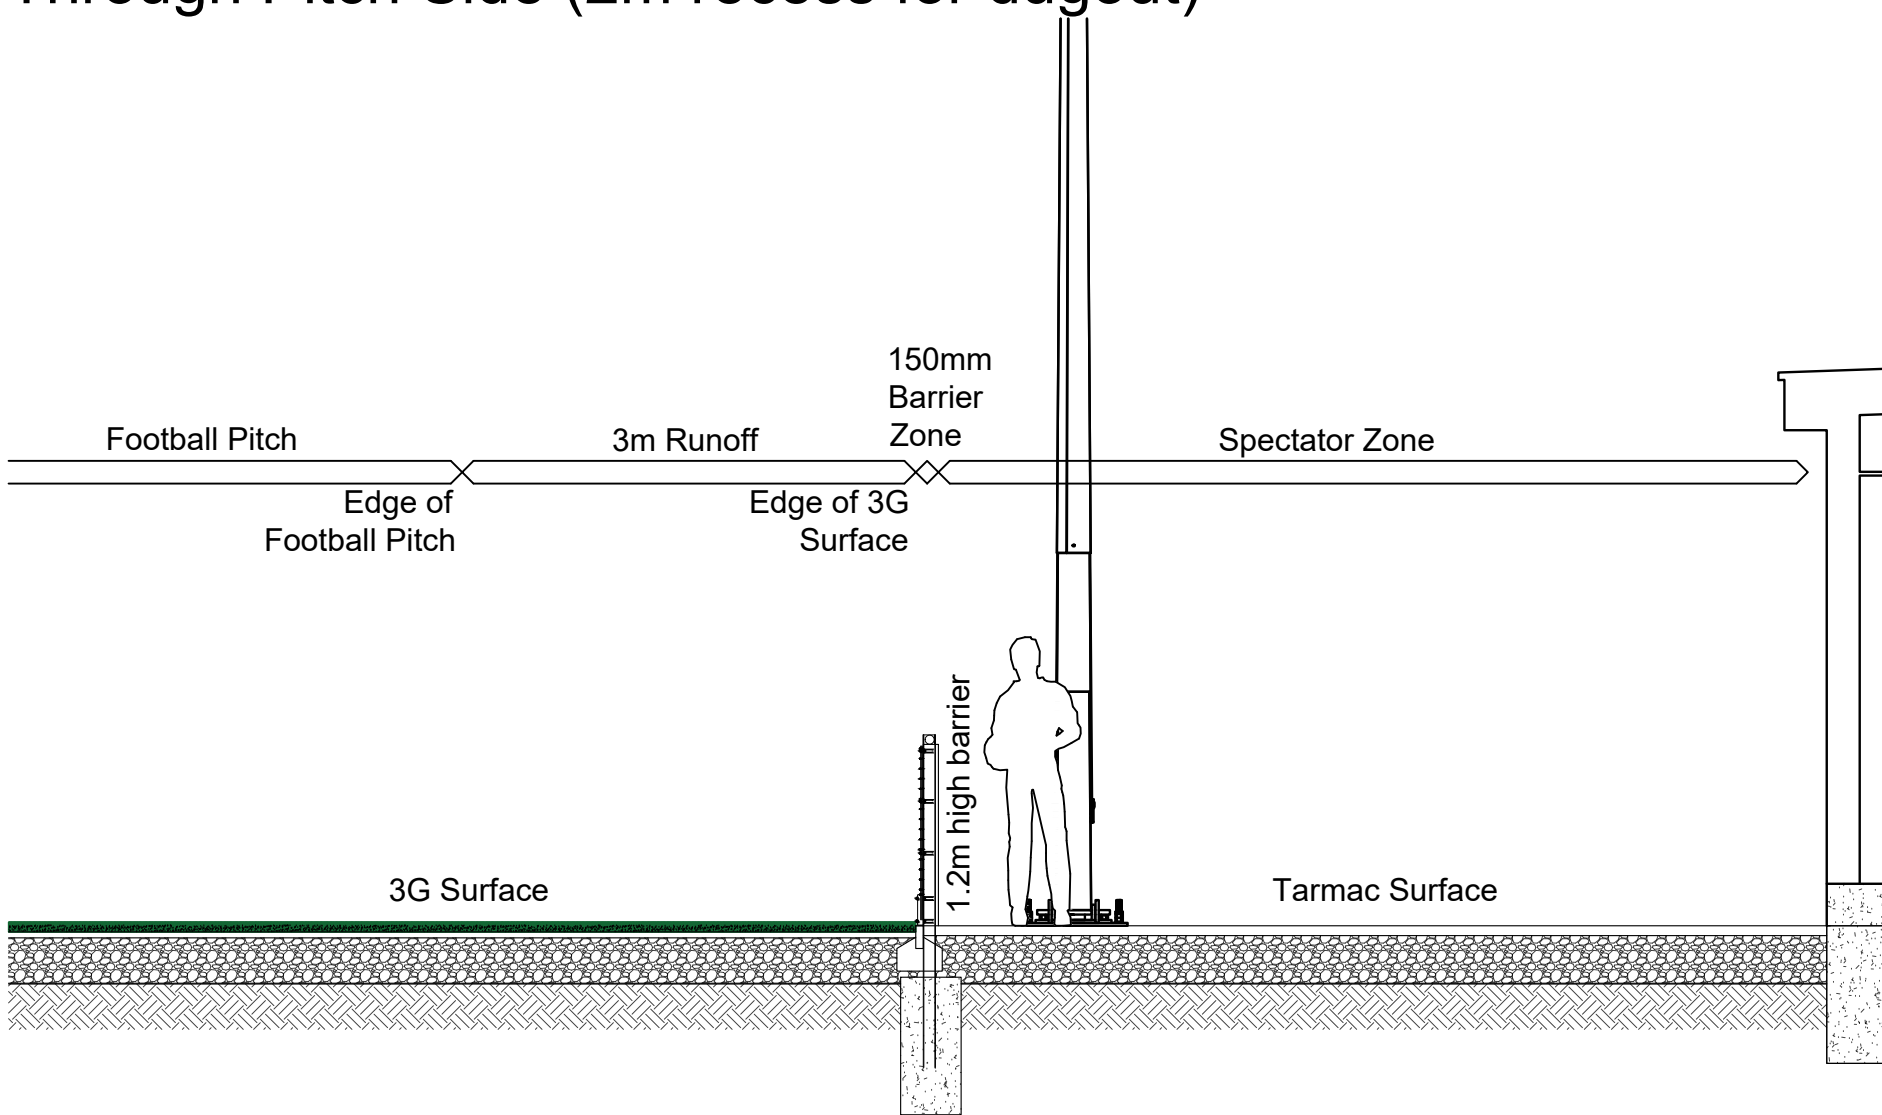



Section E-E
Through Pitch Side (inc. spectator zone & pavilion building)

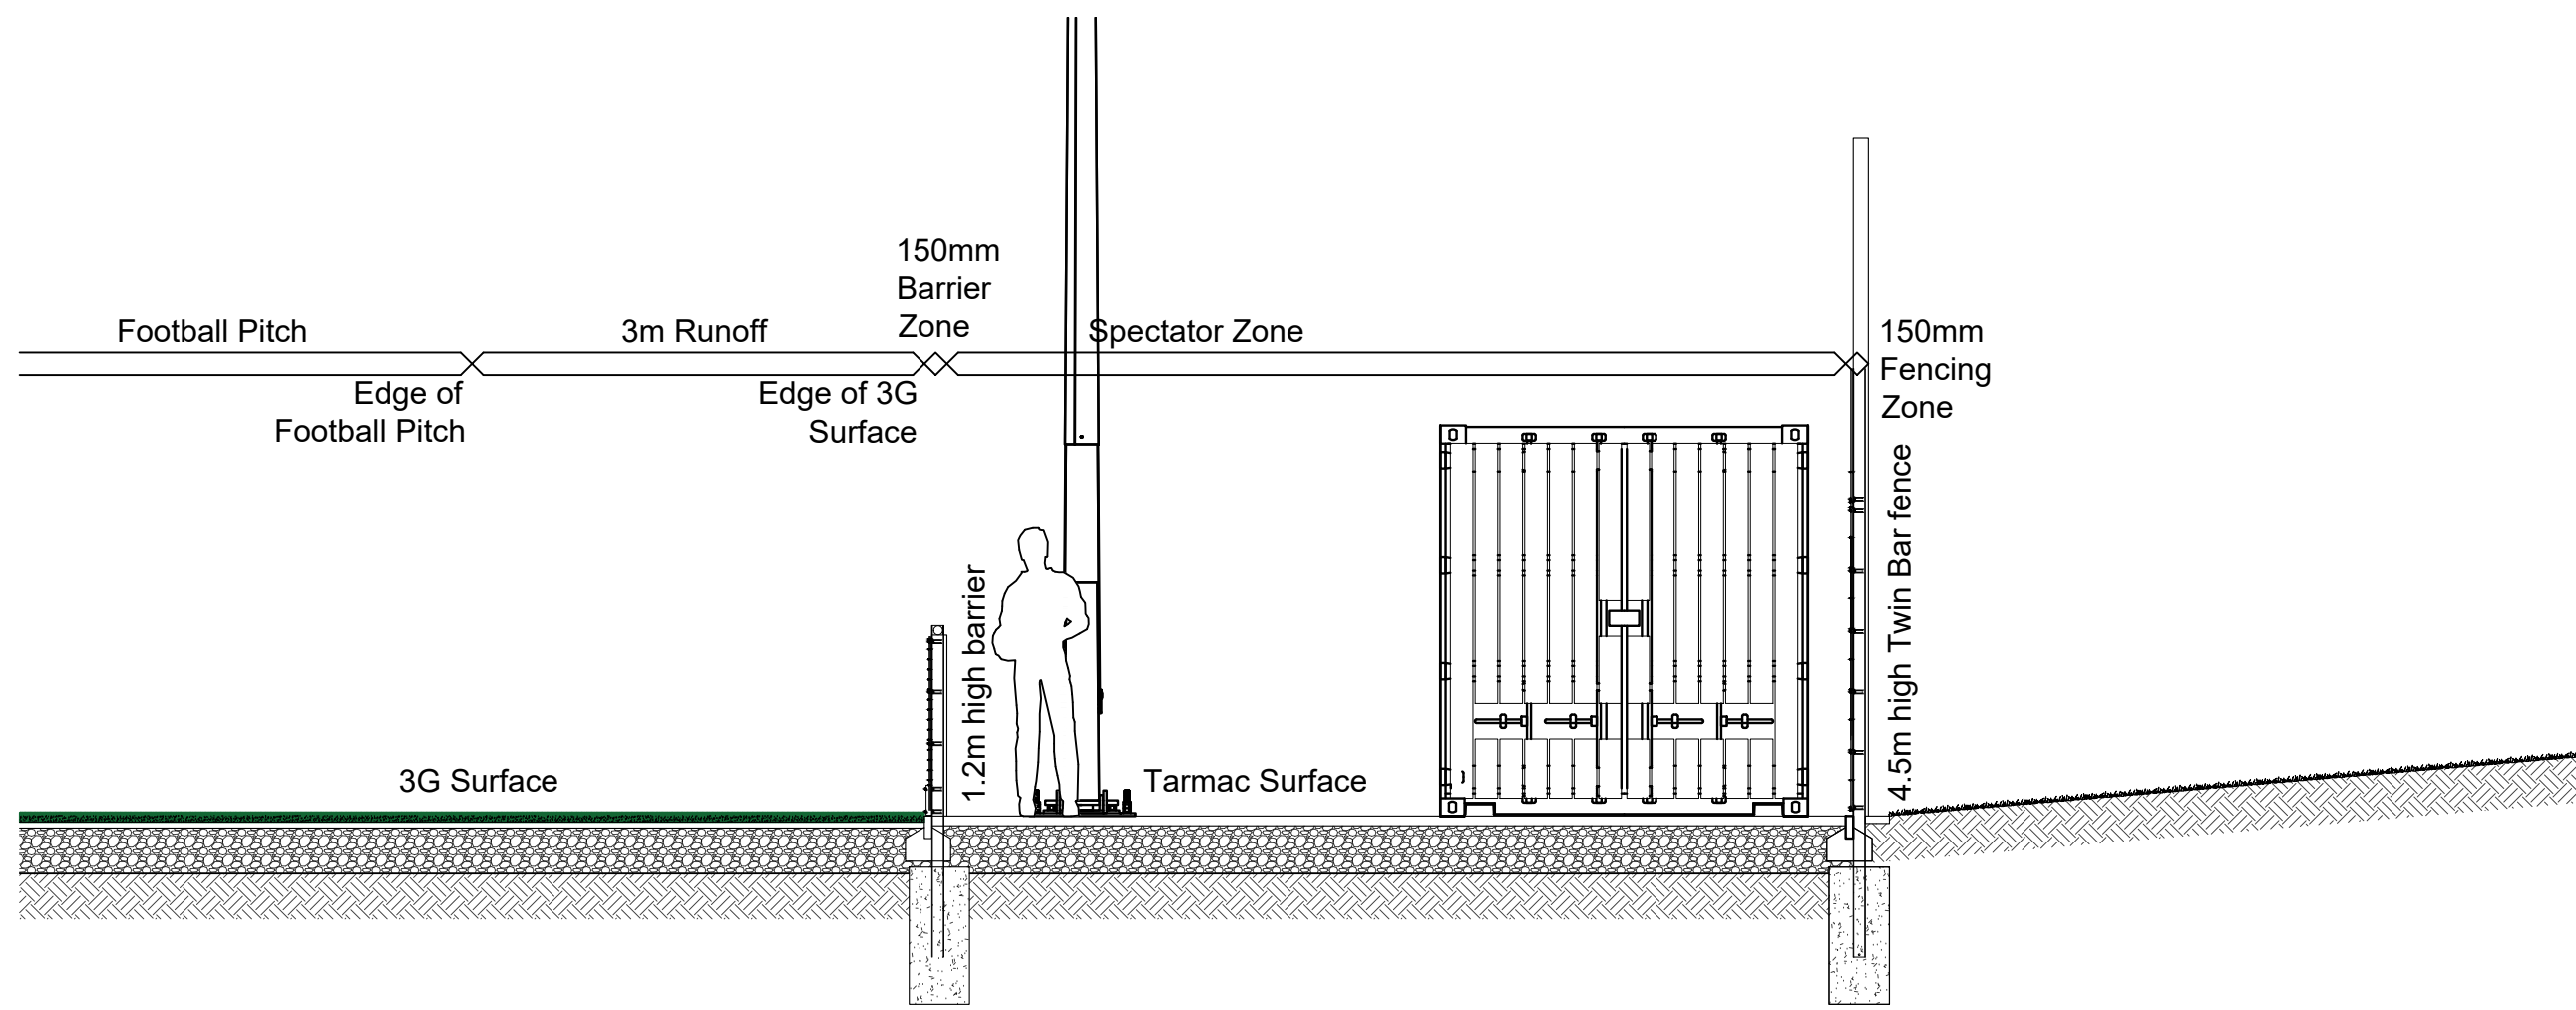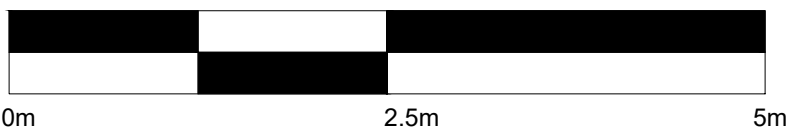

Section B-B
Through Pitch Side (inc. spectator zone and storage container)

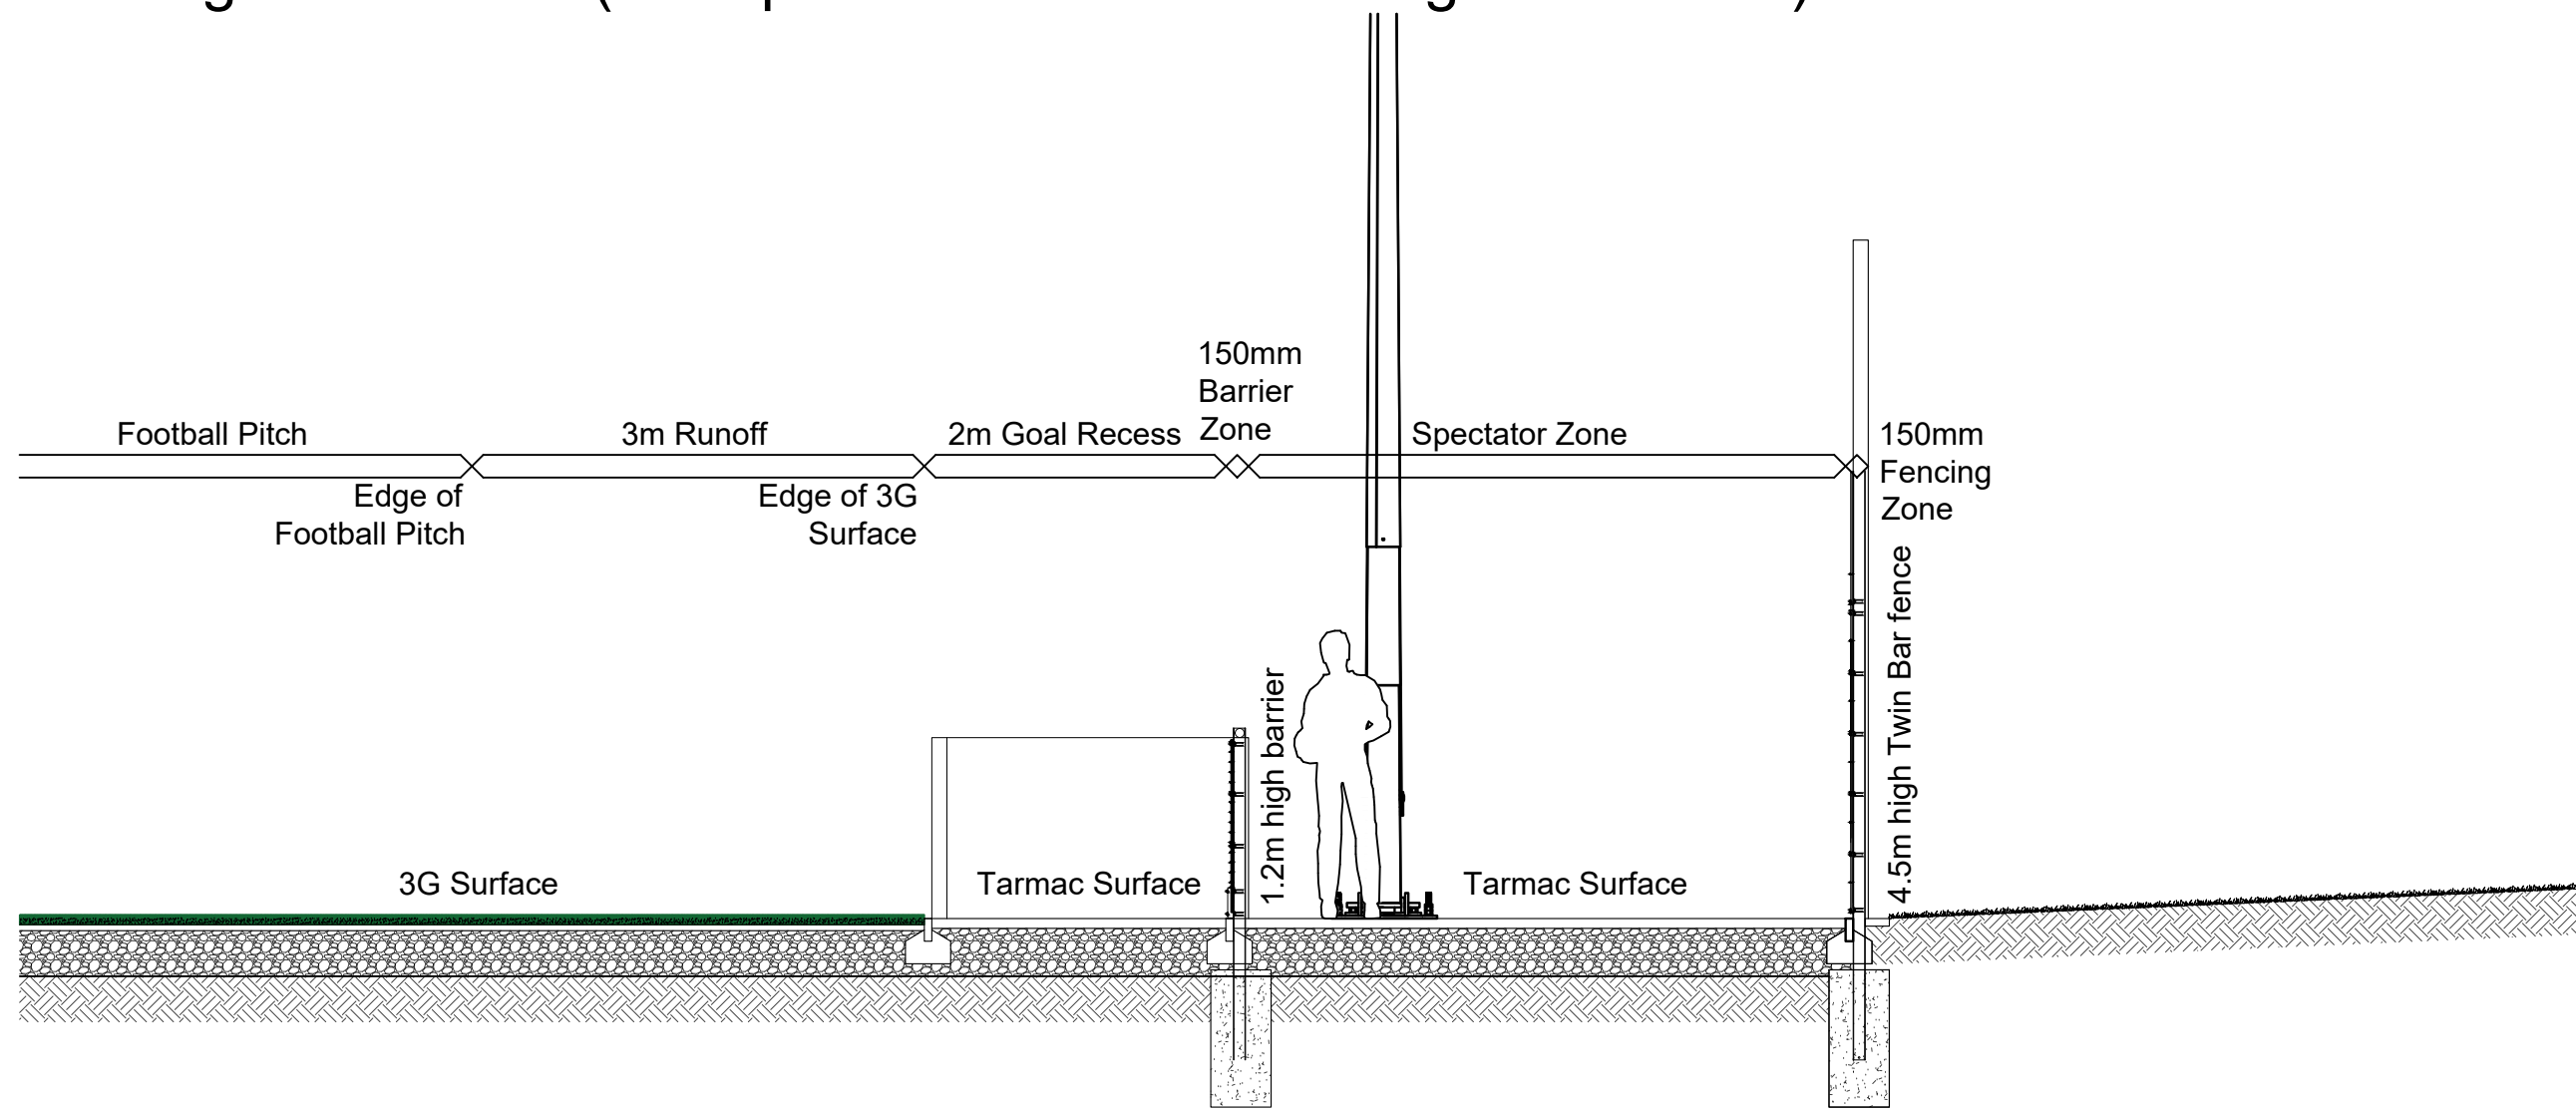

Section D-D
Through Pitch Side (inc. goal recess & spectator zone)

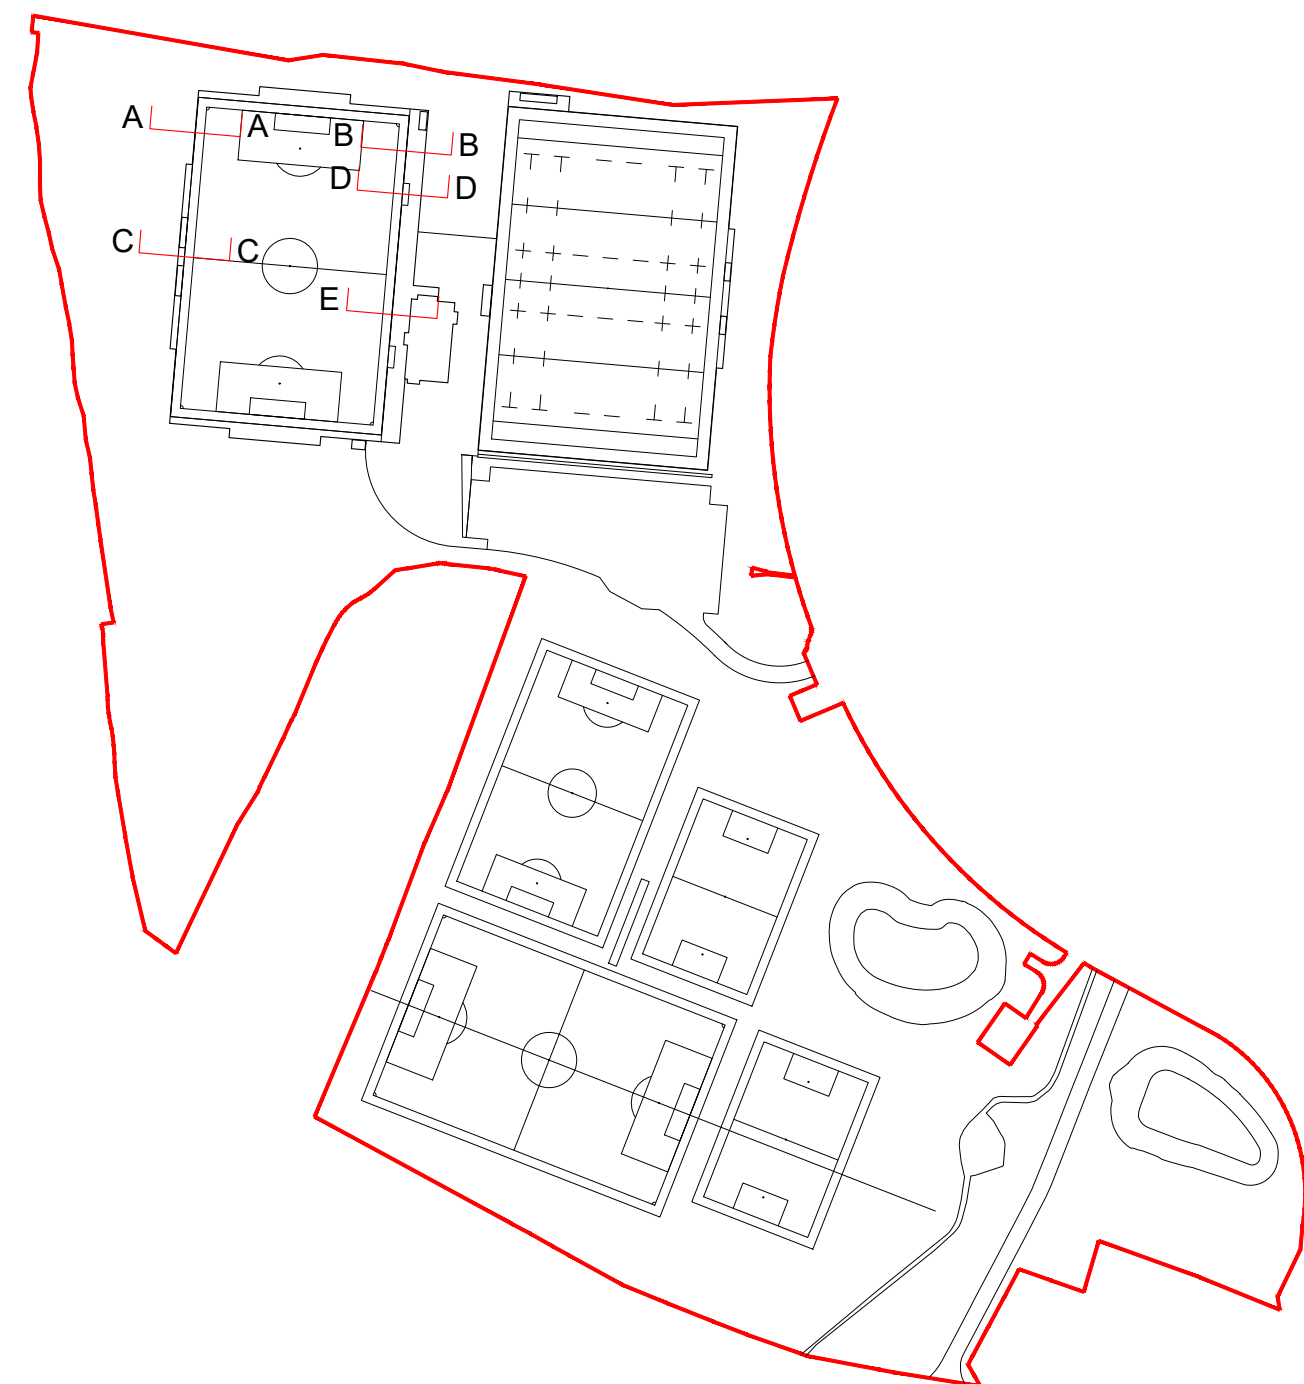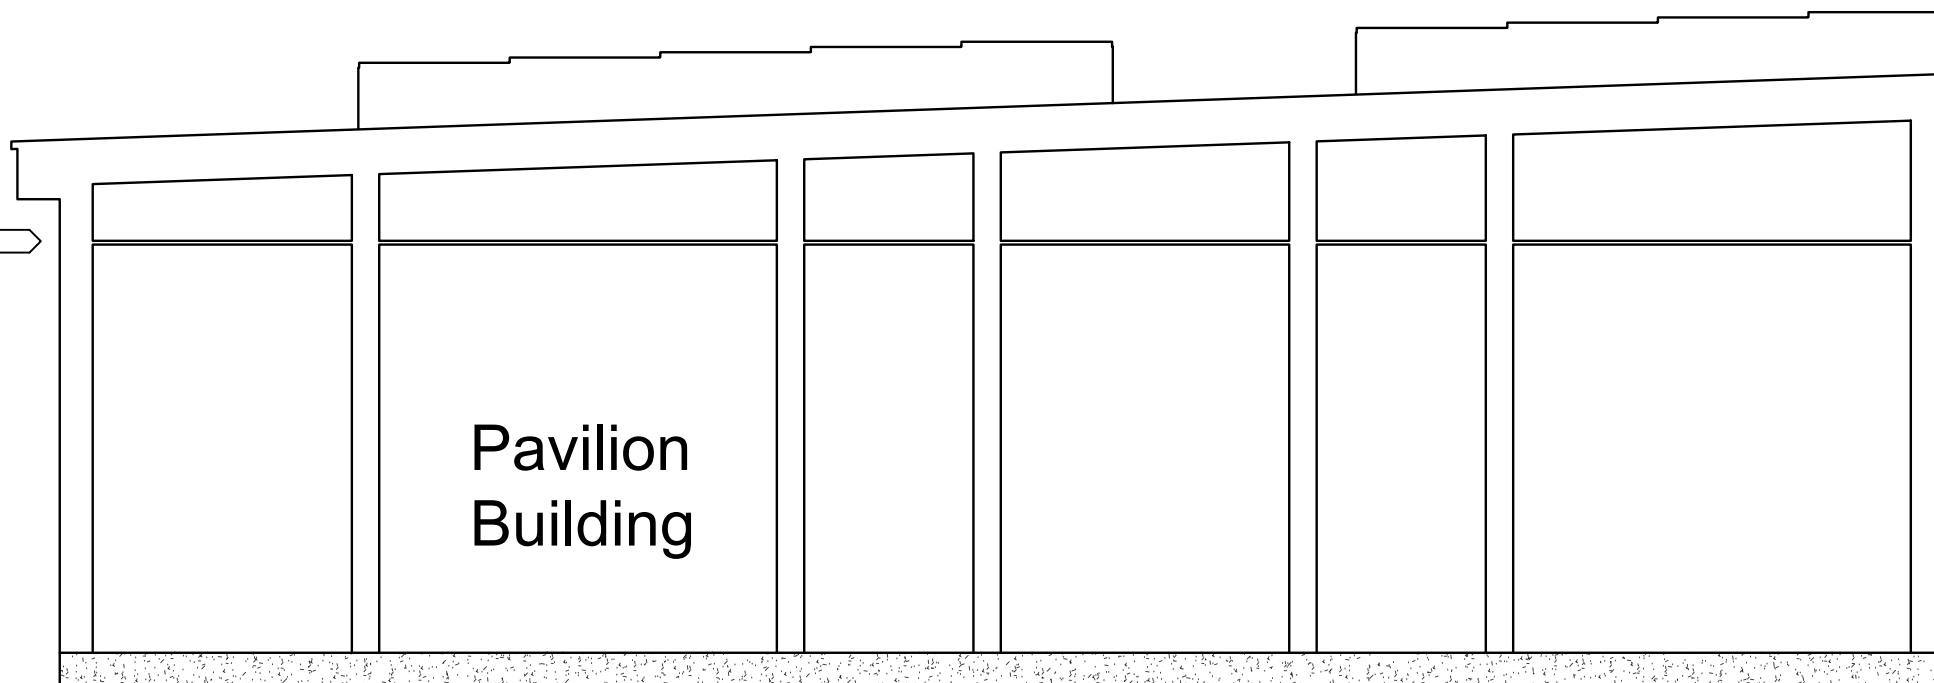

NOTES:

3G Pitch Perimeter Fence

Fencing to be generally 4.5m high galvanised & powder coated green or black 868 Twin Bar mesh fencing, complete with 1.2m high rebound panel. All fencing supported on rectangular hollow section line posts set in concrete at max. 2.5m centres.

REV.	DATE	DESCRIPTION	BY
A	23.11.23	General revisions.	MT
B	29.11.23	Floodlight columns added.	MT



STATUS: Concept - Stage 2			
CLIENT Mid Sussex District Council			
PROJECT Burgess Hill Centre for Outdoor Sport			
DRAWING Football 3G Pitch Fence Sections Sheet 1			
SCALE 1:50	SHEET A1	DRAWN MT	DATE 12.05.23
PROJECT NO. 1003	DRAWING NO. (03) 044	REVISION B	
This drawing must not be reproduced in whole or part without written consent. Do not scale this drawing. All dimensions in millimetres unless stated otherwise. All dimensions to be checked on site. ©2023 Mark Thomas. All Rights Reserved. NOT FOR CONSTRUCTION			