



NOTES:

3G Pitch Perimeter Fence


Fencing to be generally 4.5m high galvanised & powder coated green or black 868 Twin Bar mesh fencing, complete with 1.2m high rebound panel. All fencing supported on rectangular hollow section line posts set in concrete at max. 2.5m centres.

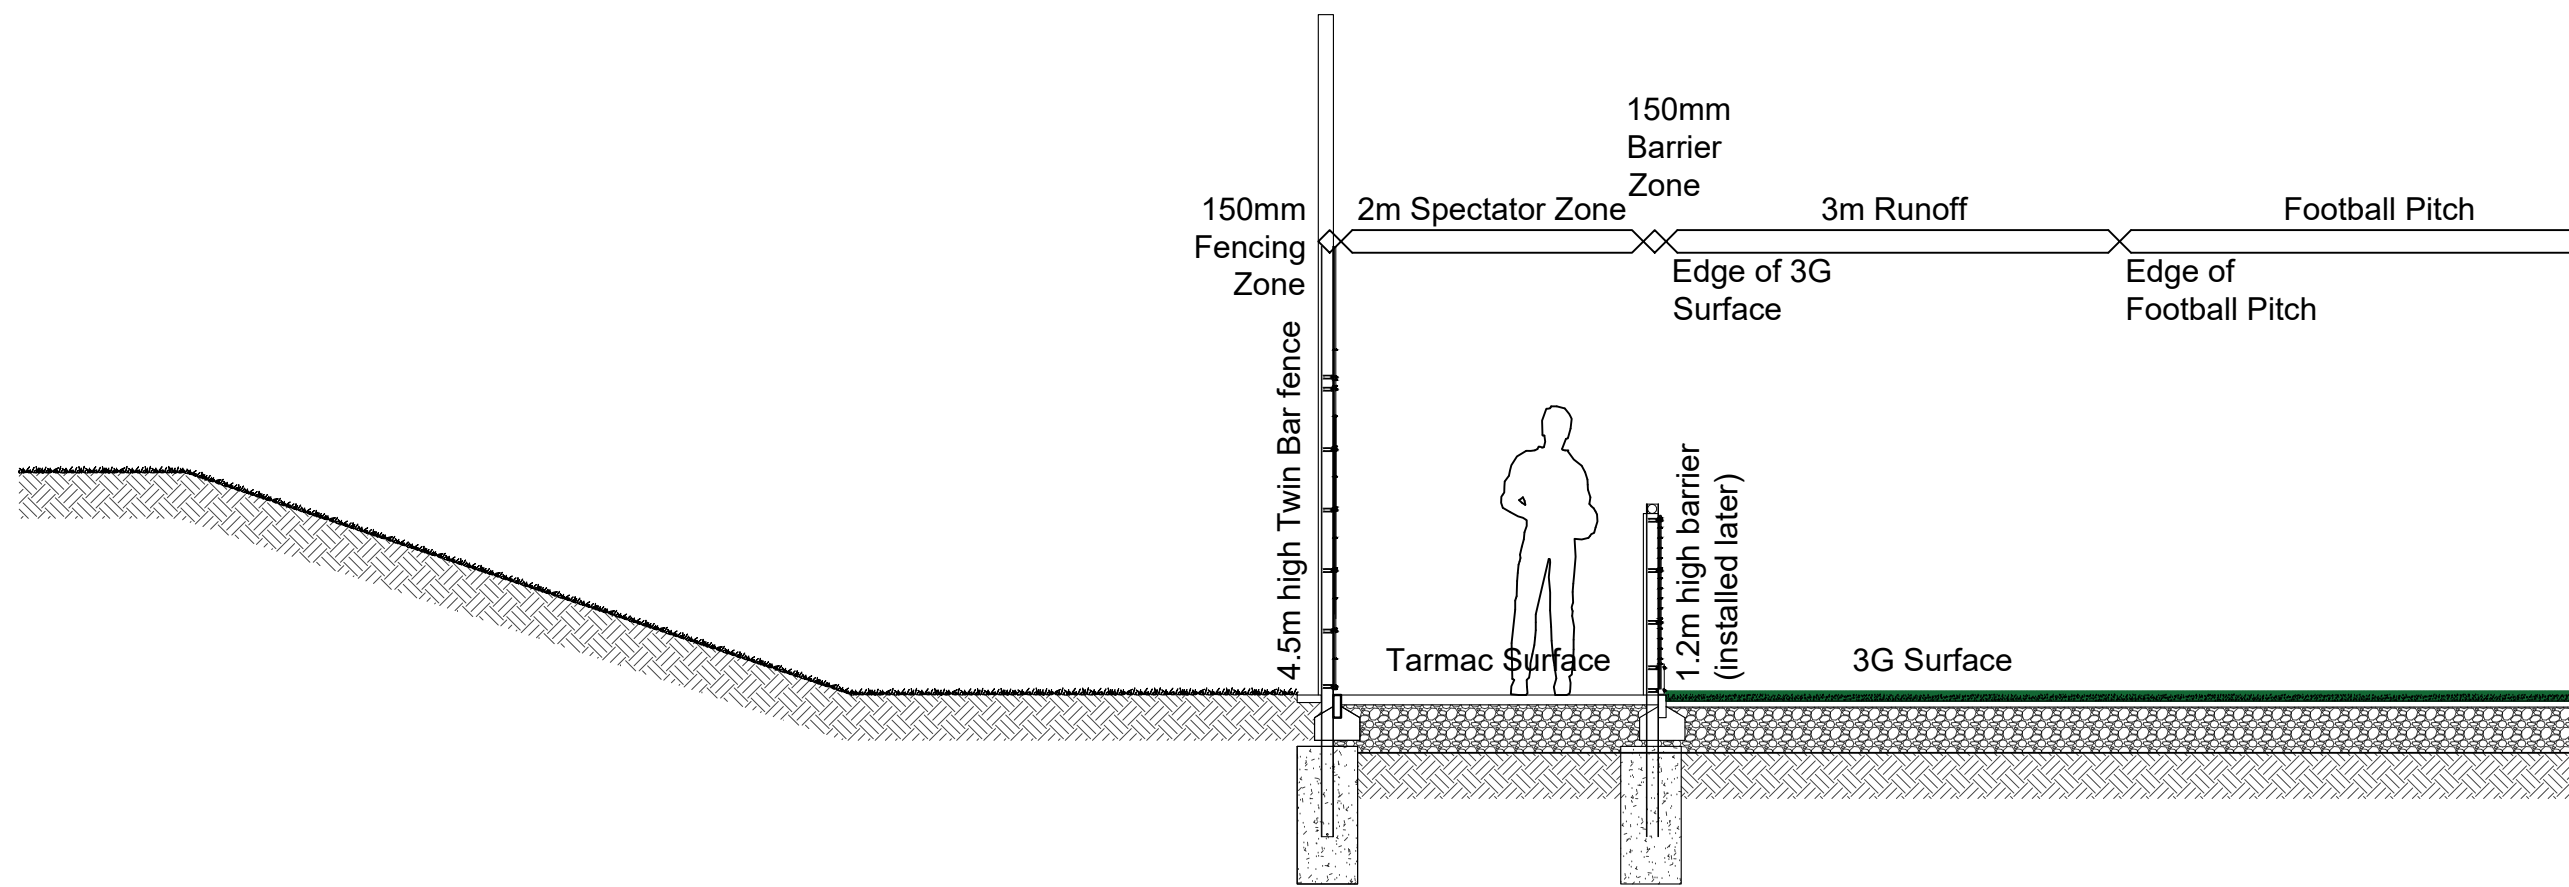


Section A-A
Through Pitch End (inc. spectator zone)

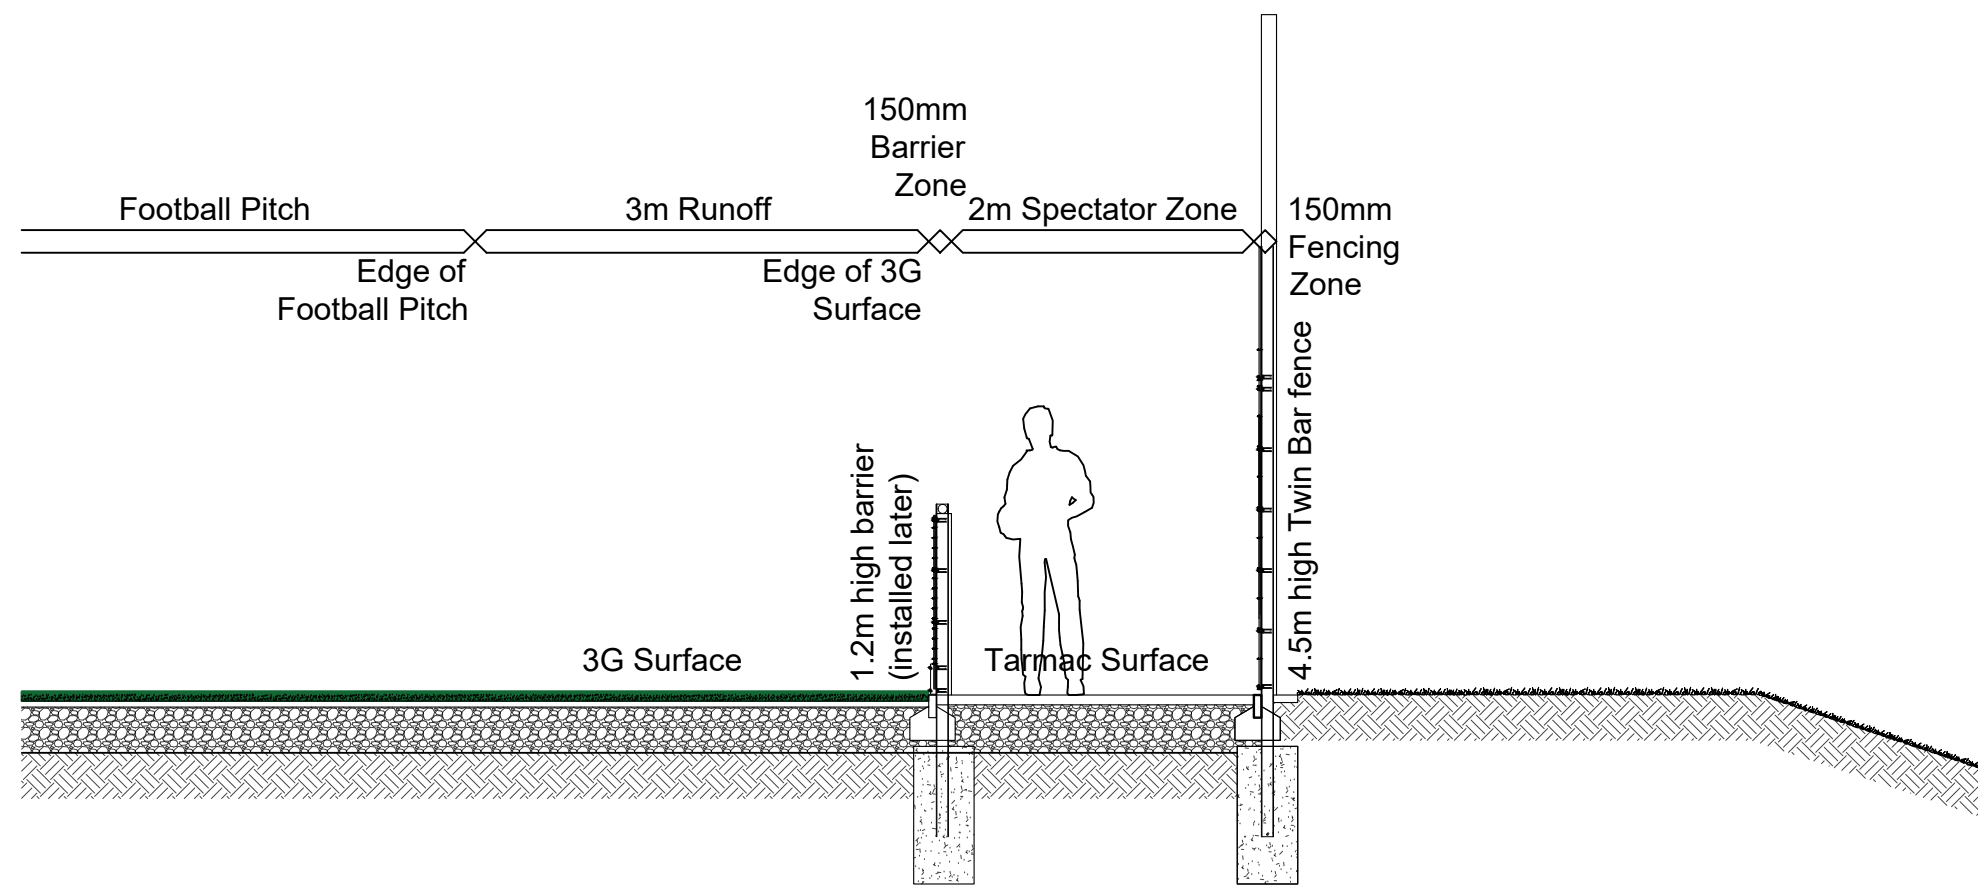


Section B-B
Through Pitch End (inc. spectator zone)

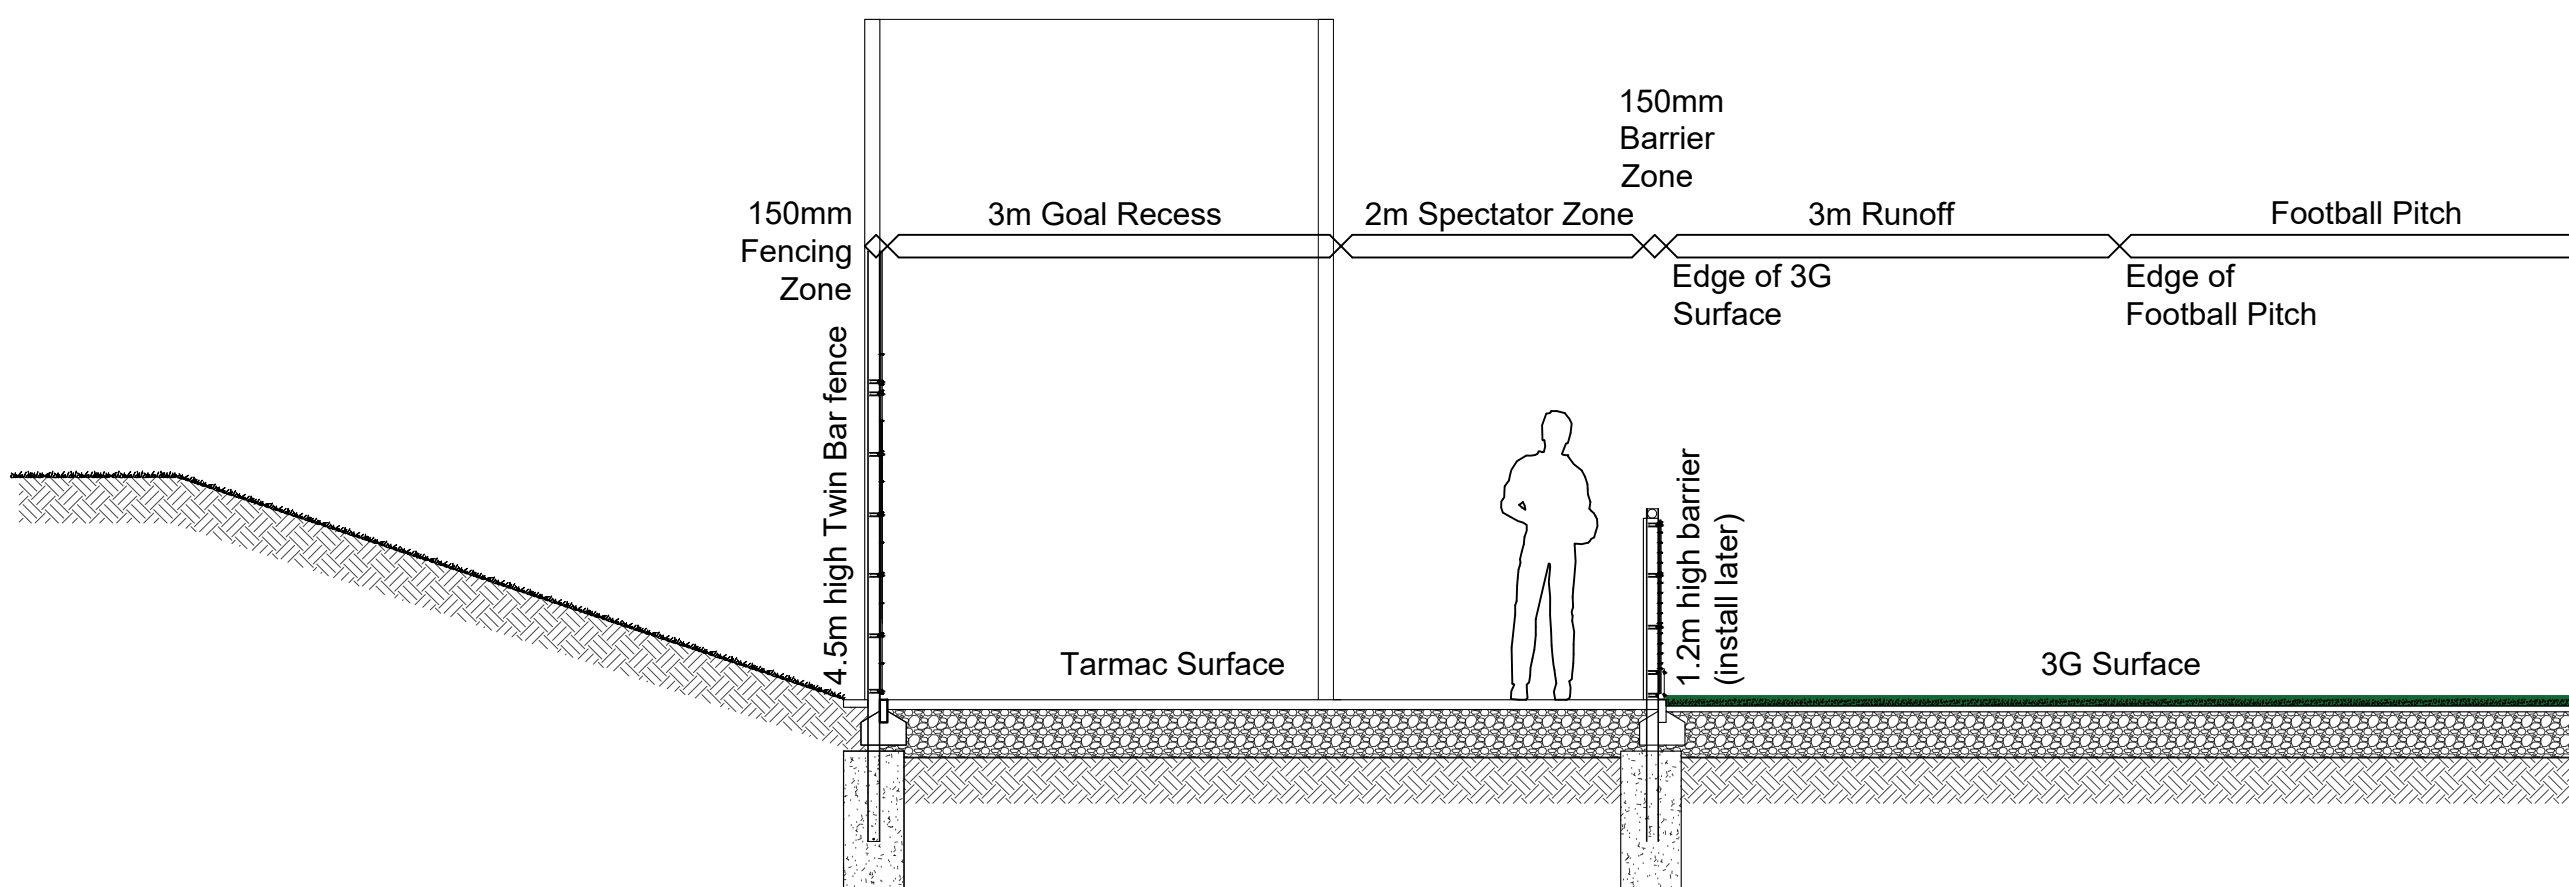


Section C-C
Through Pitch End (in. goal recess & spectator zone)

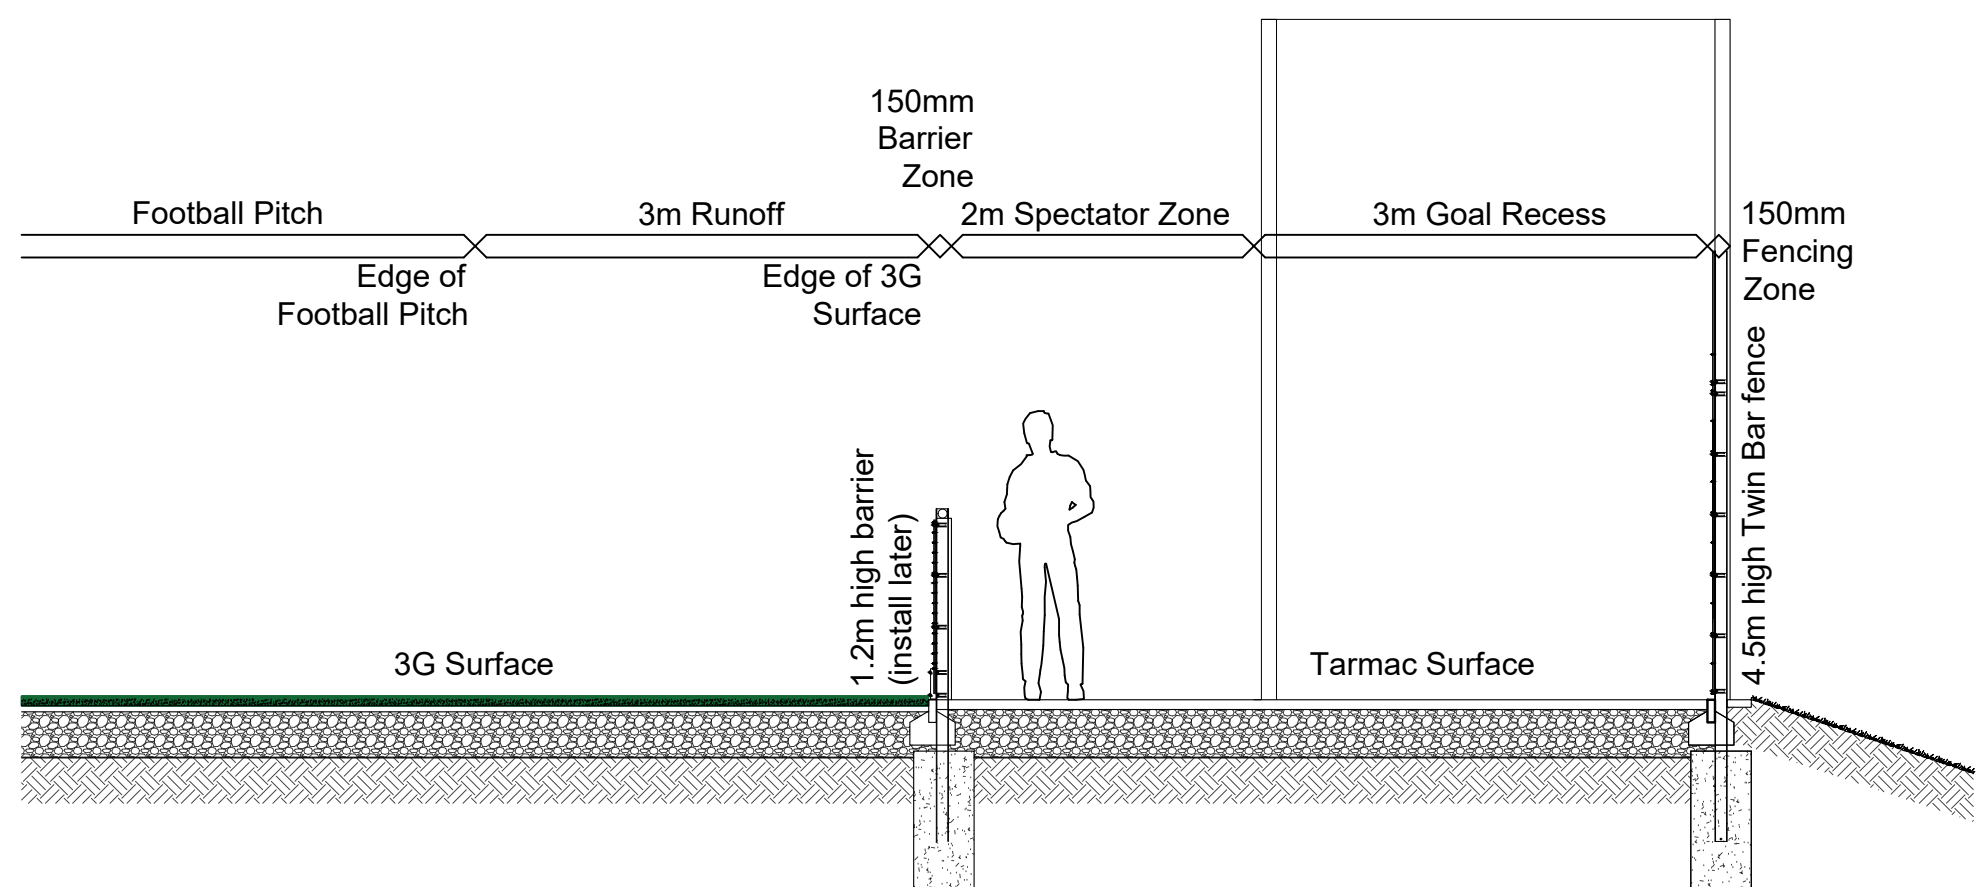

Section D-D
Through Pitch End (in. goal recess & spectator zone)

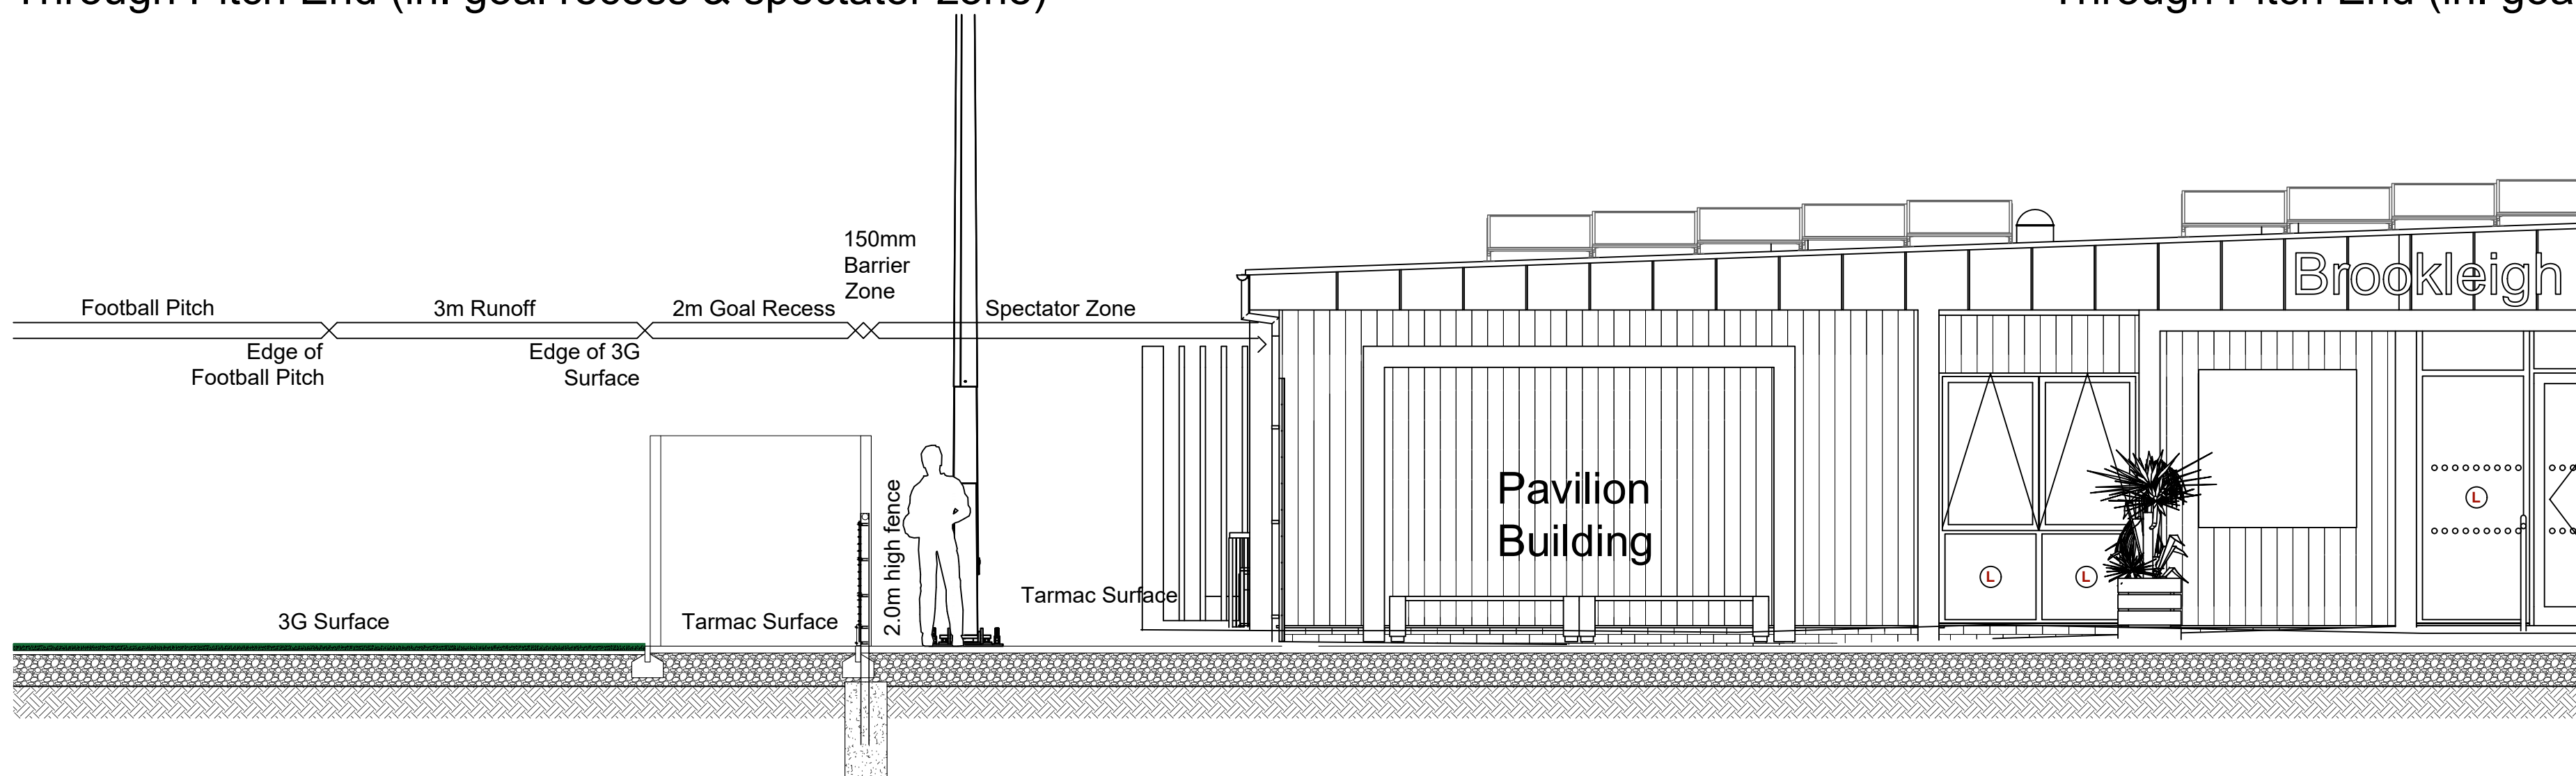

Section E-E
Through Pitch Side (inc. goal recess, spectator zone & pavilion building)

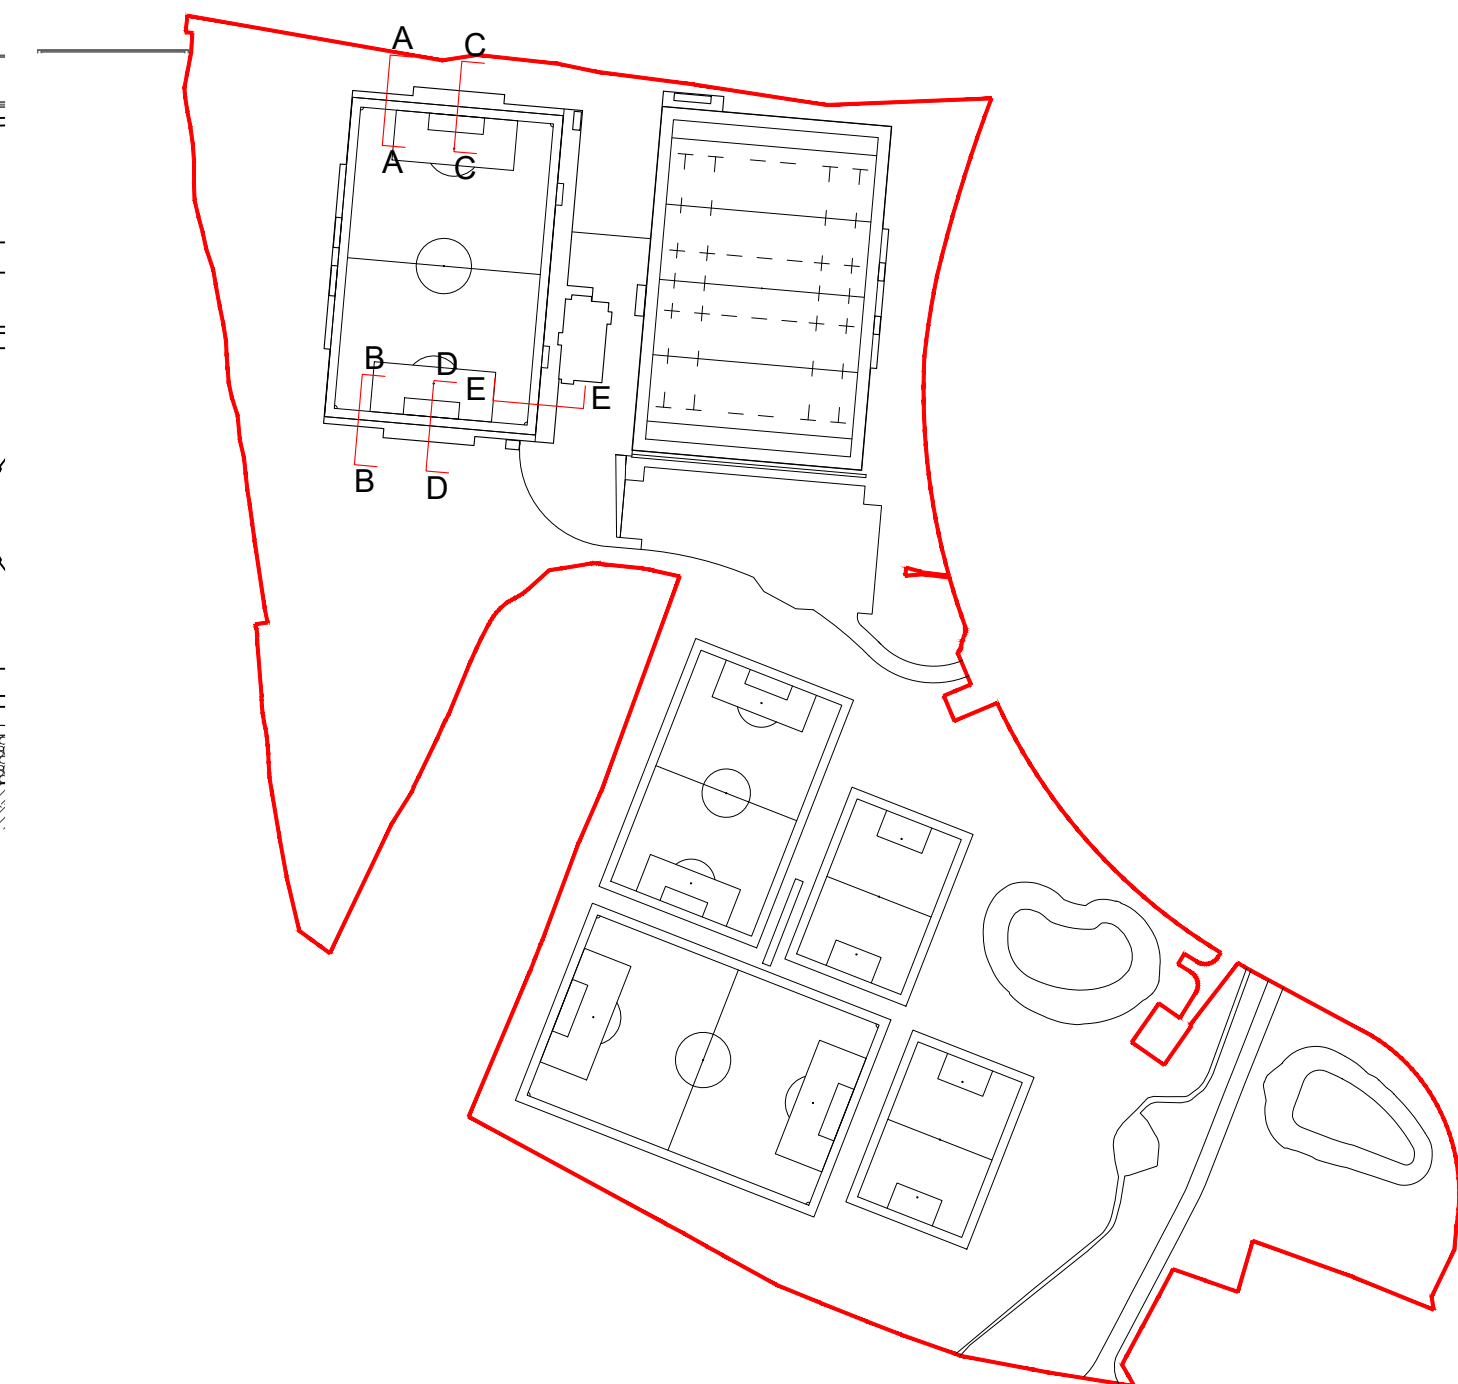

REV.	DATE	DESCRIPTION	BY
A	23.11.23	General revisions.	MT
B	29.11.23	Floodlight columns added.	MT



THE SPORTS CONSULTANCY

One de Walden Court, 85 New Cavendish Street, London W1W 6XD
Tel. +44 (0) 20 7323 0007 info@thesportsconsultancy.com

STATUS: Concept - Stage 2			
CLIENT: Mid Sussex District Council			
PROJECT: Burgess Hill Centre for Outdoor Sport			
DRAWING: Football 3G Pitch Fence Sections Sheet 2			
SCALE 1:50	SHEET A1	DRAWN MT	DATE 12.05.23
PROJECT NO. 1003	DRAWING NO. (03) 045	REVISION B	
This drawing must not be reproduced in whole or part without written consent. Do not scale this drawing. All dimensions in millimetres unless stated otherwise. All dimensions to be checked on site. ©2023 Mark Thomas. All Rights Reserved. NOT FOR CONSTRUCTION			