




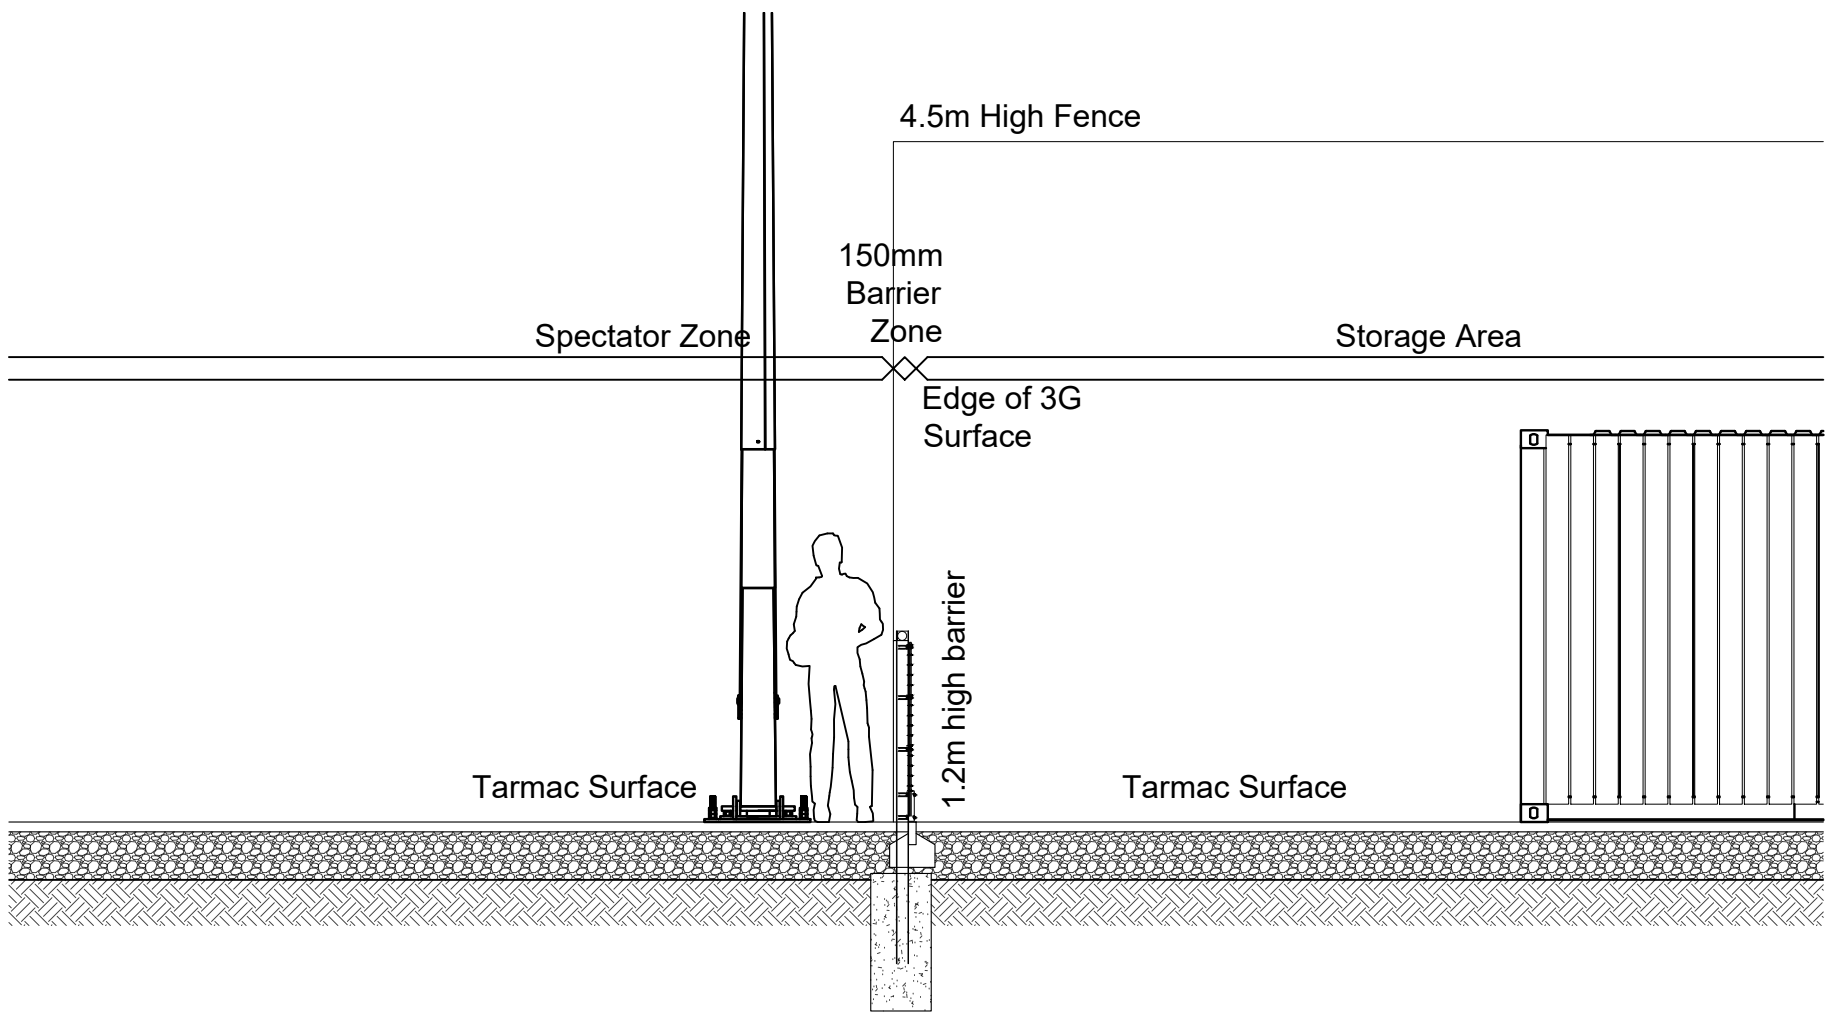


Section A-A
Through Pitch Side (inc. storage area)

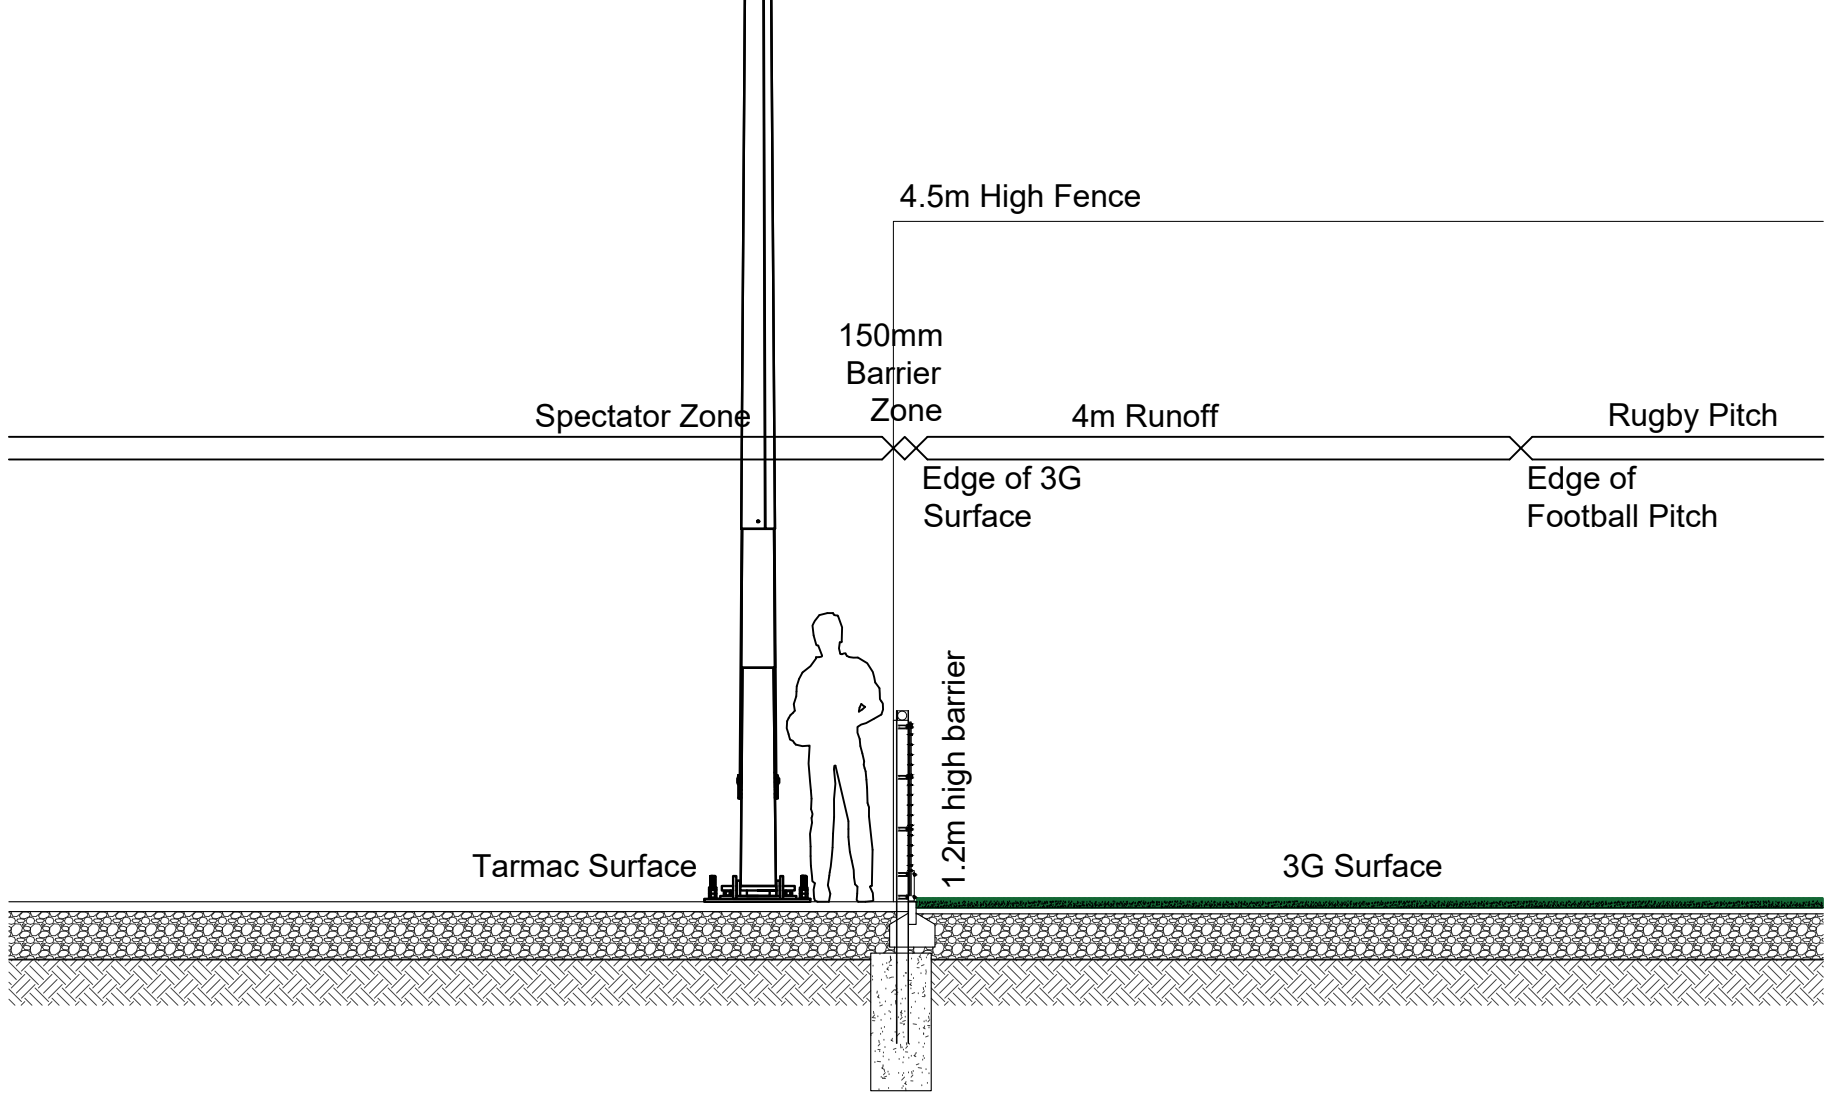


Section B-B
Through Pitch End (pitch abuts fence)

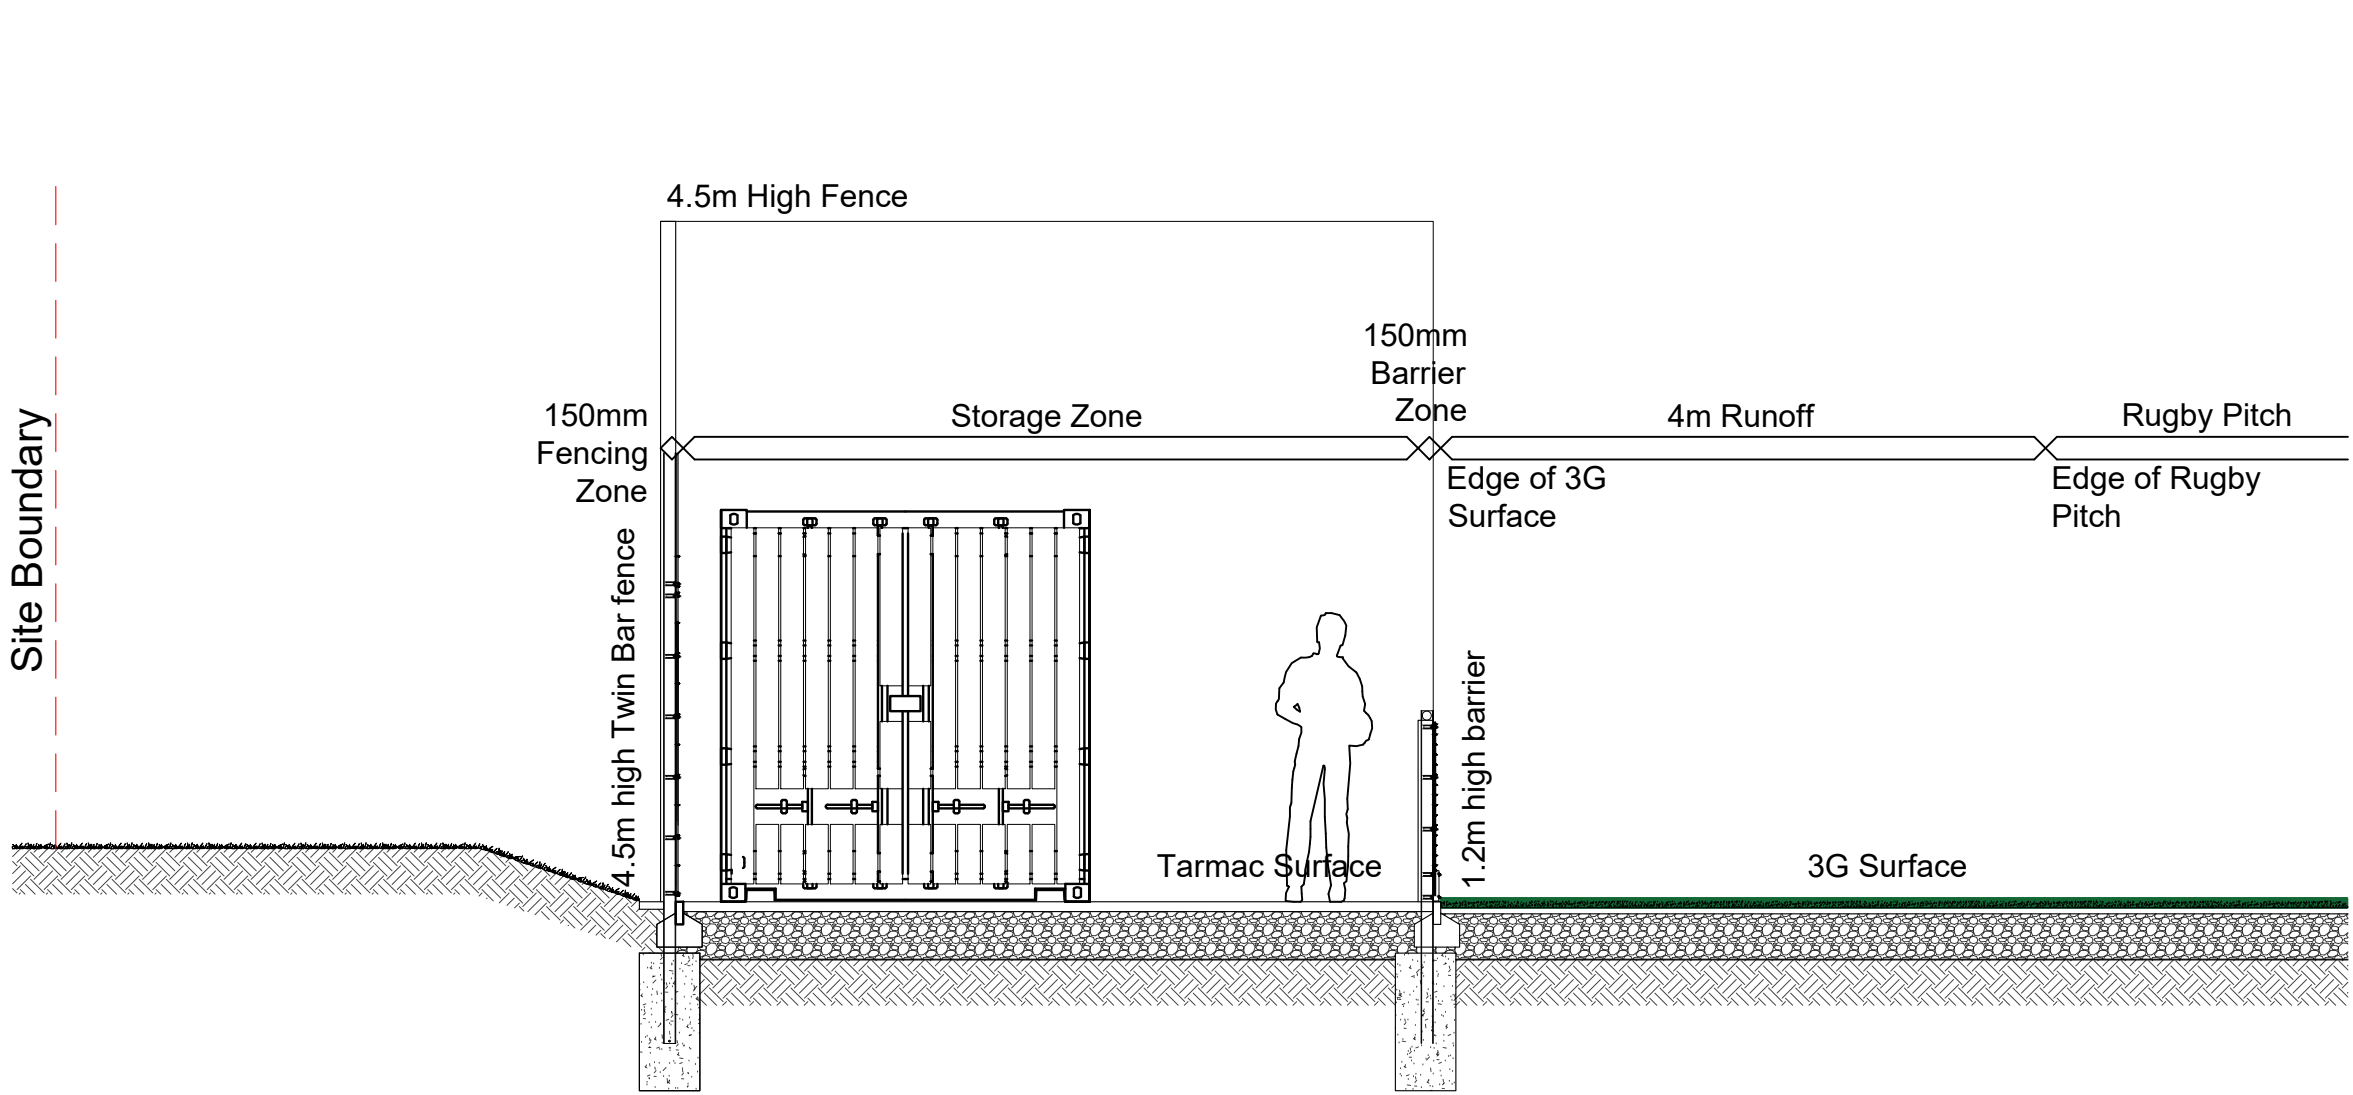

Section C-C
Through Pitch Side (inc. spectator zone)

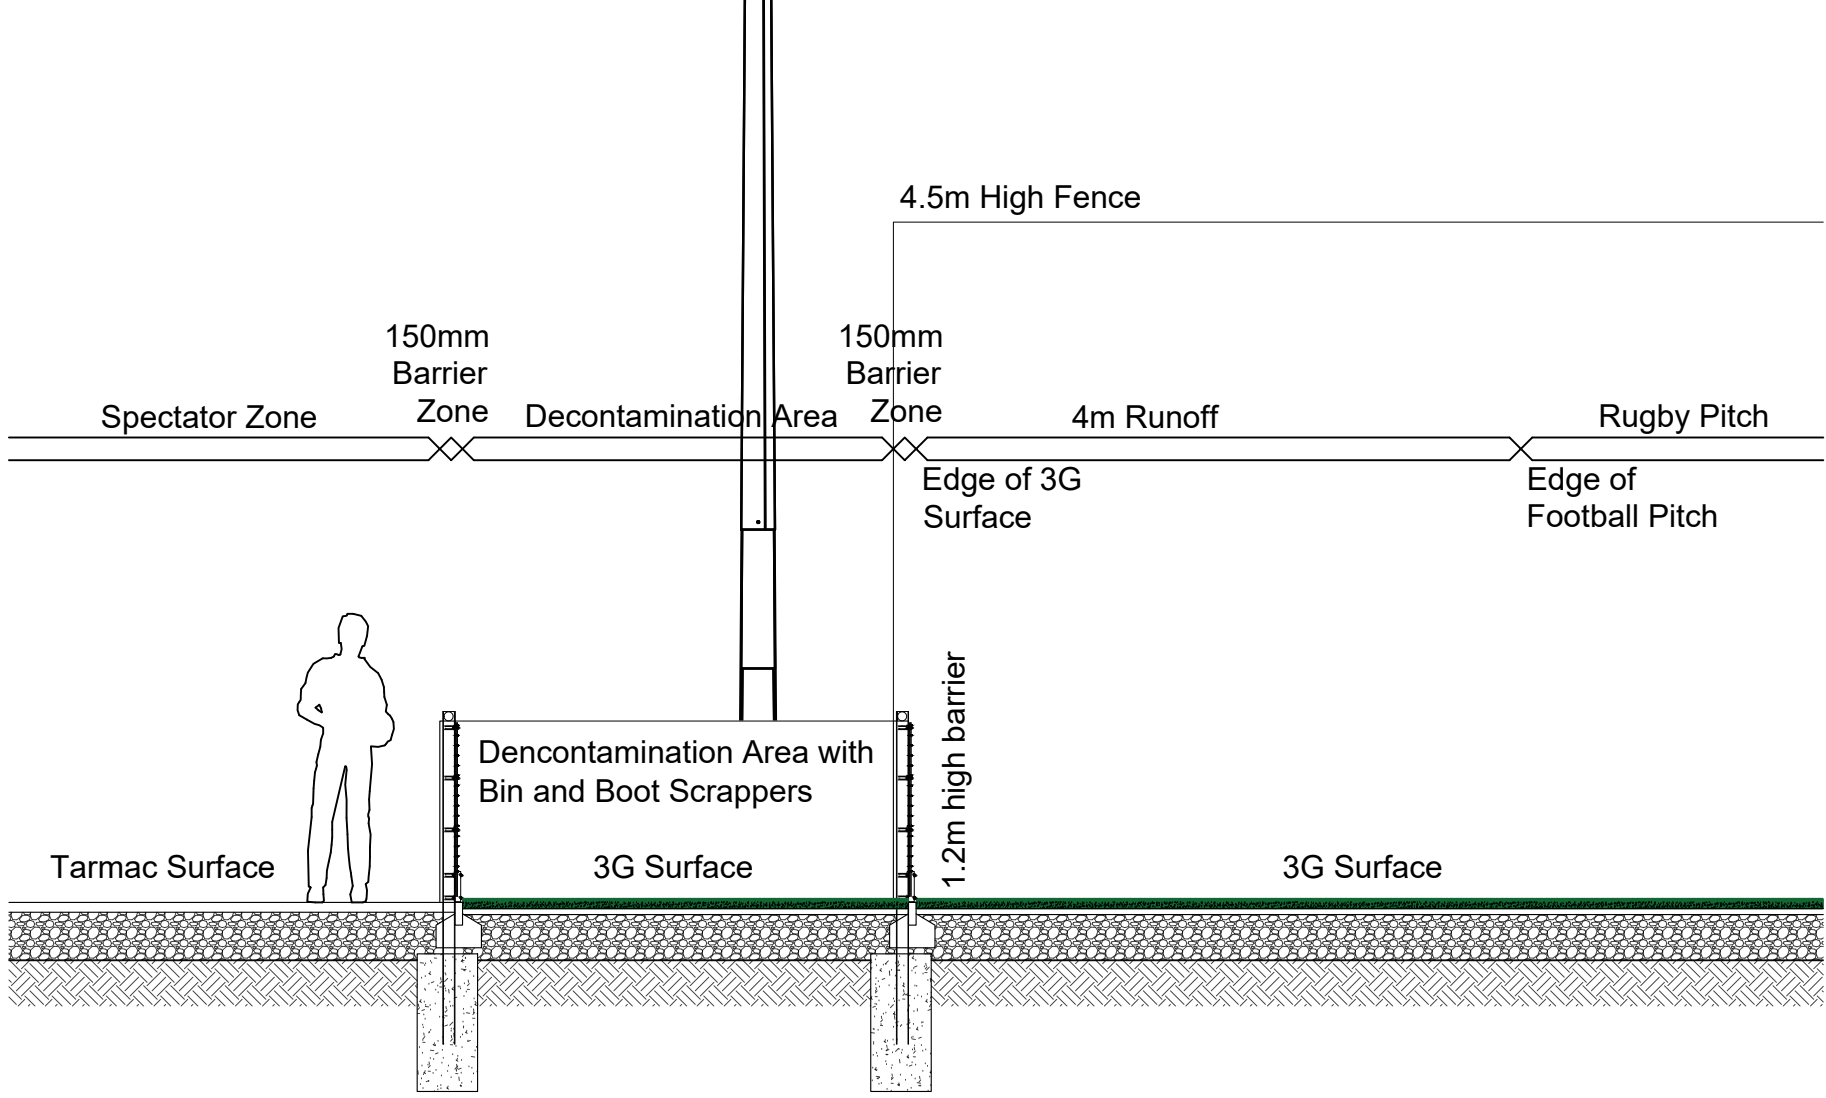

Section D-D
Through Pitch End (inc. storage zone and storage container)

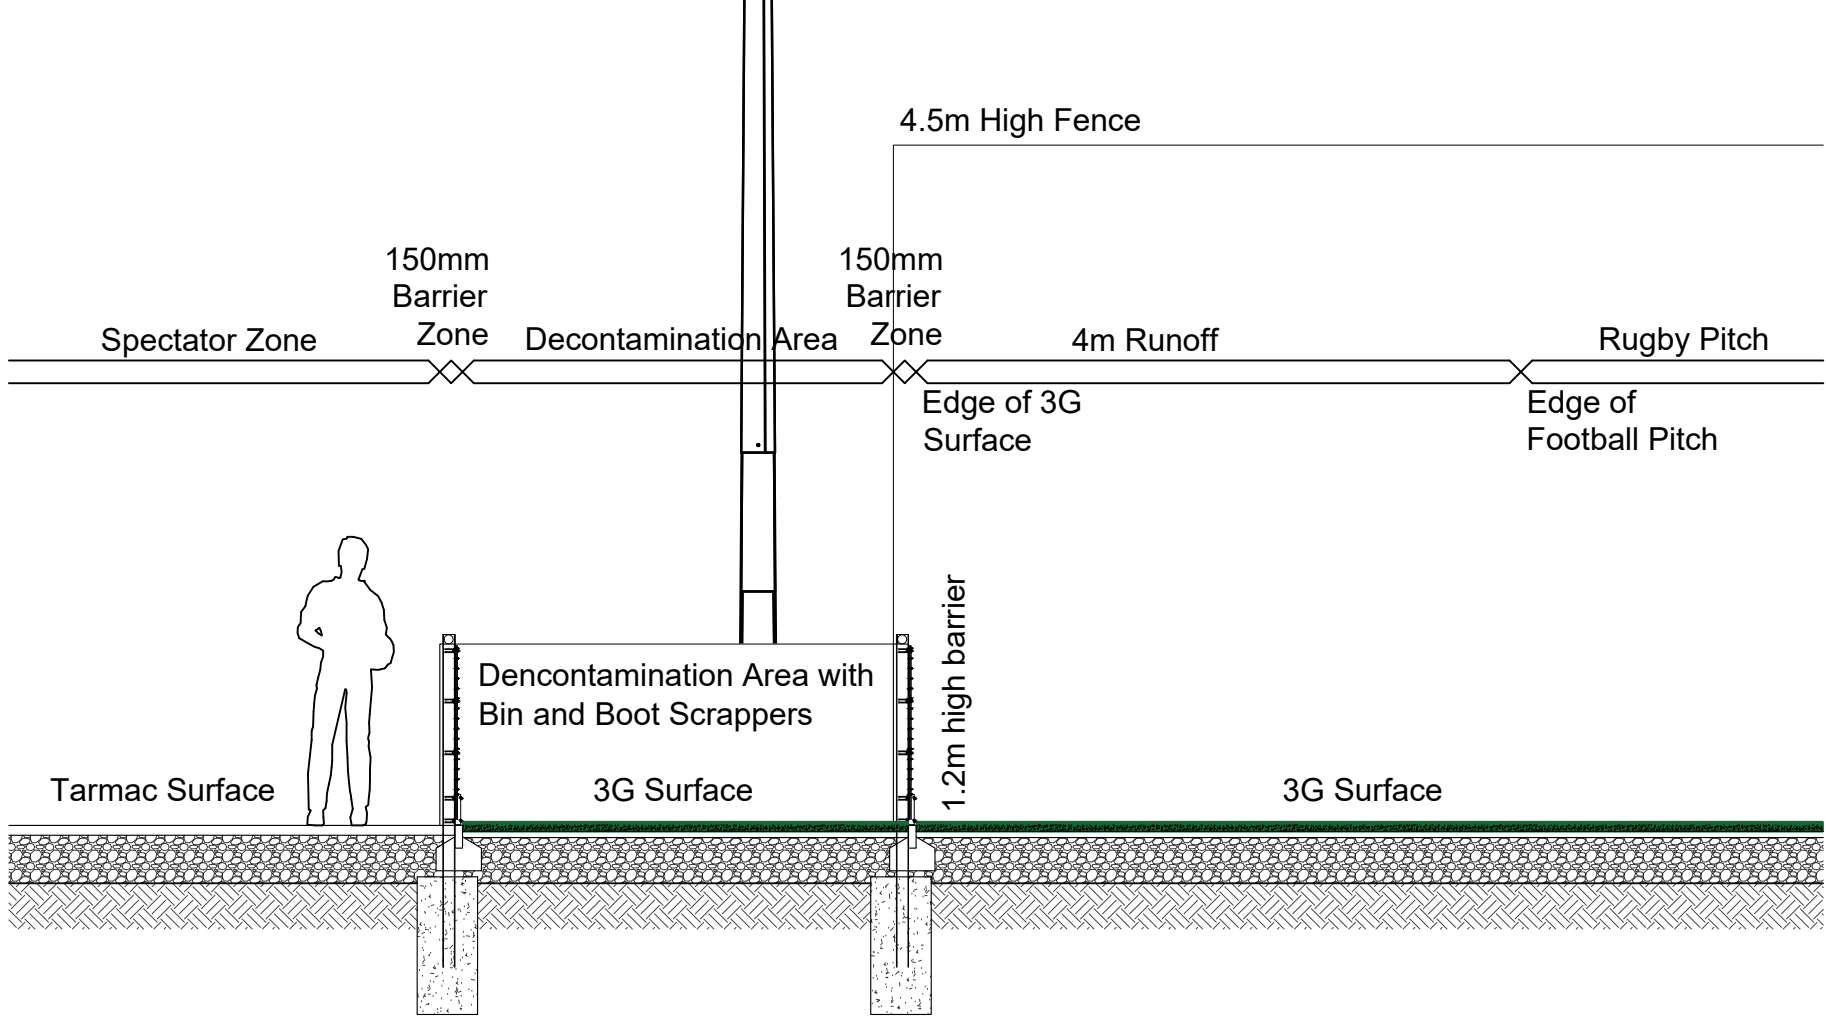

Section E-E
Through Pitch Side (inc. spectator zone and decontamination area)



NOTES:

3G Pitch Perimeter Fence

Fencing to be generally 4.5m high galvanised & powder coated green or black 868 Twin Bar mesh fencing, complete with 1.2m high rebound panel. All fencing supported on rectangular hollow section line posts set in concrete at max. 2.5m centres.

REV.	DATE	DESCRIPTION	BY
A	23.11.23	General revisions.	MT
B	29.11.23	General revisions.	MT



THE SPORTS CONSULTANCY

One de Walden Court, 85 New Cavendish Street, London W1W 6XD
Tel. +44 (0) 20 7323 0007 info@thesportsconsultancy.com

STATUS: Concept - Stage 2			
CLIENT: Mid Sussex District Council			
PROJECT: Burgess Hill Centre for Outdoor Sport			
DRAWING: Rugby 3G Pitch Fence Sections Sheet 1			
SCALE 1:50	SHEET A1	DRAWN MT	DATE 17.05.23
PROJECT NO. 1003	DRAWING NO. (03) 048	REVISION B	
This drawing must not be reproduced in whole or part without written consent. Do not scale this drawing. All dimensions in millimetres unless stated otherwise. All dimensions to be checked on site. ©2023 Mark Thomas. All Rights Reserved. NOT FOR CONSTRUCTION			