

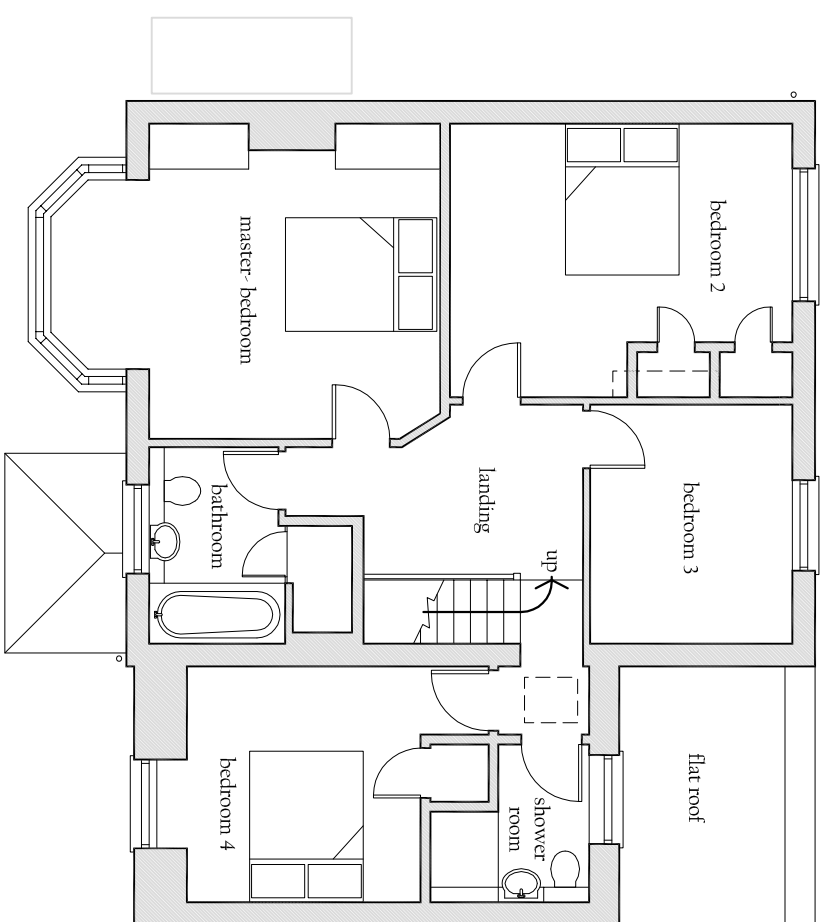


Demolition of the existing single storey rear and side extension and garage. Replacement with a single storey rear extension, reinstatement of the garage and a two storey side extension above the garage.


## EXISTING AND PROPOSED PLANS

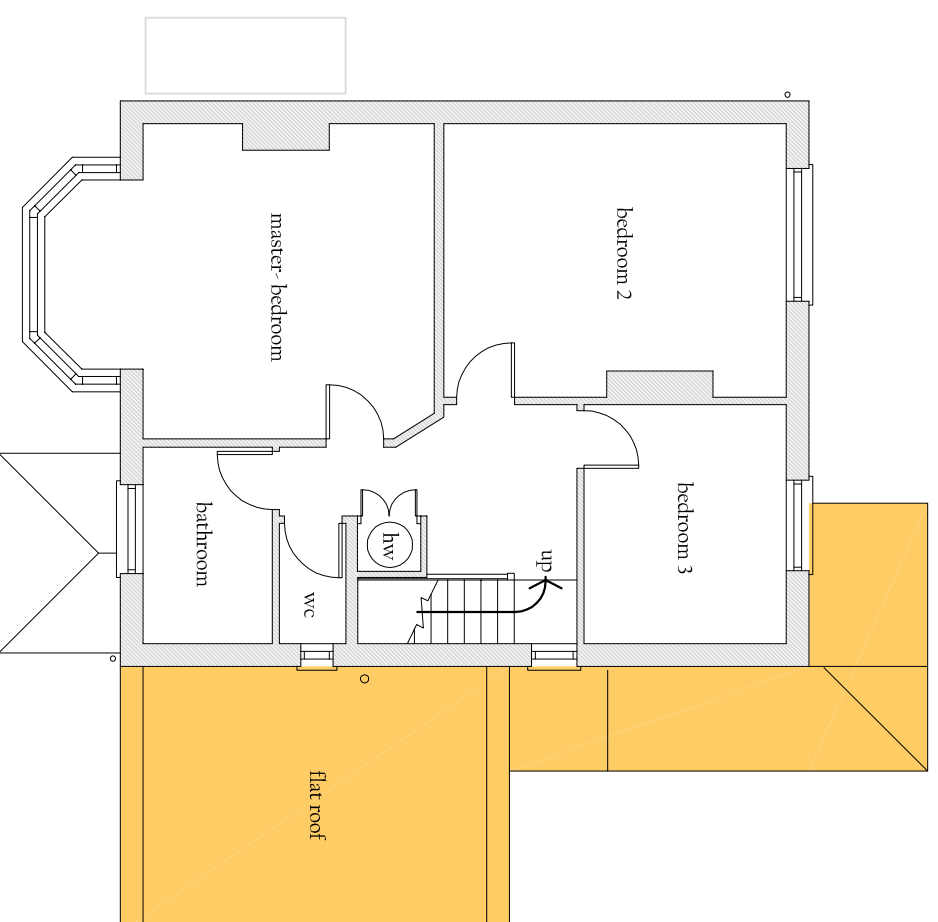



PROPOSED 1ST FLOOR PLAN 1:100

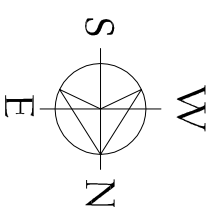


EXISTING 1ST FLOOR PLAN 1:100

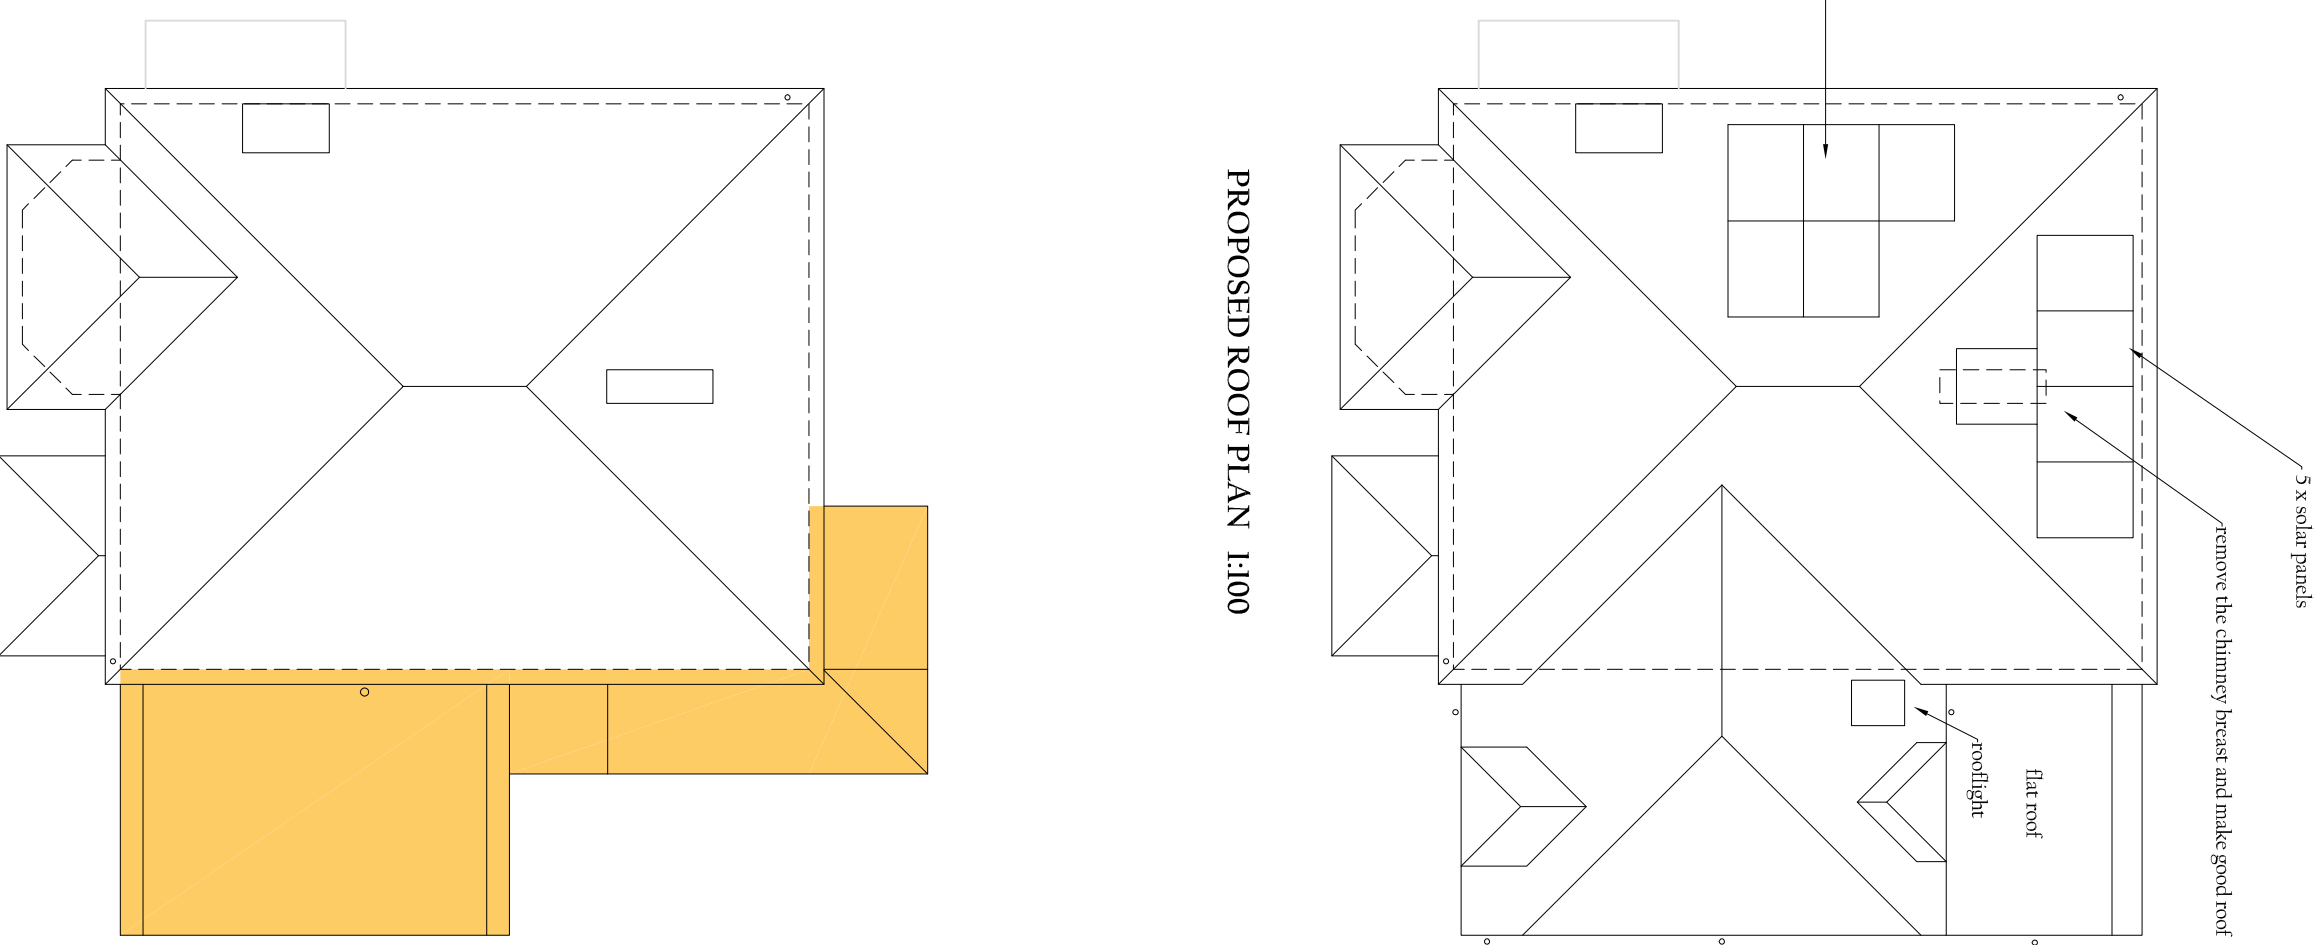


PROPOSED ROOF PLAN 1:100

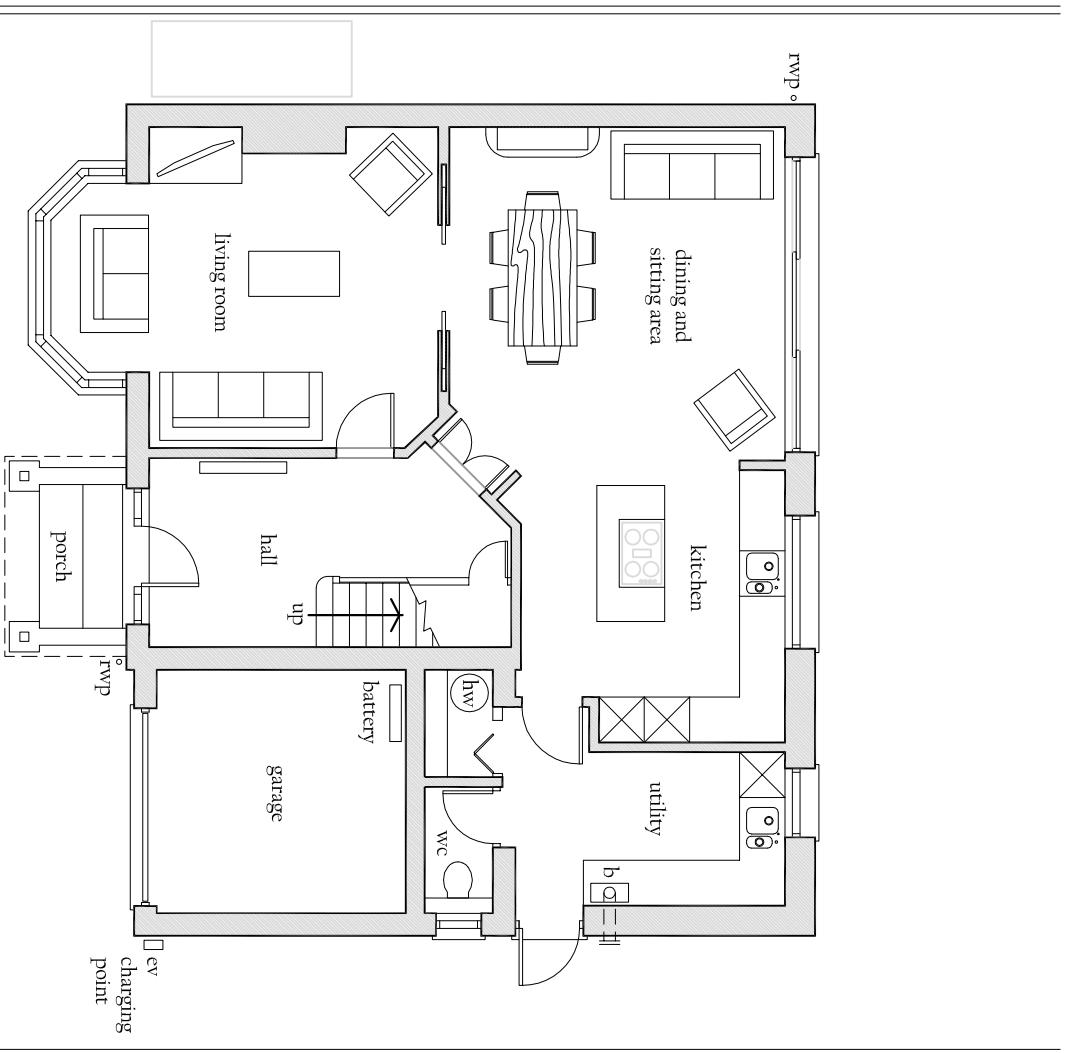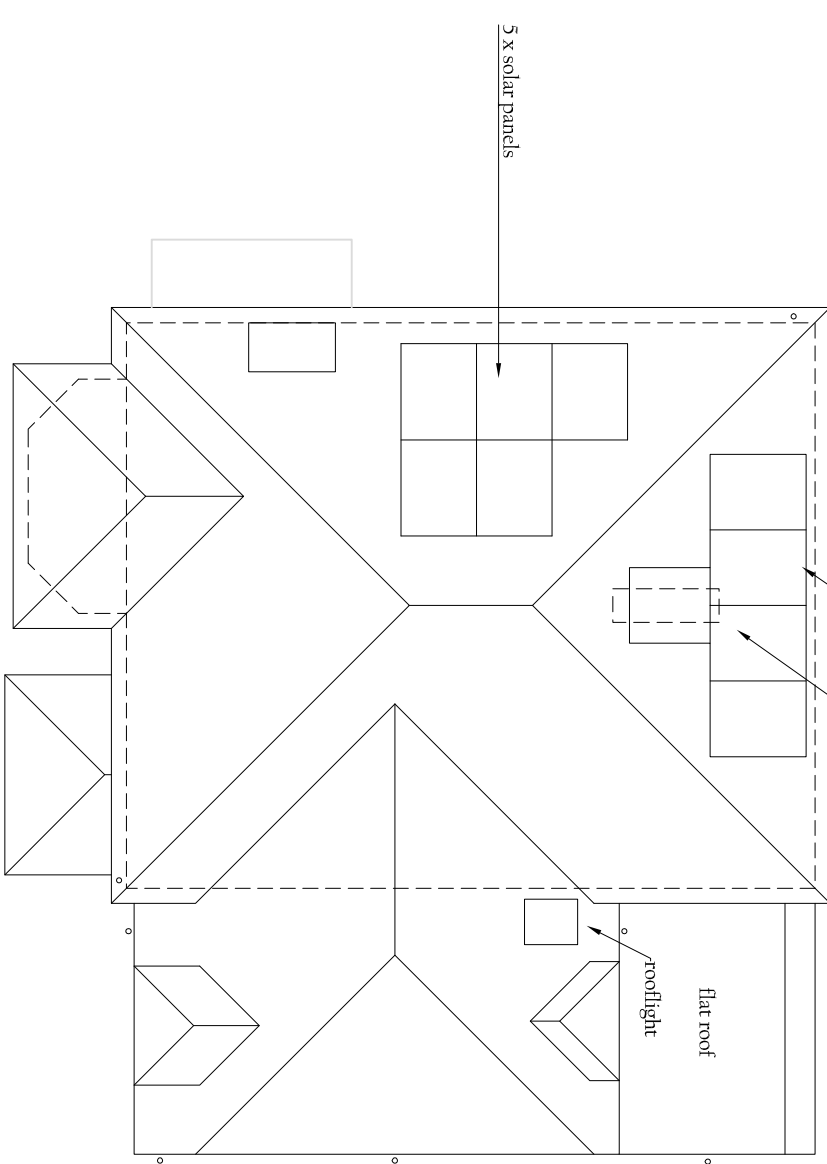

PROPOSED GROUND FLOOR PLAN 1:100

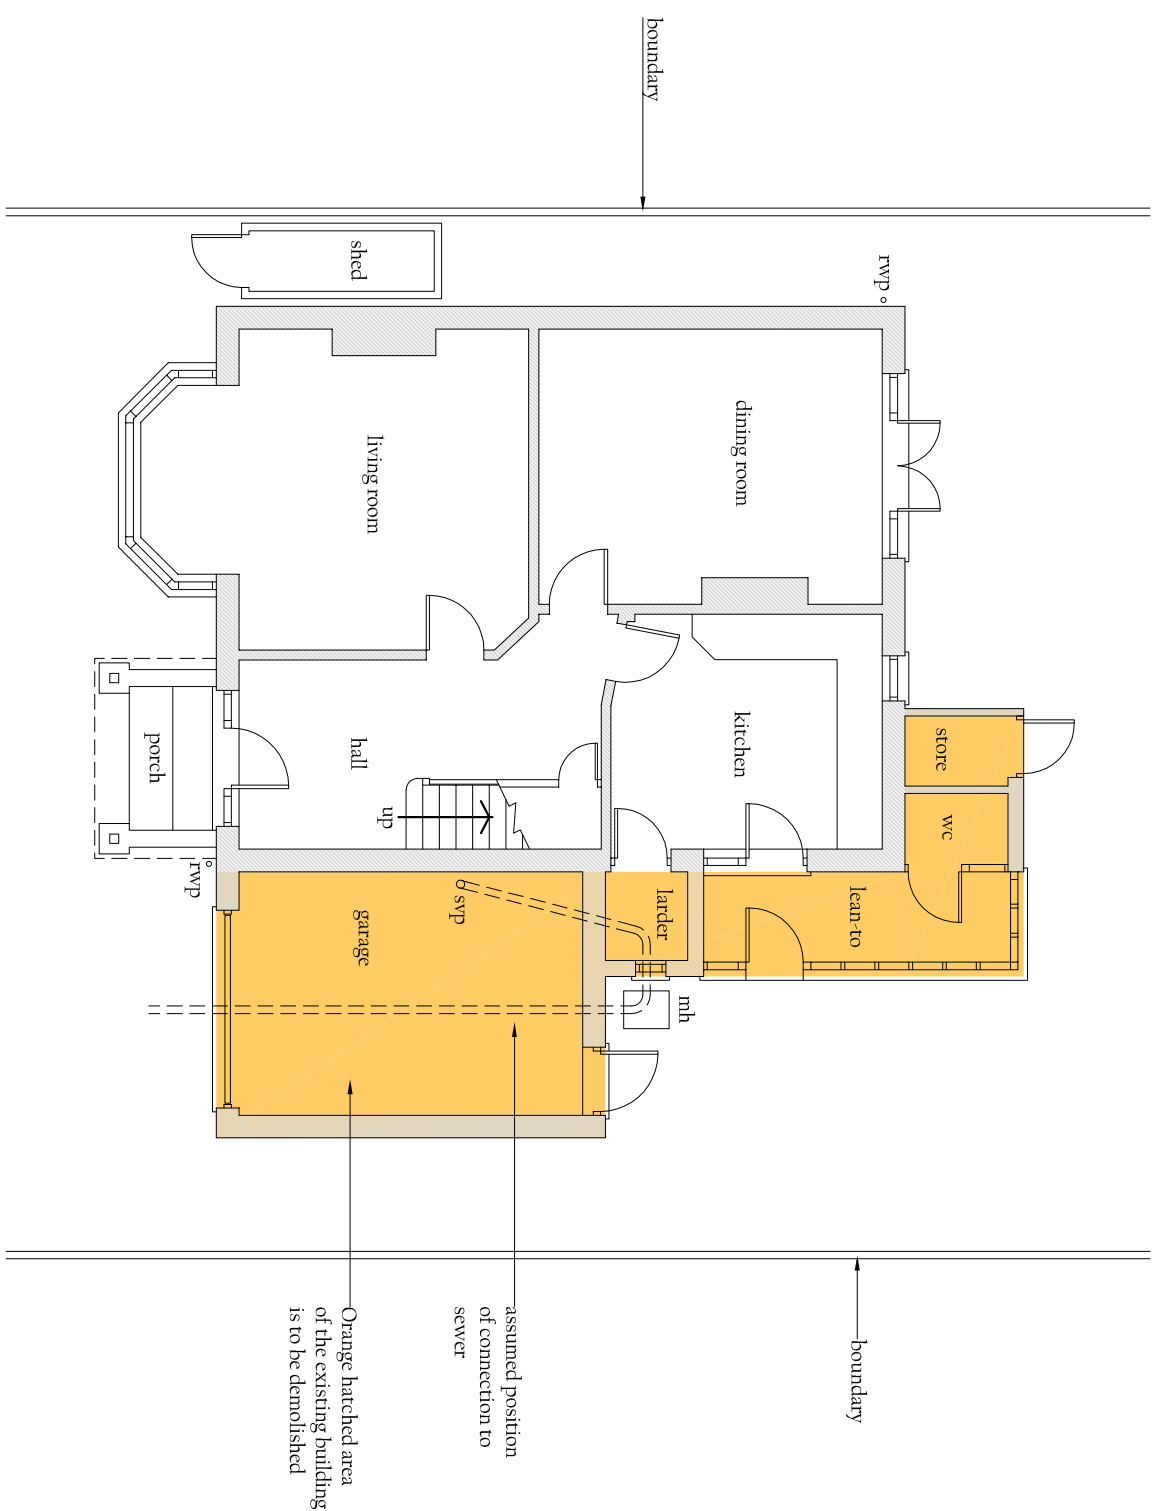

EXISTING GROUND FLOOR PLAN 1:100

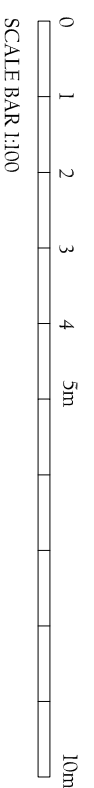

JAMES BRECKELL: ARCHITECT: ARB: RIBA

89 Old Fort Road, Shoreham by Sea, West Sussex, BN43 5HA Tel 07733 268 297, Email: james@breckell.co.uk

Copyright J.B.A. Ltd. A2 drawing