



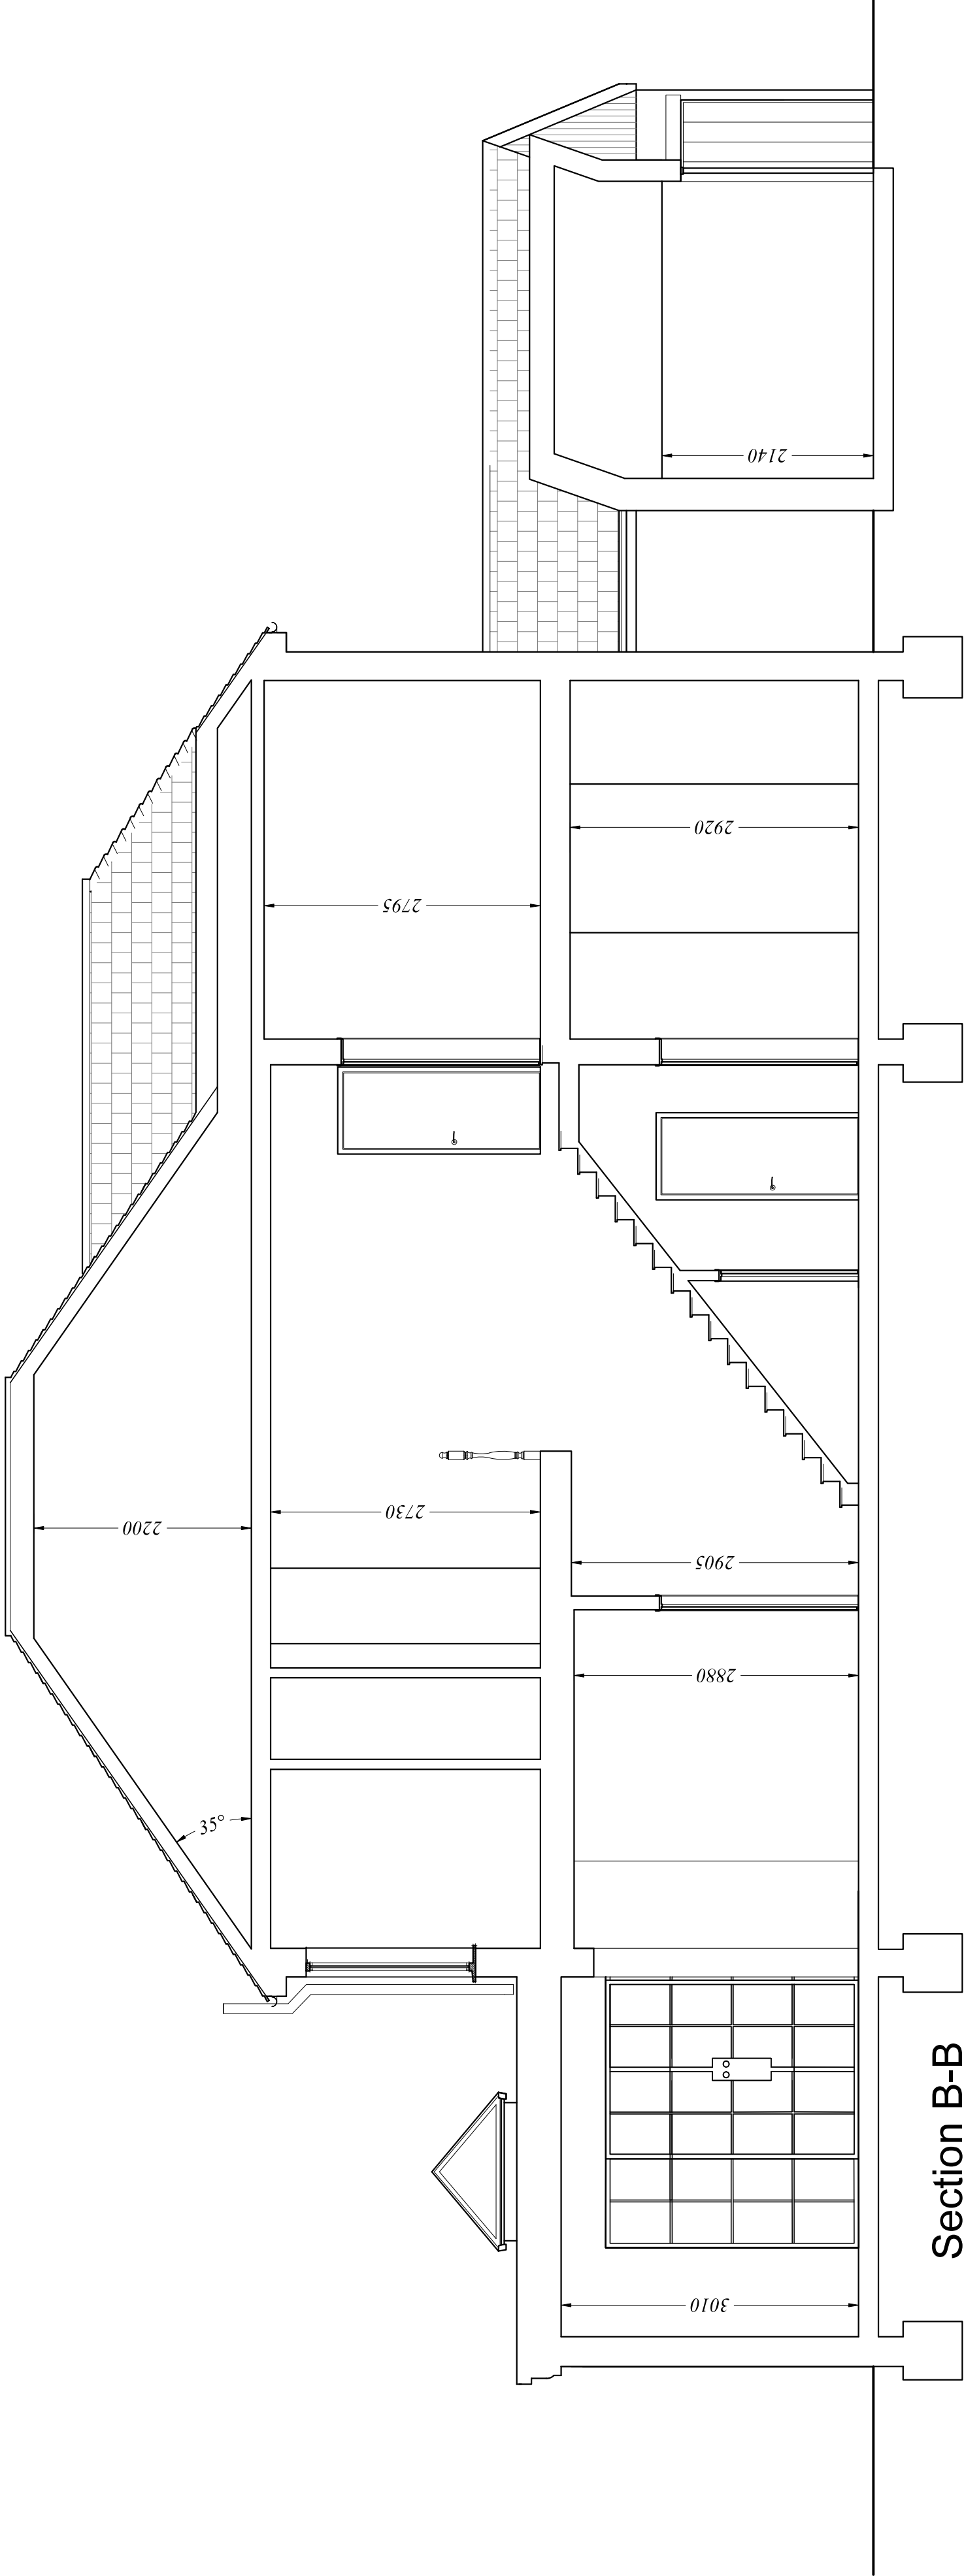

Section B-B

METRES

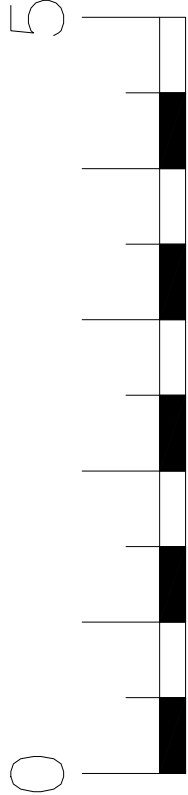

SCALE

rev	date	description	
RB Design Corner Cottage, The Limes, Fellingholme East Grinstead, RH19 3JY Tel: 01342 323 766, Mob 07968 998 928 email: info@russboudkidge.co.uk			
project	7 Portland Road, EAST GRINSTEAD RH19 4EB	drawing	WORKS
client	Mr O.David & Ms T. Marling	date	11/05/26
		scale 1:50	job no PLN 11
		SECTION B-B PROPOSED	