



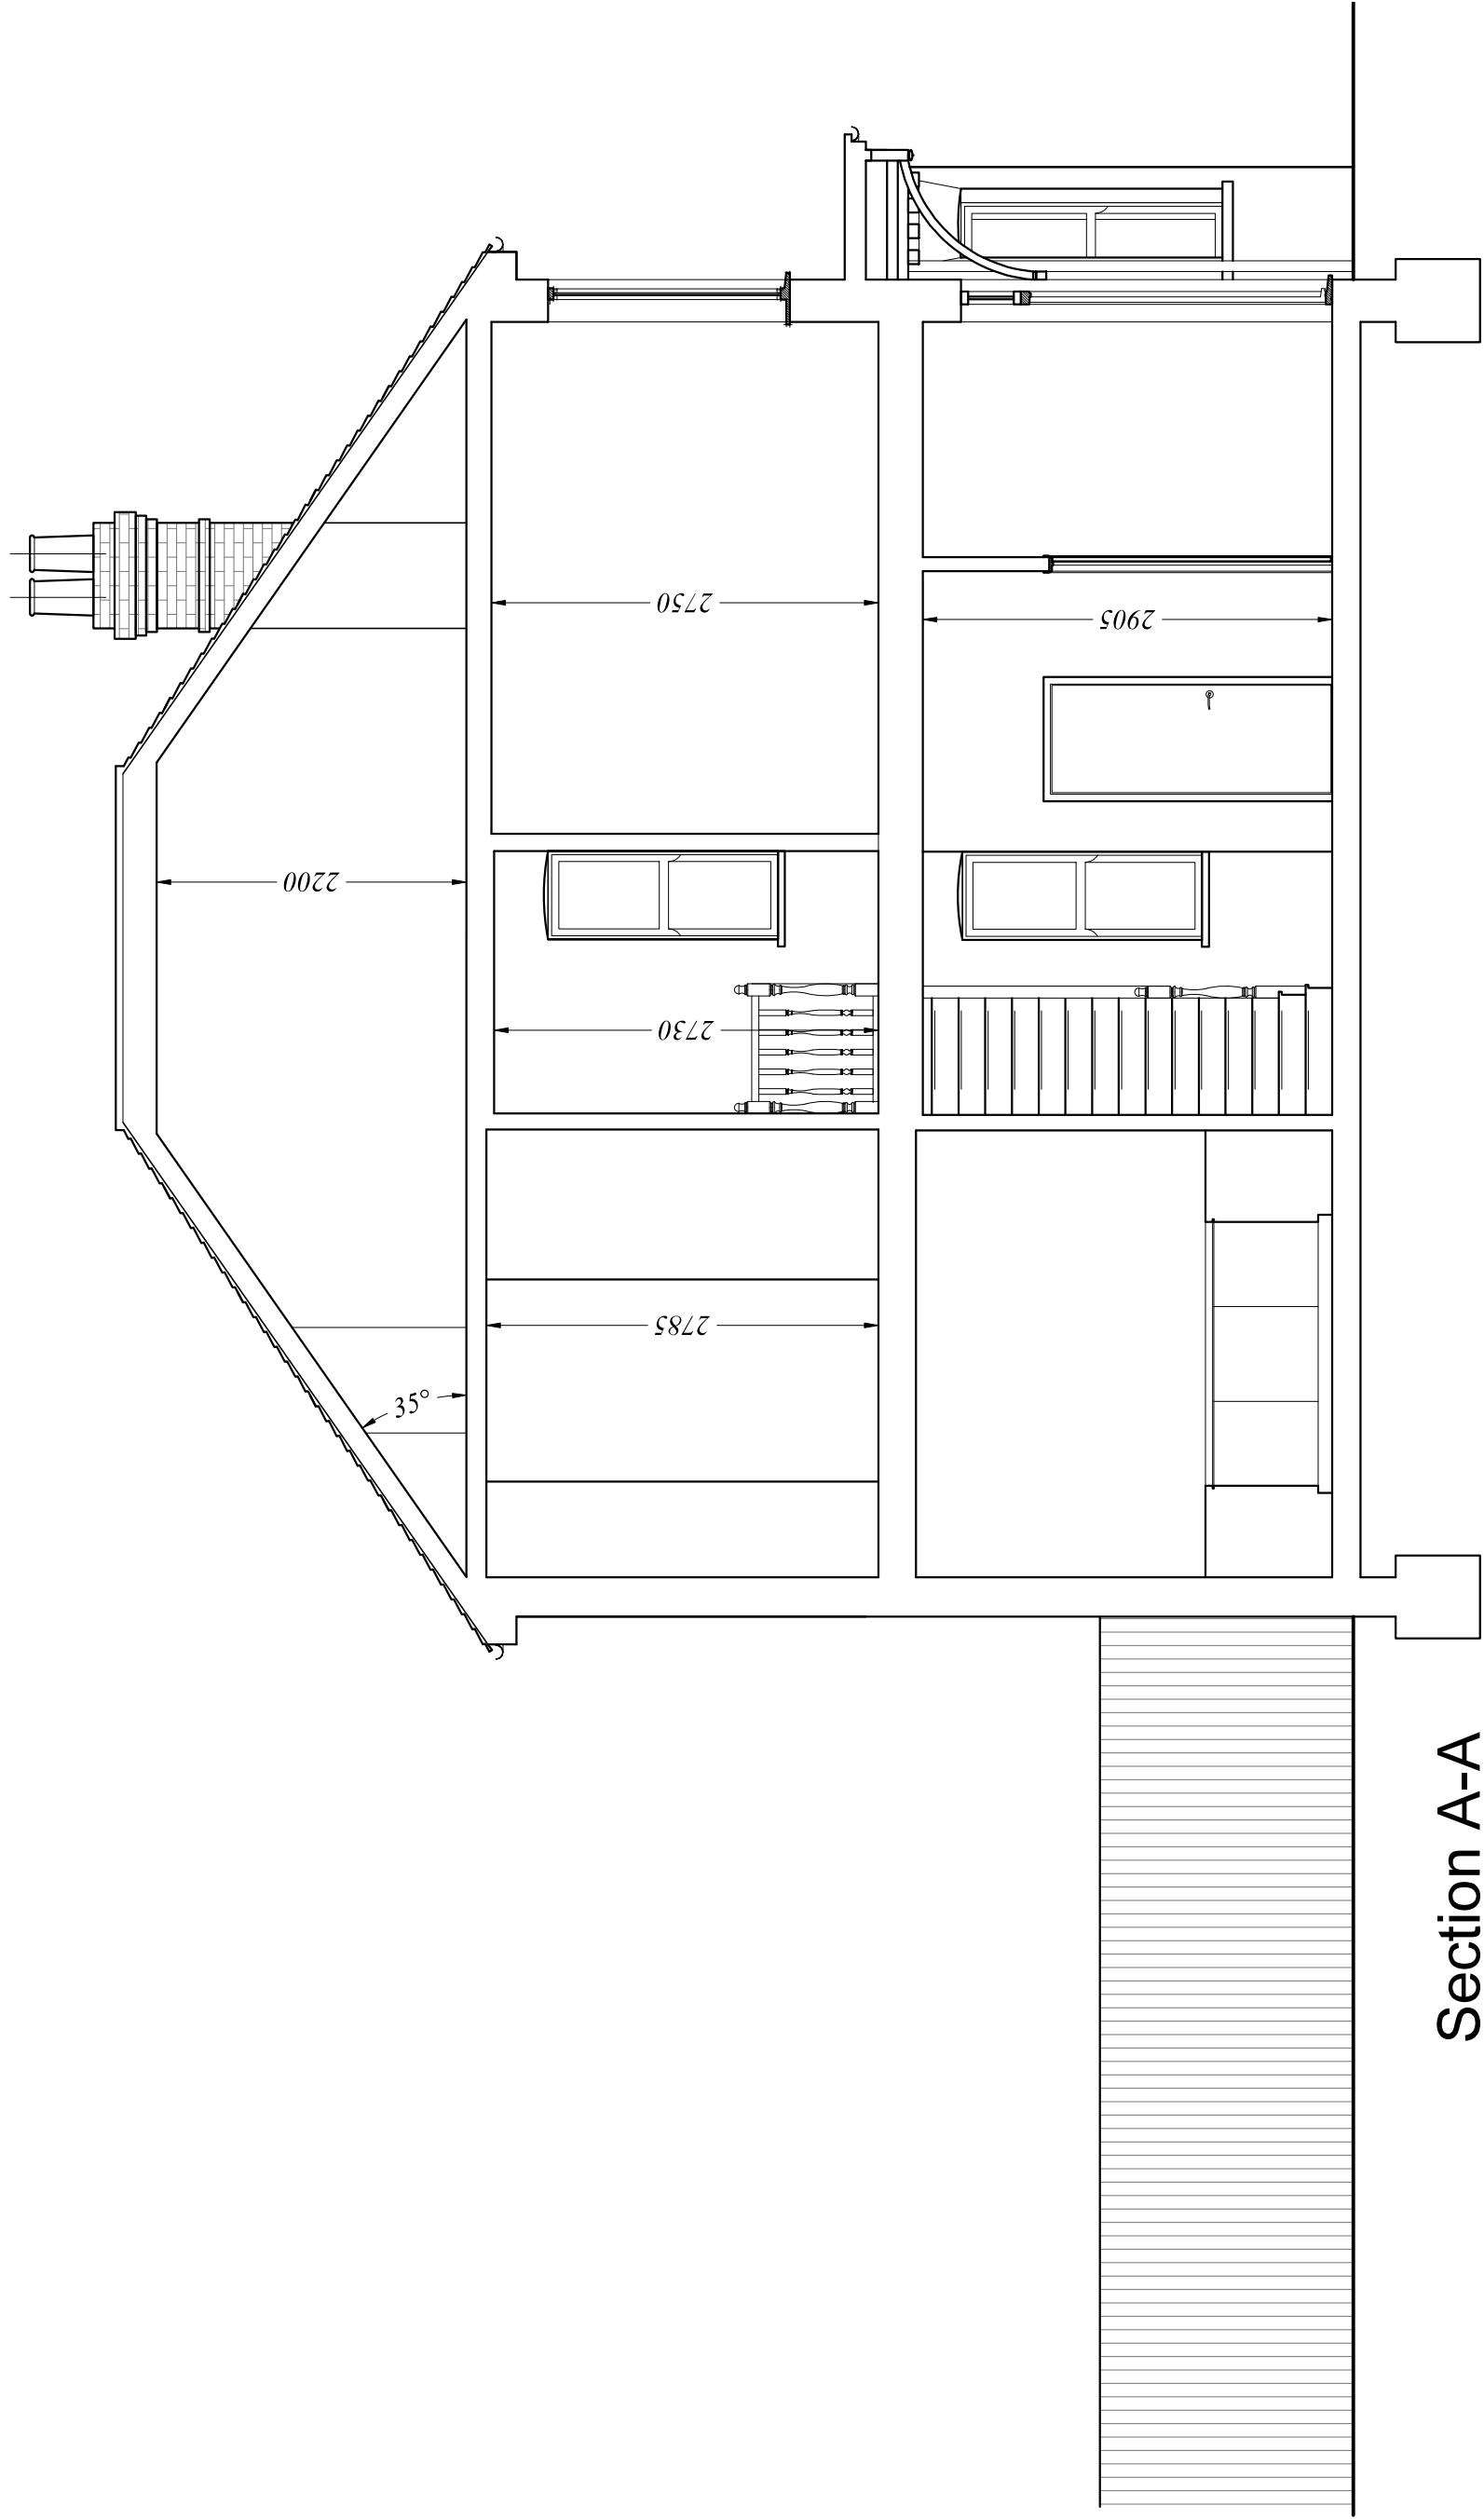

Section A-A

METRES

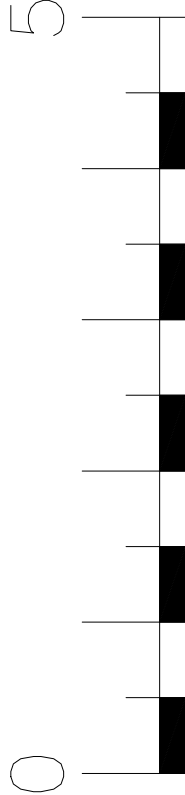

SCALE

rev	date	description	
Project 7 Portland Road, EAST GRINSTEAD RH19 4EB Client Mr O.David & Ms T. Marking Drawings WORKS Section SECTION A-A PROPOSED			
date		job no	
11.05.26		PLN 10	