




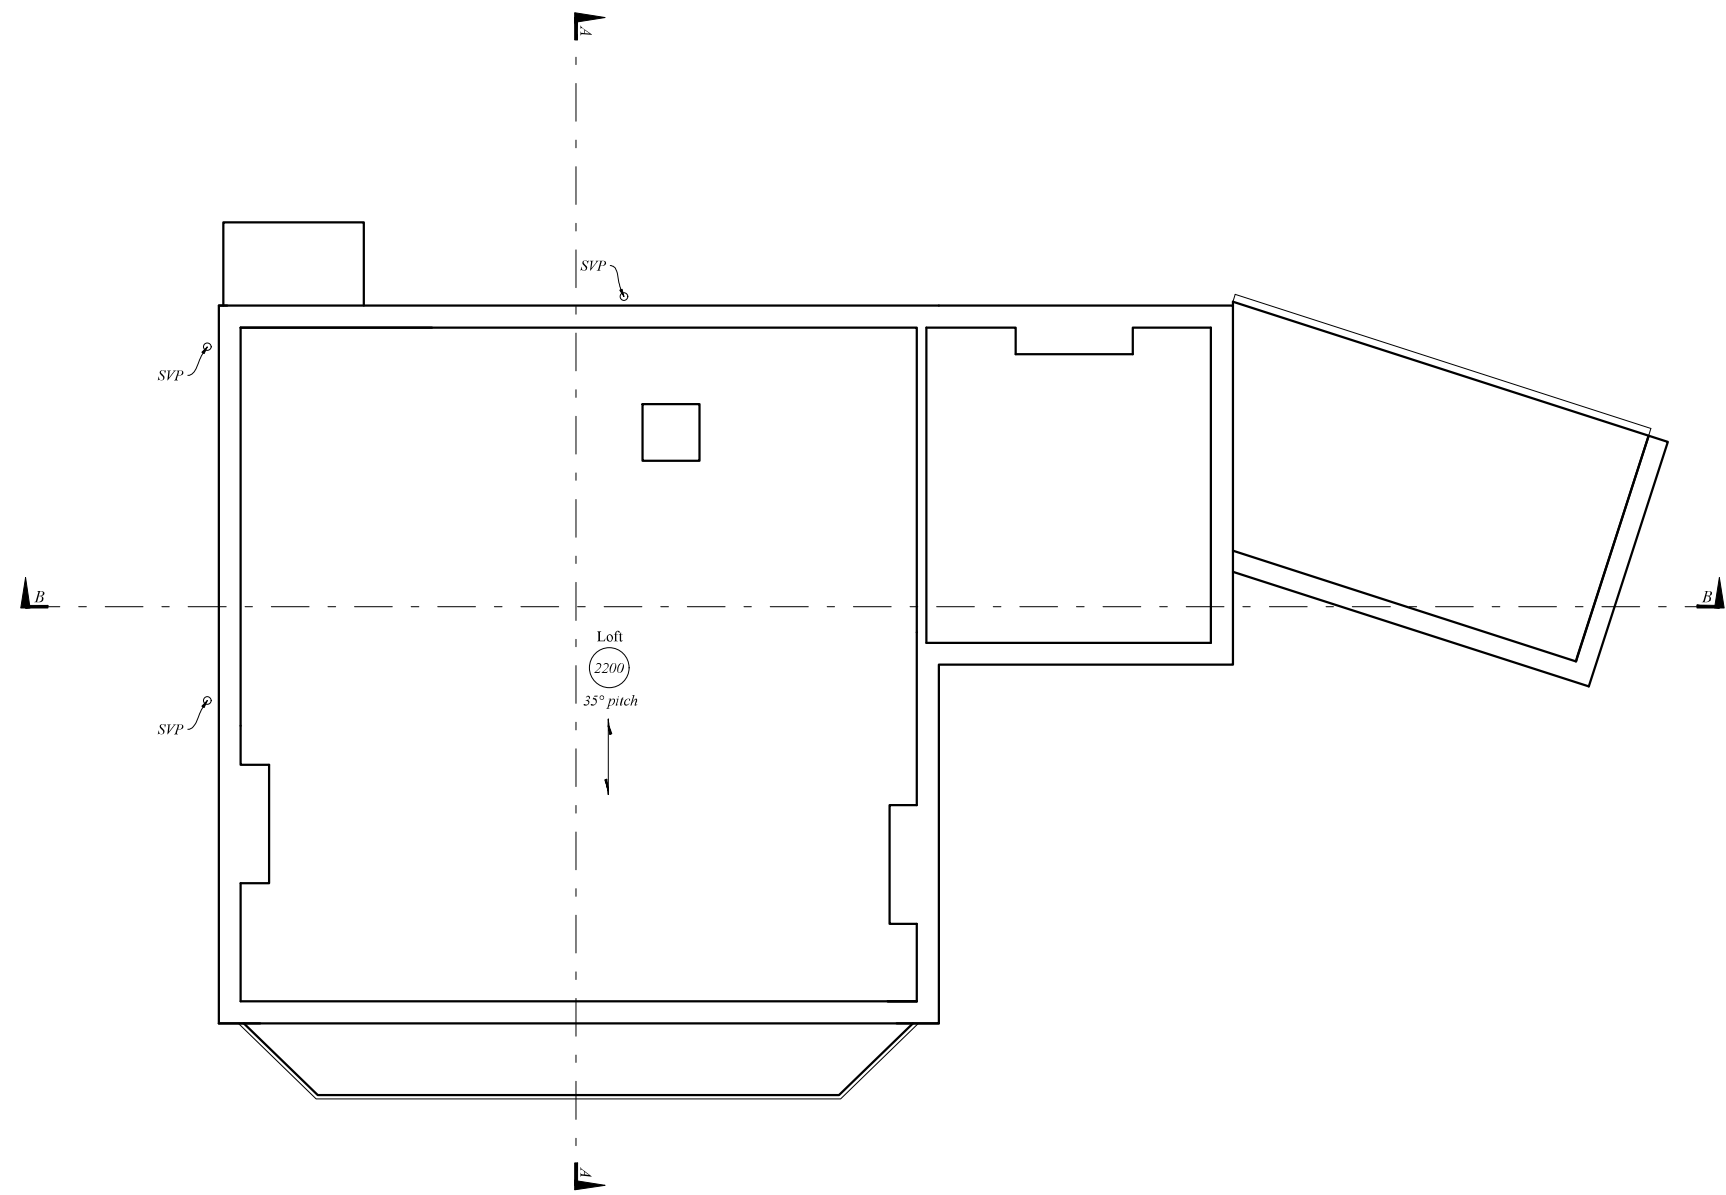

Loft Plan

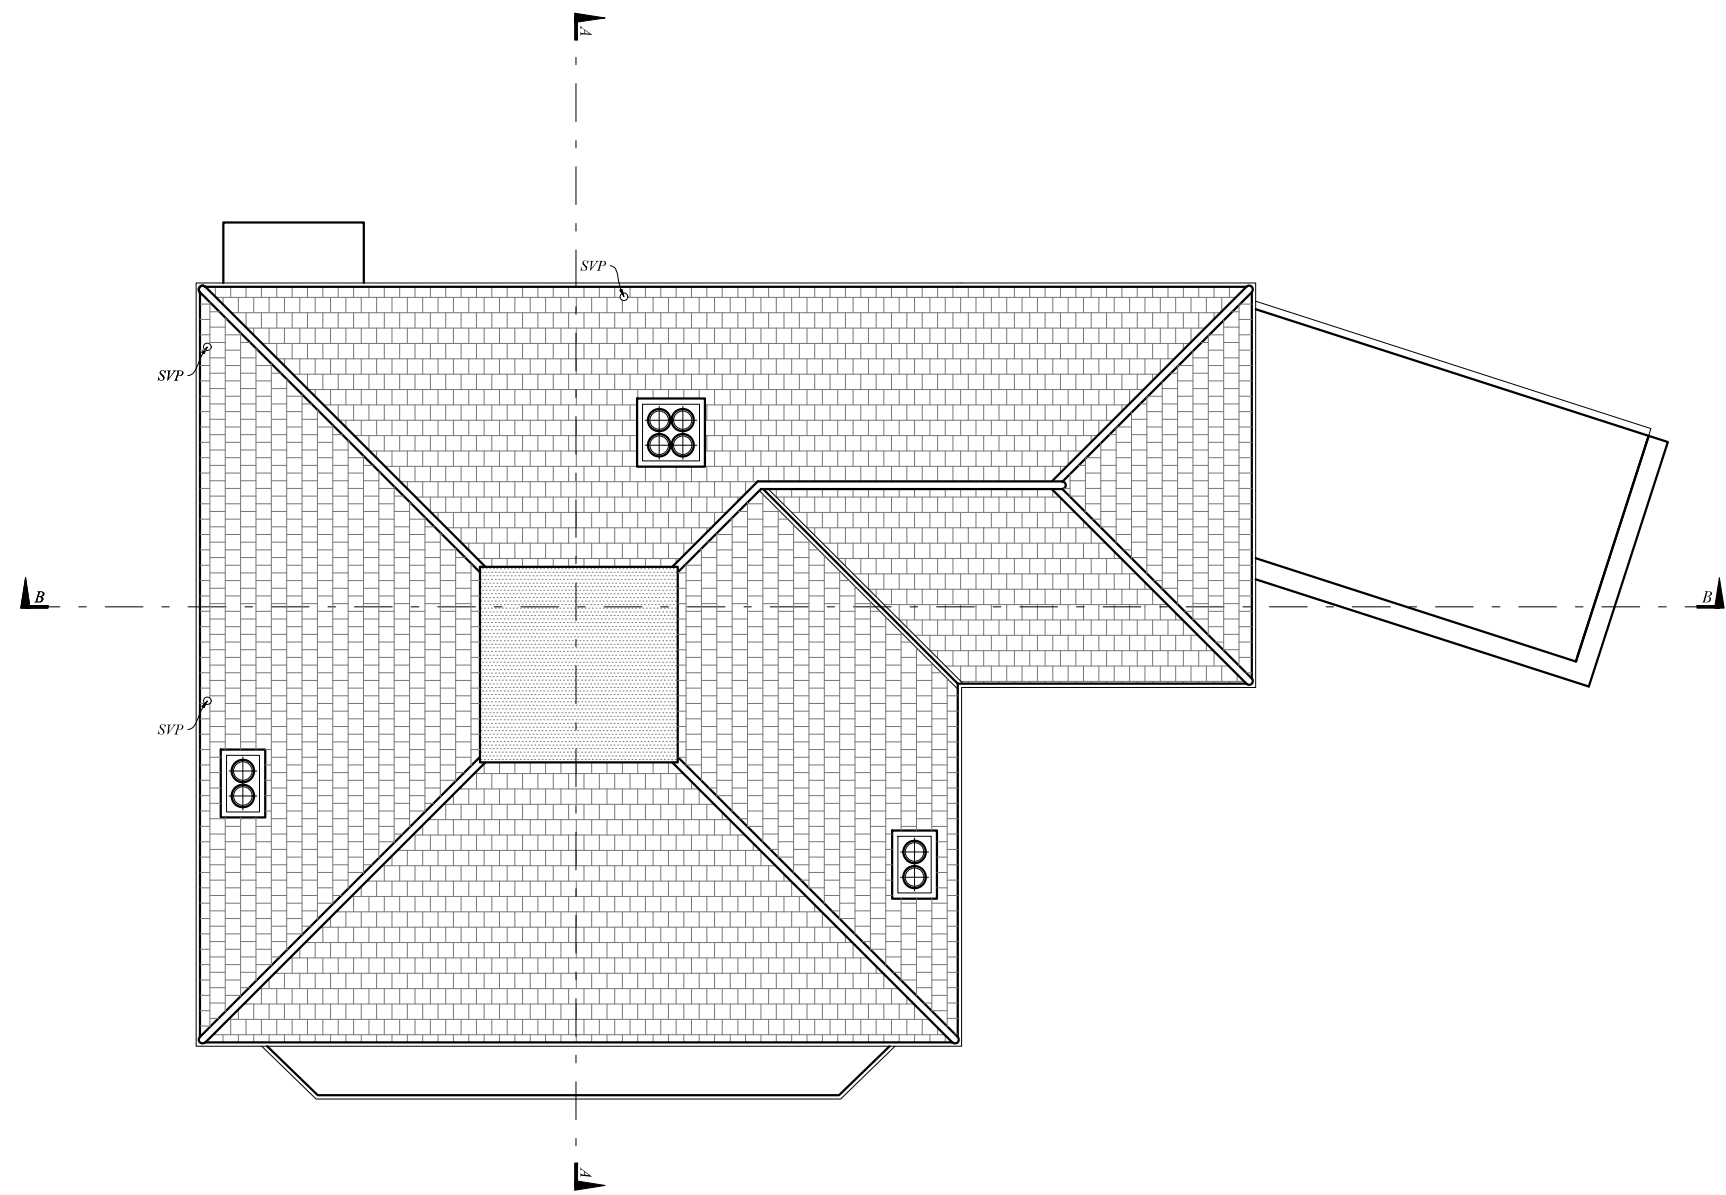

Roof Plan

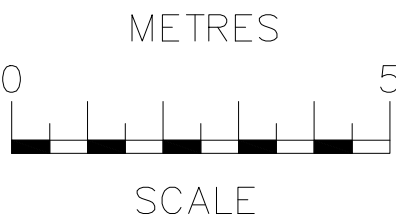

rev	date	description		
RB Design Corner Cottage, The Limes, Felbridge, East Grinstead, RH19 2QJ Tel: 01342 523 766 Mob 07988 998 928 e-mail: info@rossbendichdesign.co.uk				
project 7 Portland Road, EAST GRINSTEAD RH19 4EB	drawing WORKS	date 11.05.26 scale of 1:100	job no drawn PLN 02 of	
drawn Mr O.David & Ms T. Marking	PLANS EXISTING			