



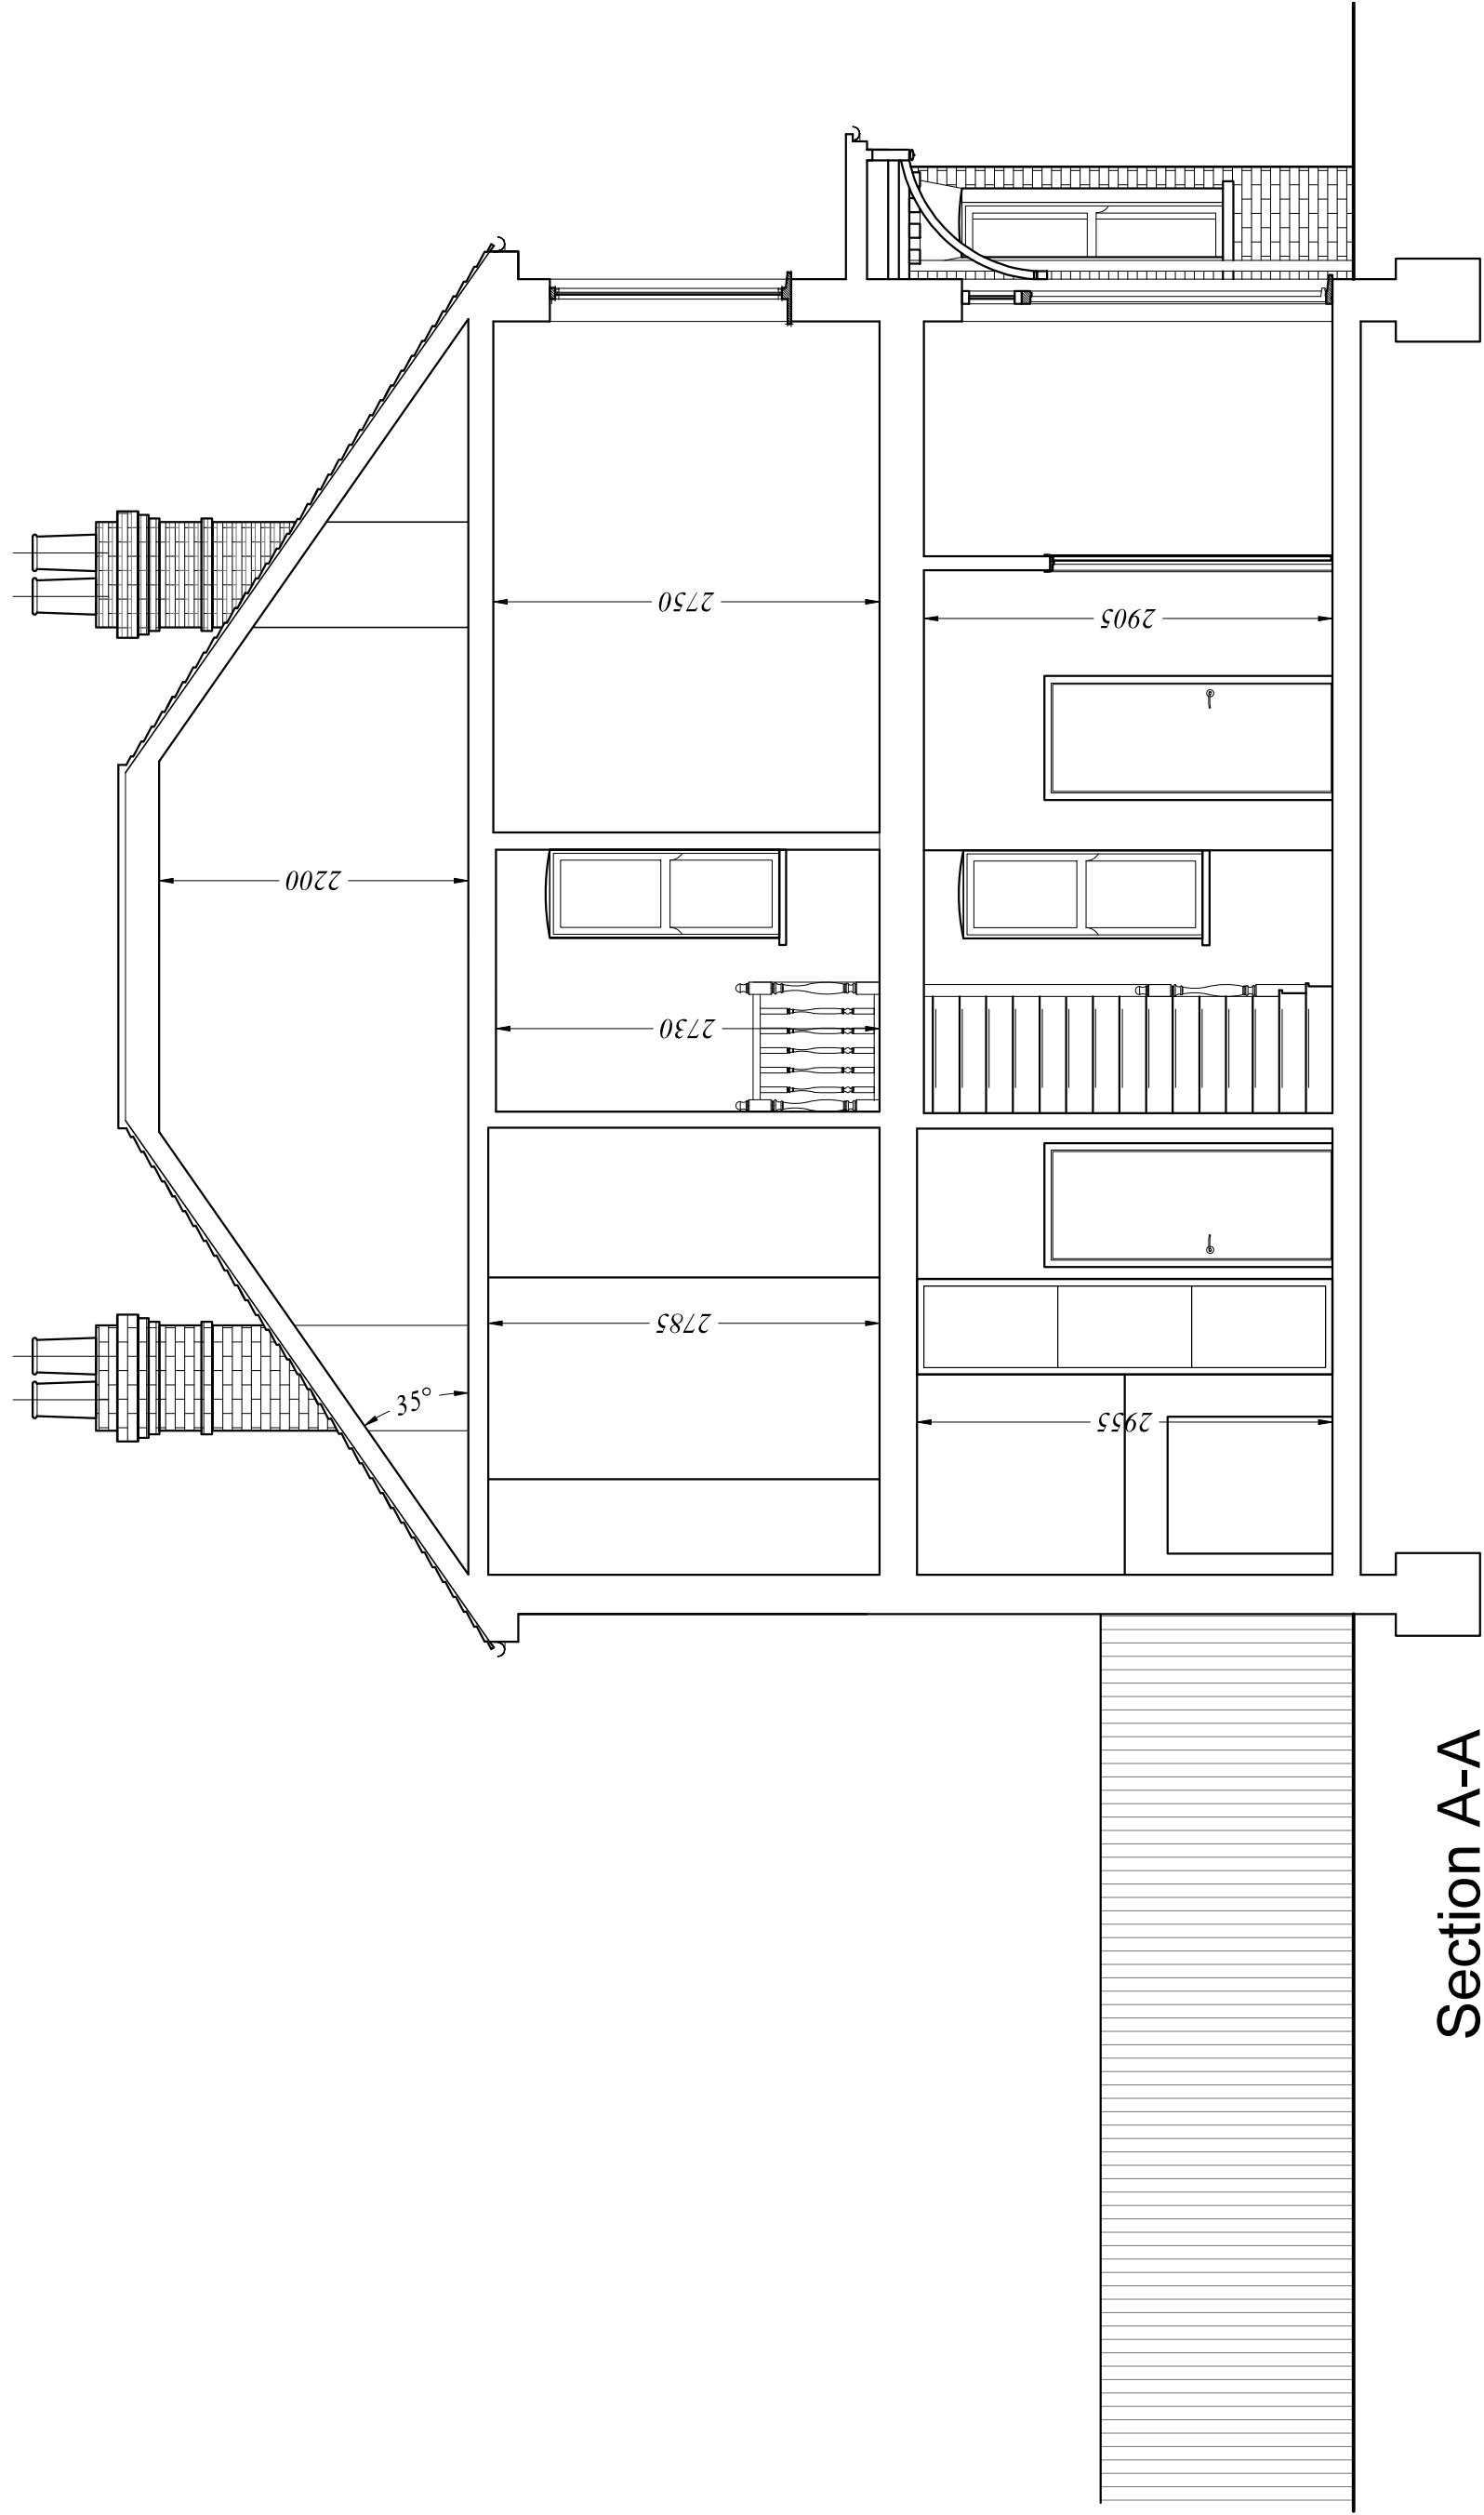

Section A-A

METRES

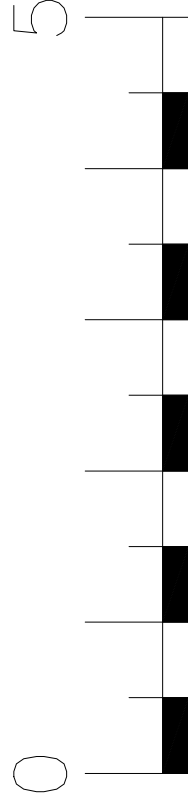

SCALE

rev	date	description	
RB Design Corner Cottage, The Limes, Fellingholme East Grinstead, RH19 3UJ Telf: 01342 323 766, Mob 077968 998 928 email: info@russboudkidge.co.uk			
project	7 Portland Road, EAST GRINSTEAD RH19 4EB	drawing WORKS	date 11/05/26
client	Mr O.David & Ms T. Marling		check by 1:50
SECTION A-A EXISTING		PLAN 04	