



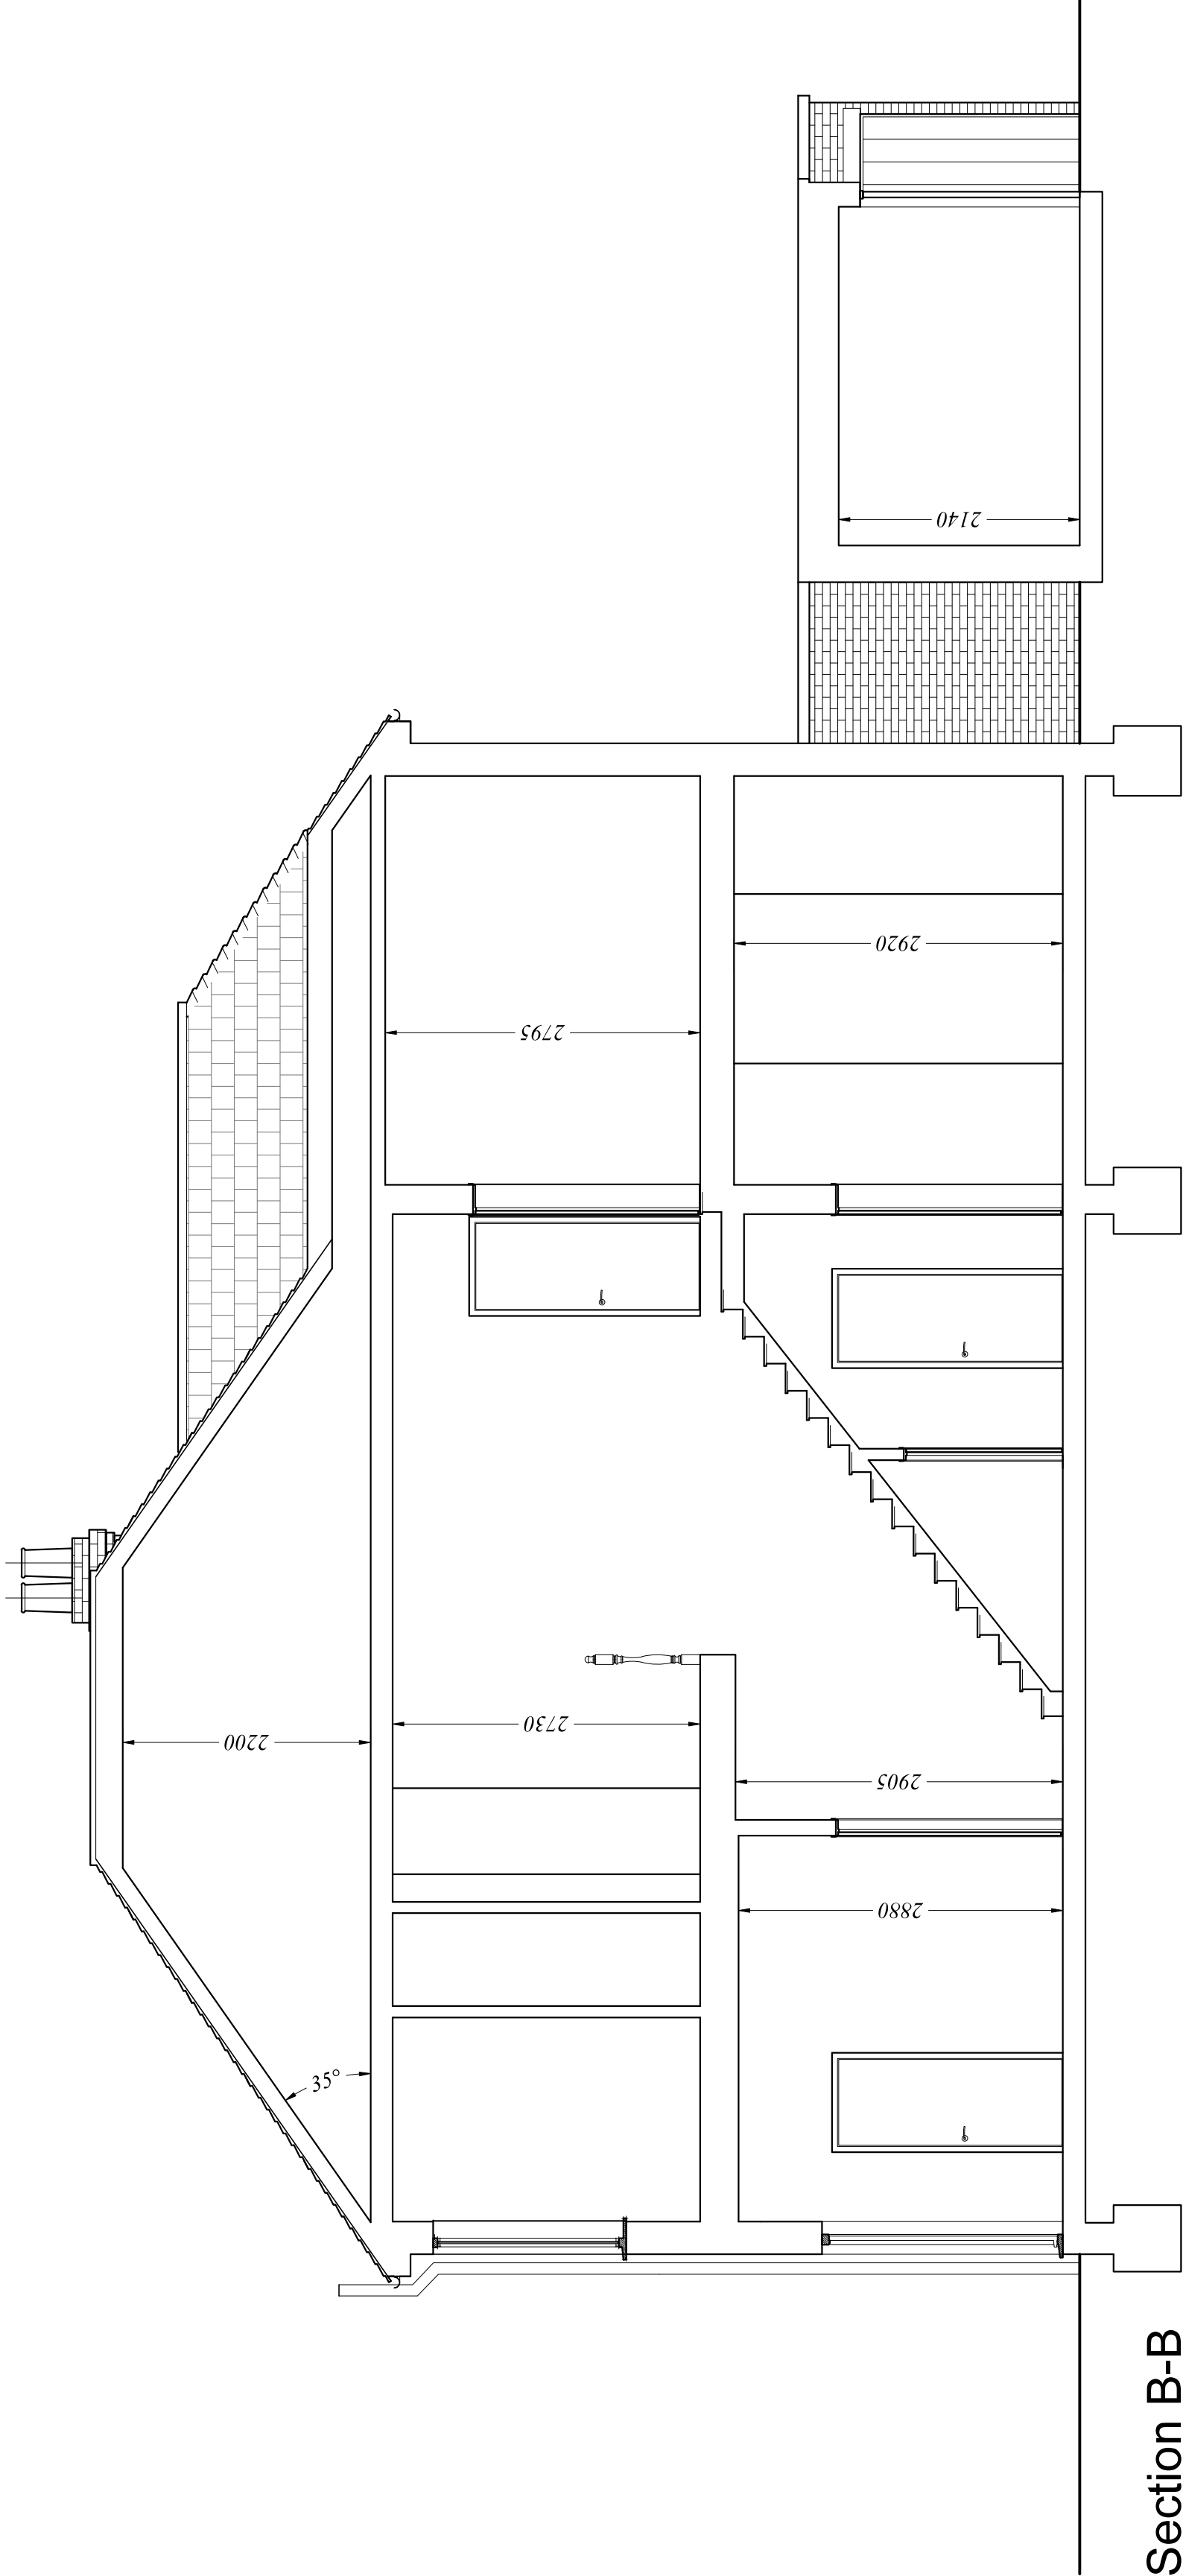

Section B-B

METRES

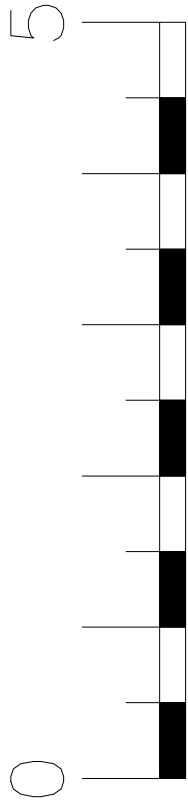

SCALE

rev	date	description	
RB Design Corner Cottage, The Limes, Fellingholme, East Grinstead, RH19 3UJ Tel: 01342 323 766 Mob 07968 998 928 email: info@russboudkidge.co.uk			
project		drawings	job no
7 Portland Road, EAST GRINSTEAD RH19 4EB		WORKS	11/05/26
client		SECTION B-B EXISTING	1:50
Mr O David & Ms T. Marling			PLN 05