



Tree pit in soft landscape with double stake detail

Applies to native trees & trees within areas of POS

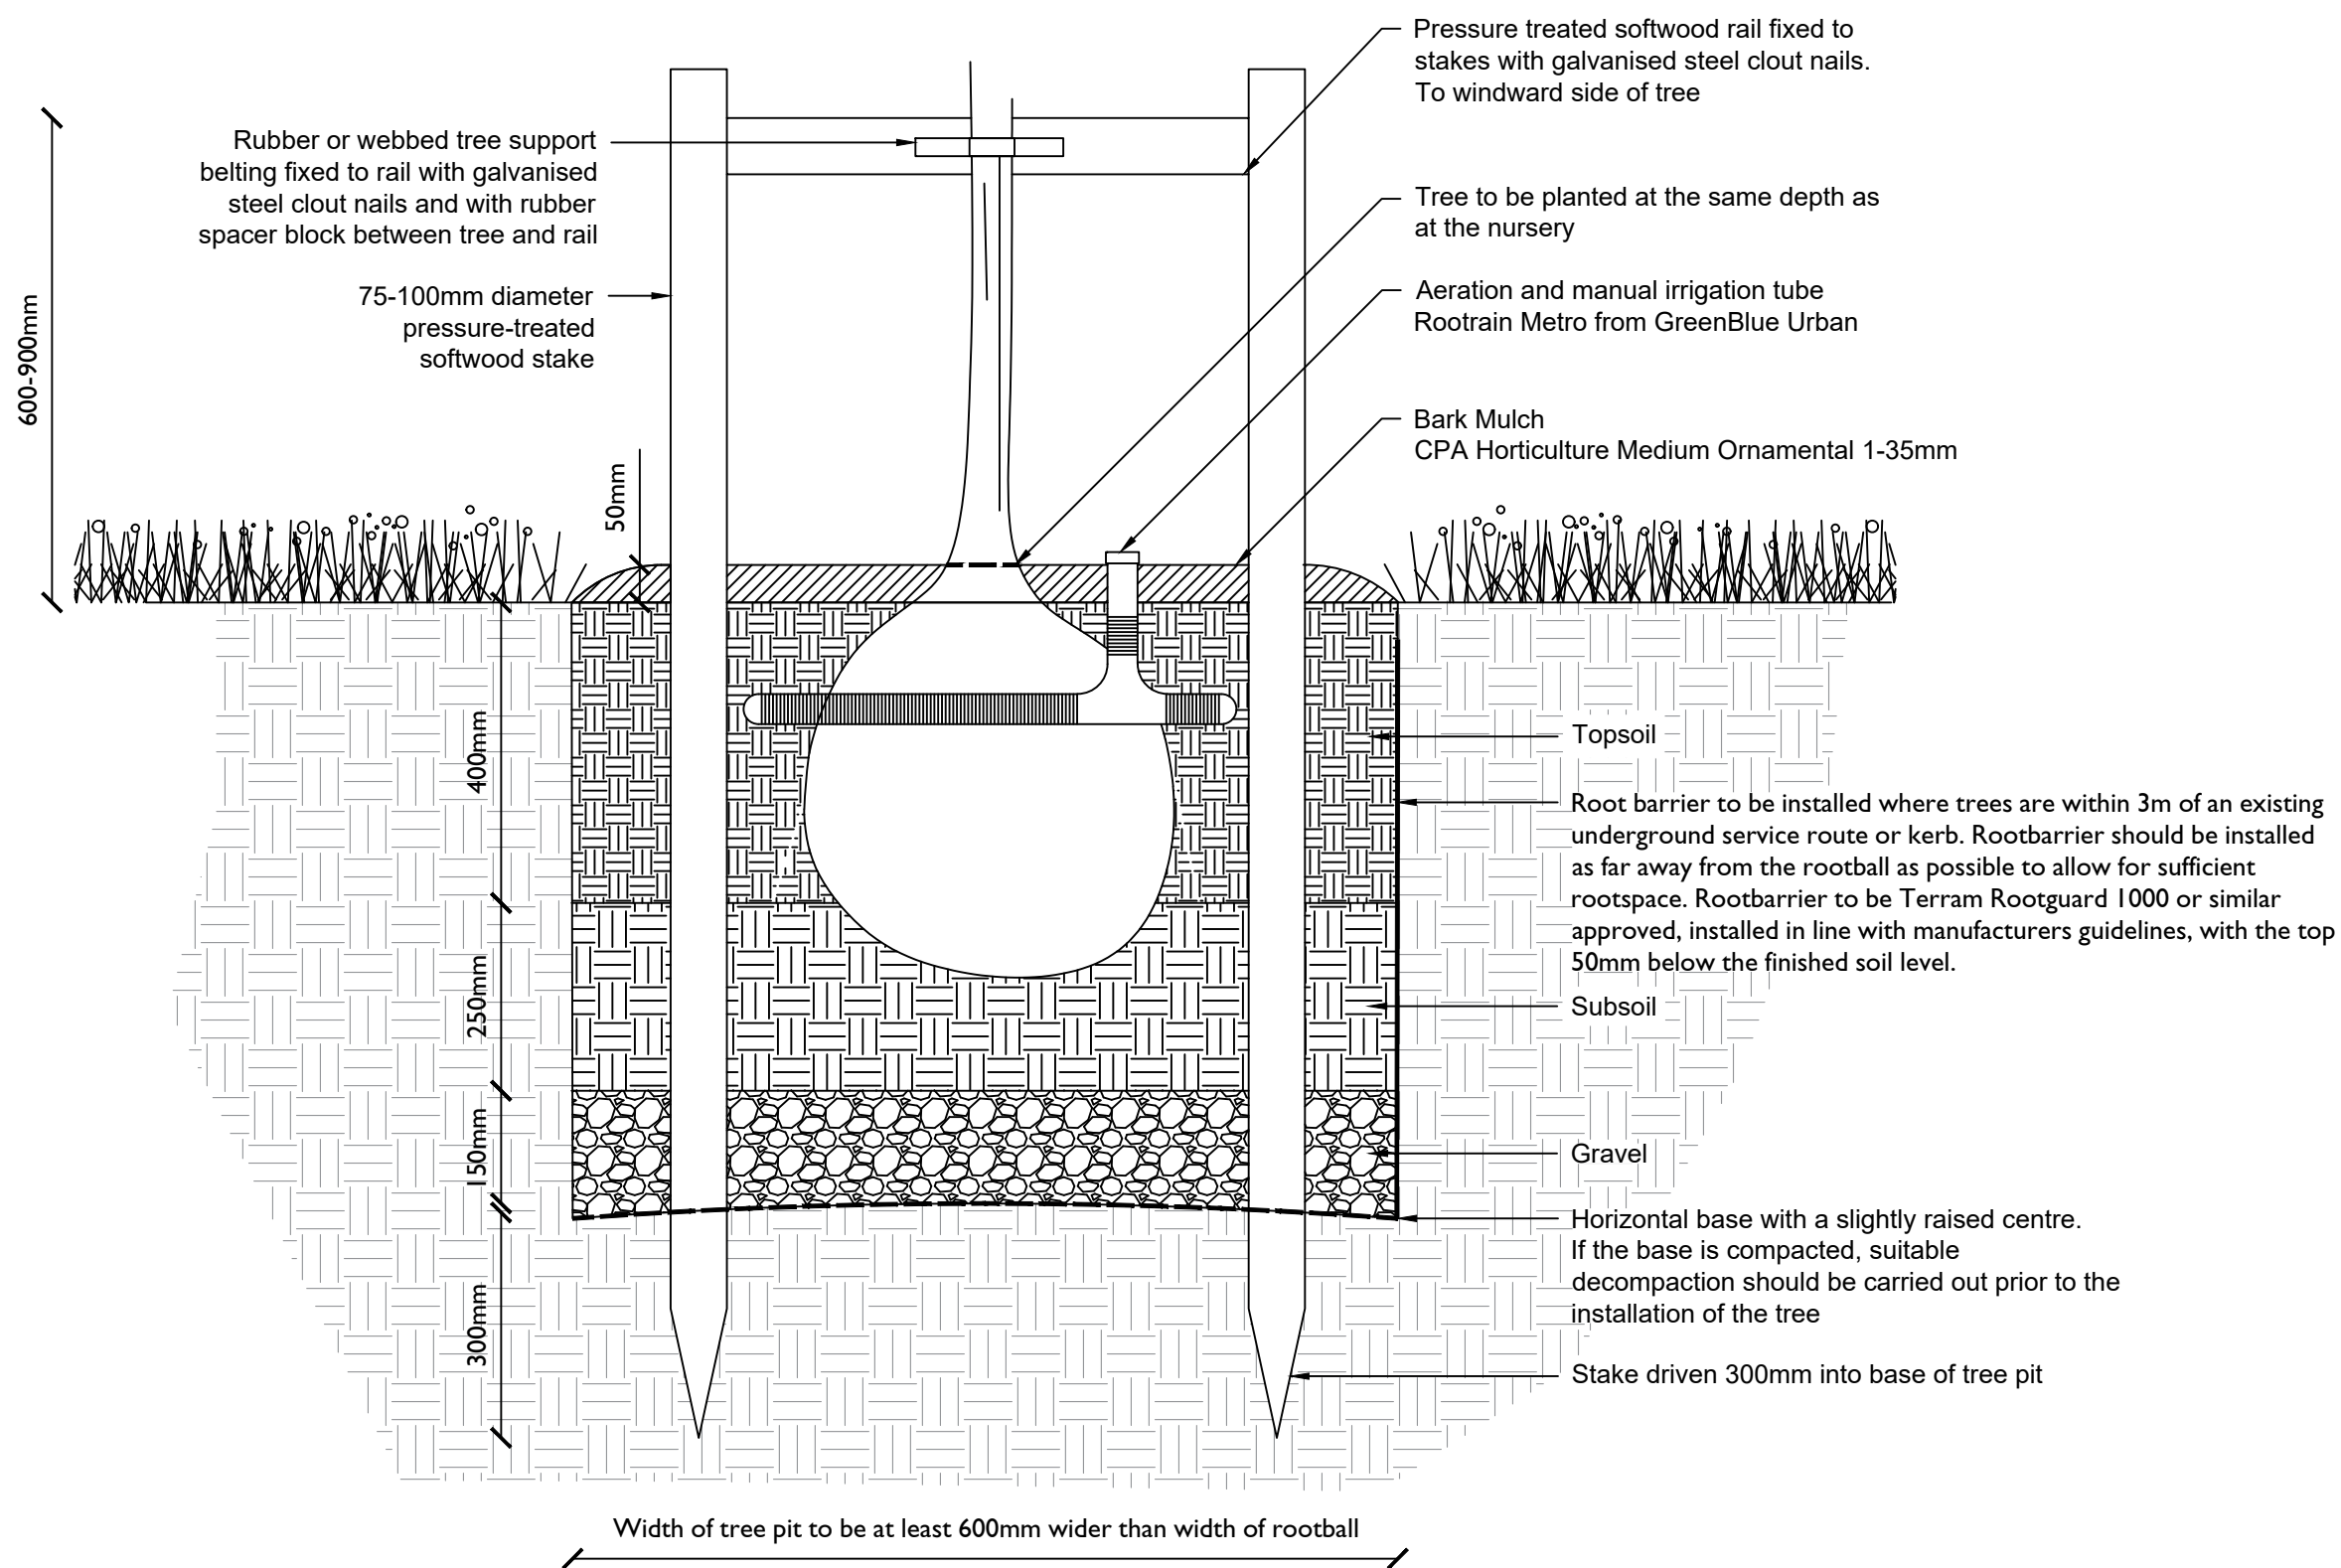

Tree pit in soft landscape detail with anchor

Applies to trees within the residential parcel

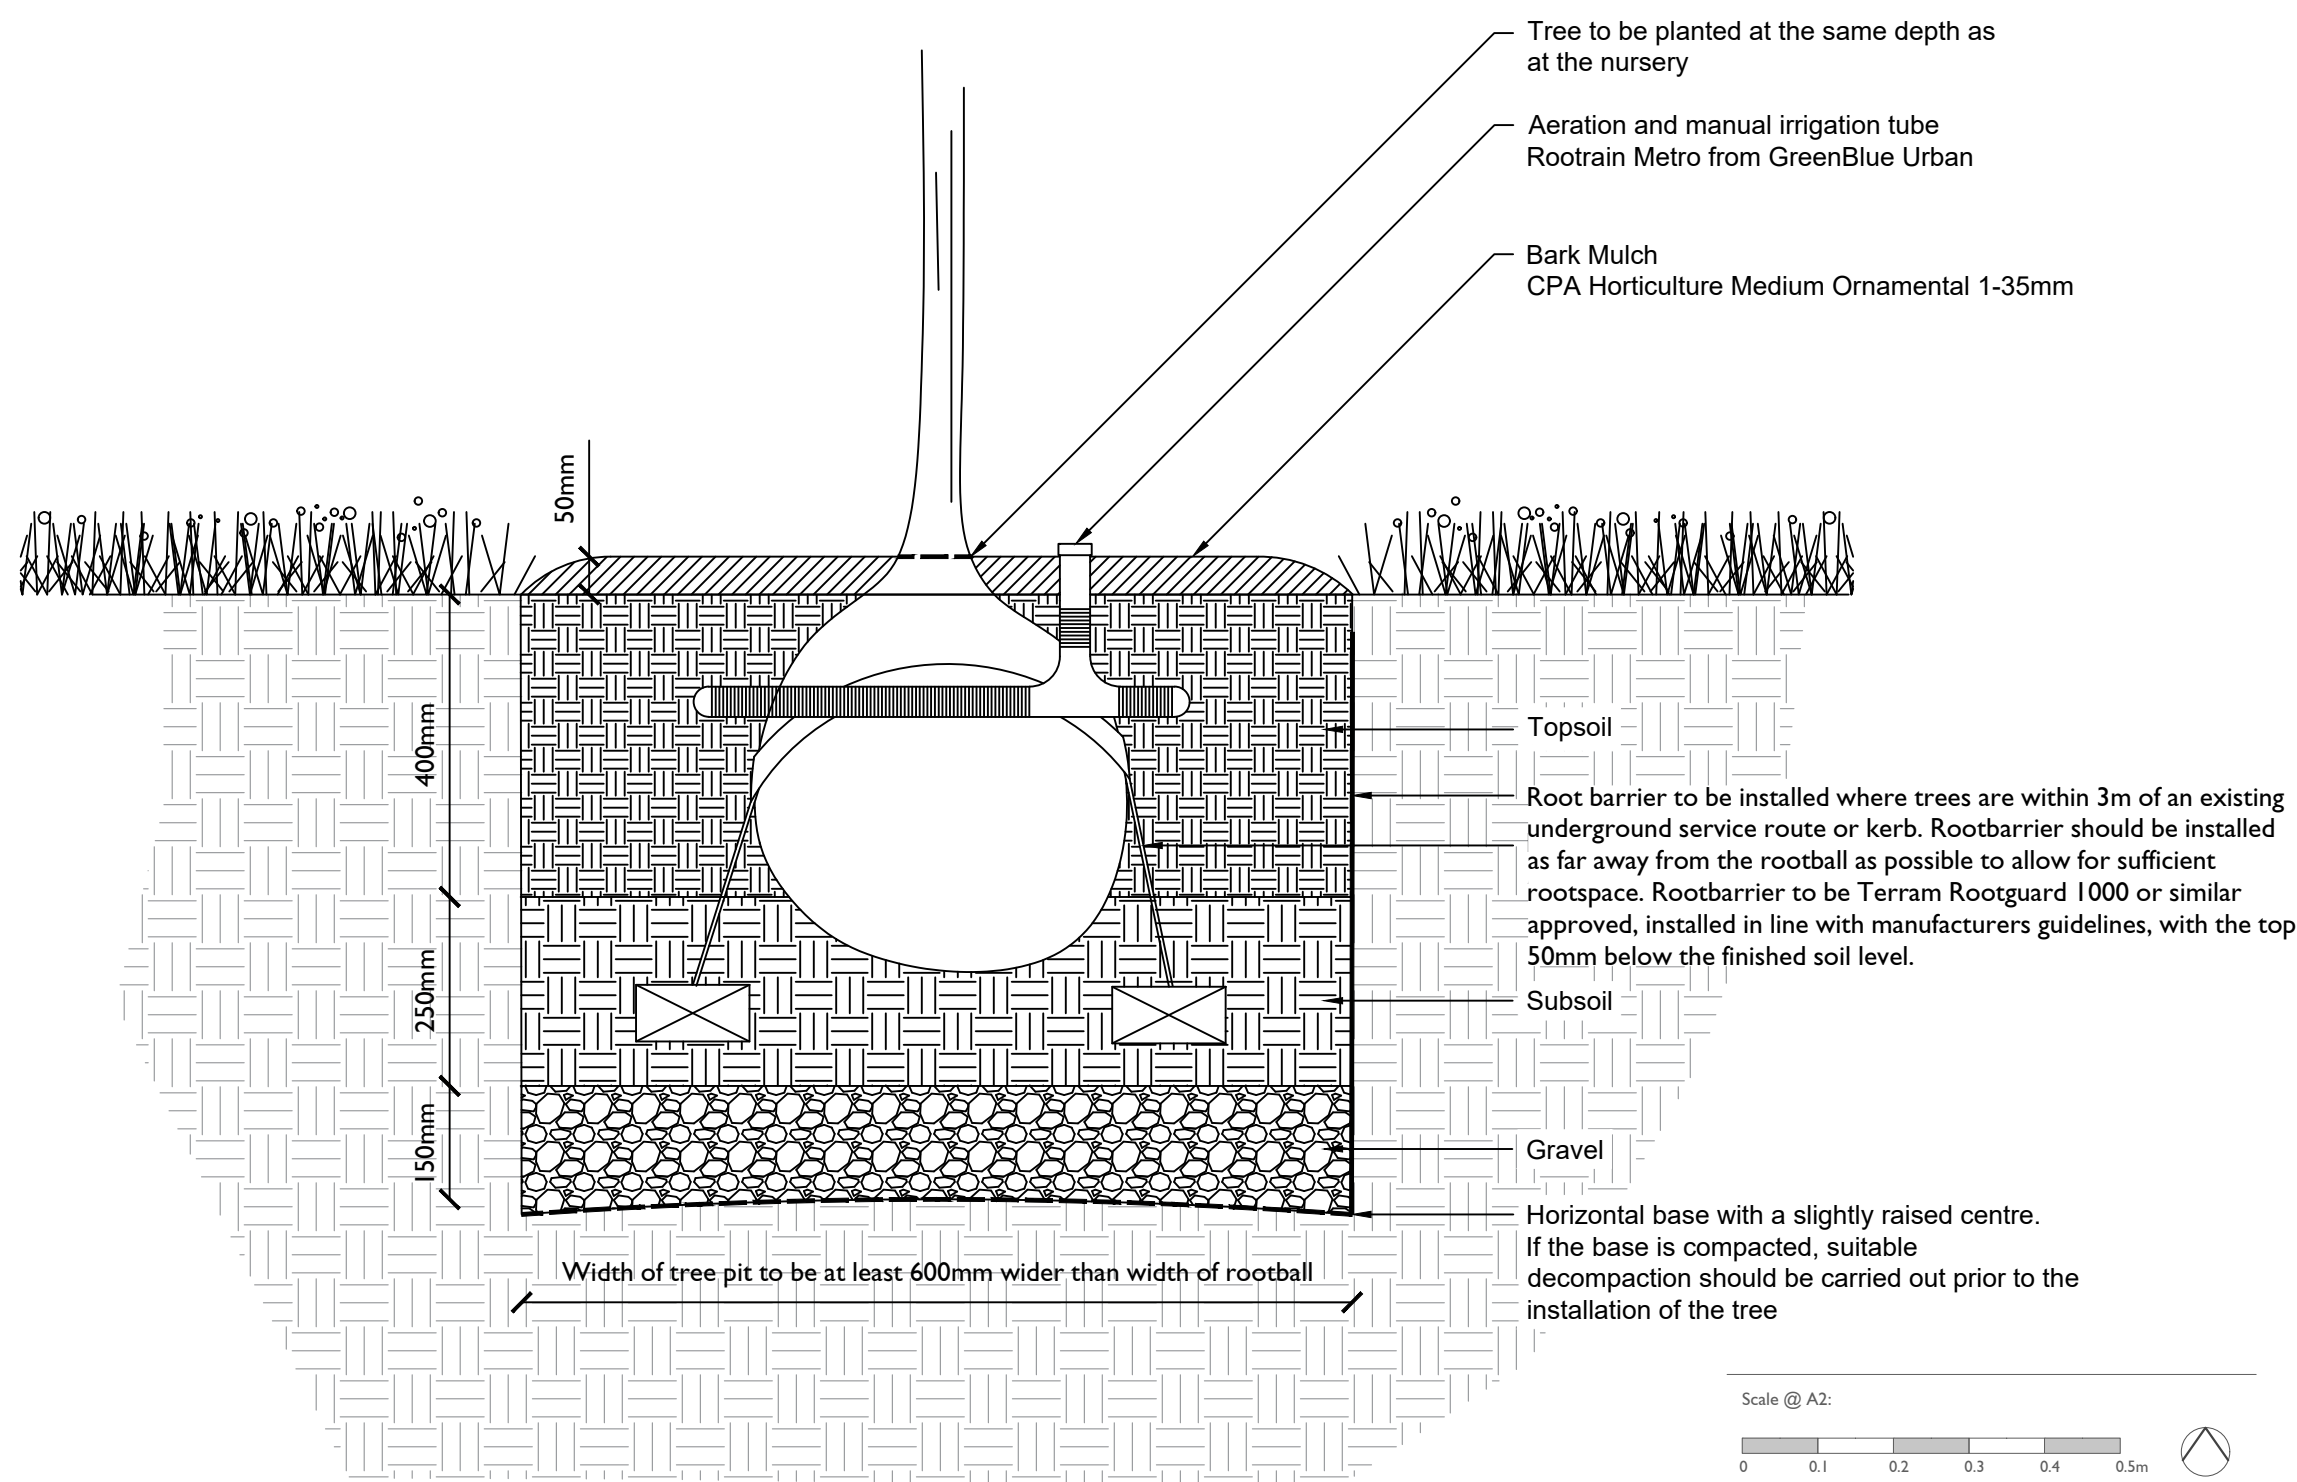

FOR PLANNING

Project: Imberhorne Lane
East Grinstead

Tree Pit Details

Client: VistryHomes

DAVID WILSON HOMES

BARRATT



Scale @ A2:
0 0.1 0.2 0.3 0.4 0.5m
Scale 1:10



Rev Date Drawn Checked

Date: 11.12.25

Drawn by: AE Checked by: JM

Drg No: GLS_080_127_11_1700 Rev:

Green Landscape Studio Limited - The Lakeside Centre, Lakeside Country Park, Wide Lane, Eastleigh, Hampshire - Telephone 01276 450039 - www.gl-studio.co.uk
This drawing and the works depicted are the copyright of Green Landscape Studio Ltd. and may not be reproduced or amended except by written permission. No liability will be accepted for amendments made by other persons.

* All suppliers are as specified or similar