


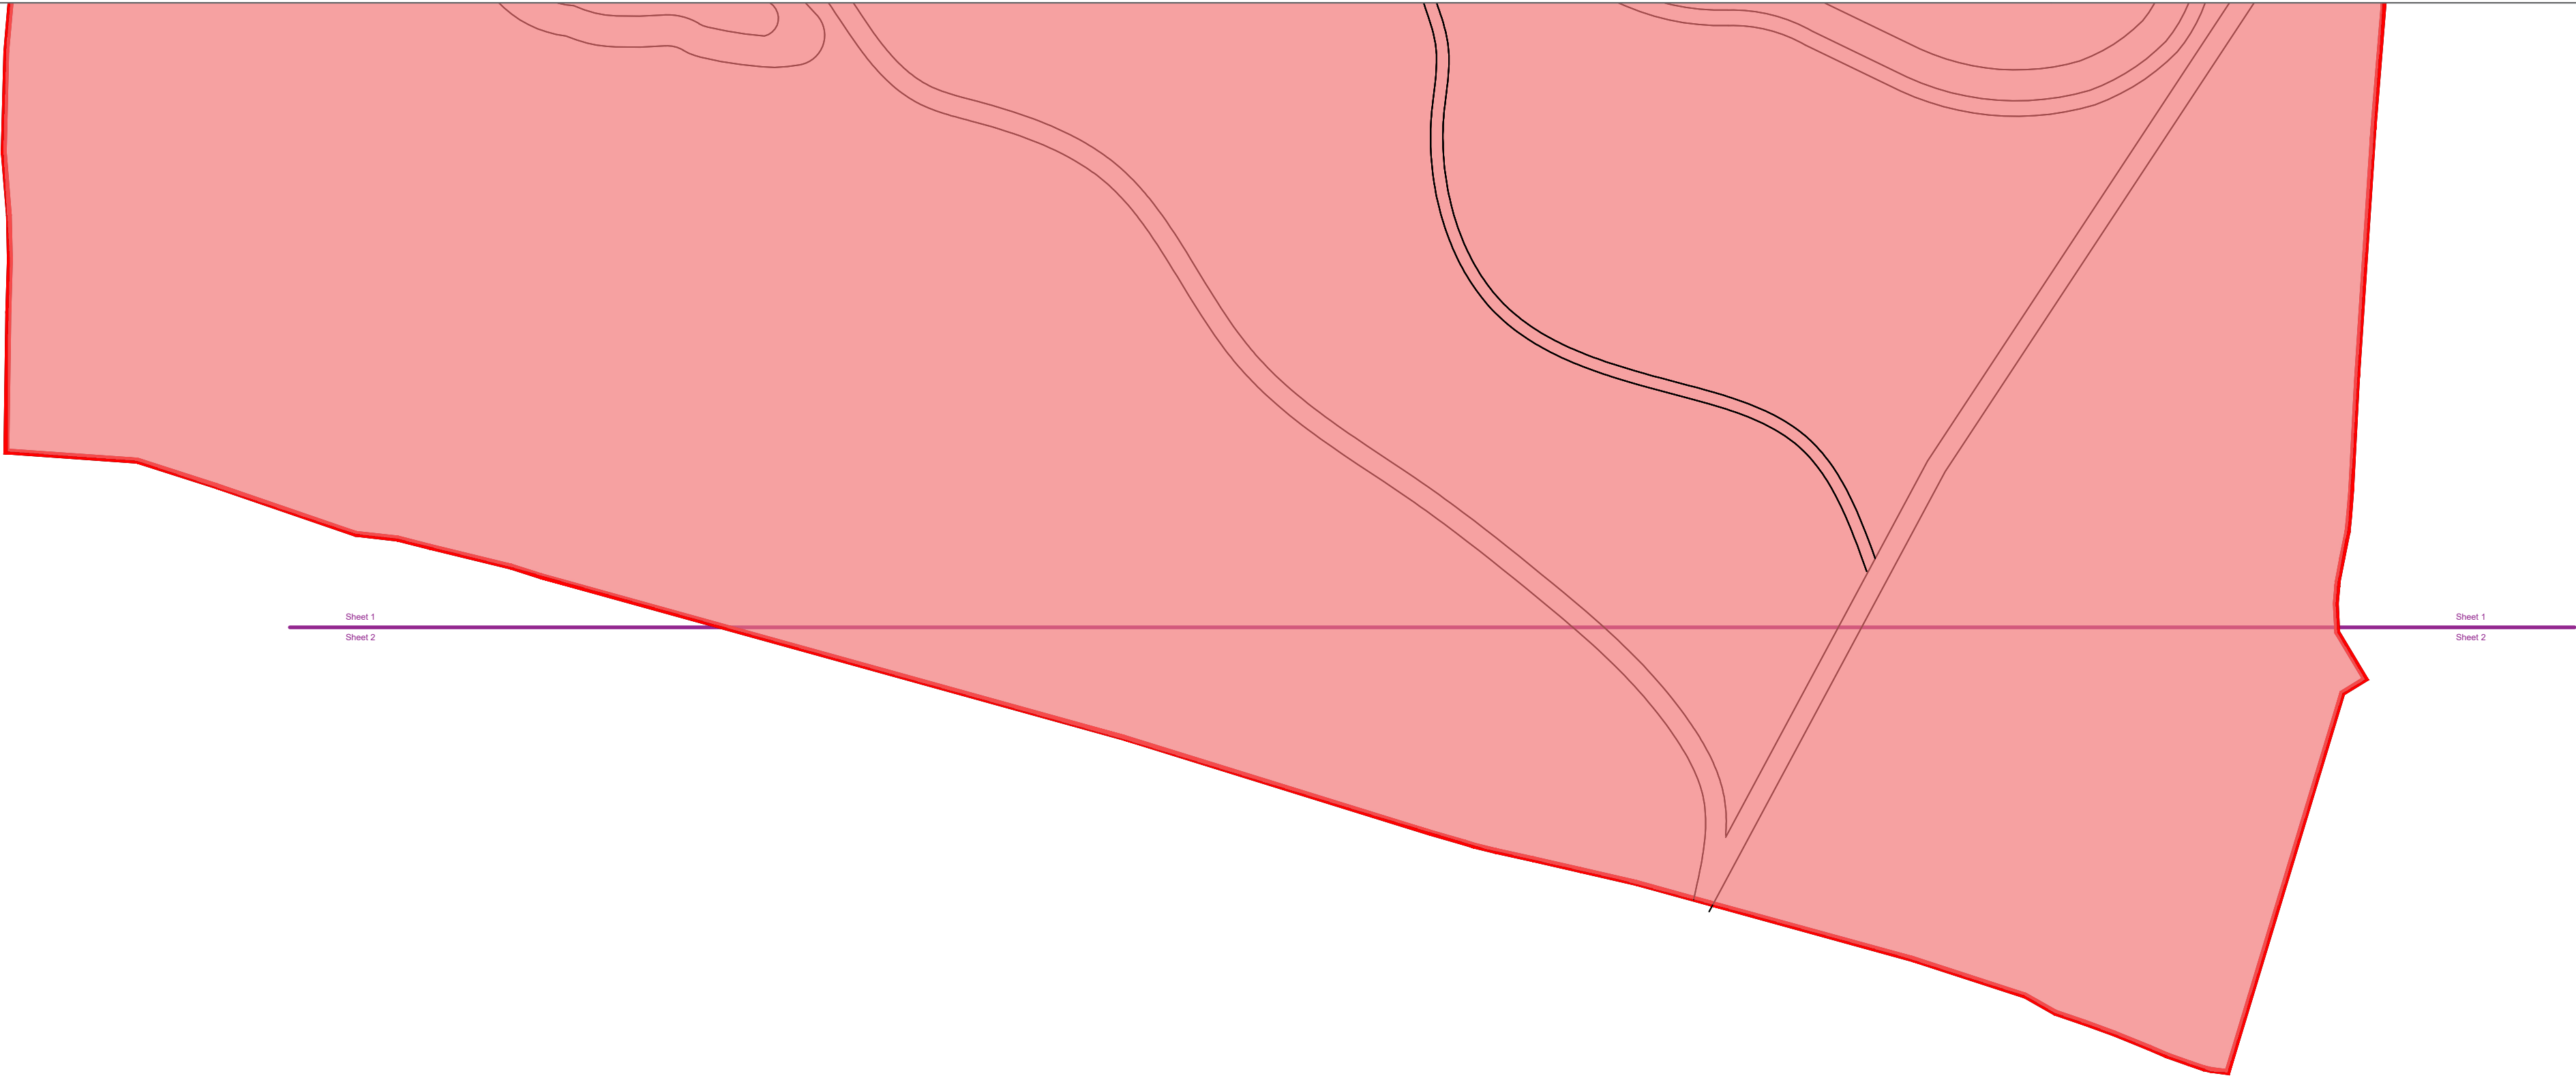

Legend

- Private Residents
- Management Company
- Sheet Cut lines



NOTES:
Do not scale from drawing
Not for construction, for planning purposes only

Copyright of LVIA Ltd. All rights described in Chapter IV of the Copyright, Designs and Patents Act 1988 have been generally asserted. Copyright of this plan remains with LVIA Ltd until all fees have been paid in full.

B	18.06.24	Layout changes	JPF
Rev	Date	Details	Drawn



Scheme: Hanlye Lane, Cuckfield

Client: Sigma Homes

Drawing: Management Plan

Drawing No: SIG1407-05 Sheet 2

Drawn: SC	Date: January 2024
	Scale: 1:500@A1
Checked: JPF	