


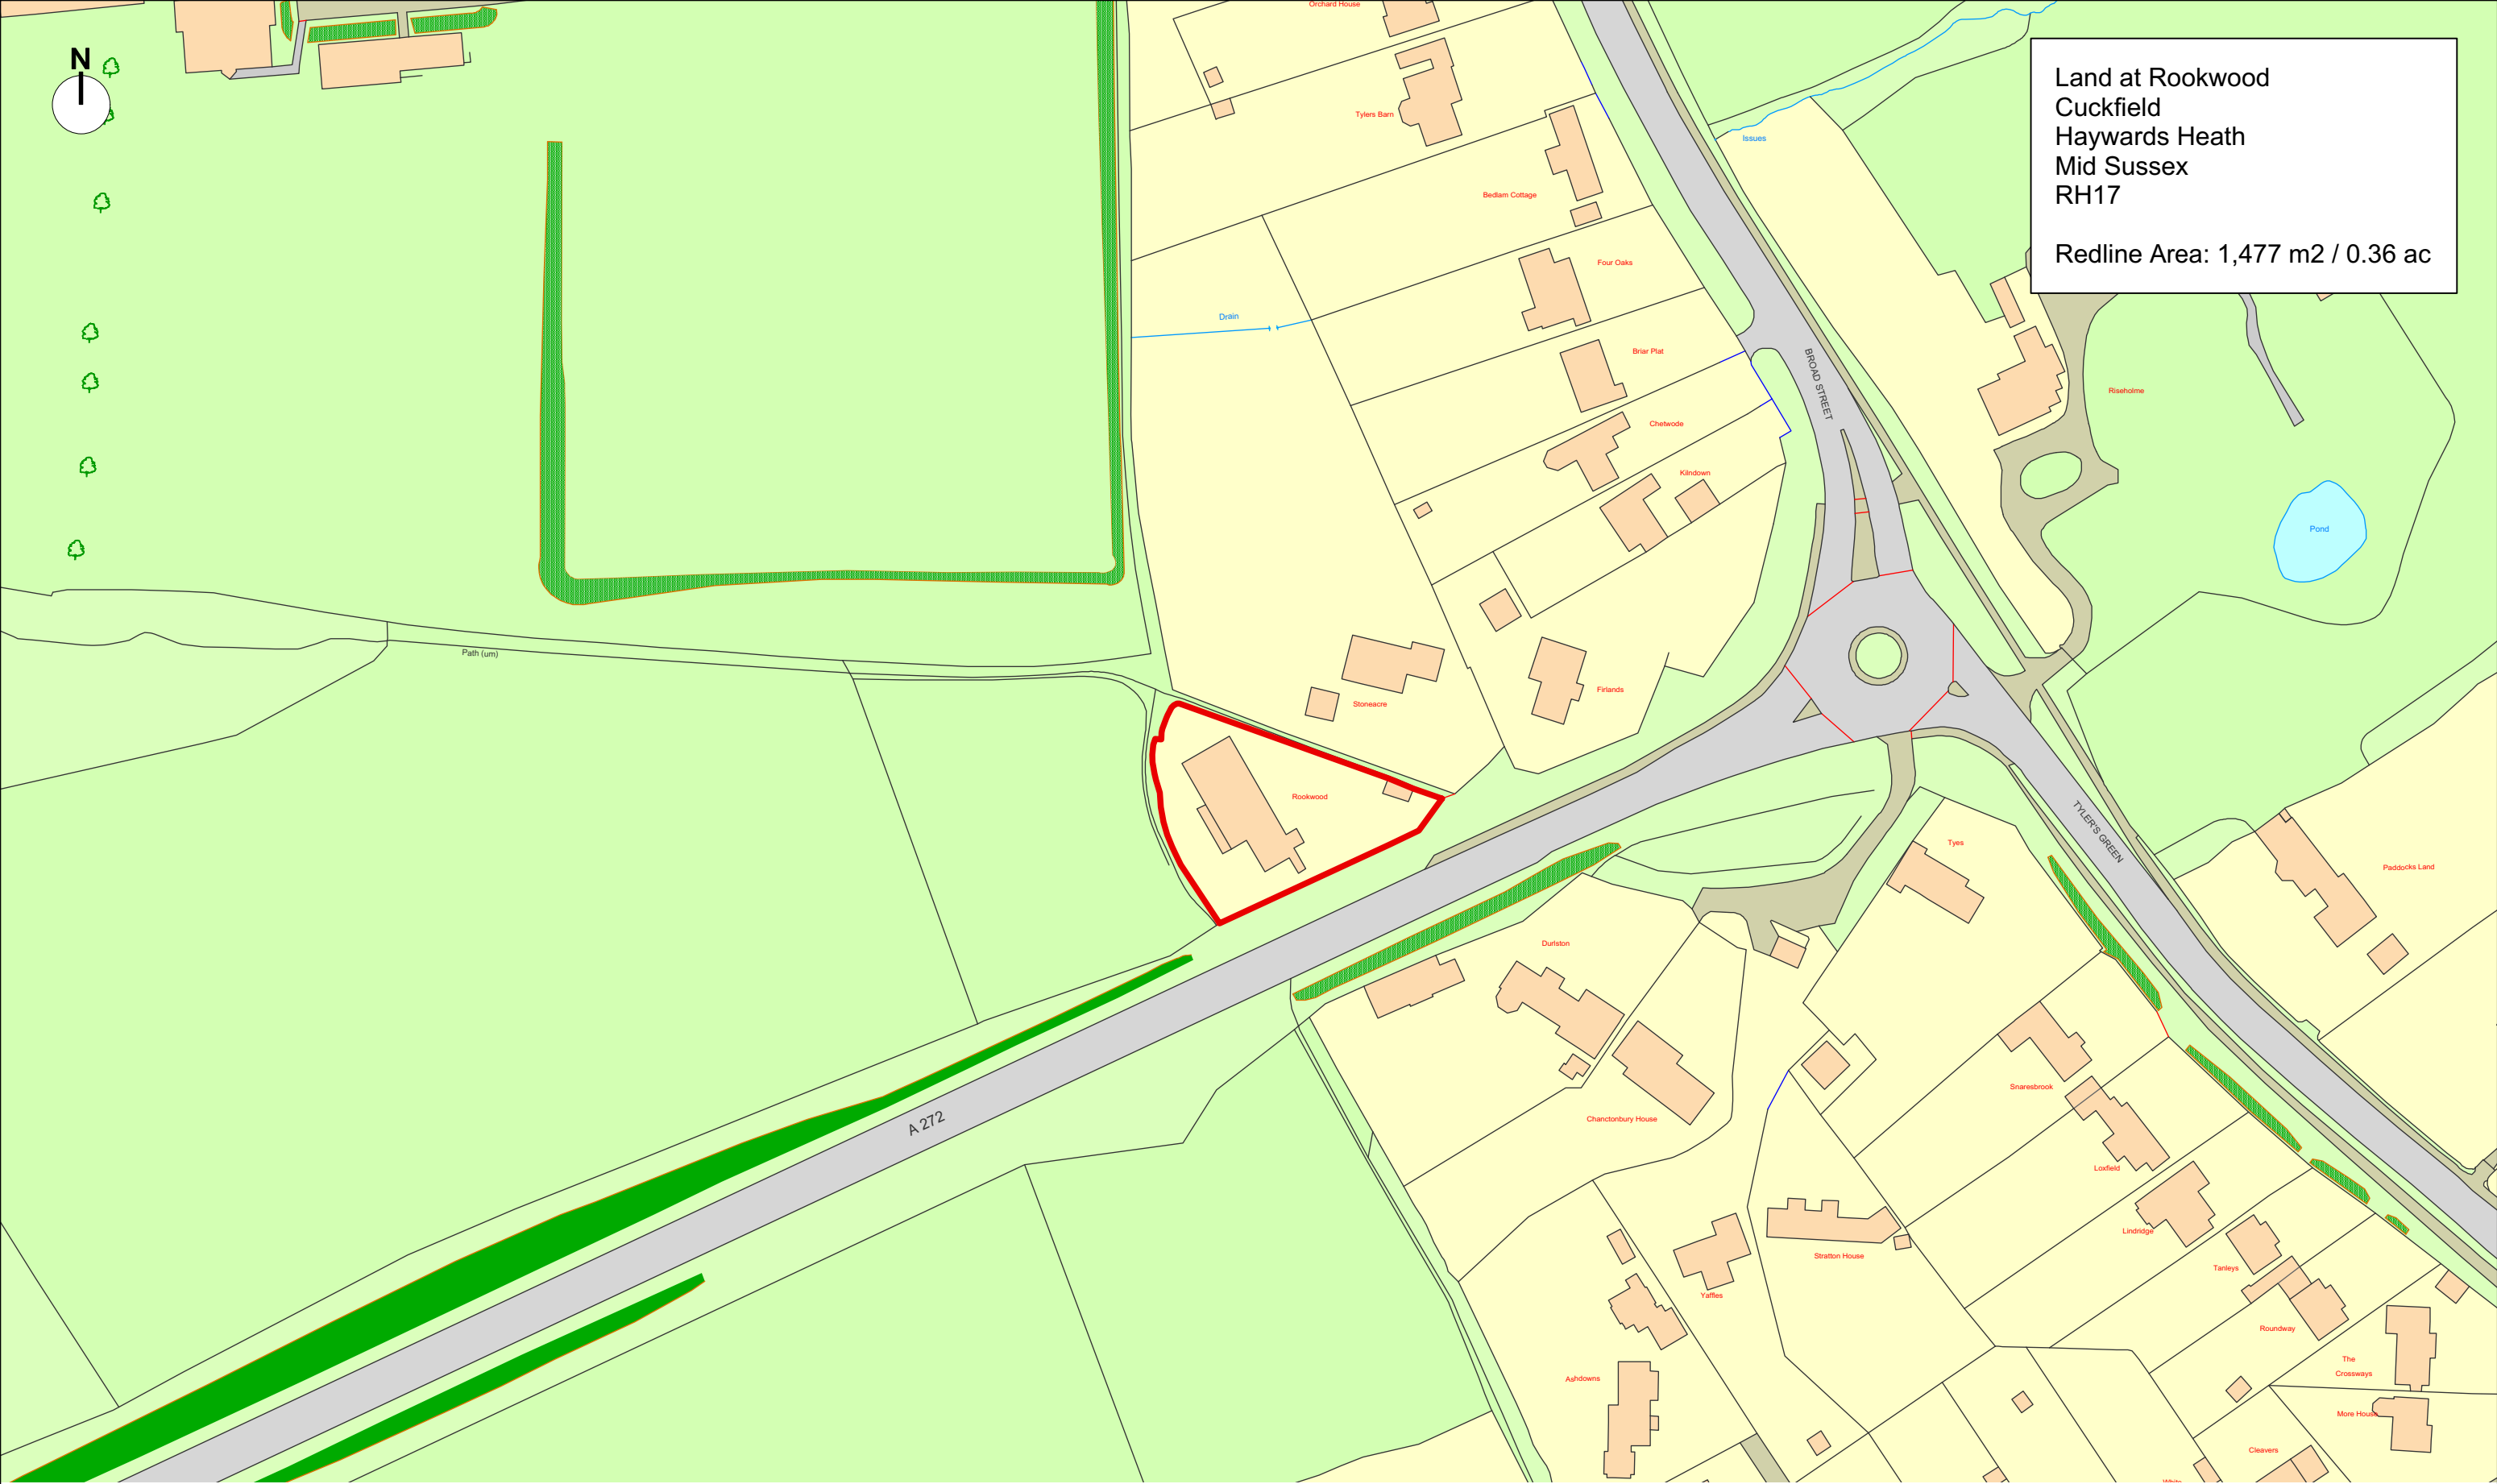

Land at Rookwood  
Cuckfield  
Haywards Heath  
Mid Sussex  
RH17

Redline Area: 1,477 m2 / 0.36 ac



|                                     |      |       |                |   |   |   |                            |                                      |
|-------------------------------------|------|-------|----------------|---|---|---|----------------------------|--------------------------------------|
| No.                                 | Date | Dr/Ch | Revision Notes | <div>Project Title</div> <div>Rookwood Site, Cuckfield</div> <div>Project Client</div> <div>Mr &amp; Mrs Marland</div> <div>Suitability</div> <div>Code - Description</div> <div>.</div> | <div>Sheet Scale: 1:1250 @ A3</div> <div>Date: 2019</div> <div>Drawn By: TS</div> <div>Reviewed By: JS</div> <div>Copyright. Check all dimensions on site. Do not scale this drawing. This drawing is only to be used on the site for which designed.</div> | <div>Sheet No.</div> <div>Project ID - Originator - Volume - Level - Type - Role - Number</div> <div>20.1881-CMS-XX-ZZ-DR-A-0002</div> <div>Sheet Title</div> <div>Site Location Plan</div> <div>26 Martingate, Corsham, Wiltshire, SN13 0HL, Web: www.cms-group.co, Tel: 01249 701333</div> | <div>Rev</div> <div></div> | <div>CMS</div> <div>Architects</div> |
| File Name: Rookwood Feasibility.vwx |      |       |                |   |   |   |                            |                                      |