



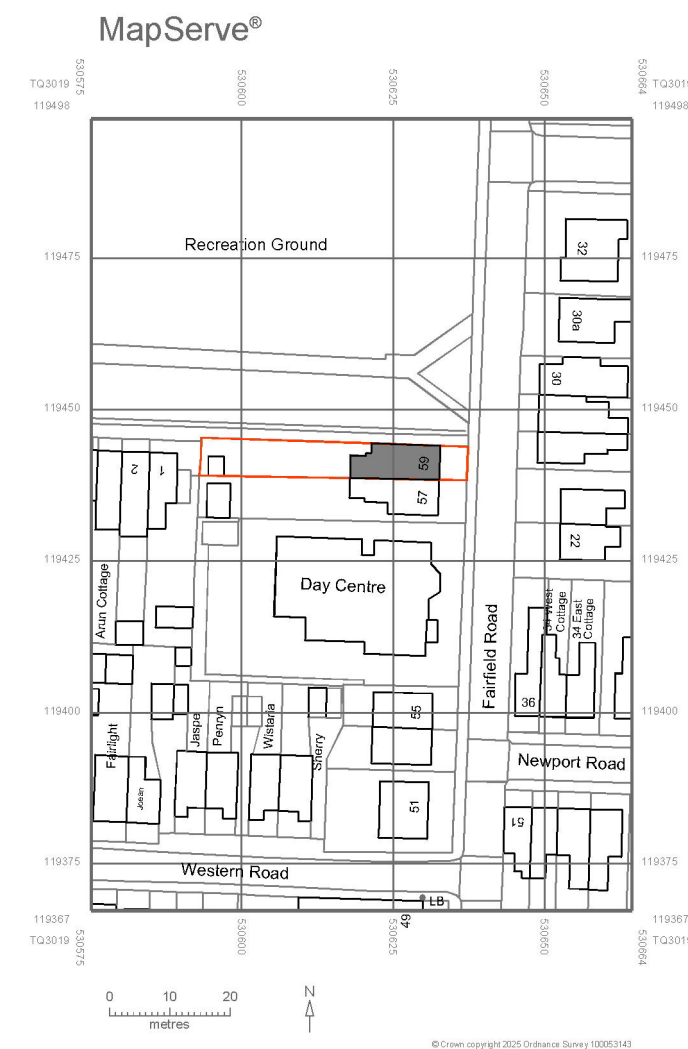


Location Plan as Proposed
1:1250 @ A1

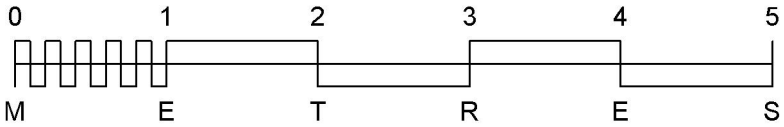

Front (East) Elevation as Existing
1:50 @ A1



Side (North) Elevation as Existing
1:50 @ A1

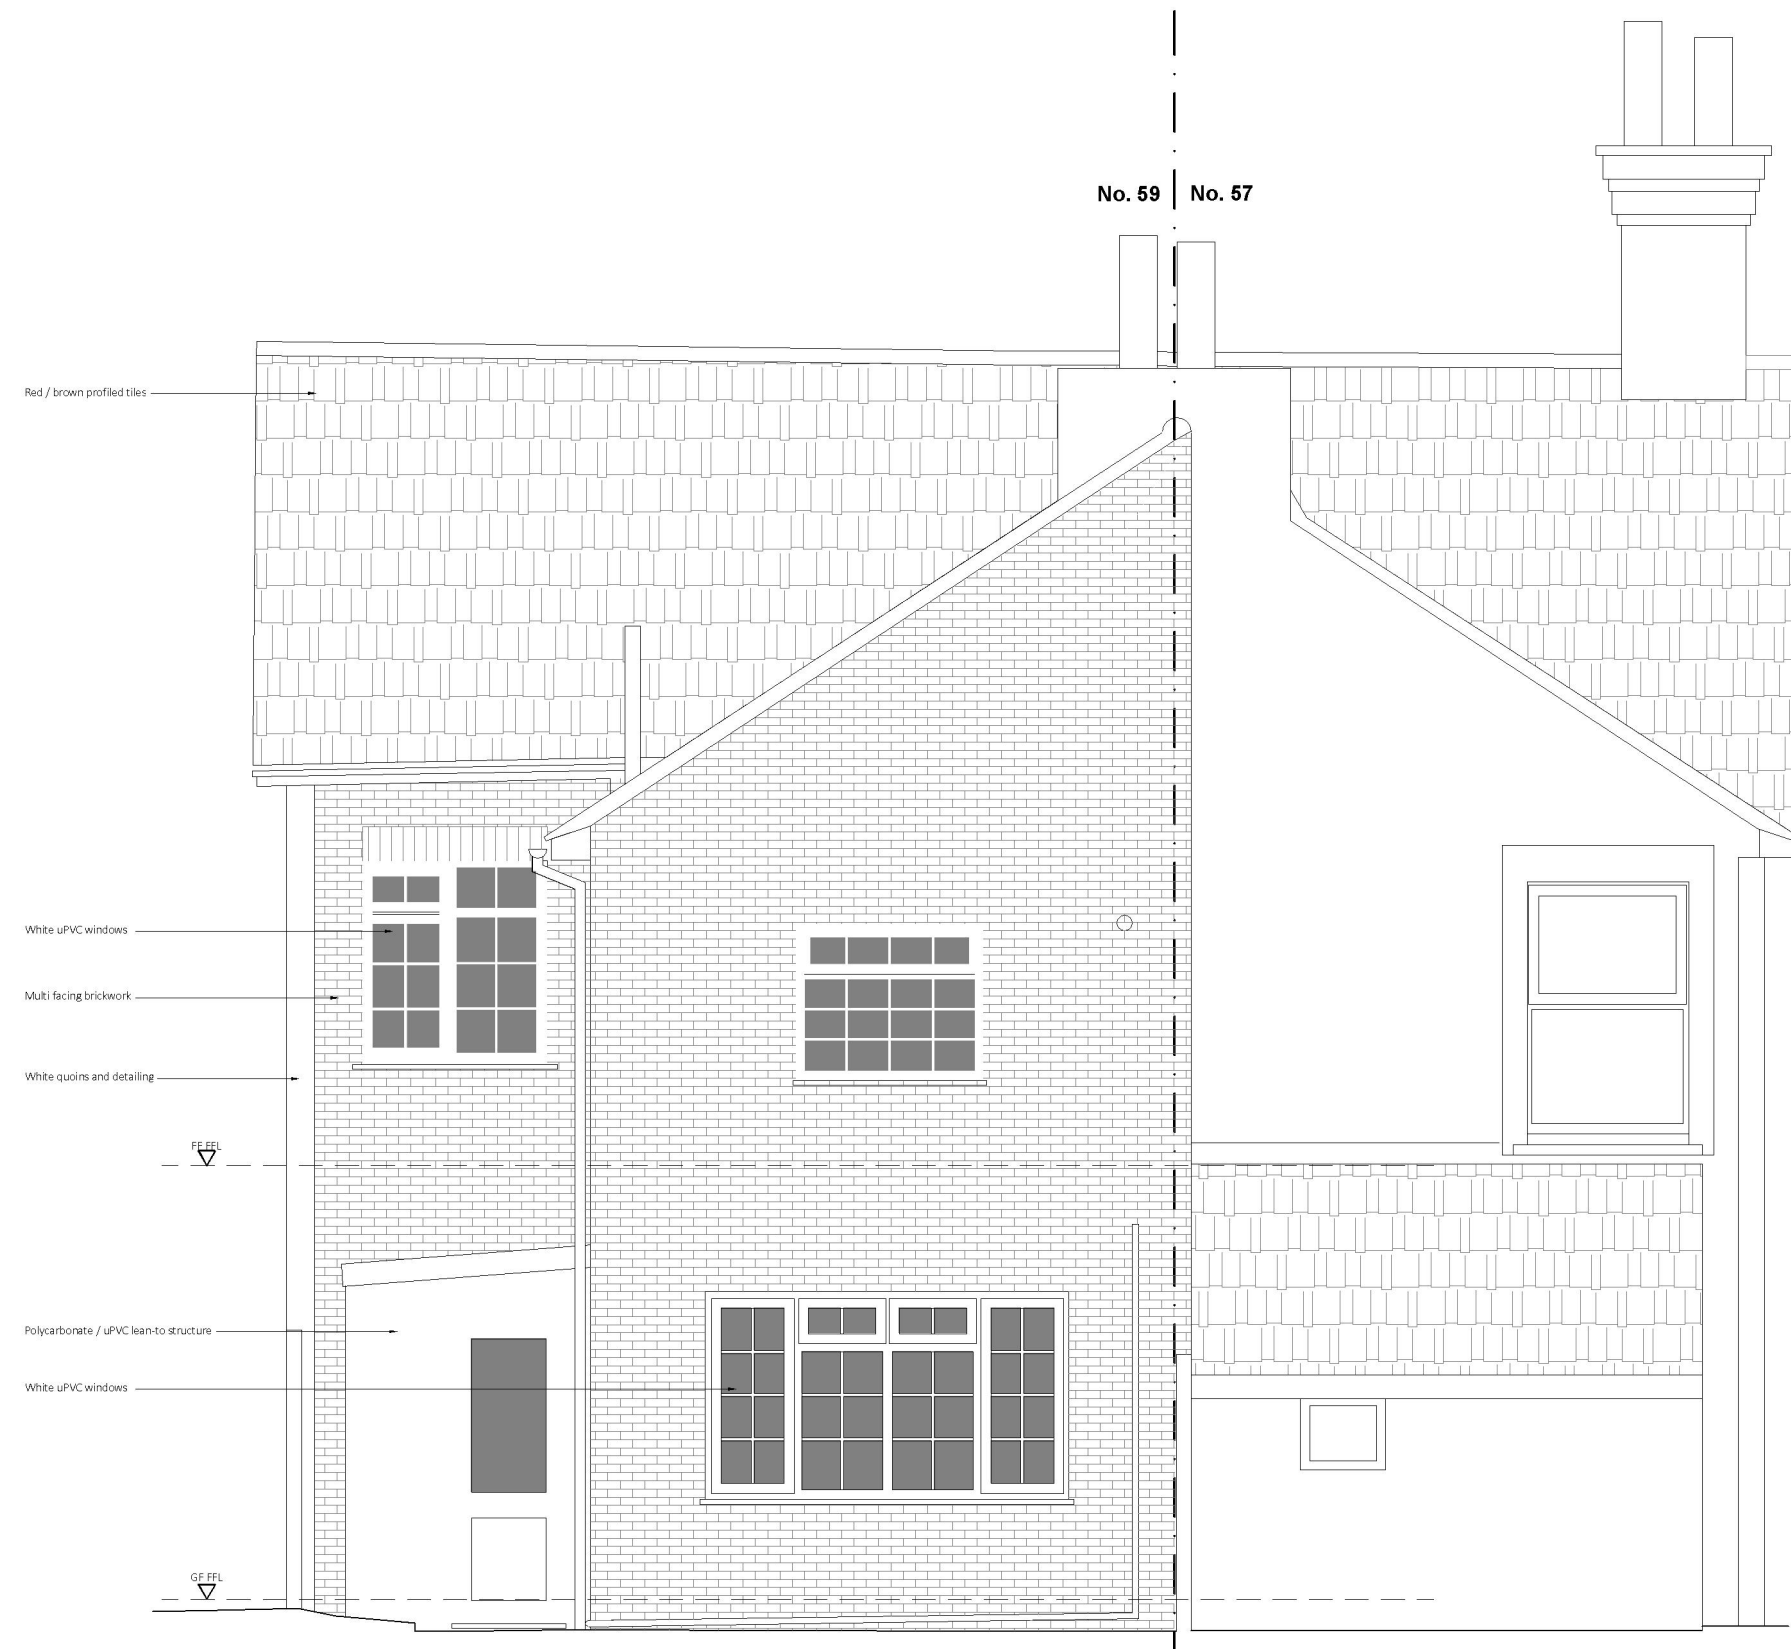

Rear (West) Elevation as Existing
1:50 @ A1

REV	DATE	DESCRIPTION
A	05.01.26	Titles corrected / re-print

This drawing should be read in conjunction with all other drawings. Do not scale.
All dimensions must be size checked.
Copyright © Catherine Whitby Architects



Drawing Status
PLANNING

Project
Mr & Mrs Barrow,
59 Fairfield Road,
Burgess Hill

Title
Existing Elevations
and Location Plan

Project No. 02520	Drawn By cw	Checked By cw
Drawing No. 002		
Scale Varies @ A1	Date Dec 25	Revision A