

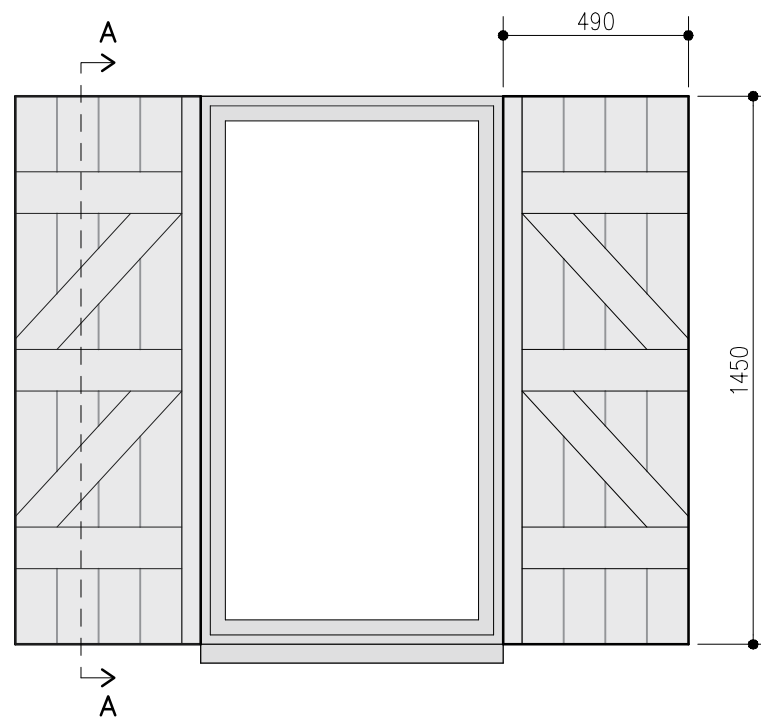


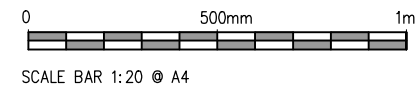

'BARN STYLE' WINDOW SHUTTERS IN 100x25mm OAK PLANK
EXTERNAL ELEVATION

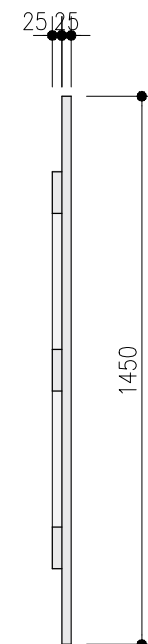

SECTION A-A

FOR MR & MRS A.DAWSON		
SITE TOWNHOUSE FARM, CHURCH LANE, ARDINGLY. RH17 6UR		
TITLE 'BARN STYLE' WINDOW SHUTTERS ELEVATIONS & SECTION		
SCALE 1:20 © A4	DRAWN AH 12/25	DRAWING NO. 24 REV