


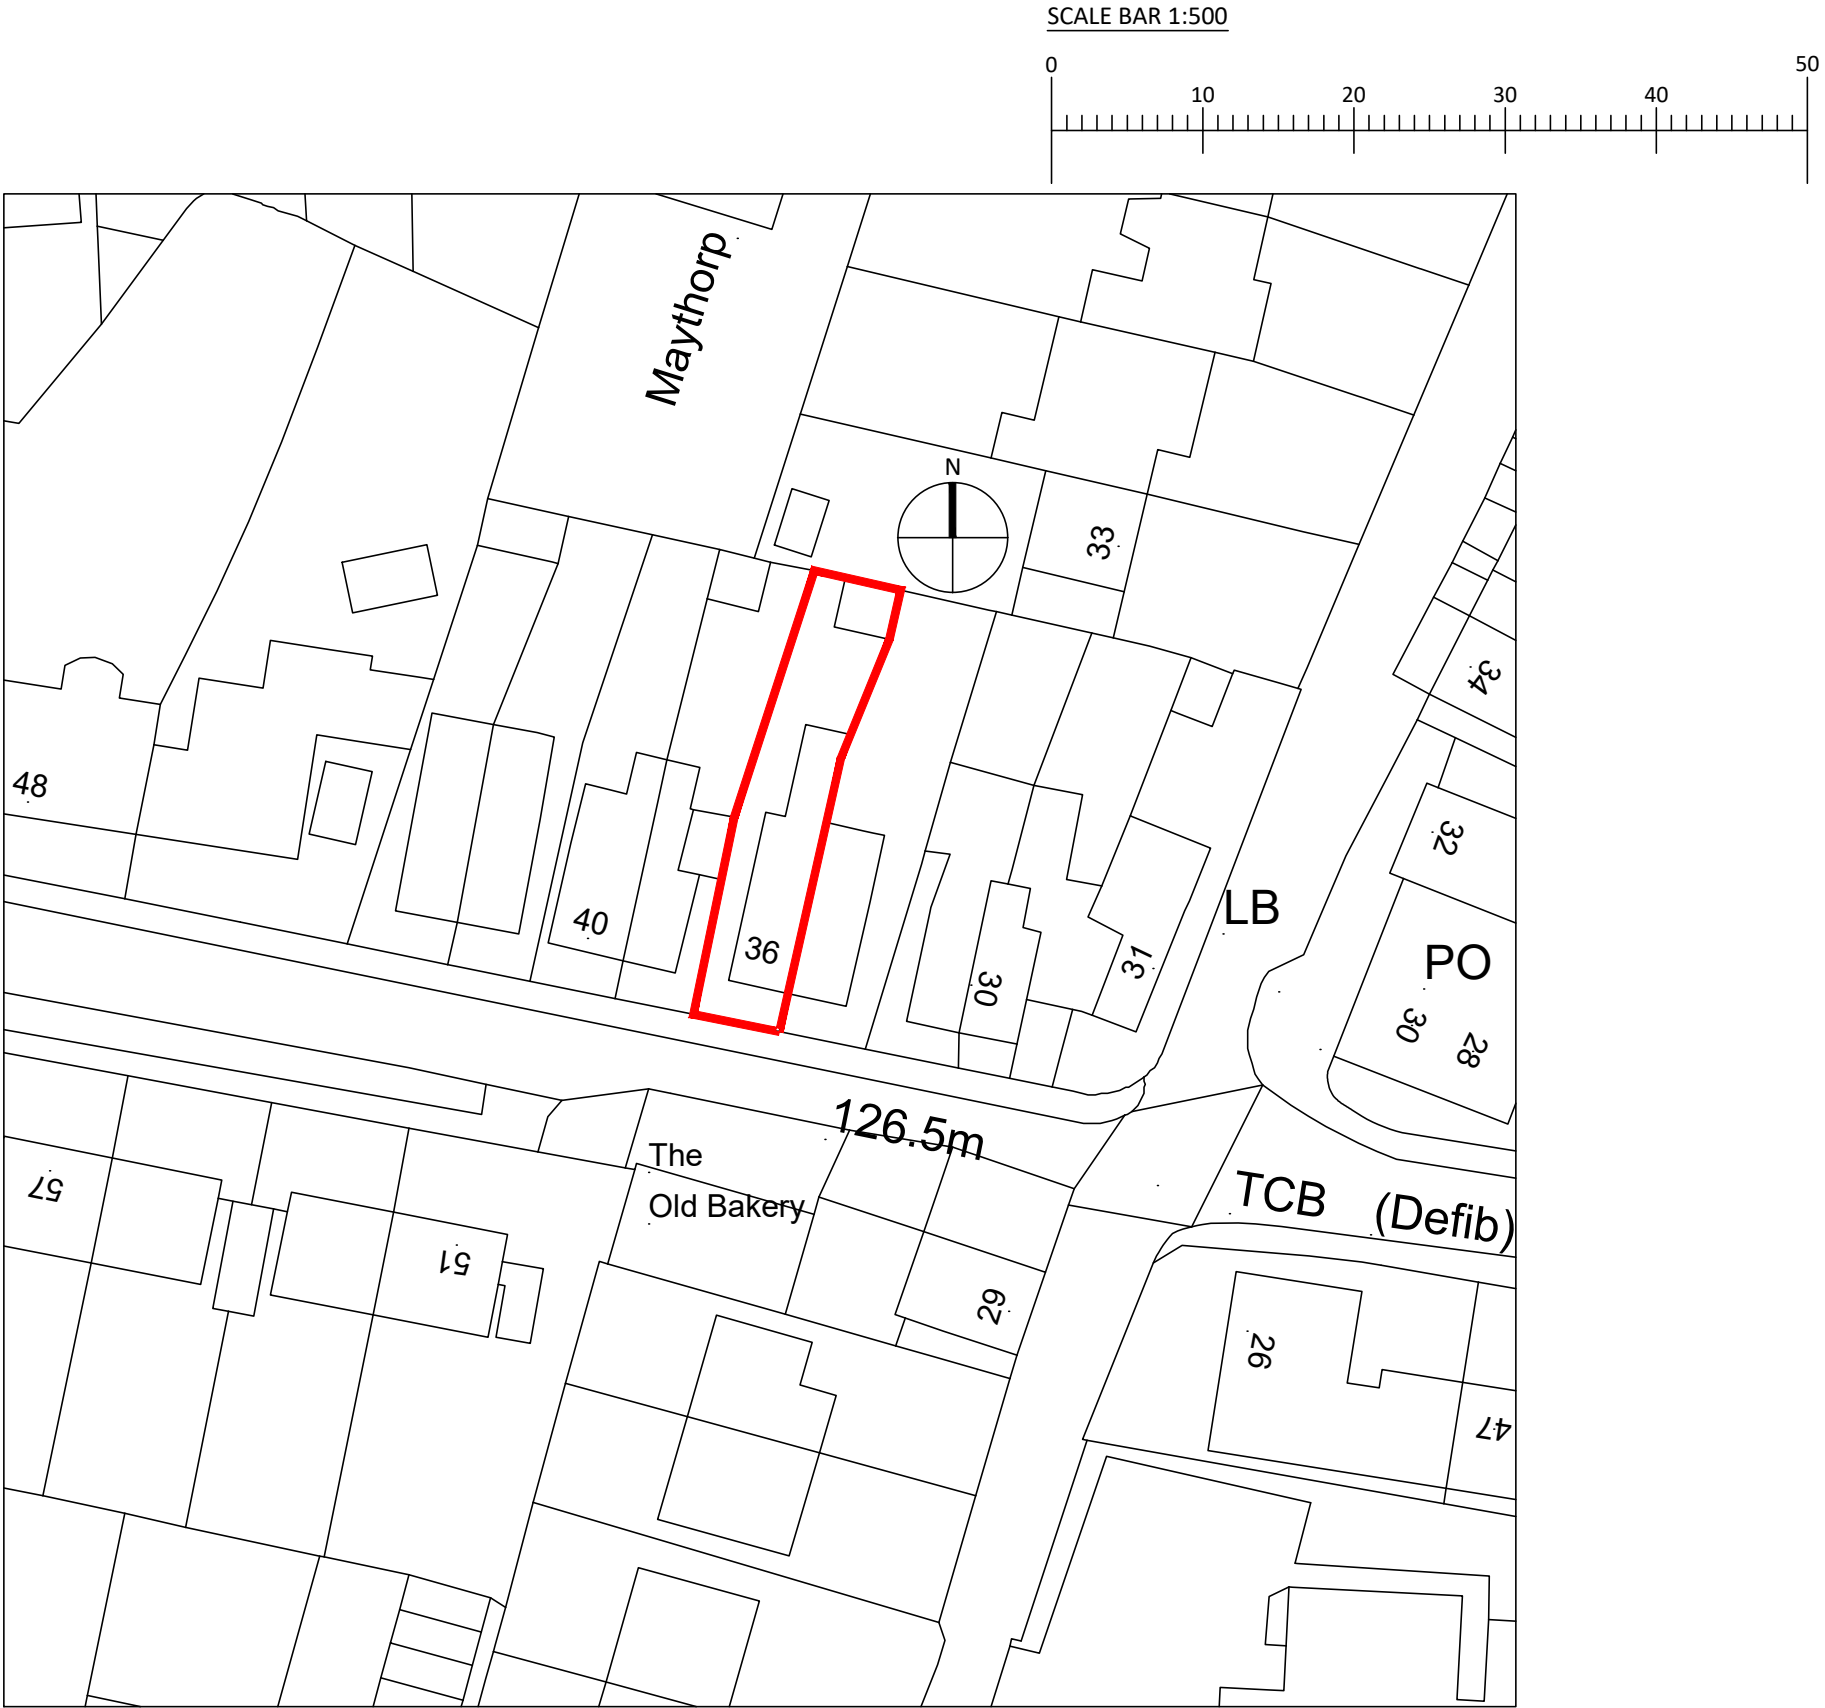

general

-These drawings remain the copyright of Robert Shreeve Associates Ltd and shall not be copied in any format without their specific approval in writing.
The issue of the drawing in digital format (CD, memory drive or via e-mail) entitles the named recipient only to utilise the elements of the drawing that are visible in paper space at the time of issue for the purposes of the named project only.

-Robert Shreeve Associates Ltd accept no responsibility for the accuracy or currency of data on digitally issued drawings that, at the time of issue, is not visible in paper space viewports or is located on layers that are switched off.

-The contractor is not to scale the drawing - figured dimensions only to be used. All dimensions, tolerances and information to be checked on site prior to commencement of works by Contractor.

-Robert Shreeve Associates Ltd are to be notified immediately upon discovery of any errors, omissions or discrepancies on these drawings.

-All dimensions indicated are structural unless specifically identified to the contrary.

rev	description	drawn	date
-----	-------------	-------	------

PLANNING

RIBA 
Chartered Practice
ROBERT SHREEVE ASSOCIATES LTD
www.robertshreeveassociates.co.uk
info@robertshreeveassociates.co.uk
01892 891111



project title
36 School Lane Ashurst Wood

drawing title
EXISTING BLOCK PLAN

scale	drawn	checked	date
1:500 at A3	RSA	RSA	Aug 2025

drawing number
25.40.BP01