


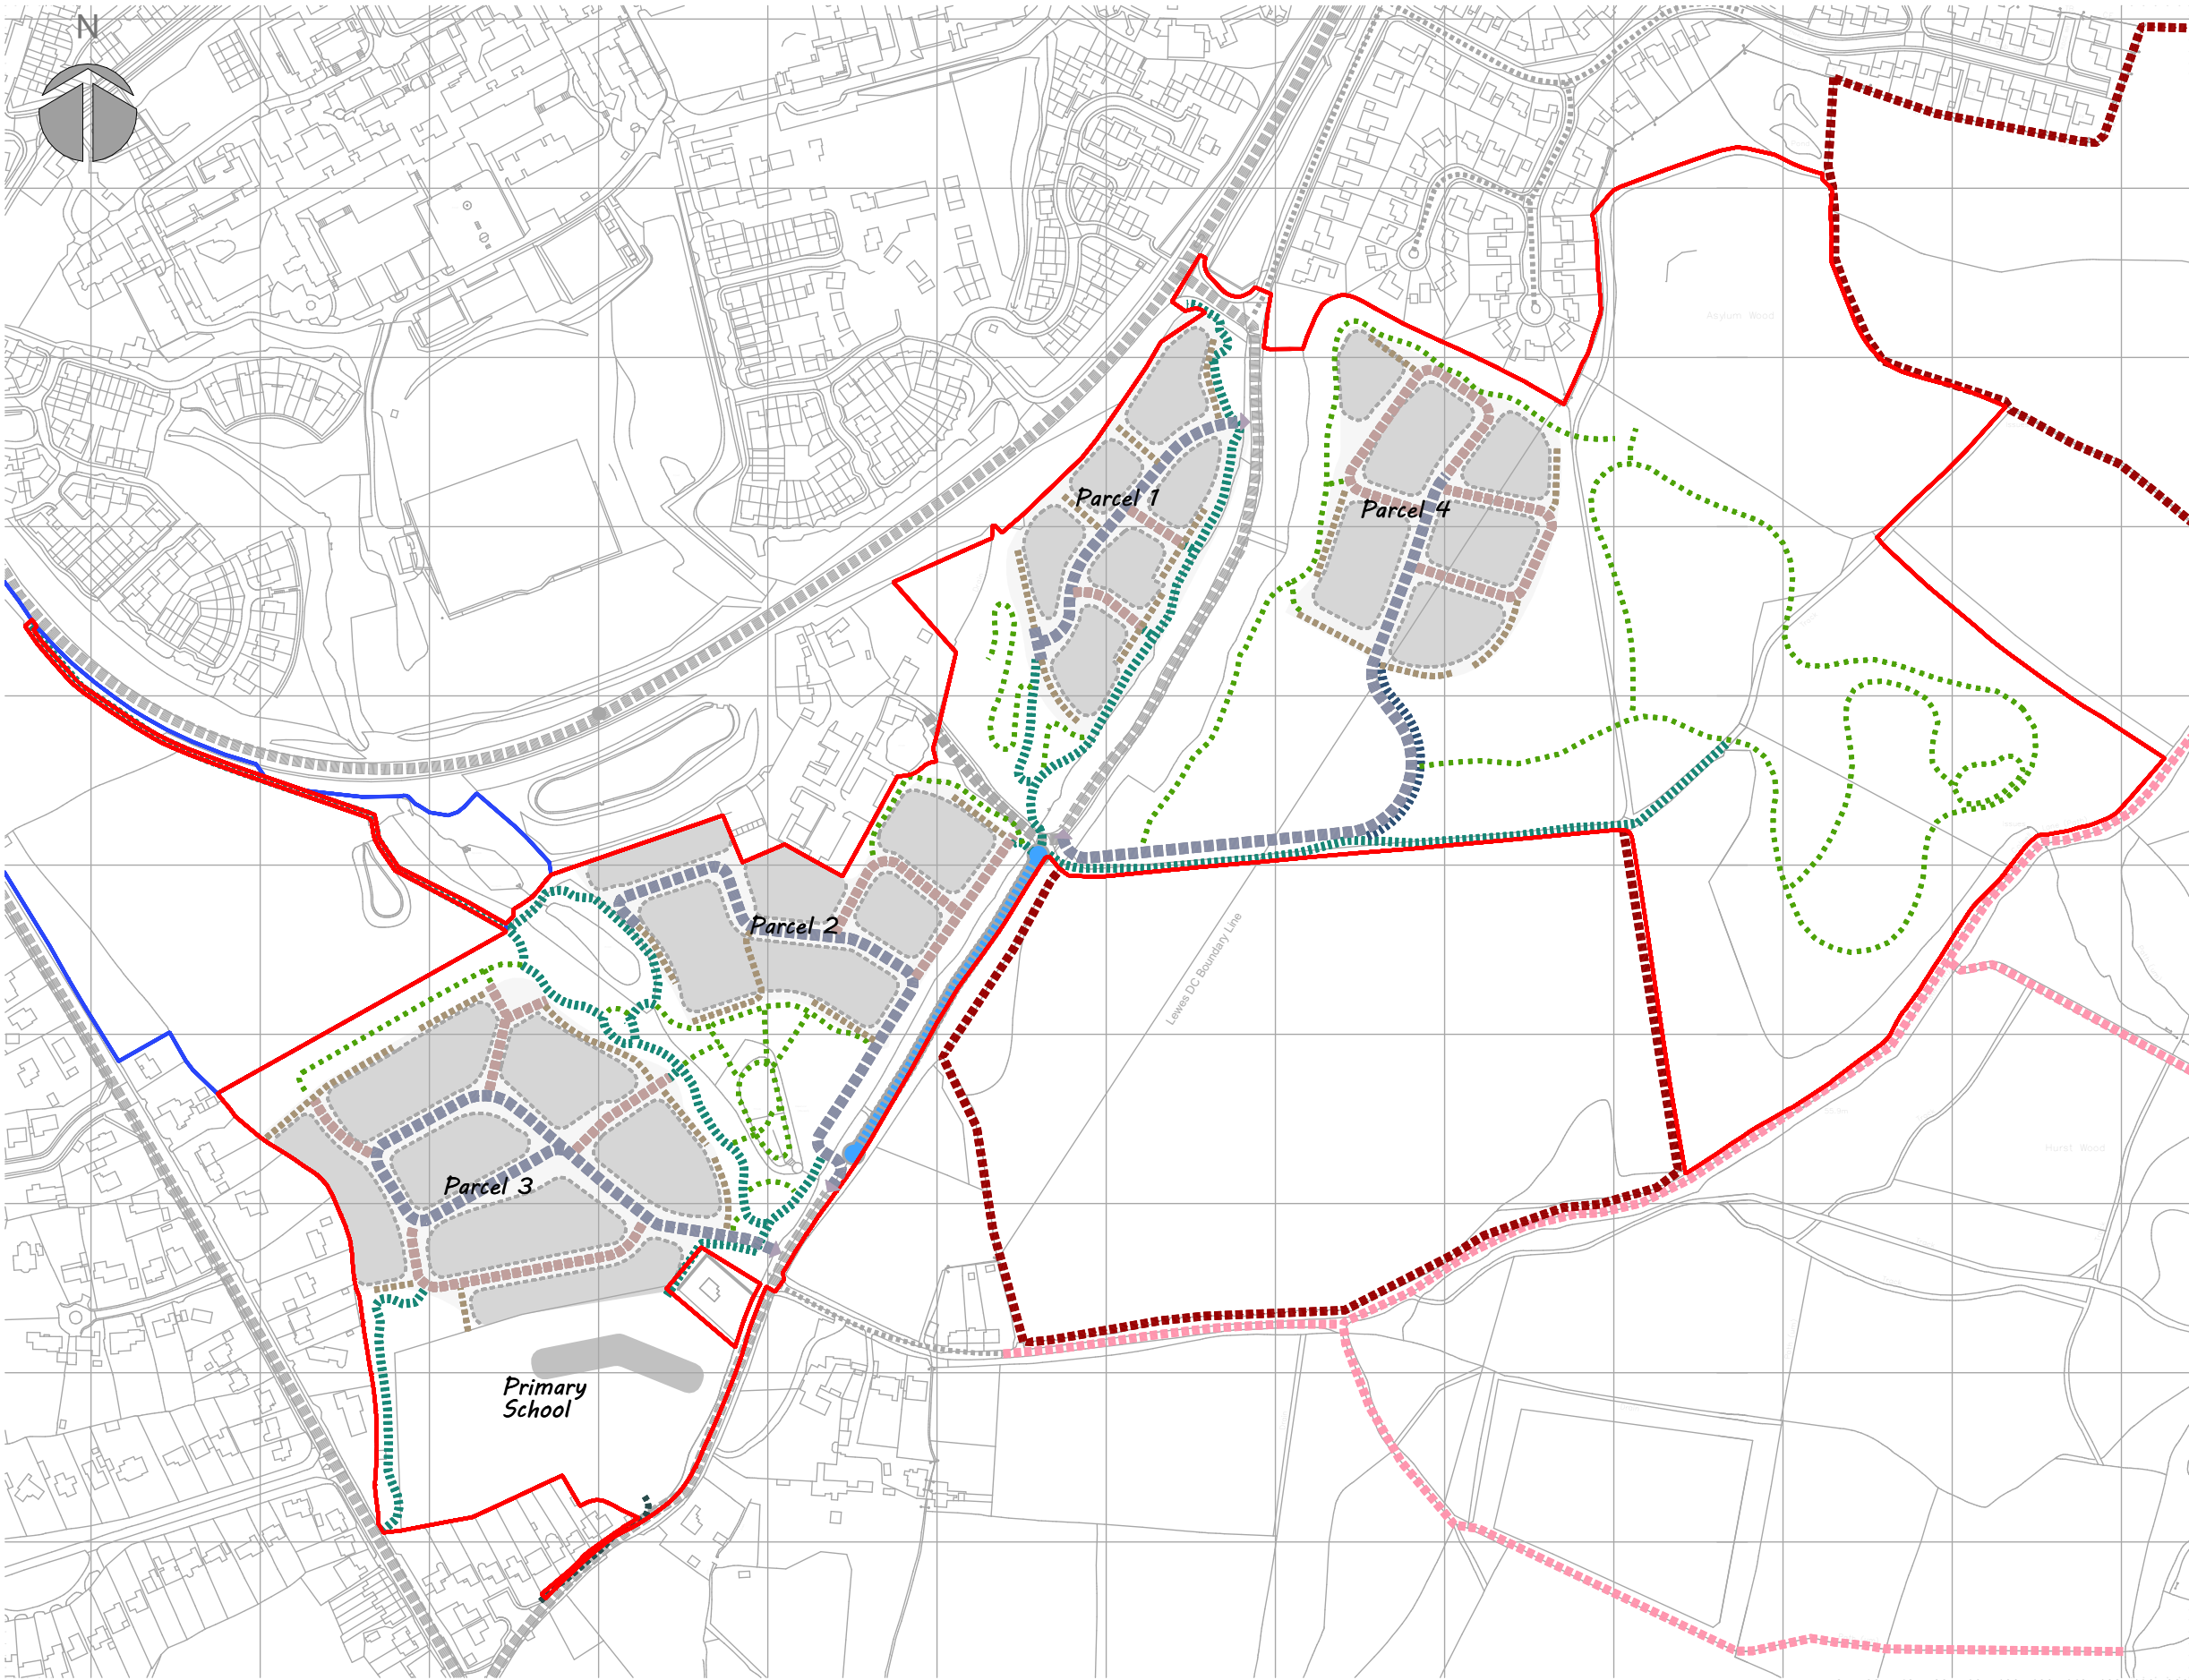

Indicative Non-Vehicular Access

© This drawing and the building works depicted are the copyright of IDP and may not be reproduced or amended except by written permission. no liability will be accepted for amendments made by other persons.

All dimensions to be checked on site and architect notified of any discrepancies prior to commencement.
Do not scale.

any and all elements relating to the fire safety of the building will require separate confirmation and approval by fully accredited fire engineering consultant who has to be appointed by the client

- Notes:
- Site Boundary
 - Other land in the control of the applicants
 - Existing Roads
 - Existing Public Right of Way
 - Existing Permissive Path
 - Proposed Greenlink footpath, Cyclepath & Equine (With bollards & Emergency Vehicular Access)
 - Proposed Footpath & Cyclepath
 - Proposed Footway & Cycleway (Adjacent to Road)
 - Proposed Pedestrian Paths
 - New Pedestrian Paths (Adjacent to Existing Roads)
 - Primary Access roads with Footpaths
 - Secondary Access Roads - Shared Spaces
 - Private Drives

M	24.11.23	Parcels access points amended	AB	AB
L	07.06.22	Project name amended, Blue line indicated, water bodies removed	DN	PES
K	01.07.22	Suds and ponds updated	PES	PES
J	27.06.22	Updated background OS info	PES	PES
I	27.06.22	Updated footpaths and cycleways	PES	PES
H	23.06.22	Drawing name change	PES	PES
G	23.06.22	Updated footpaths and cycleways and surface water bodies indicated	PES	PES
F	20.06.22	Updated footpaths and cycleways	TEE	PES
E	20.06.22	Updated footpaths and cycleways	TEE	PES
D	17.06.22	Updated footpaths and cycleways	TEE	PES
C	15.06.22	Updated to reflect Parcel 1 changes	TEE	PES
B	15.06.22	Key amended	TEE	PES
A	11.03.22	Planning boundary updated	PES	PES

Rev: Date: Comment(s): Name: Check:

Status: **PLANNING** RIBA Stage:

Client: **WSP (For Homes England)**

Project: **Hurst Farm, Hayward's Heath**

Title: **Indicative Non-Vehicular Access**

Drawn: **PES** Date: **16.02.22**

Checked: **PES** Scale @ A3: **1:4000**

Pro. No: **C5116_0000-05 Rev M**

ARCHITECTS.

URBAN DESIGNERS.

PROJECT MANAGERS.

LANDSCAPE ARCHITECTS.

IDP
27 SPON STREET
COVENTRY
CV1 3BA

T: +44 (0)24 7652 7800
E: info@idpgroup.com
www.weareidp.com