


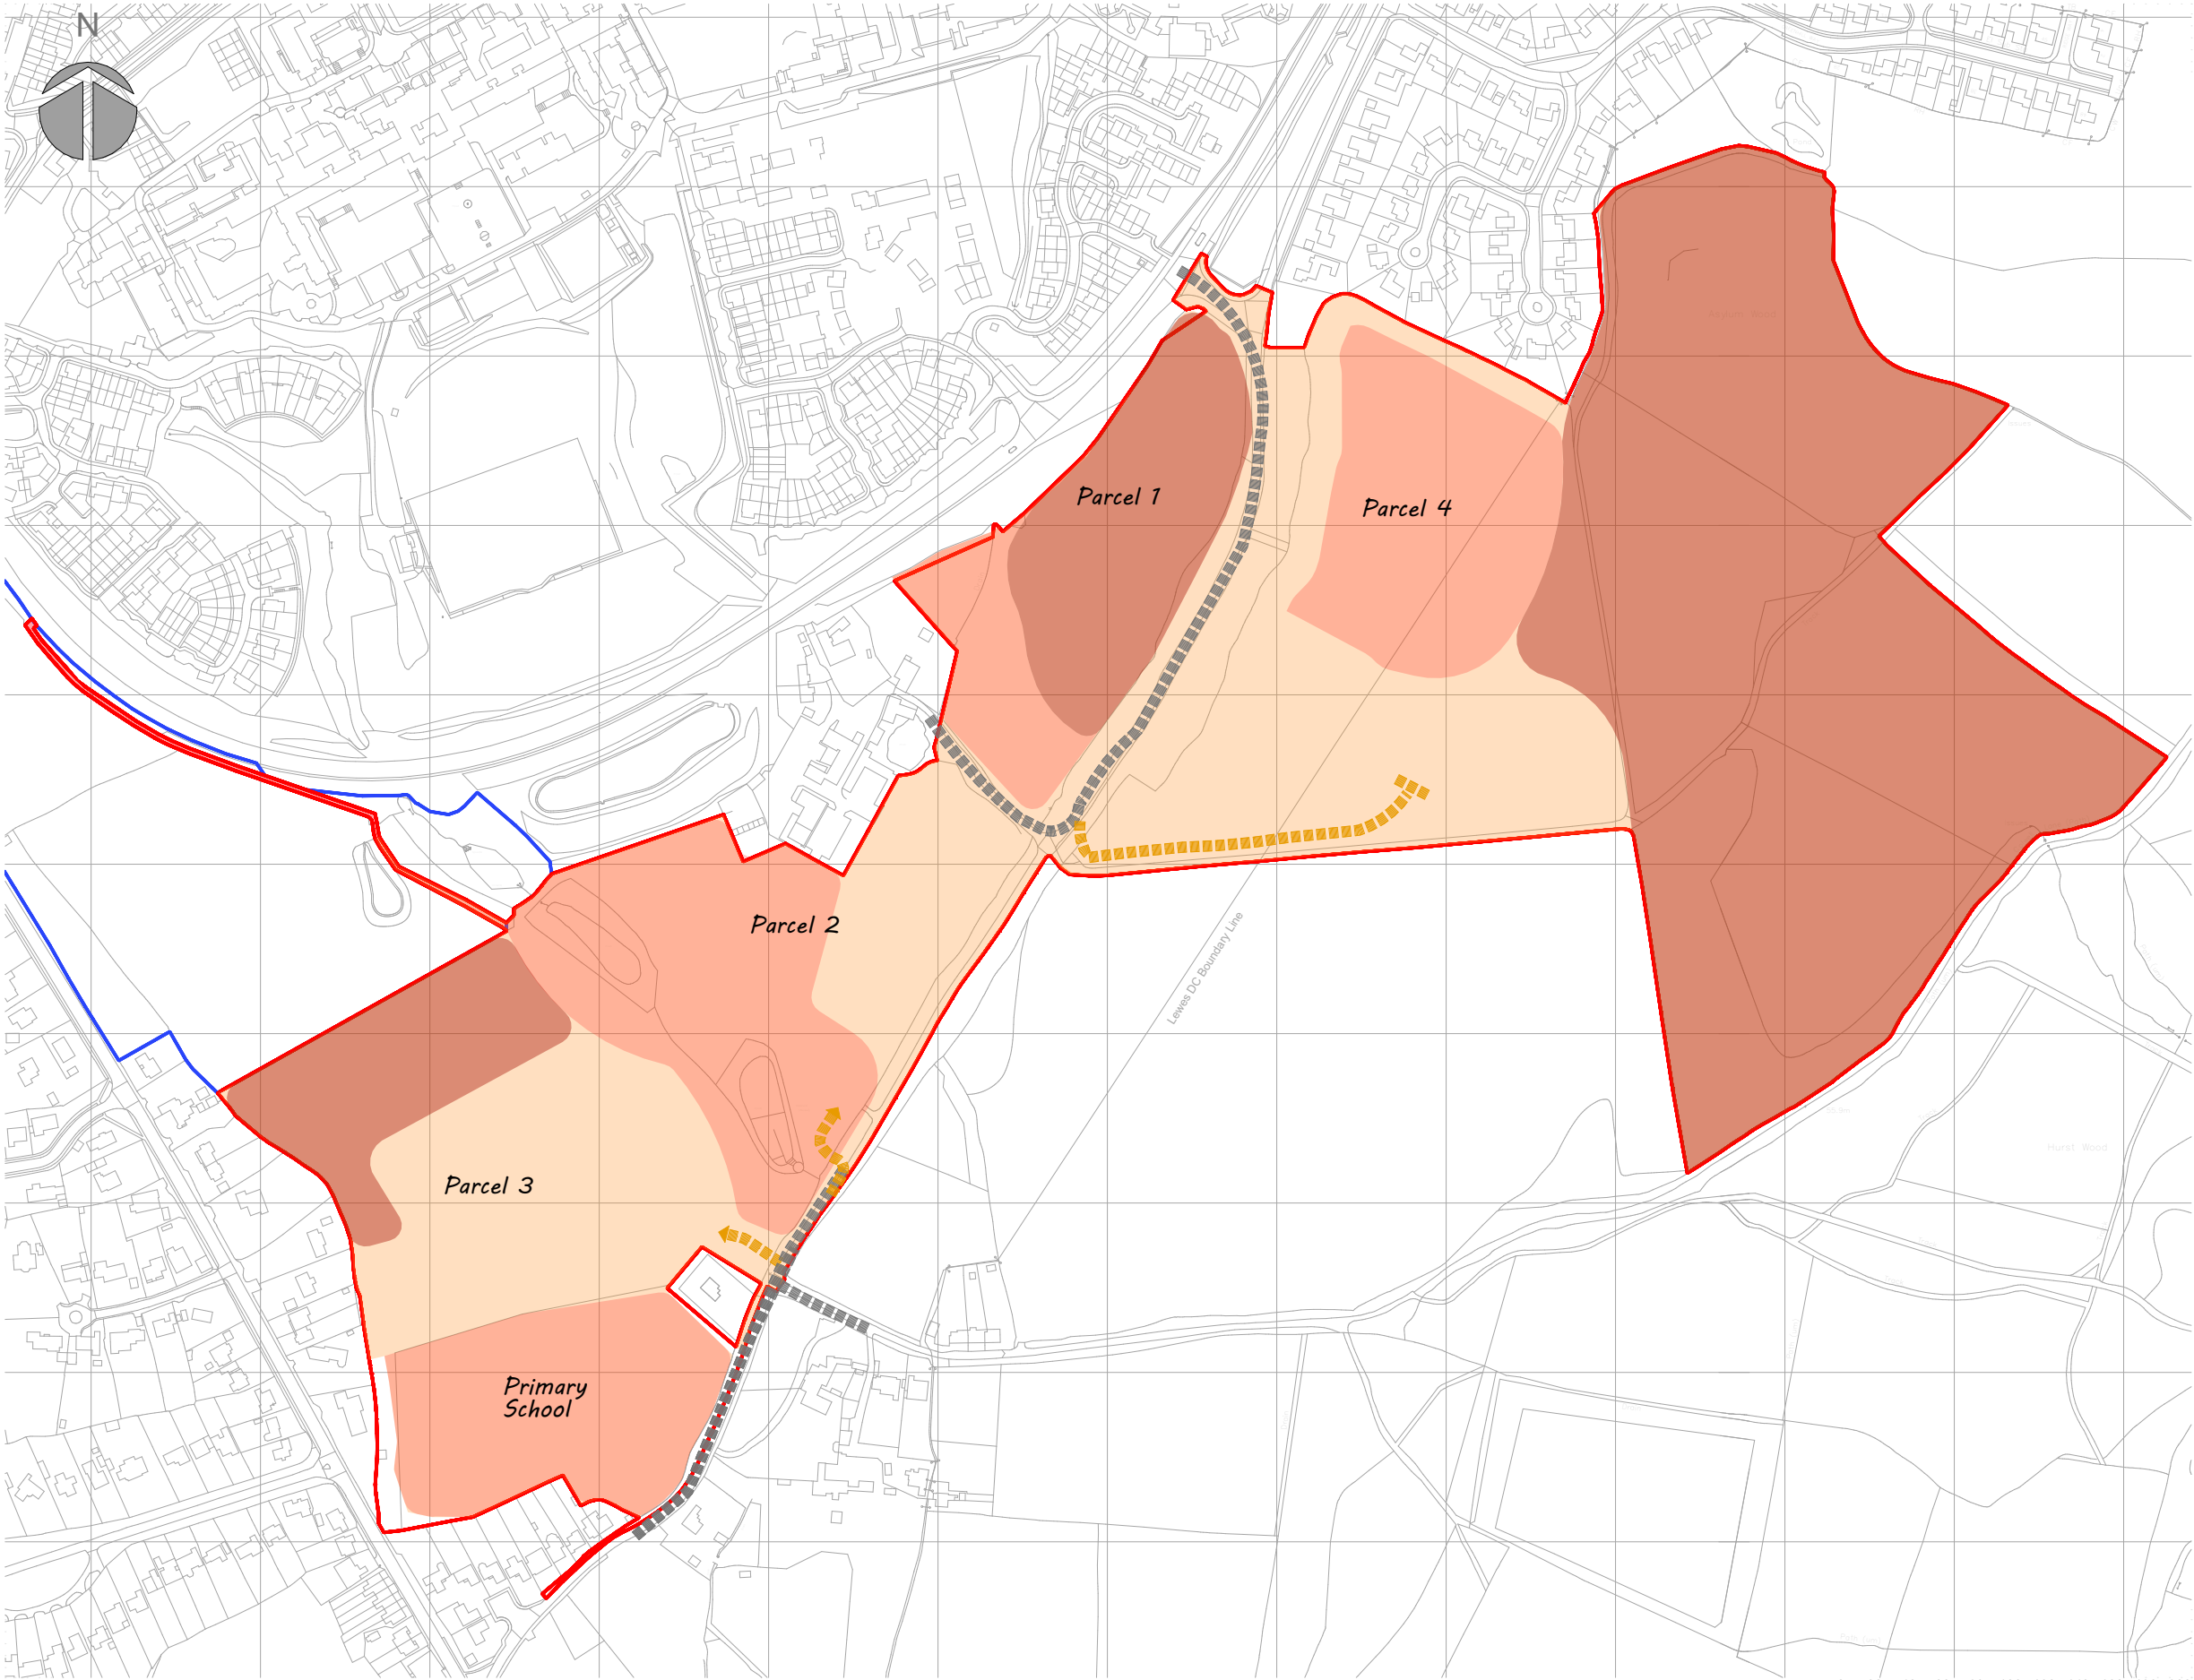

Parameters - Phasing Plan

© This drawing and the building works depicted are the copyright of IDP and may not be reproduced or amended except by written permission. no liability will be accepted for amendments made by other persons.

All dimensions to be checked on site and architect notified of any discrepancies prior to commencement.
Do not scale.

any and all elements relating to the fire safety of the building will require separate confirmation and approval by fully accredited fire engineering consultant who has to be appointed by the client

Notes:

- Phase 1*
- Phase 2*
- Phase 3*
- Existing Roads*
- Phase 1 Primary Access Roads*

D	27.11.23	Parcels access points amended	AB	AB
C	20.03.23	Boundary amended	PES	PES
B	07.06.22	Project name amended	DN	PES
A	11.03.22	Planning boundary updated	PES	PES
Rev:	Date:	Comment(s):	Name:	Check:

Status: **PLANNING** RIBA Stage: 1

Client: **WSP (For Homes England)**

Project: **Hurst Farm, Hayward's Heath**

Title: **Parameters - Phasing Plan**

Drawn: **PES** Date: **16.02.22**

Checked: **PES** Scale @ A3: **1:4000**

Pro. No: **C5116_0000-06 Rev D**



ARCHITECTS.
URBAN DESIGNERS.
PROJECT MANAGERS.
LANDSCAPE ARCHITECTS.

IDP
27 SPON STREET
COVENTRY
CV1 3BA
T: +44 (0)24 7652 7800
E: info@idpgroup.com
www.weareidp.com