


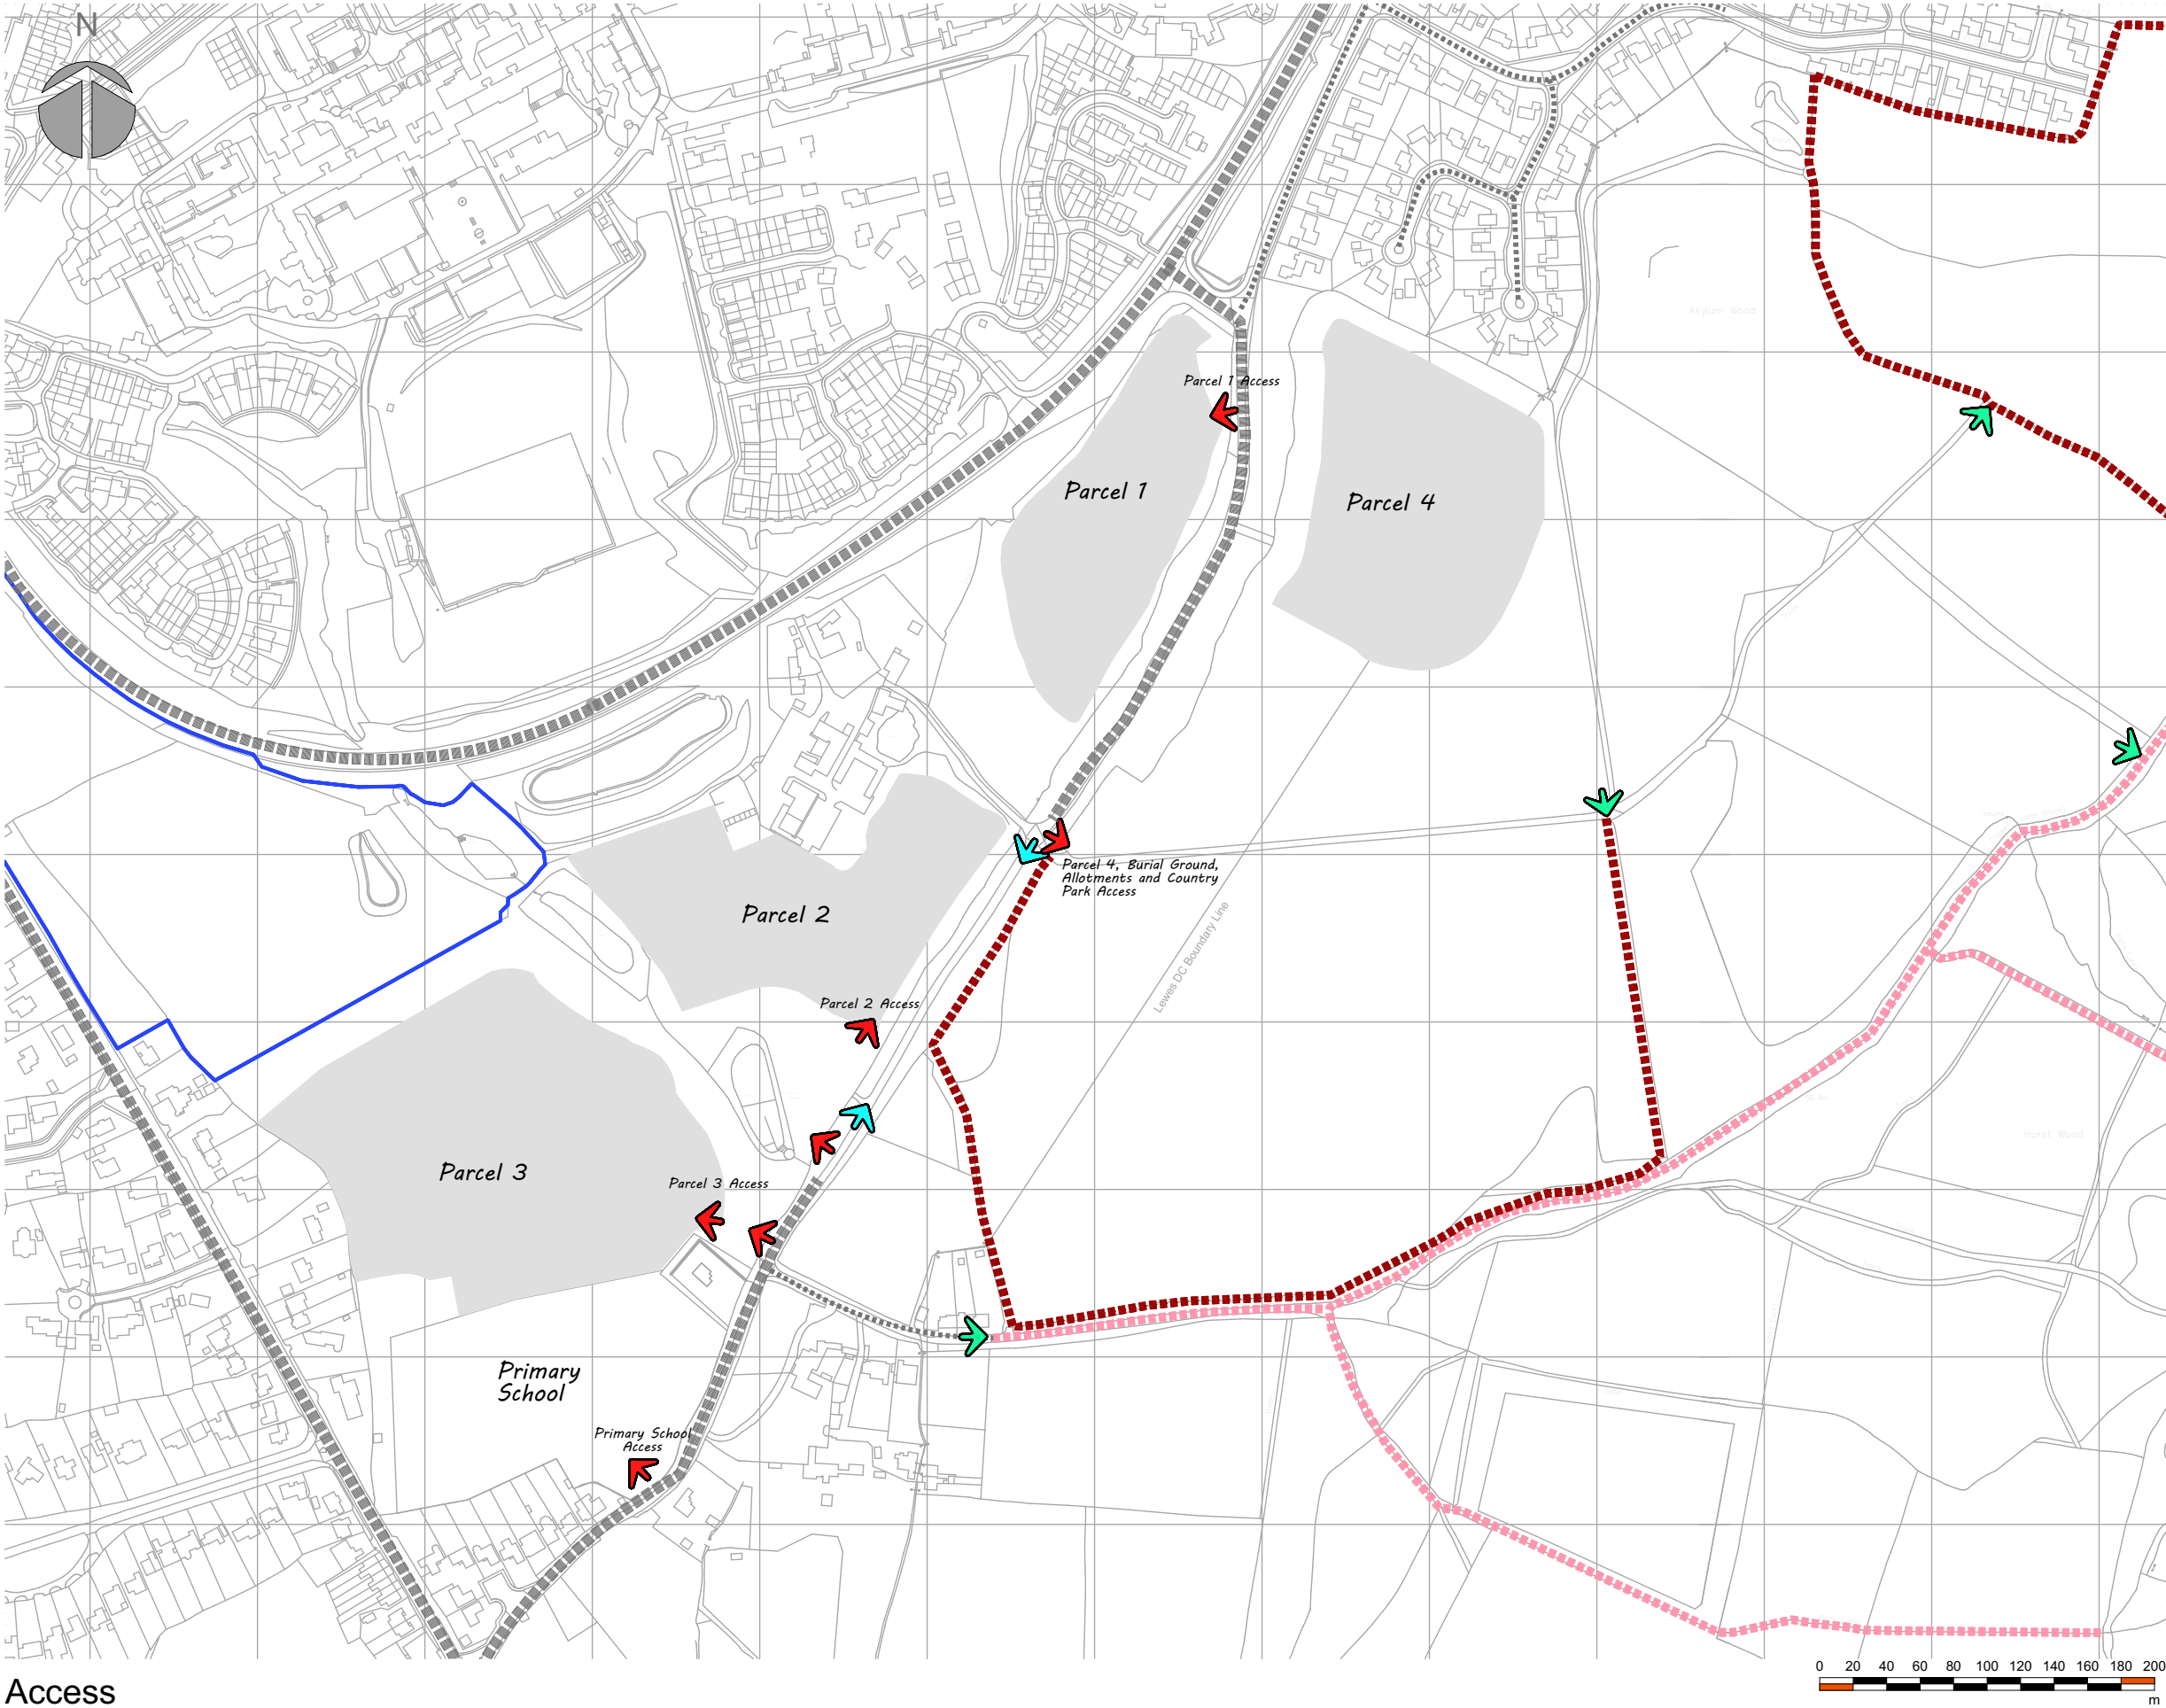

Access

© This drawing and the building works depicted are the copyright of IDP and may not be reproduced or amended except by written permission. no liability will be accepted for amendments made by other persons.

All dimensions to be checked on site and architect notified of any discrepancies prior to commencement.
Do not scale.

any and all elements relating to the fire safety of the building will require separate confirmation and approval by fully accredited fire engineering consultant who has to be appointed by the client

- Notes:
- Site Boundary
 - Other land in the control of the applicants
 - Existing Public Right of Way
 - Existing Permissive Path
 - Existing Major/Minor Roads
 - Vehicular Access
 - Potential Pedestrian and Cyclist Access
 - Potential Pedestrian Access

F	27.11.23	Parcel access points indicated	AB	AB
E	30.10.23	Parcel access points indicated	AB	PES
D	11.07.22	Arrow moved to school access point	PES	PES
C	08.07.22	Vehicular access points updated	DN	PES
Project name amended, trees and landscape removed, Blue line indicated				
B	06.07.22		PES	PES
A	01.07.22	Suds and ponds updated	PES	PES
Rev:	Date:	Comment(s):	Name:	Check:

Status:	PLANNING	RIBA Stage:	1
Client:	WSP (For Homes England)		
Project:	Hurst Farm, Hayward's Heath		
Title:	Access		
Drawn:	PES	Date:	18.03.22
Checked:	PES	Scale @ A3:	1:4000
Pro. No:	C5116_001-19 Rev F		
Drg No:			



ARCHITECTS.
URBAN DESIGNERS.
PROJECT MANAGERS.
LANDSCAPE ARCHITECTS.

IDP
27 SPON STREET
COVENTRY
CV1 3BA
T: +44 (0)24 7652 7800
E: info@idpgroup.com
www.wereidp.com