


Site
Boundary

CDM 2015 Health & Safety Information:

This information relates only to 'Significant Hazards' identified on this drawing and is to be read in conjunction with the Designer's Hazard Register.

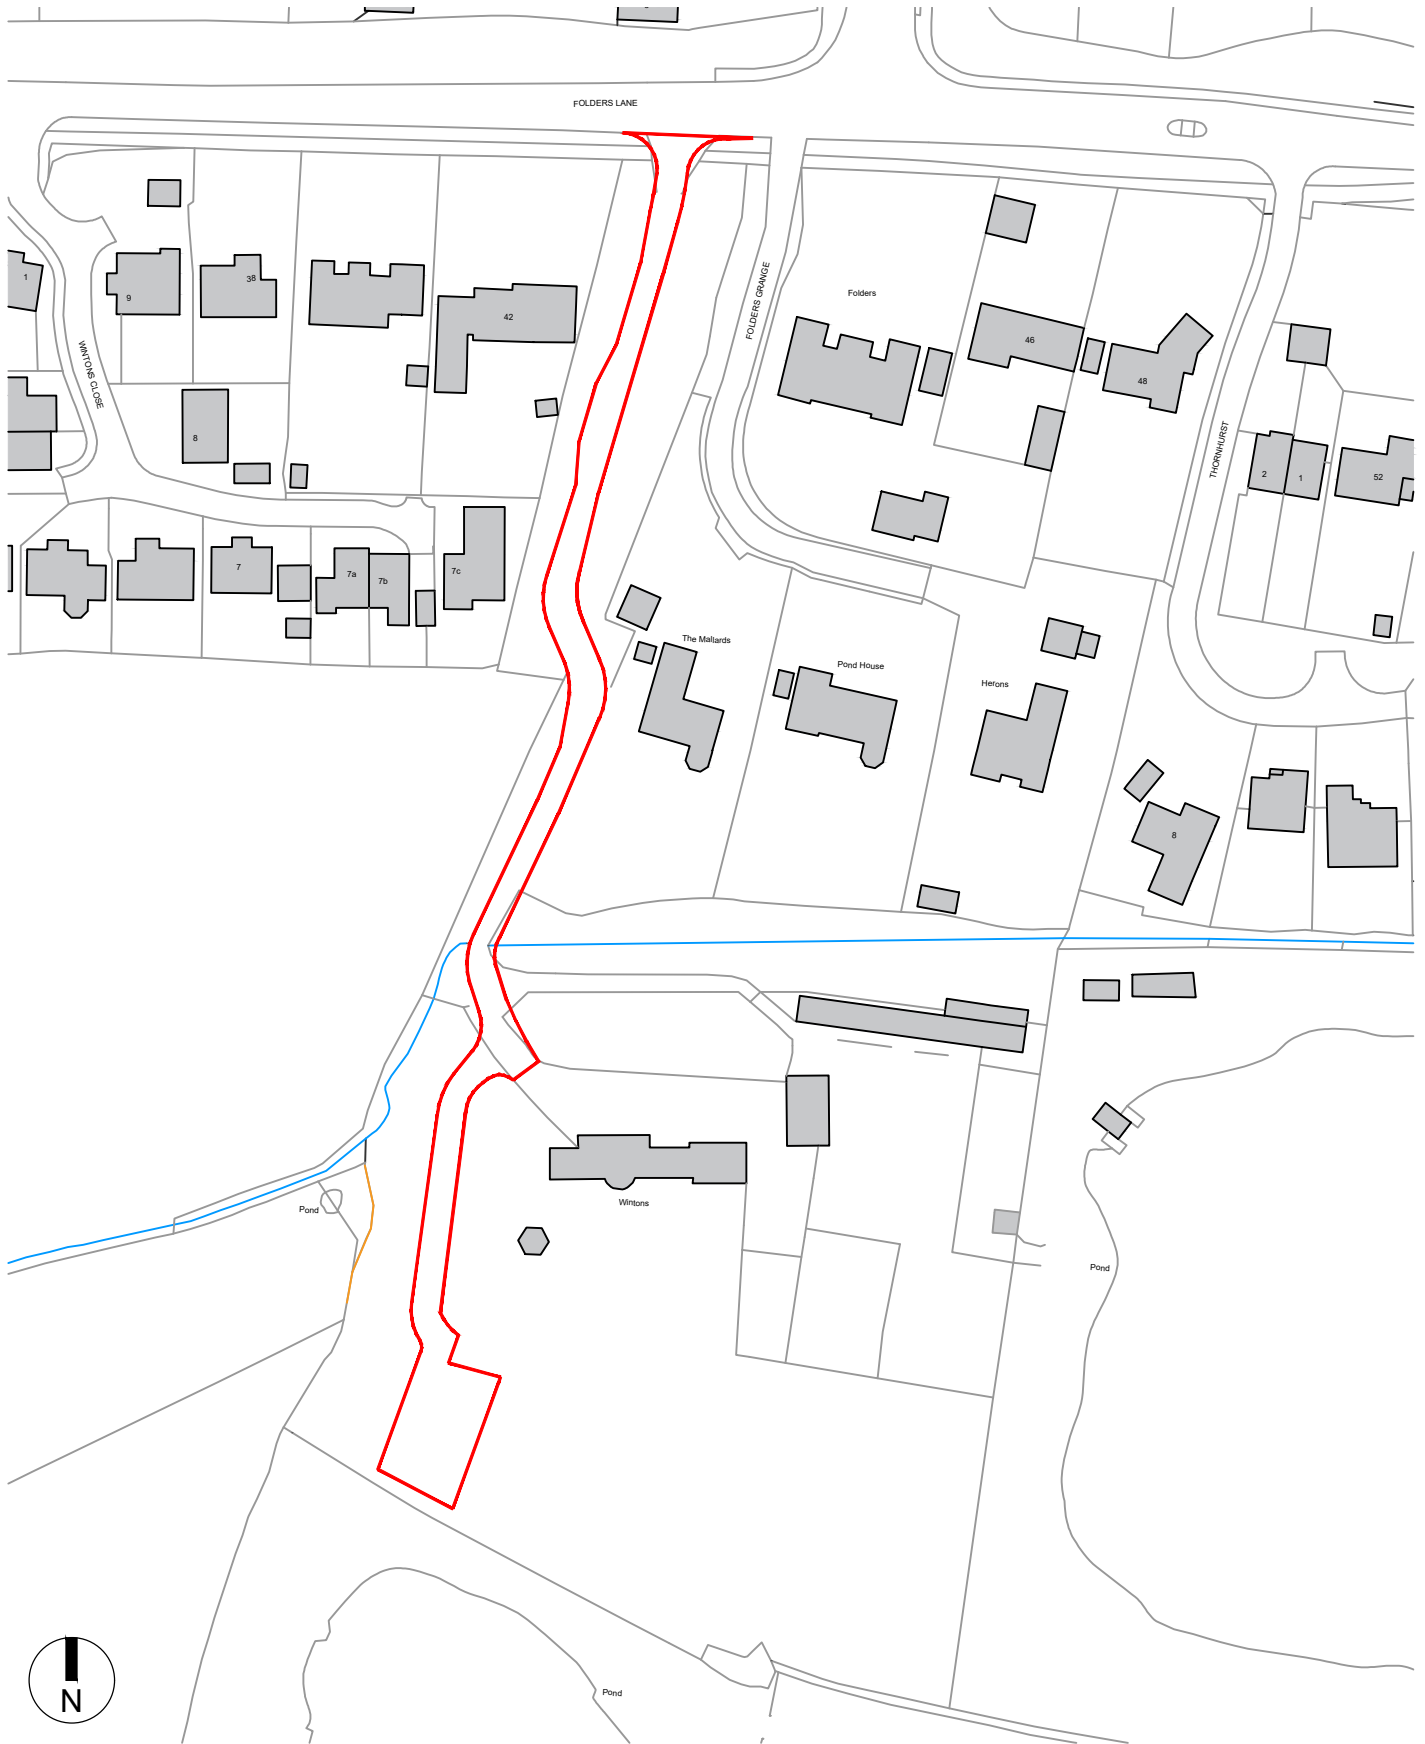

Ordnance Survey, (c) Crown Copyright 2021. All rights reserved. Licence number 100022432

Client's Name
Mr & Mrs Yates

Drawing Title
Location Plan

Drawn
KA
Checked
SL
Date
26.03.25

Rev	Date	Revision Details	Dr	Ch
-----	------	------------------	----	----

Job Title
**Land south of Winton, Folders Lane,
Horley**

Scale
1:1250 @ A4
metres 10 20 30 40 50

Job No
7024
Drawing No
PL-50
Rev
-

Status

APPROVAL

ECE Architecture
London: 76 Great Suffolk Street, London, SE1 0BL
T 0207 928 2773 E london@ecearchitecture.com
Sussex: Brooklyn Chambers, 11 Goring Road, Worthing, West Sussex, BN12 4AP
T 01903 248777 E sussex@ecearchitecture.com
Bristol: Westworks, Colston Tower, Colston Street, Bristol, BS1 4XE
T 0117 214 1101 E bristol@ecewestworks.com
www.ecearchitecture.com