




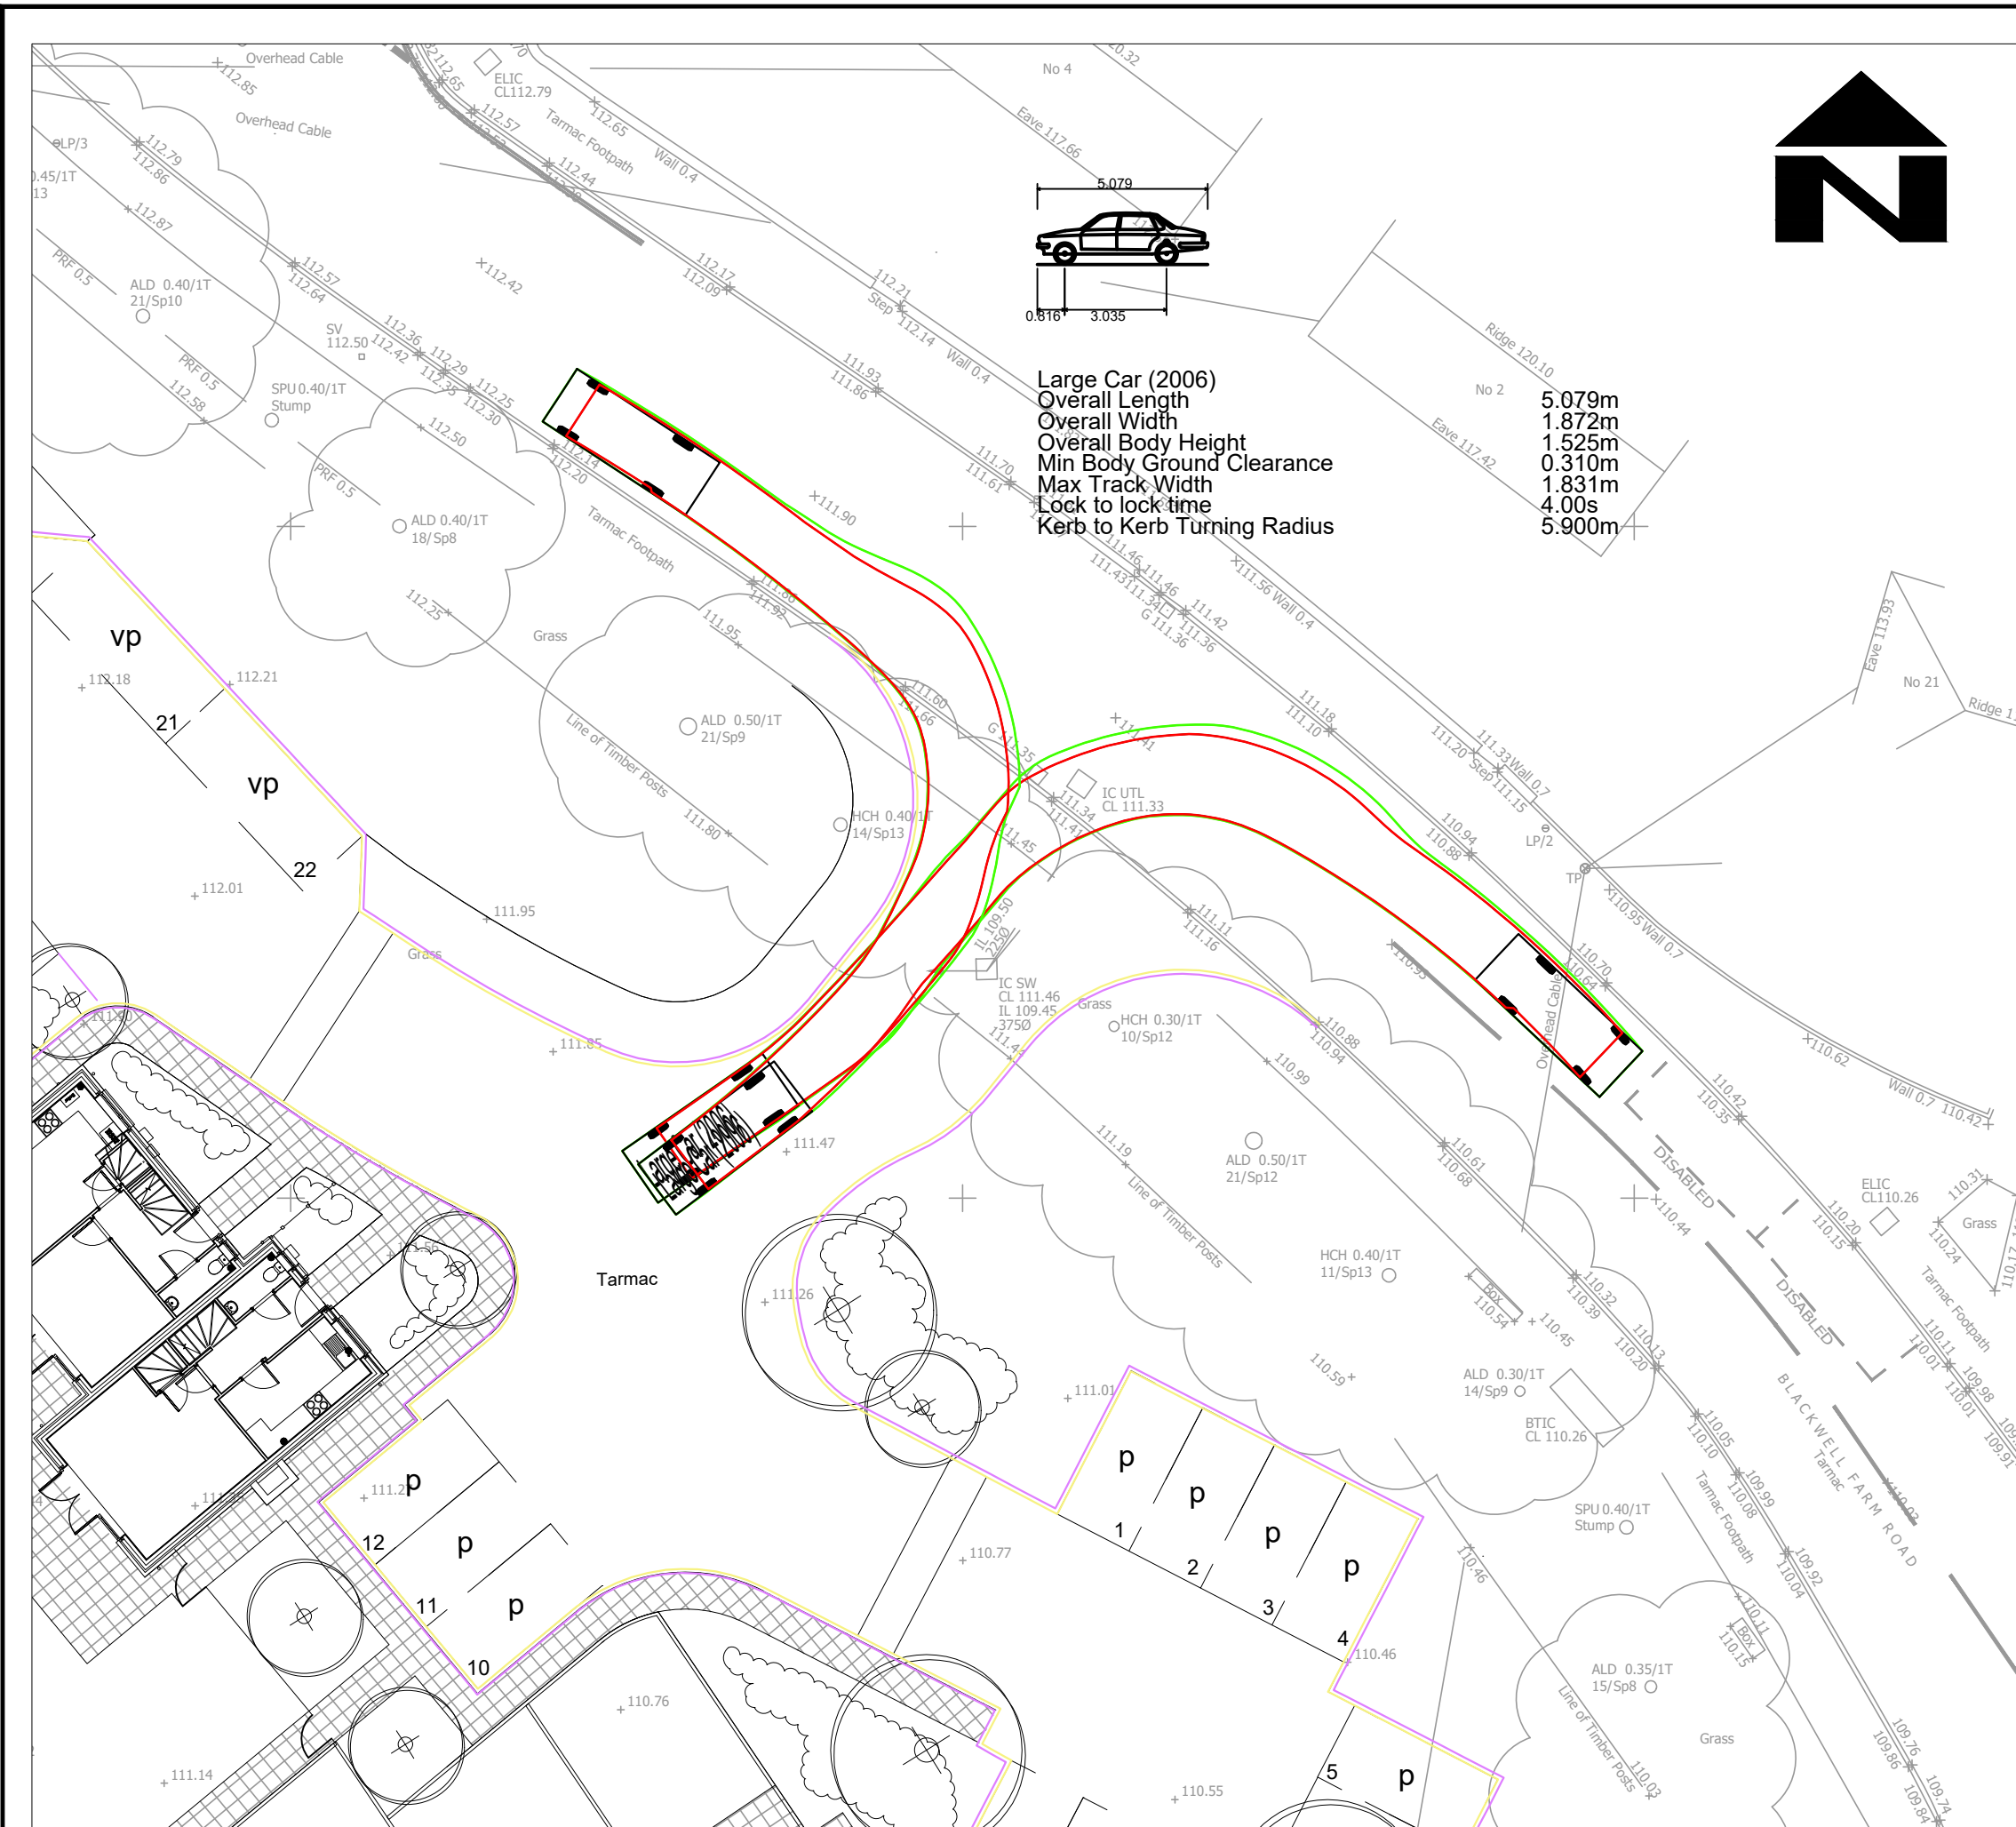


**SWEPT PATH ANALYSIS – LARGE CAR EXITING
THE DEVELOPMENT SITE**
SCALE 1:200 @ A1

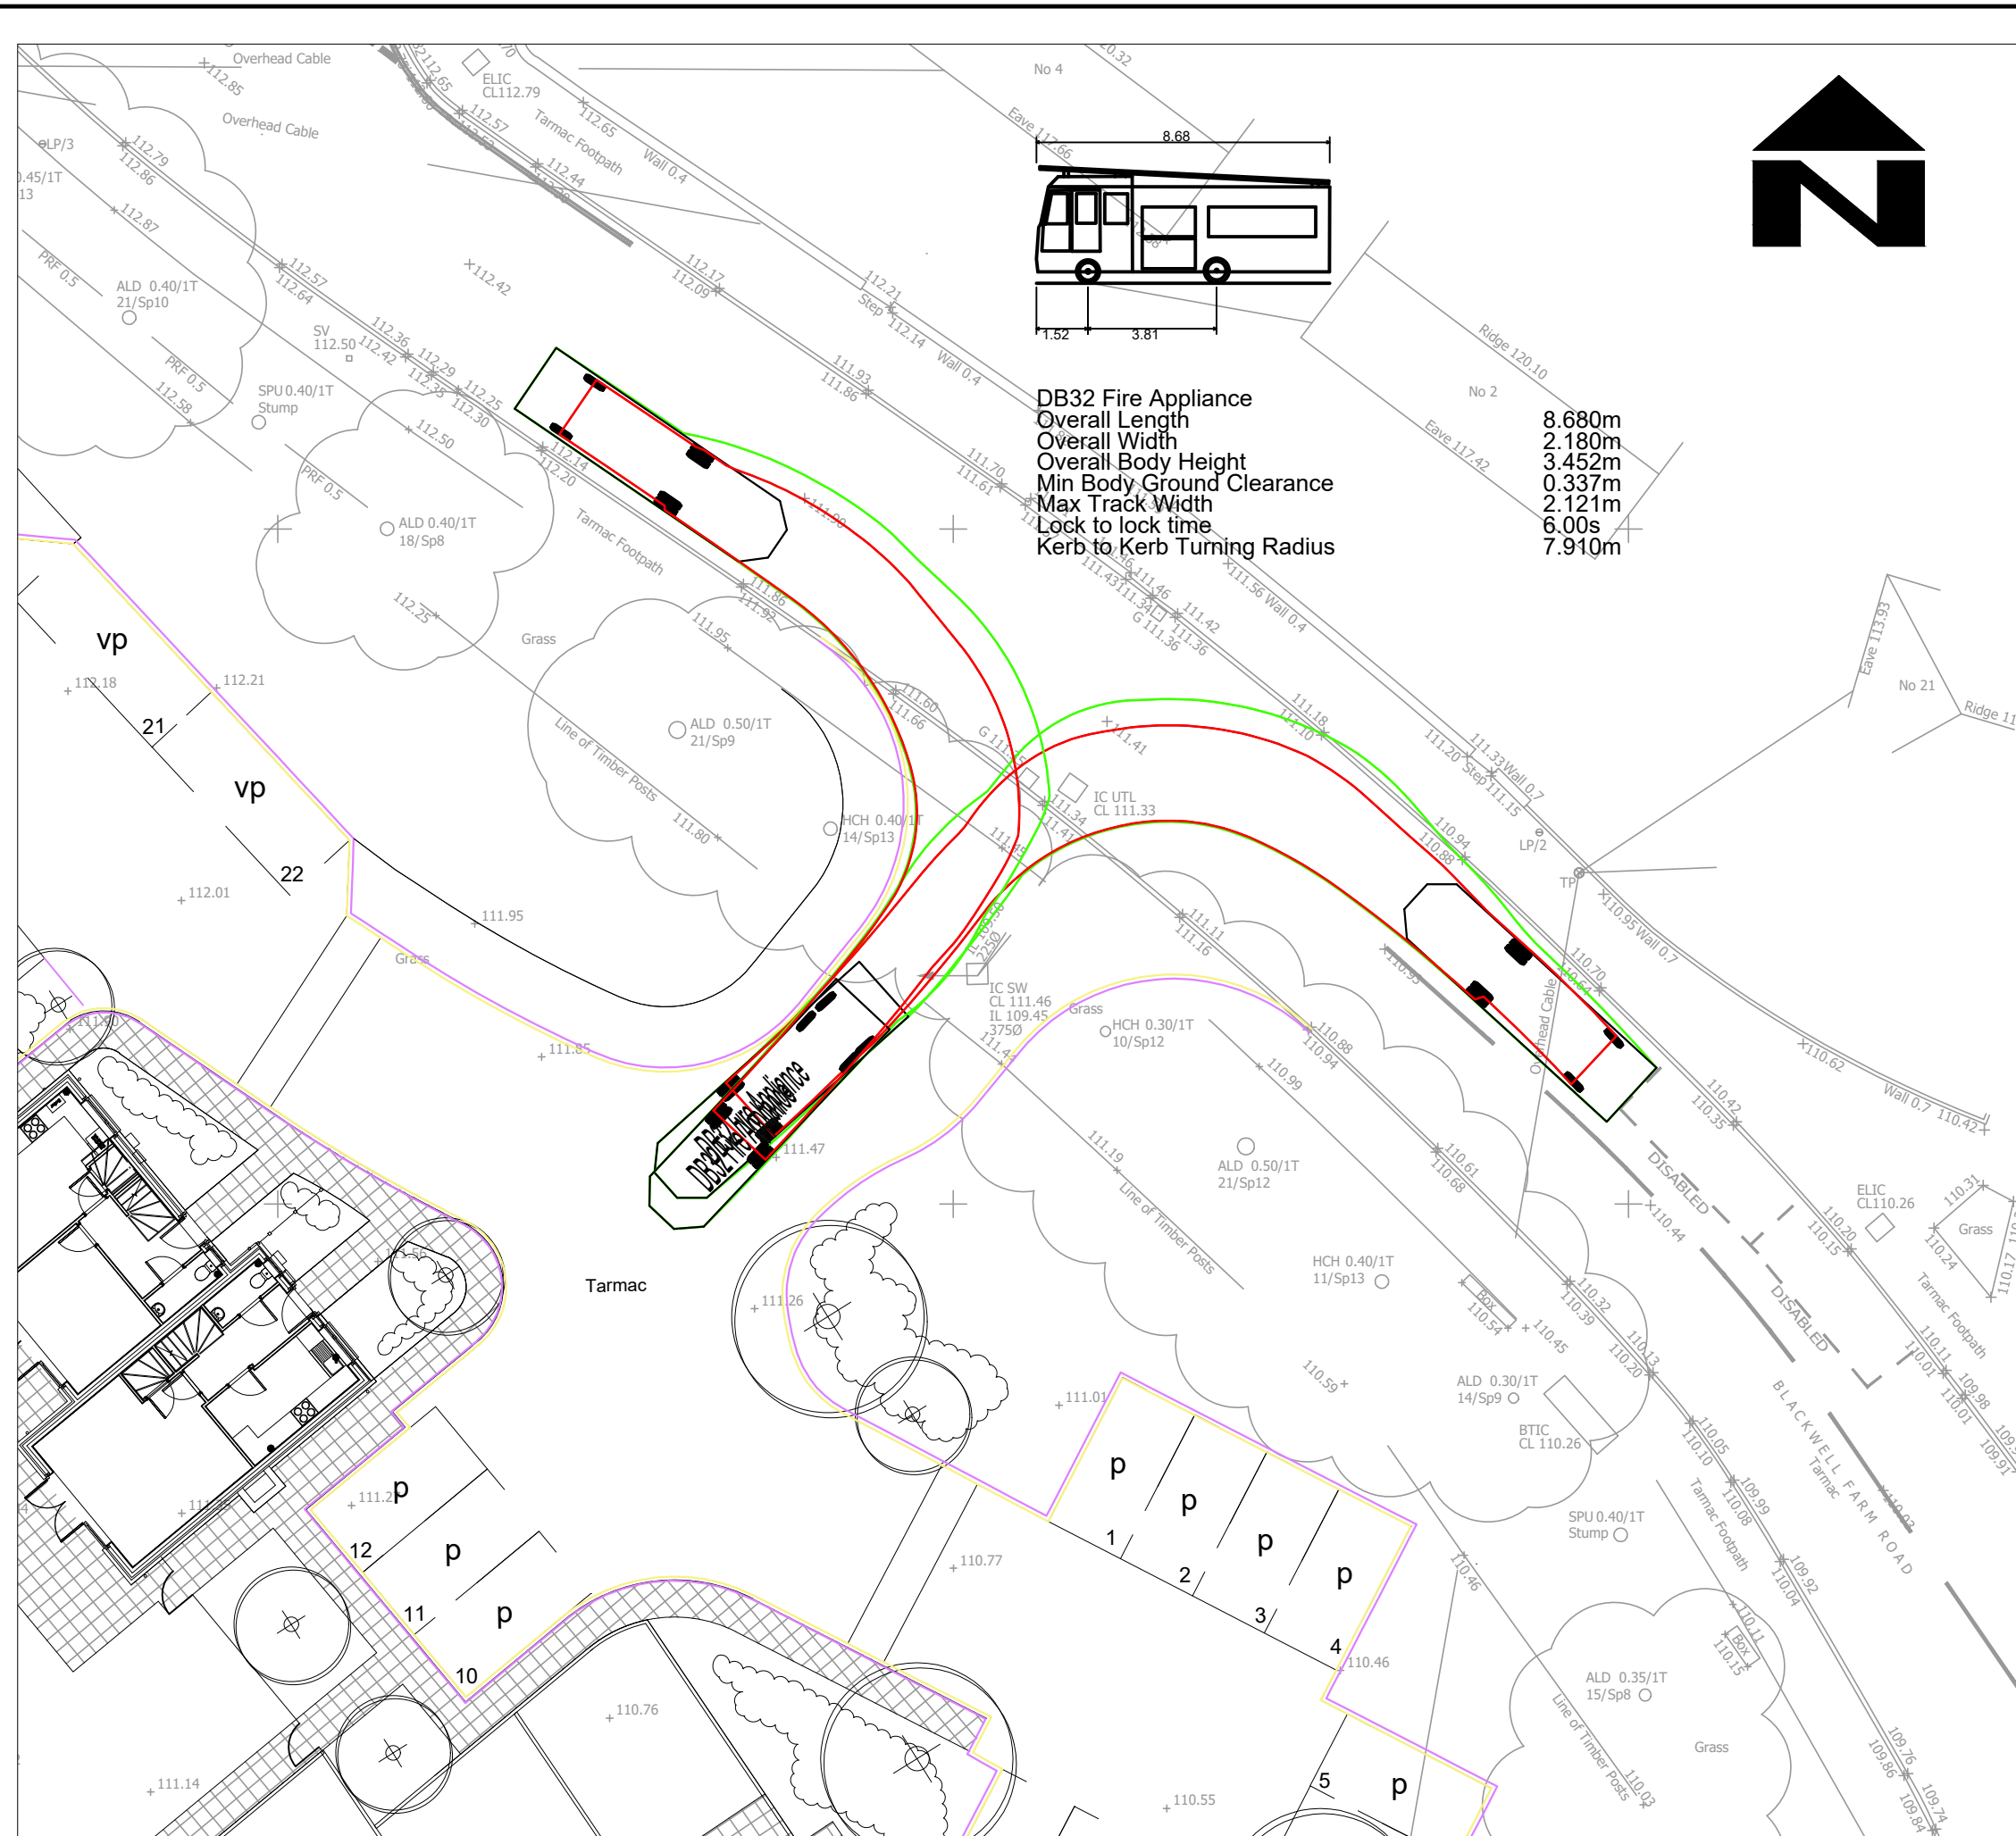

**SWEPT PATH ANALYSIS – DB32 FIRE APPLIANCE
EXITING THE DEVELOPMENT SITE**
SCALE 1:200 @ A1

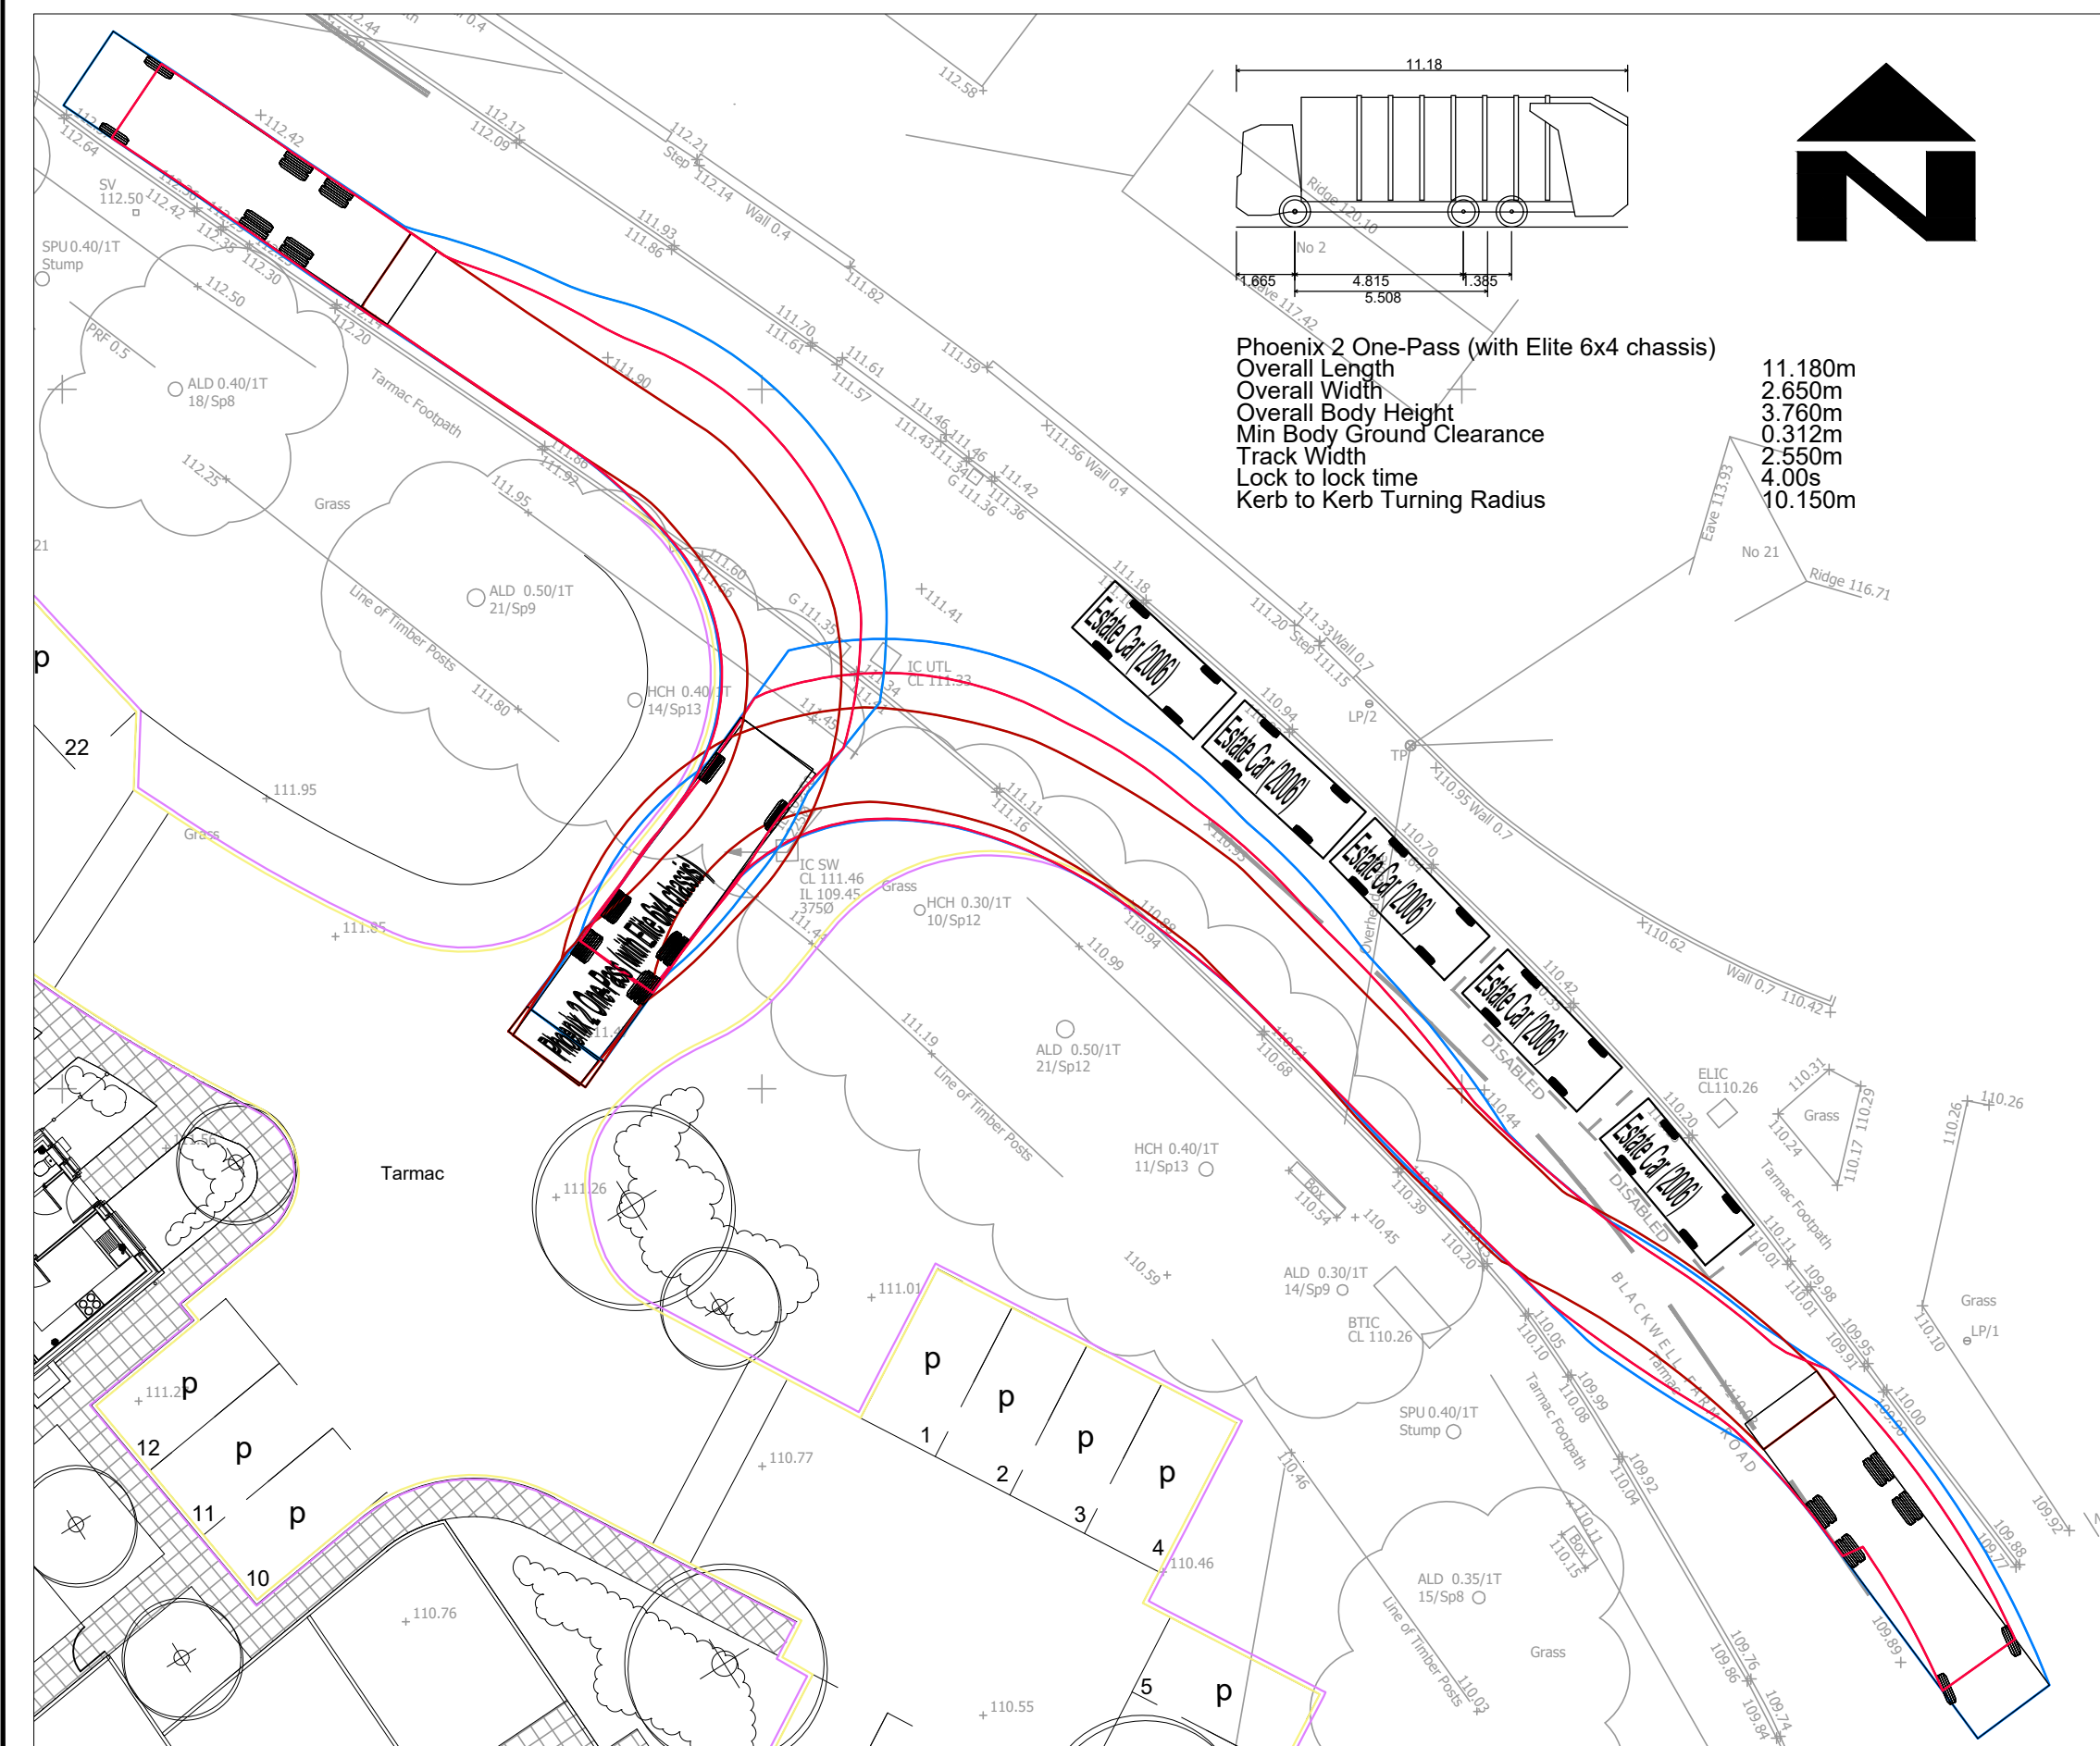


**SWEPT PATH ANALYSIS – DB32 REFUSE VEHICLE
EXITING THE DEVELOPMENT SITE**
SCALE 1:200 @ A1

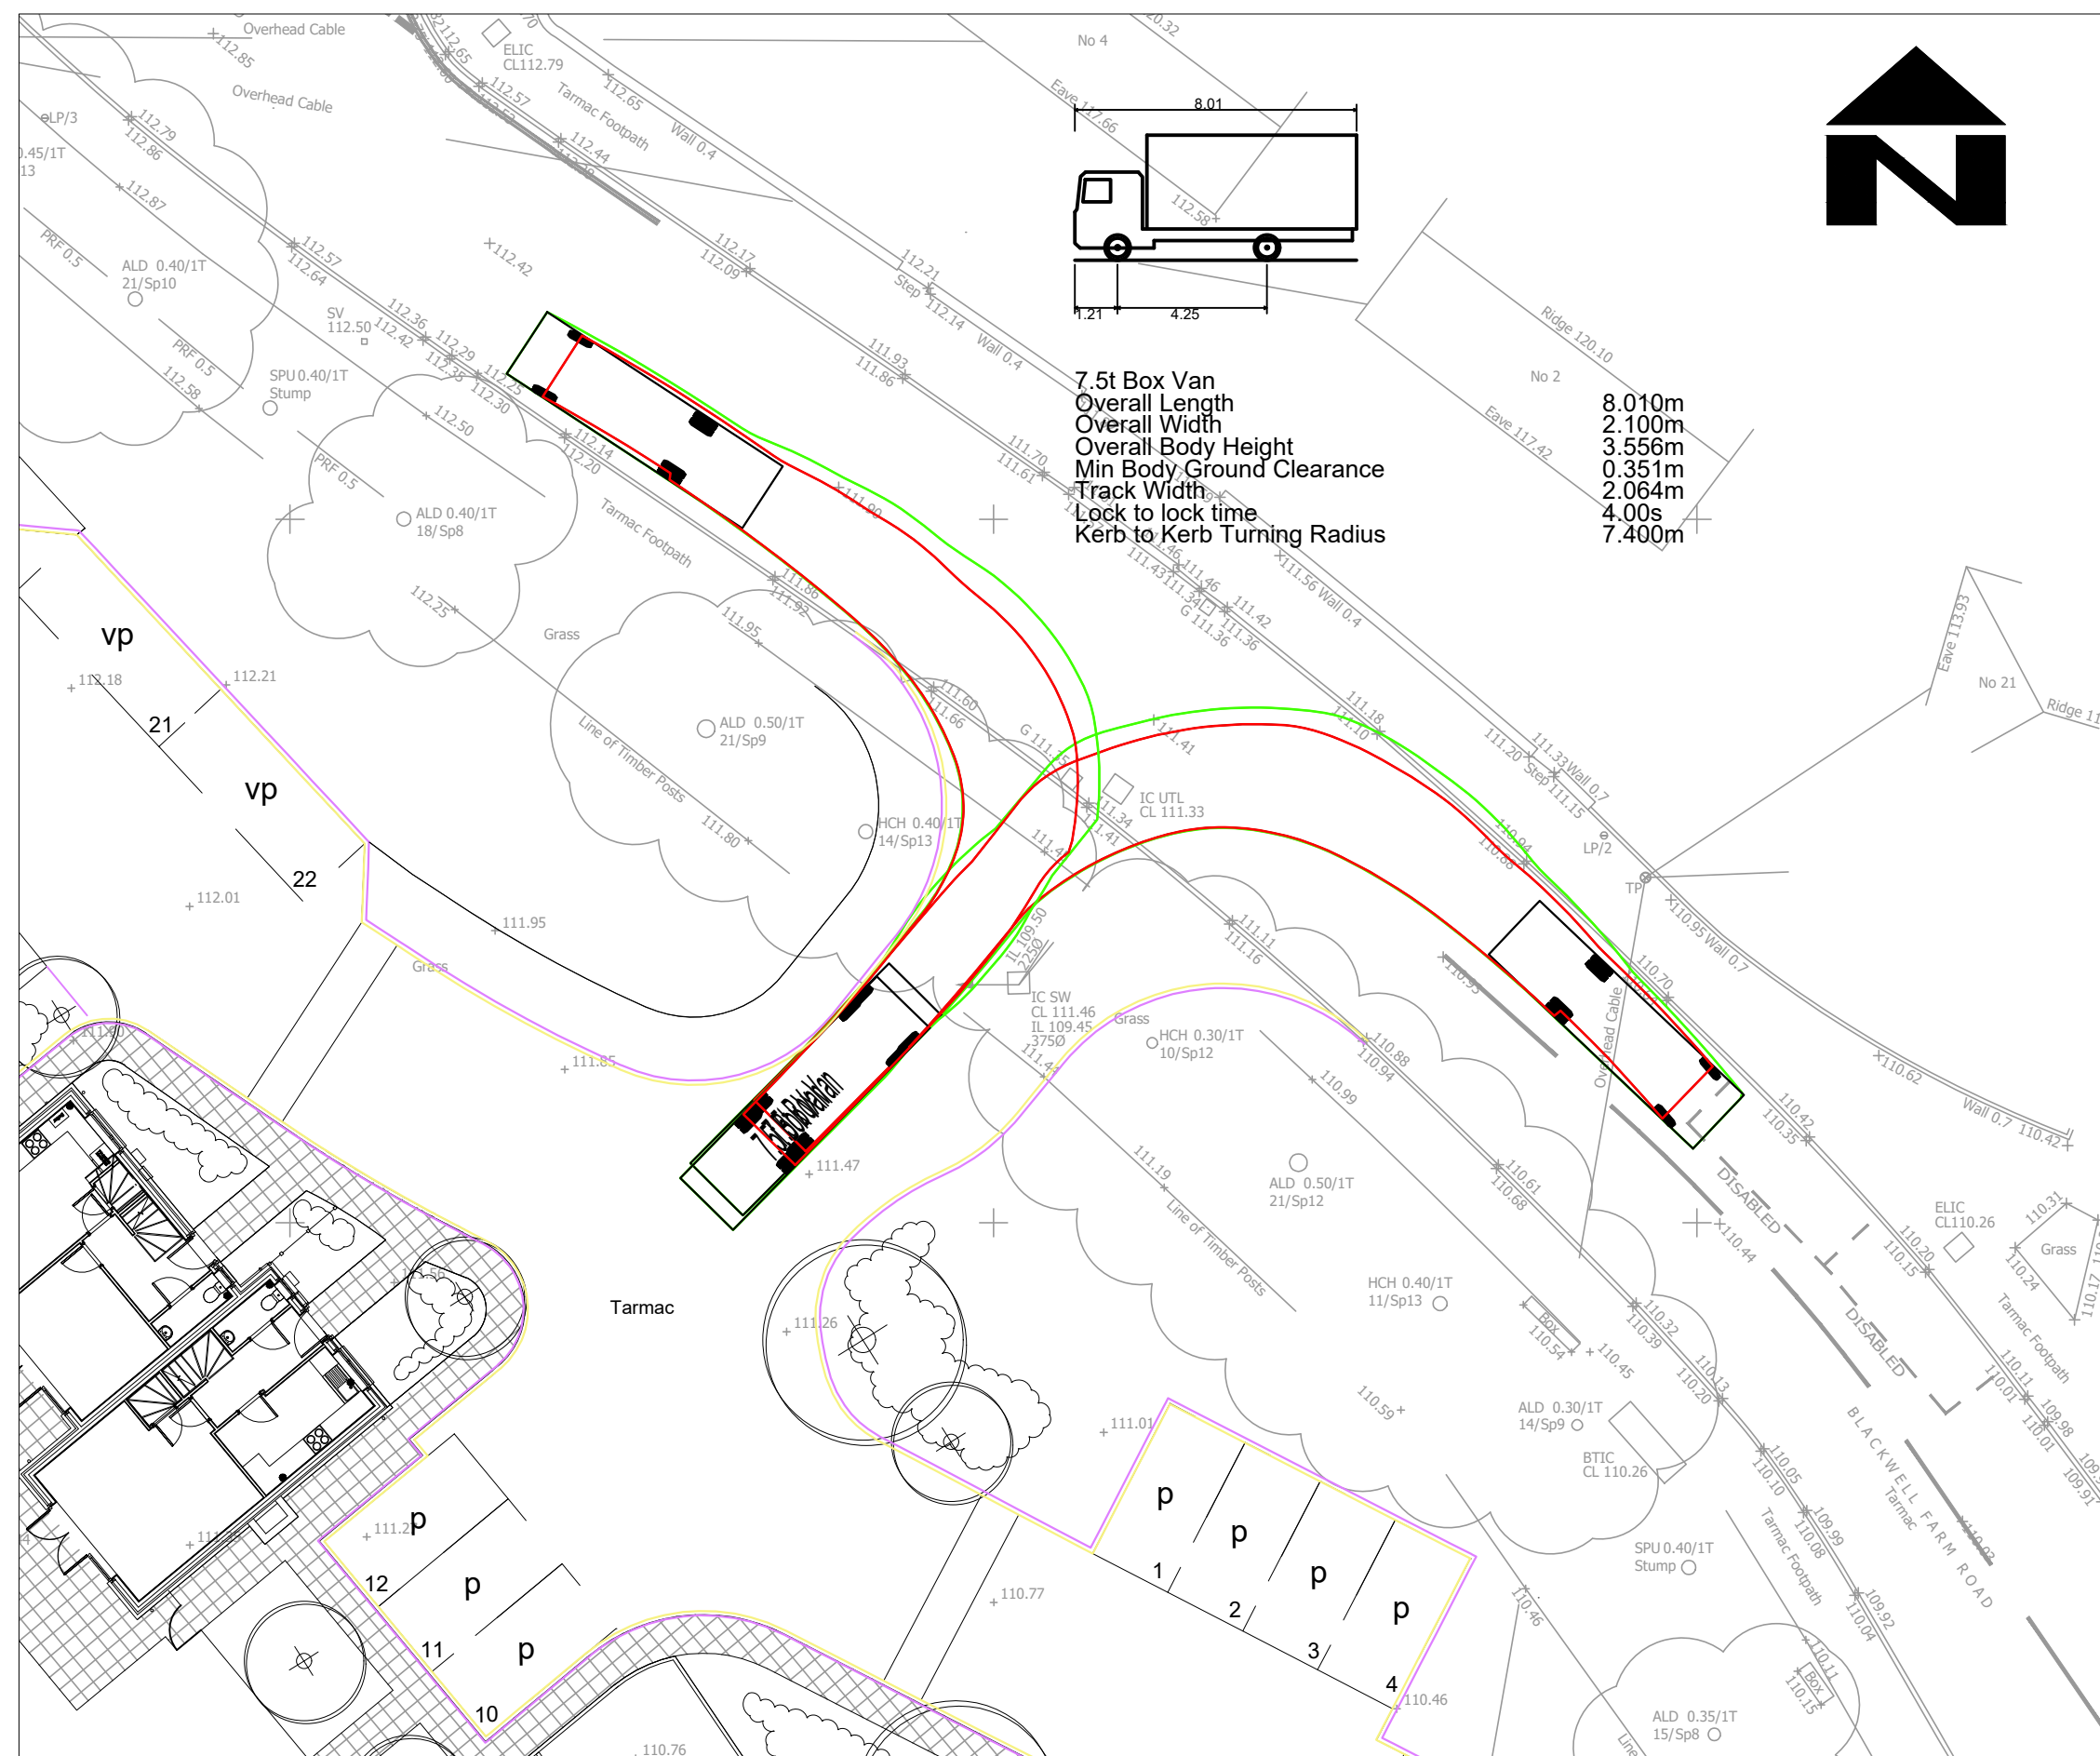

**SWEPT PATH ANALYSIS – 7.5 ton BOX VAN
EXITING THE DEVELOPMENT SITE**
SCALE 1:200 @ A1

APPROVED FOR
CONSTRUCTION

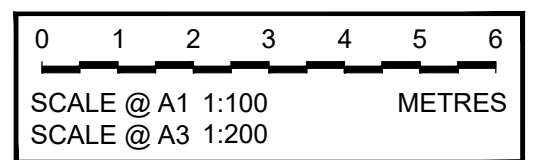

C.02	REFUSE RE PLOTTED WITH LARGER VEHICLE TYPE. TROS REMOVED AND PARKED VEHICLES ADDED FOLLOWING DISCUSSION WITH WSCG HIGHWAYS.	13/02/25	LW	N.K	LW
C.01	APPROVED FOR CONSTRUCTION	20/07/22	LW	J.S	LW
P.01	PRELIMINARY ISSUE	04/04/22	LW	J.S	LW
REV	AMENDMENTS	DATE	CAD	CHK	APPD
LRW CIVIL DESIGNS LTD Civil Engineering Consultants email: admin@lrwcivildesigns.com tel: 07799 907484 85, Crooked Lane, Bitham, Chichester, West Sussex, PO20 7ET					
CLIENT	W.STIRLAND LTD				
JOB TITLE	BLACKWELL FARM ROAD EAST GRINSTEAD				
DRAWING TITLE	SECTION 278 AGREEMENT SWEPT PATH ANALYSIS SHEET 2 OF 3				
DRAWN	L.W	ENGINEER	J.S	CHECKED	N.K
DATE	05/08/2021	SCALE @ A1	1:100 @ A1	STATUS	C
JOB No.	LRW-8432	DRAWING No.	8432-DR-ZZ-XX-S278-ATR-002	REV.	C.02