



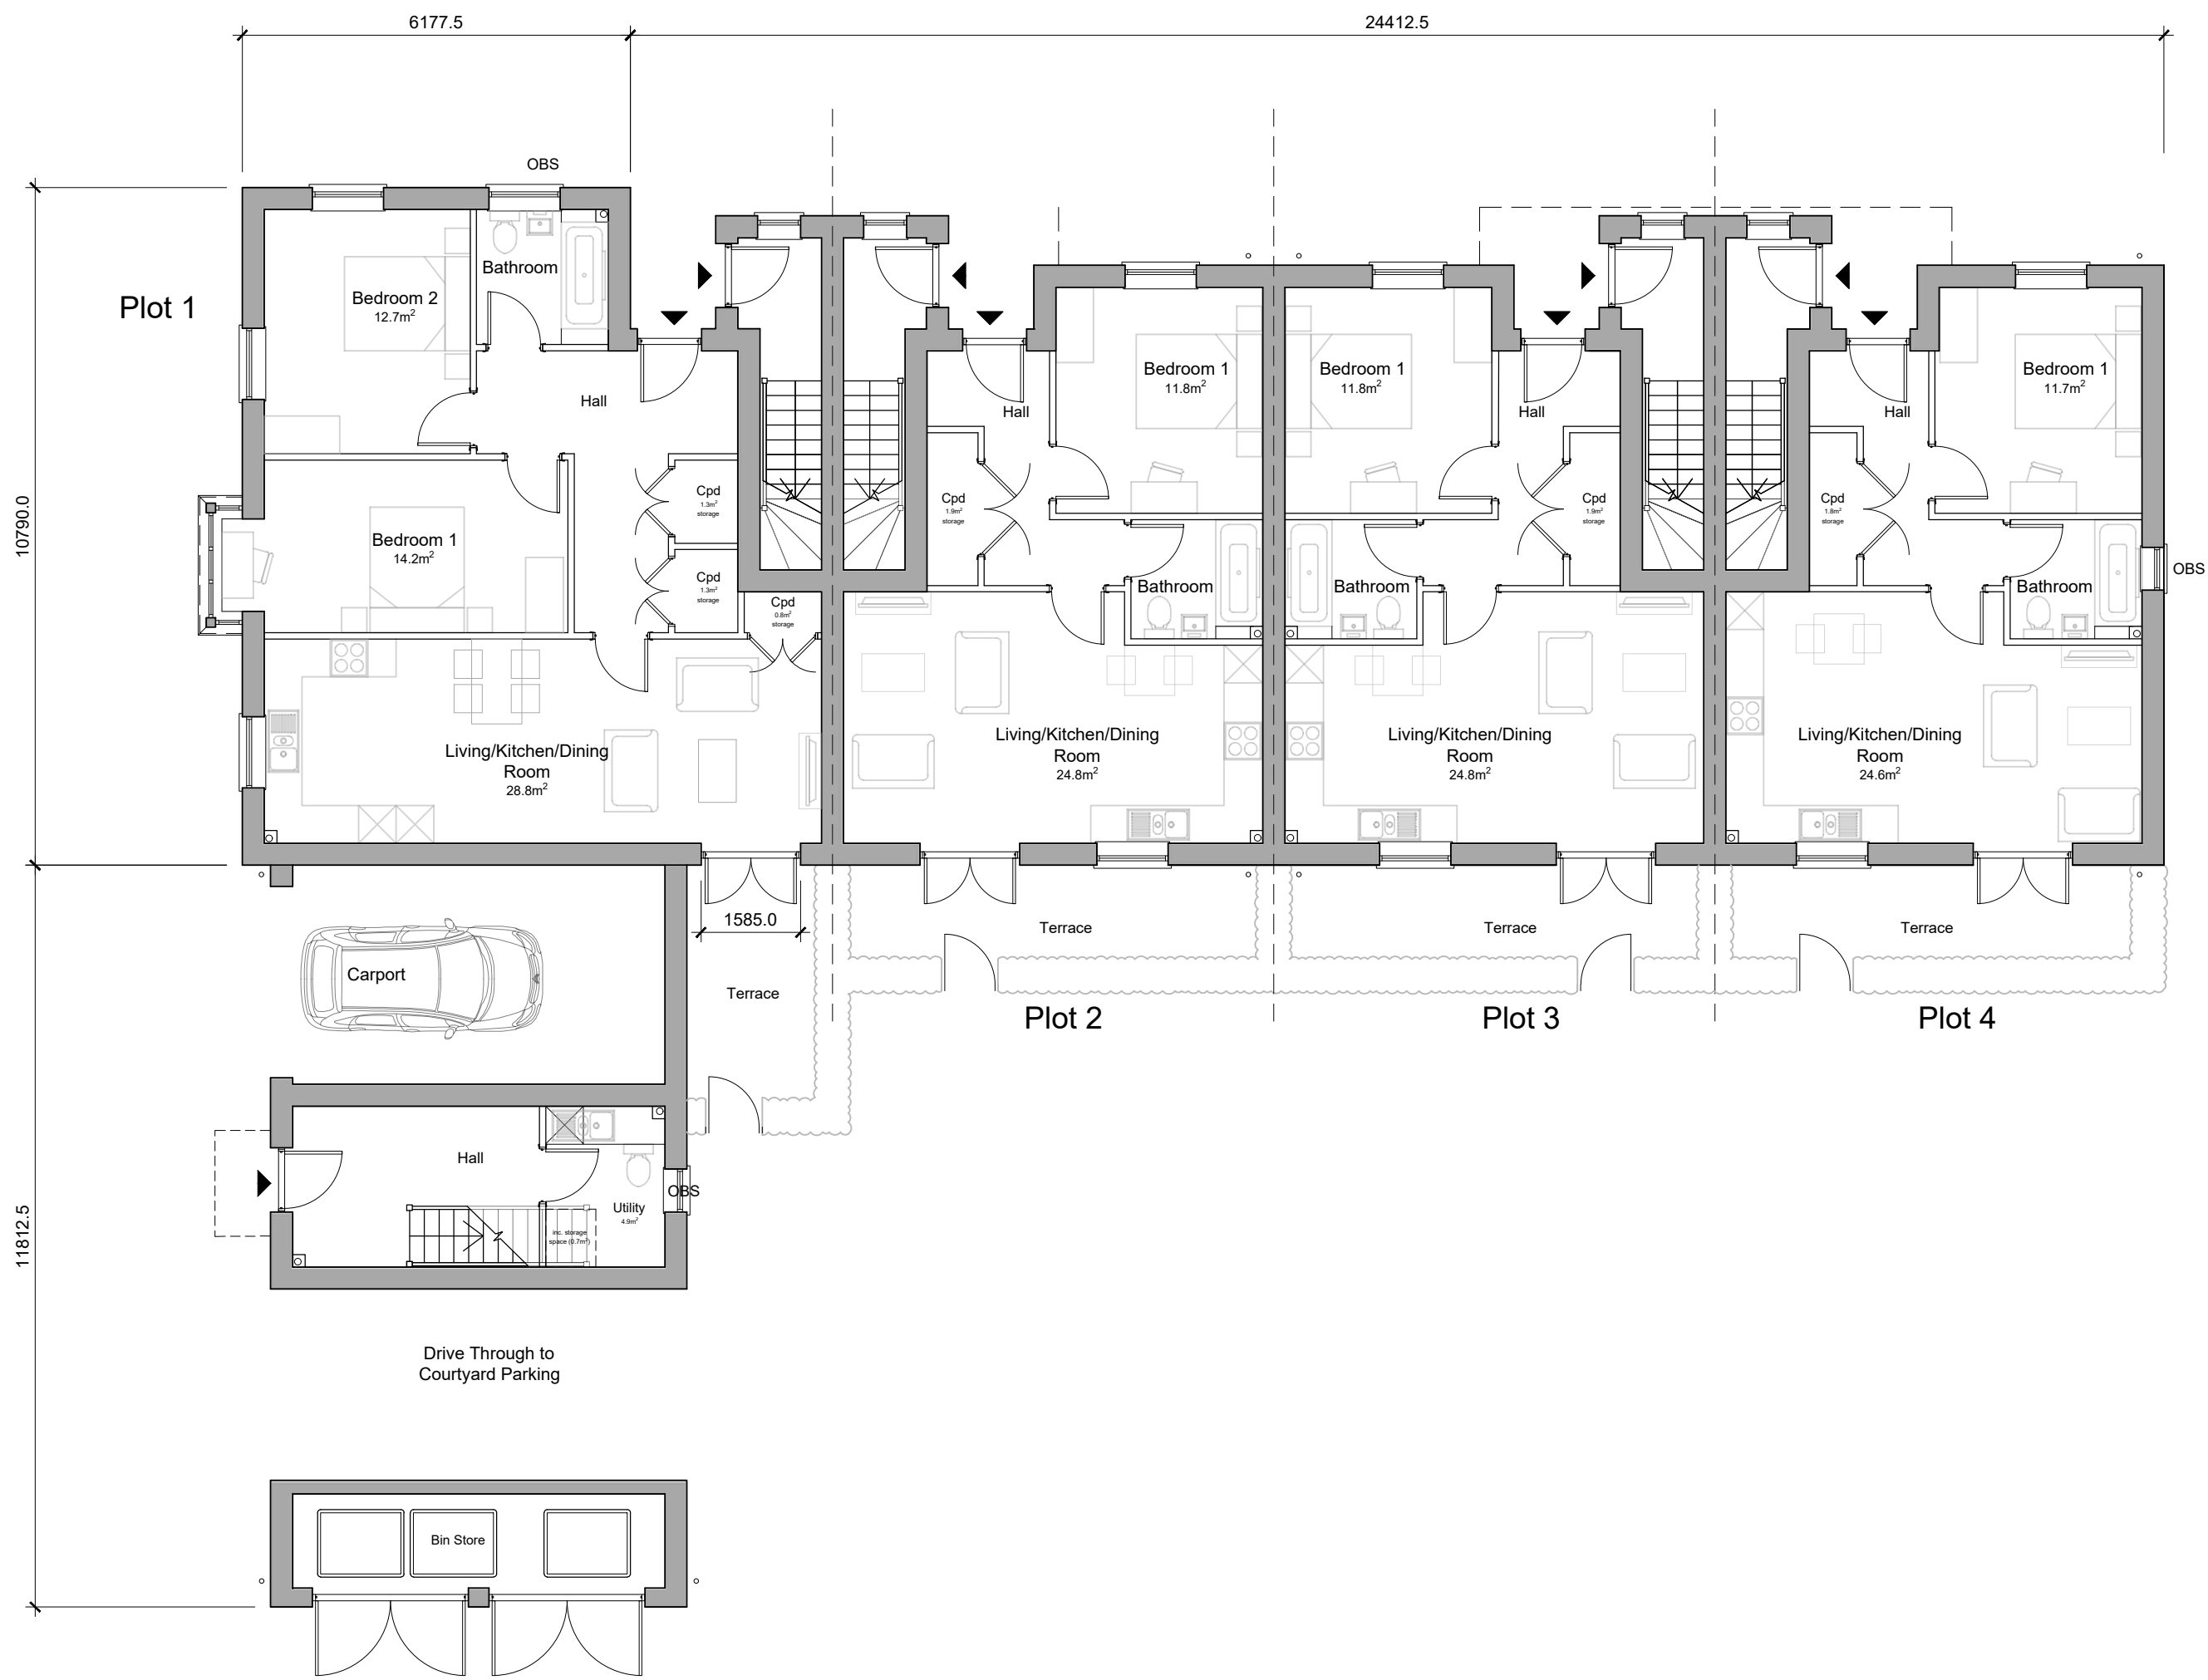


GROUND FLOOR

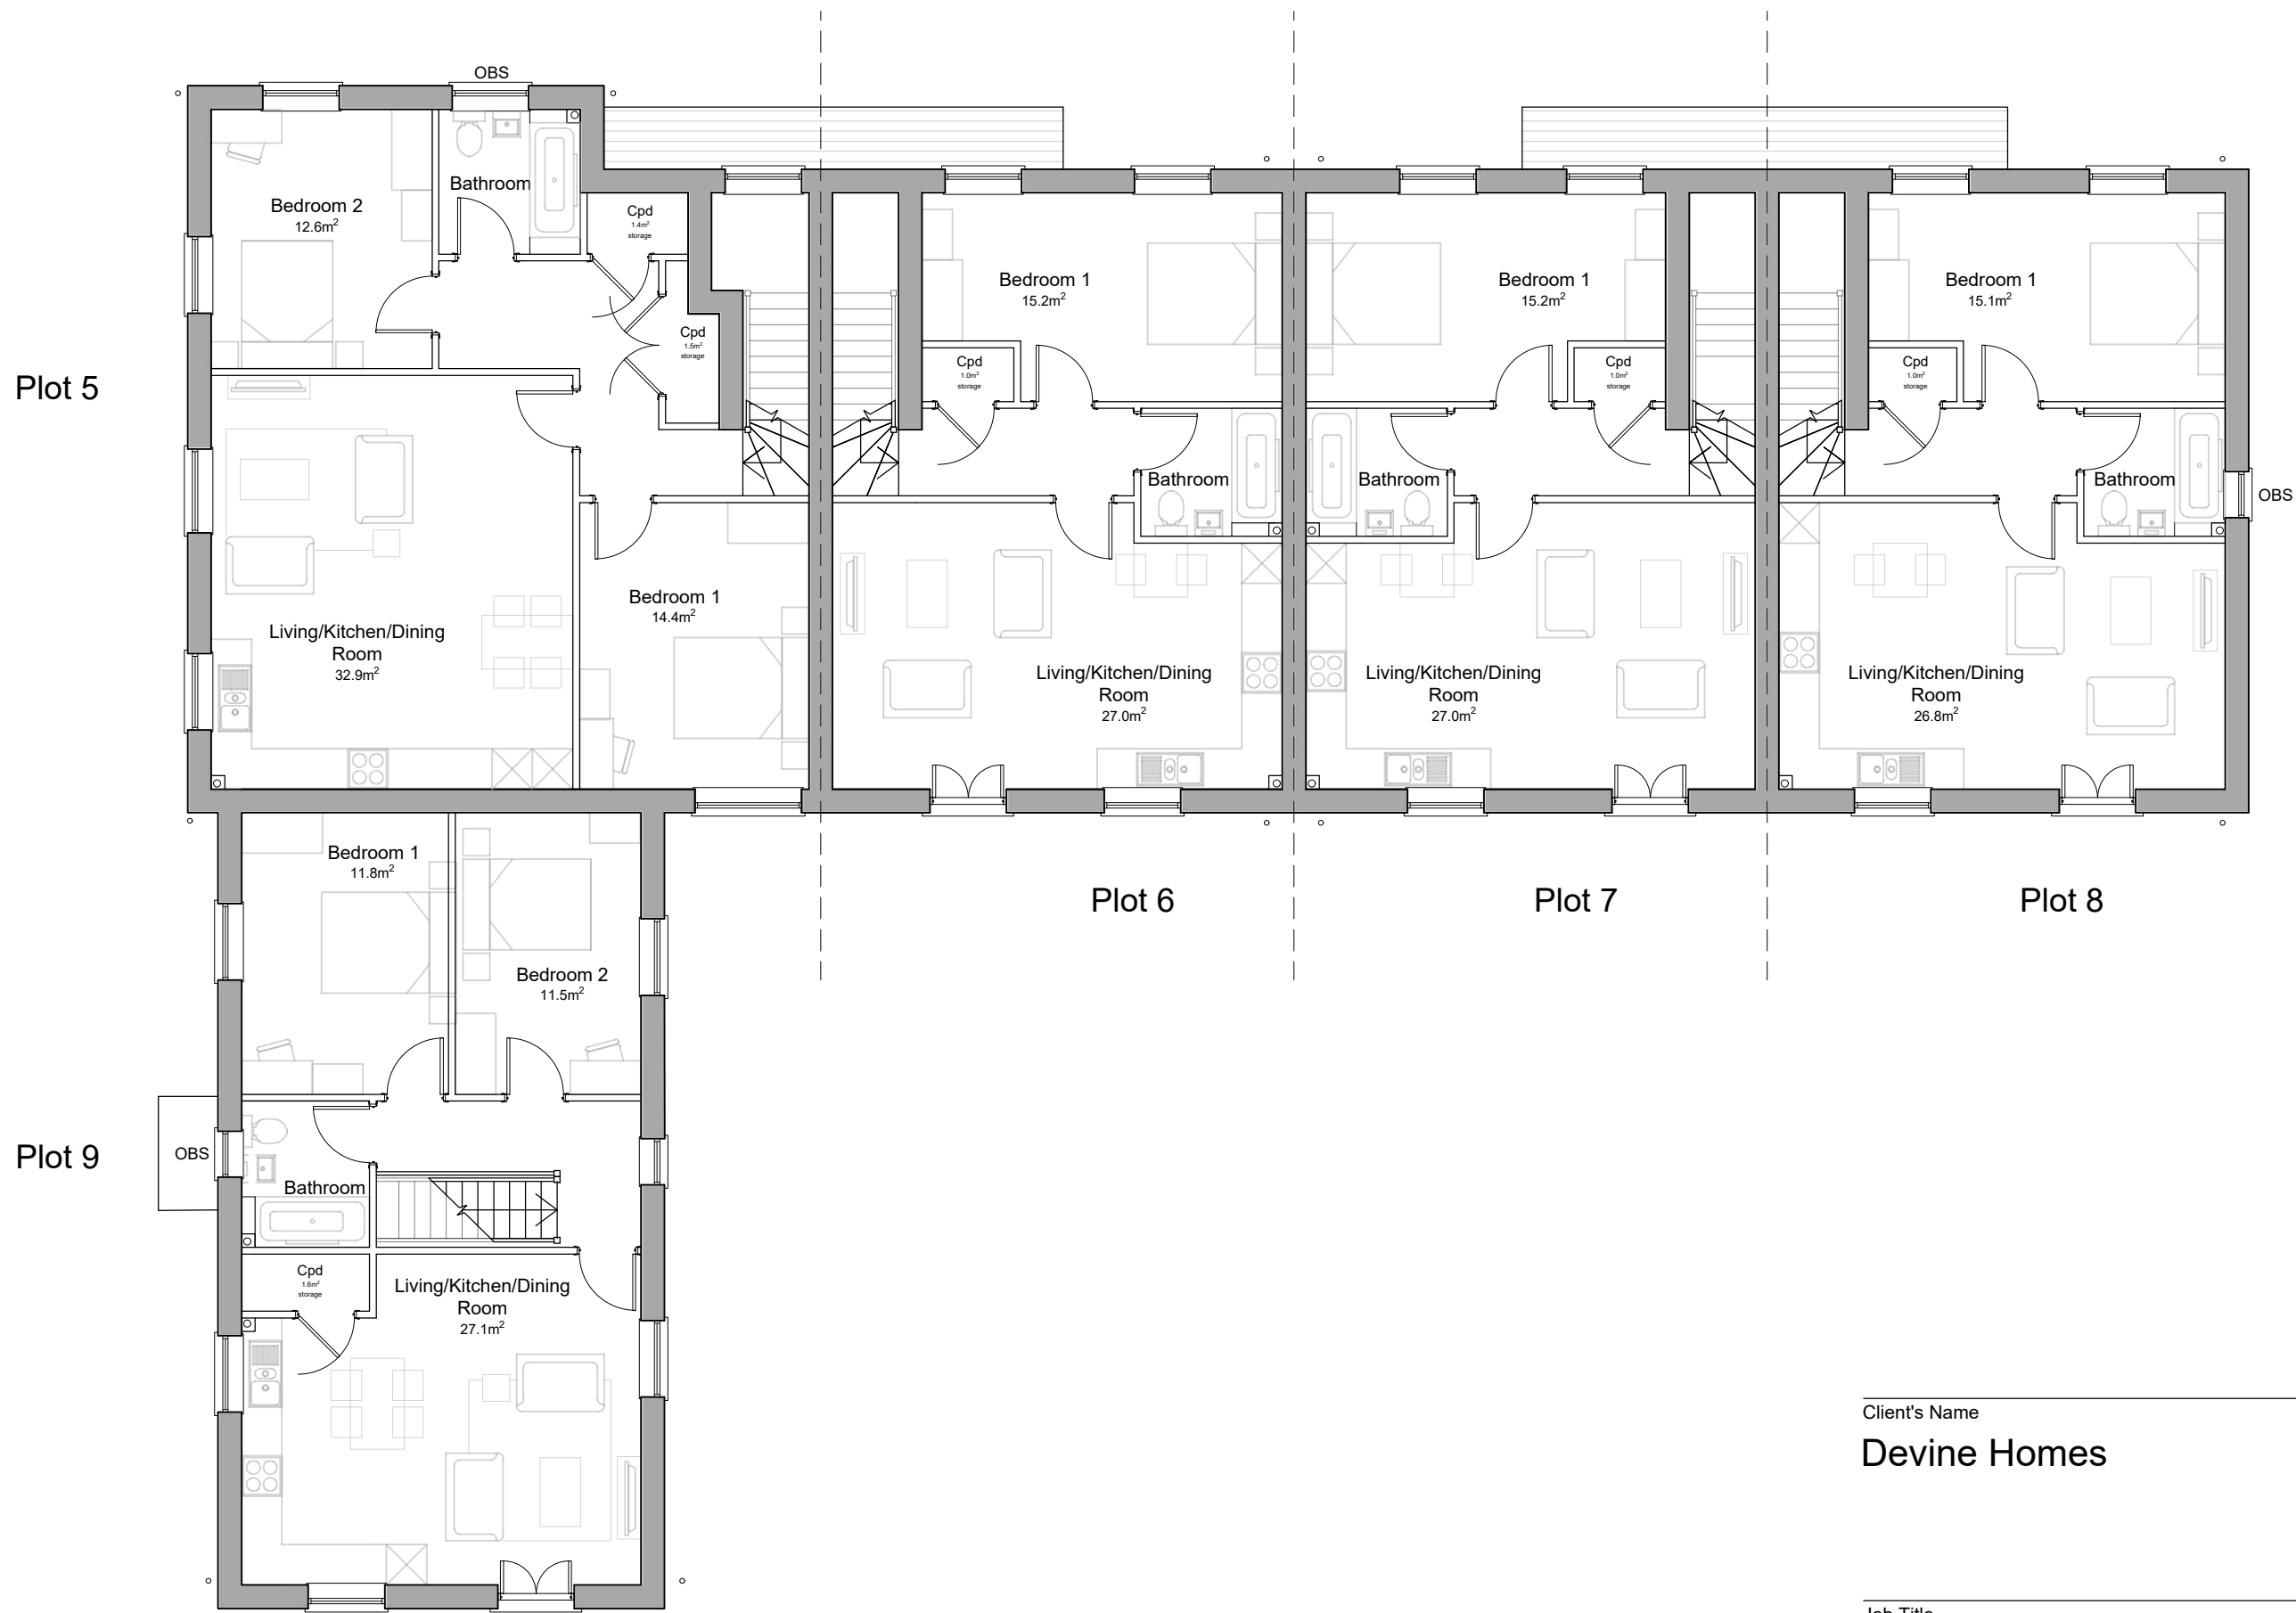

FIRST FLOOR

KEY PLAN

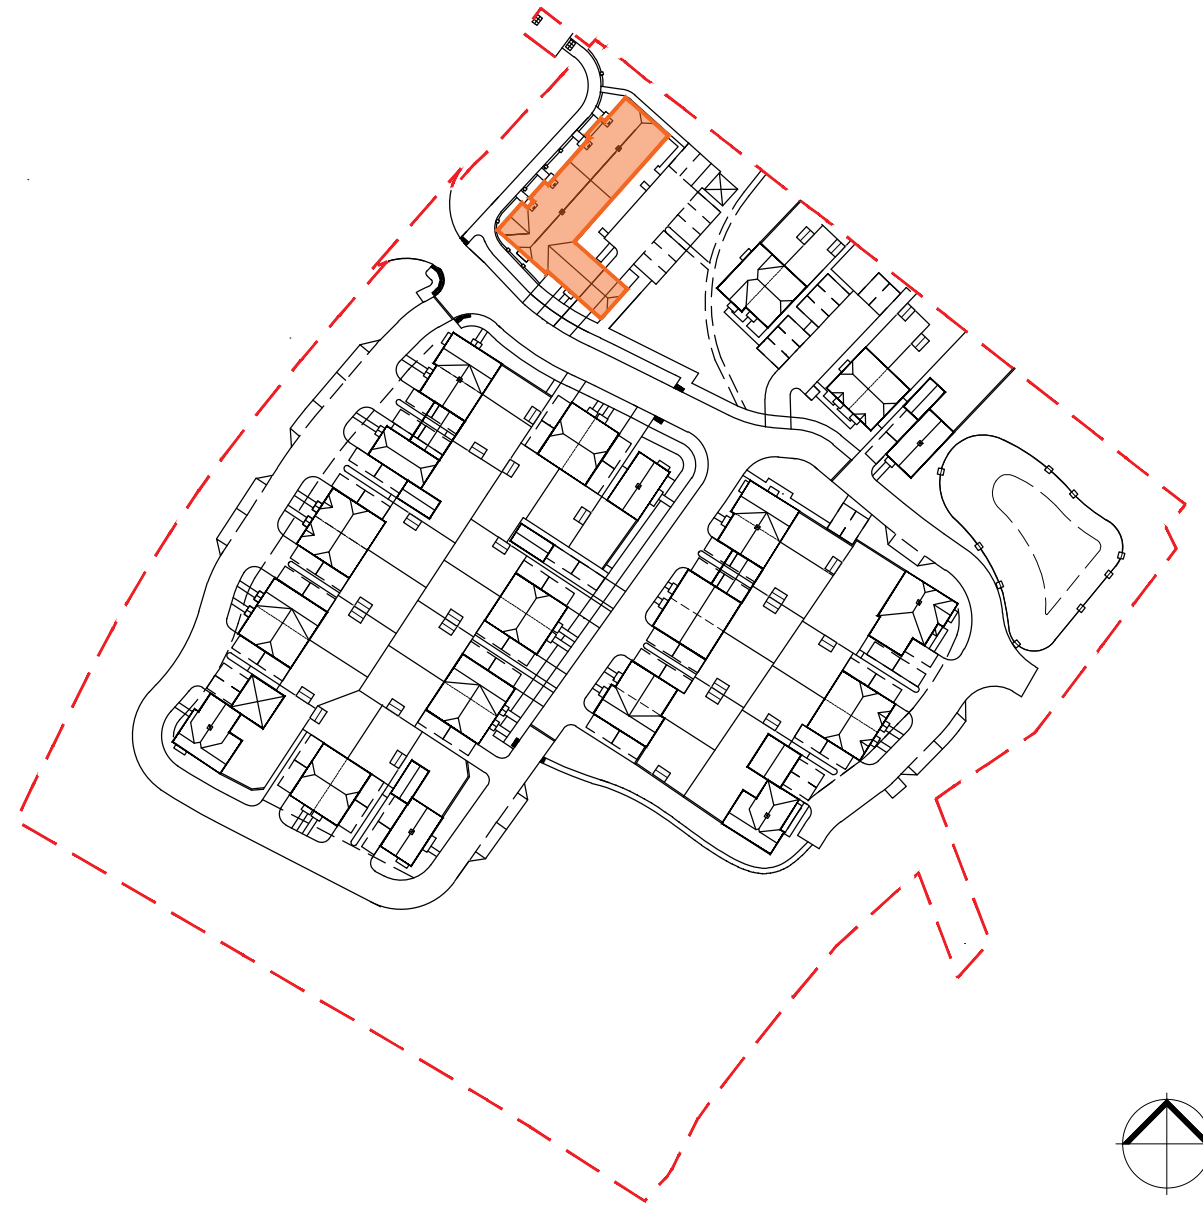

Client's Name
Devine Homes

Job Title
West Hoathly Road, East Grinstead

Drawing Title
Apartment & FOG Plans
Plots 1-9 (1B 2P, 2B 4P)
Affordable

Scale
1:100 @ A1 / 1:200 @ A3

Drawn
RP
Checked
GP
Date
10.07.26
Job No
7189
Drawing No
PL-138
Rev
-

Status
APPROVAL

Rev Date Revision Details Dr Ch



E hello@ecearchitecture.com
W ecearchitecture.com
Creativity. Quality. Commerciality.
Reimagine what's possible

CAD Plot date: 10/07/2026 - 18:27:20

7189 - house types.dwg