

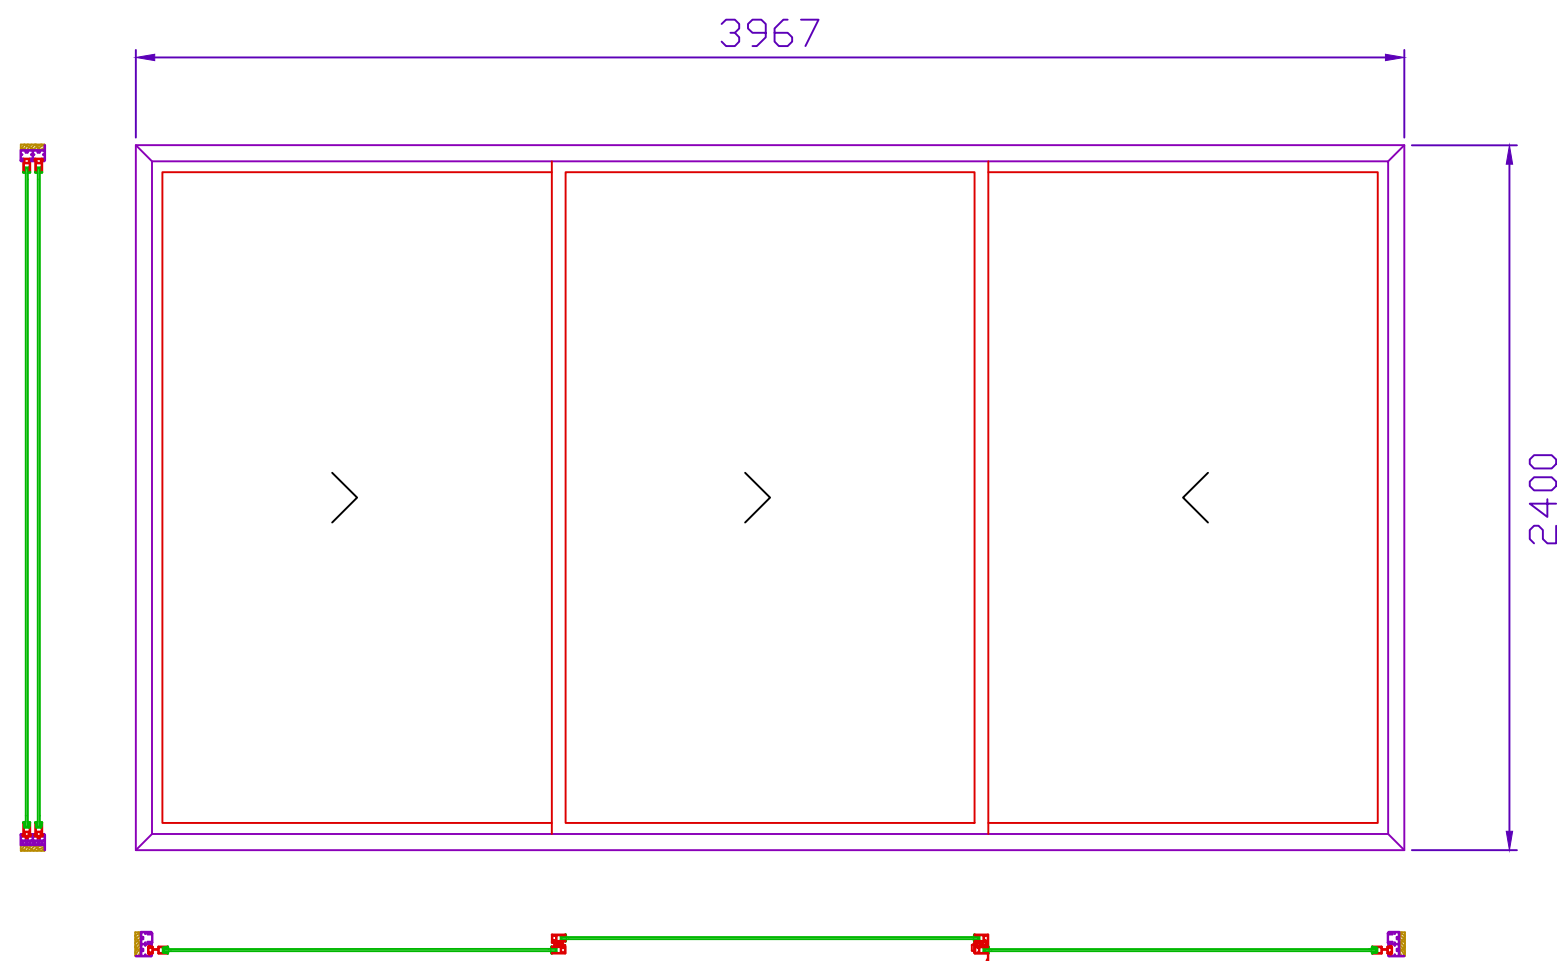


All dimensions are in millimetres

TOP AND BOTTOM DETAIL SQUARE DETIAL

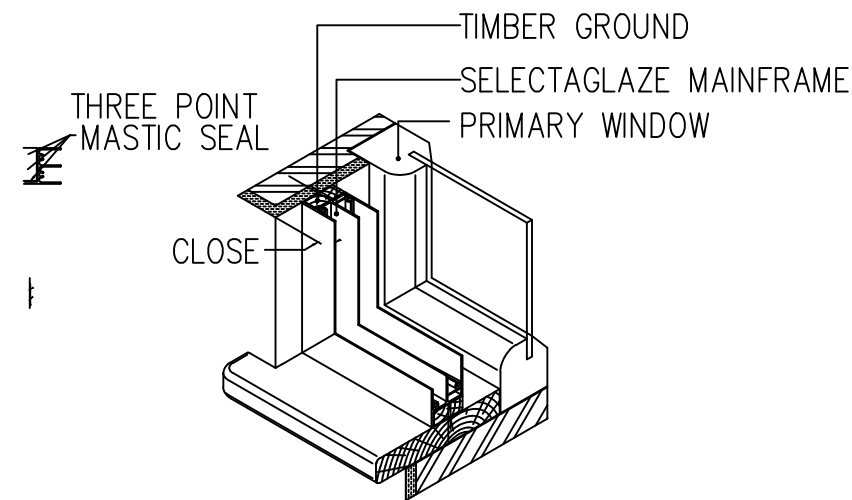

SIDE INSTALLATION SPLAY ED DETIAL

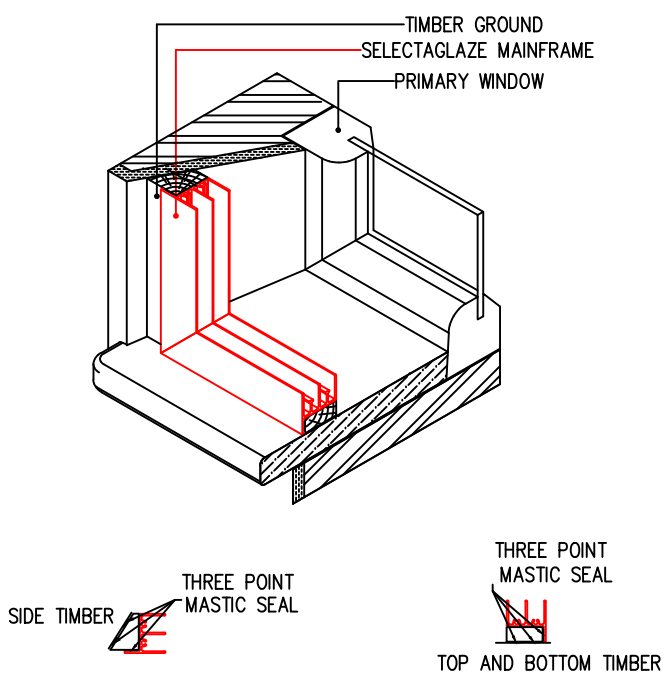

S80-3HS - Section Details	DATE 30/09/2024	SCALE NTS	 ALBAN PARK, HATFIELD ROAD ST. ALBANS HERTS AL4 0JJ TEL: 01727 837271 FAX: 01727 844053
Cuckfield Parish Council - Queens Hall - Ground Floor Office Window	DRAWING No. CT E 74342		