
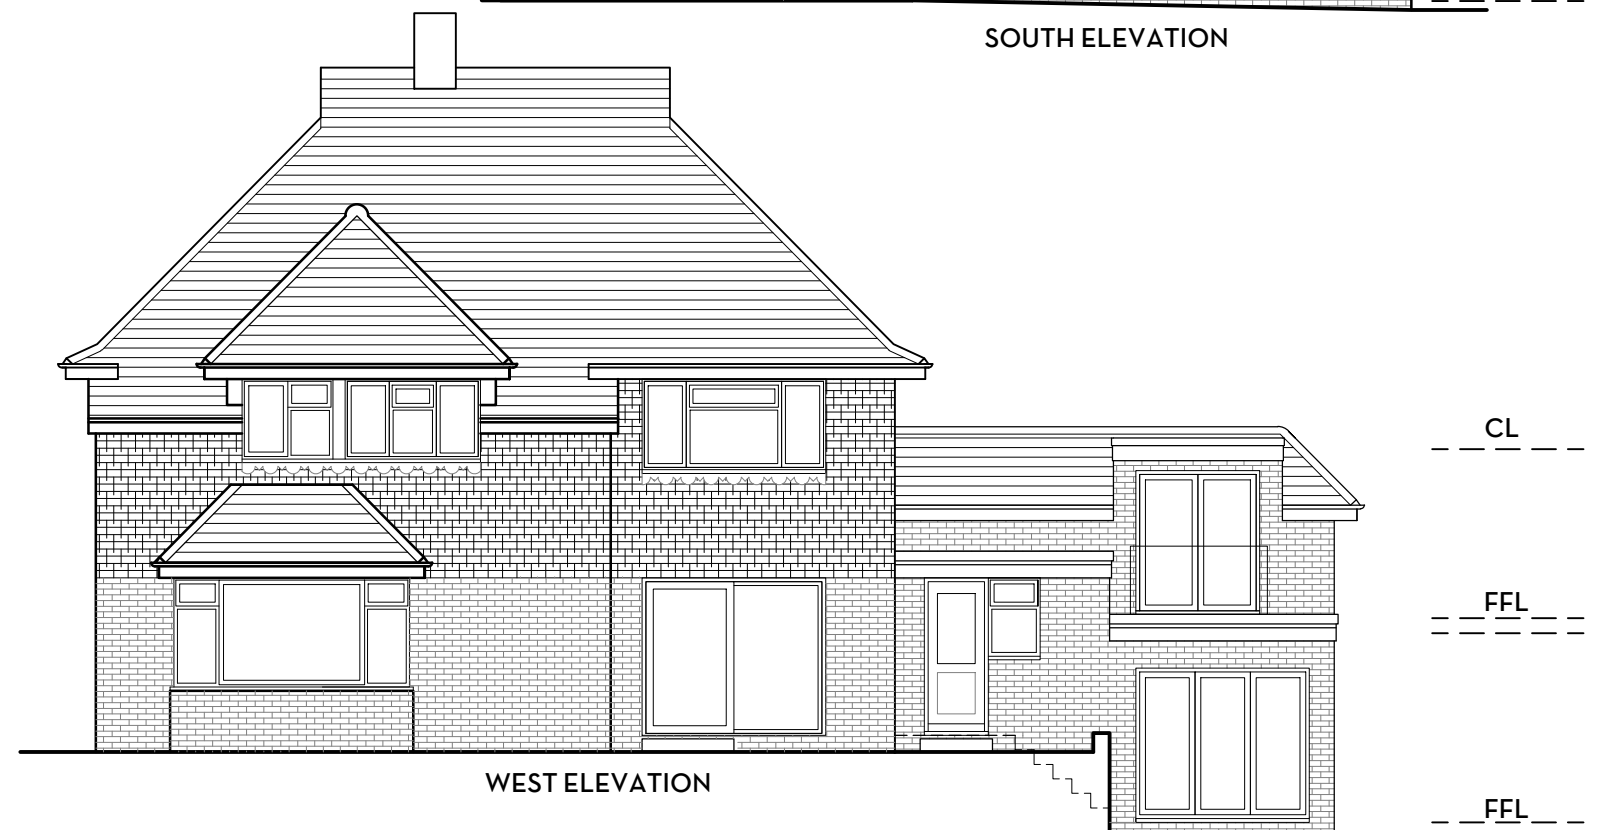
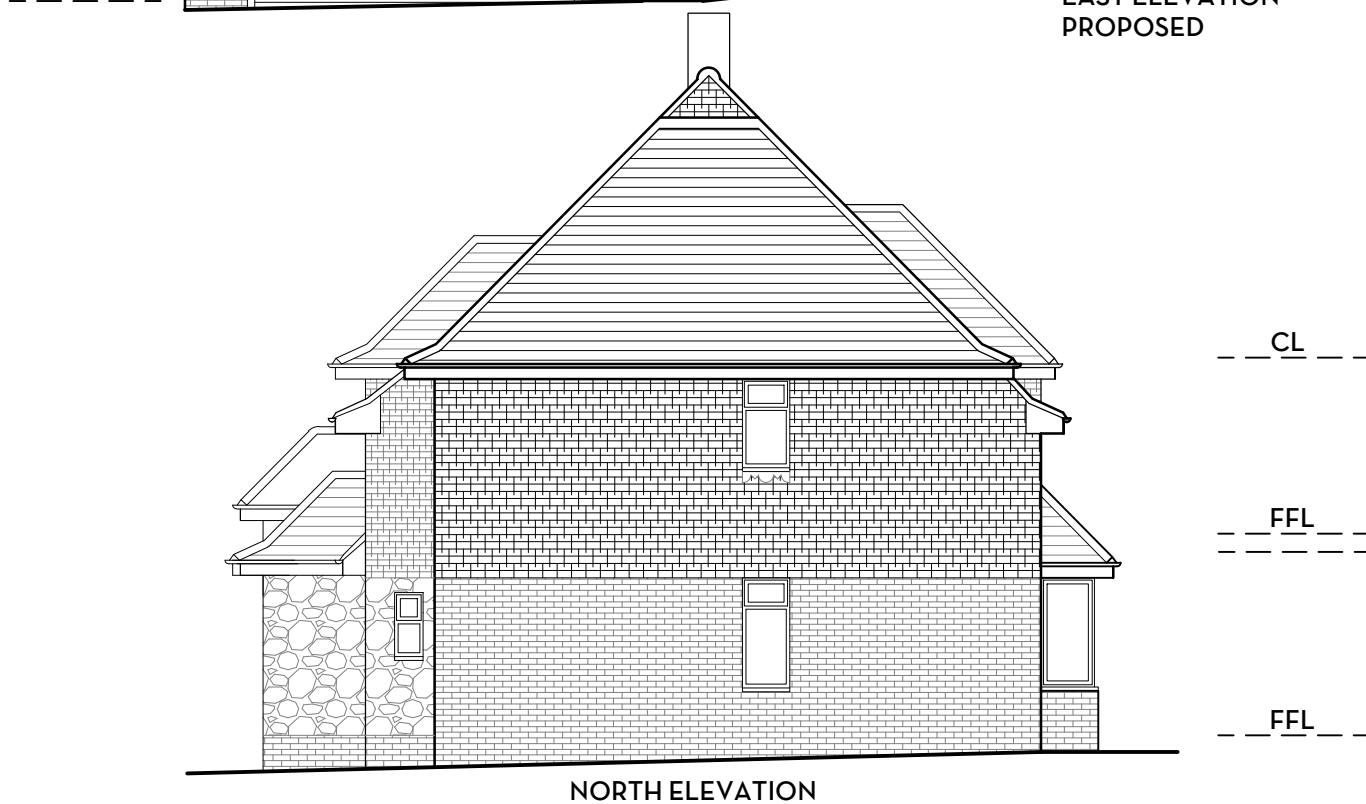
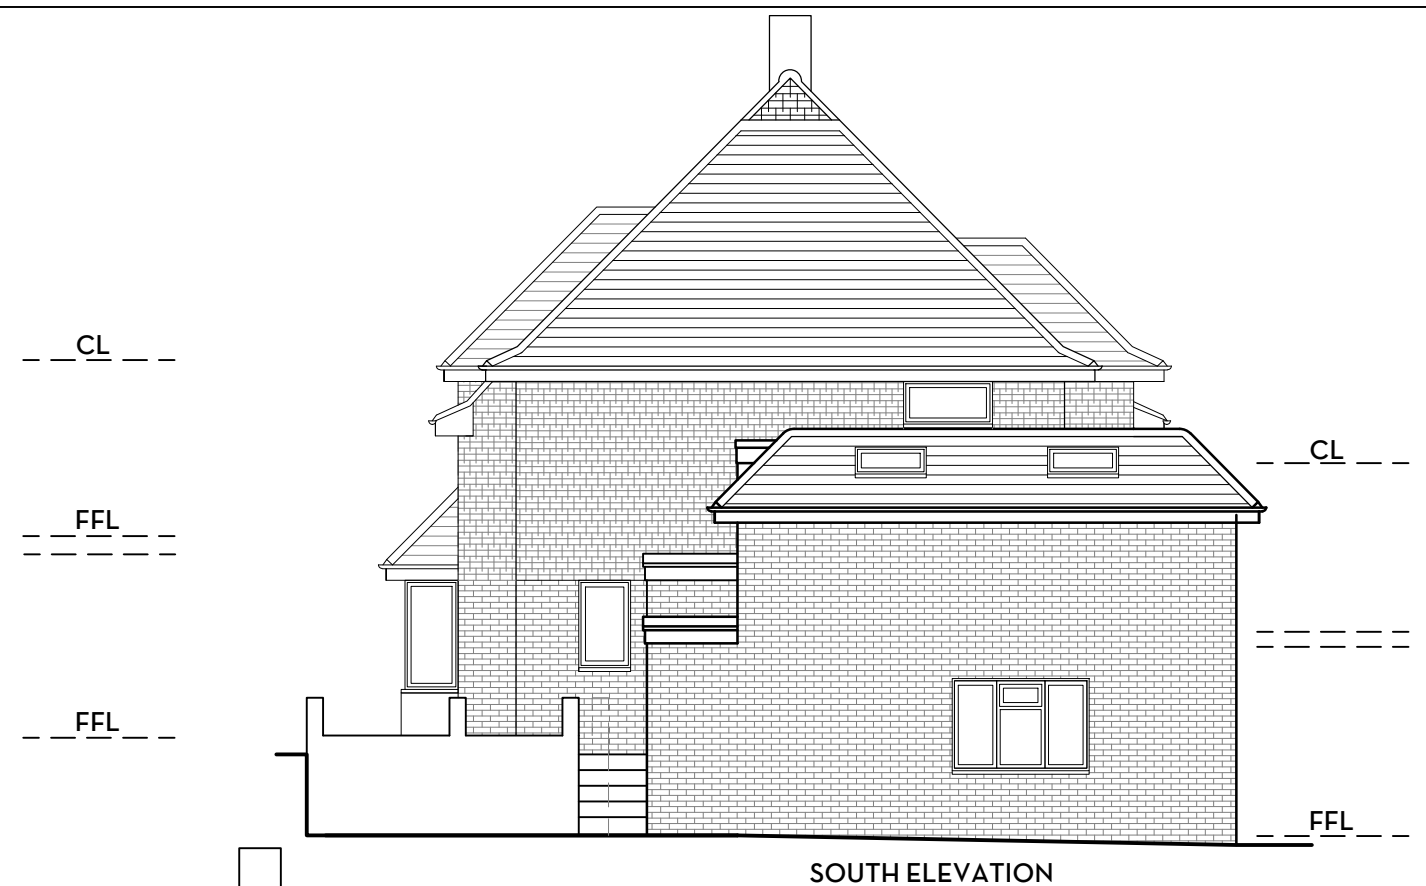


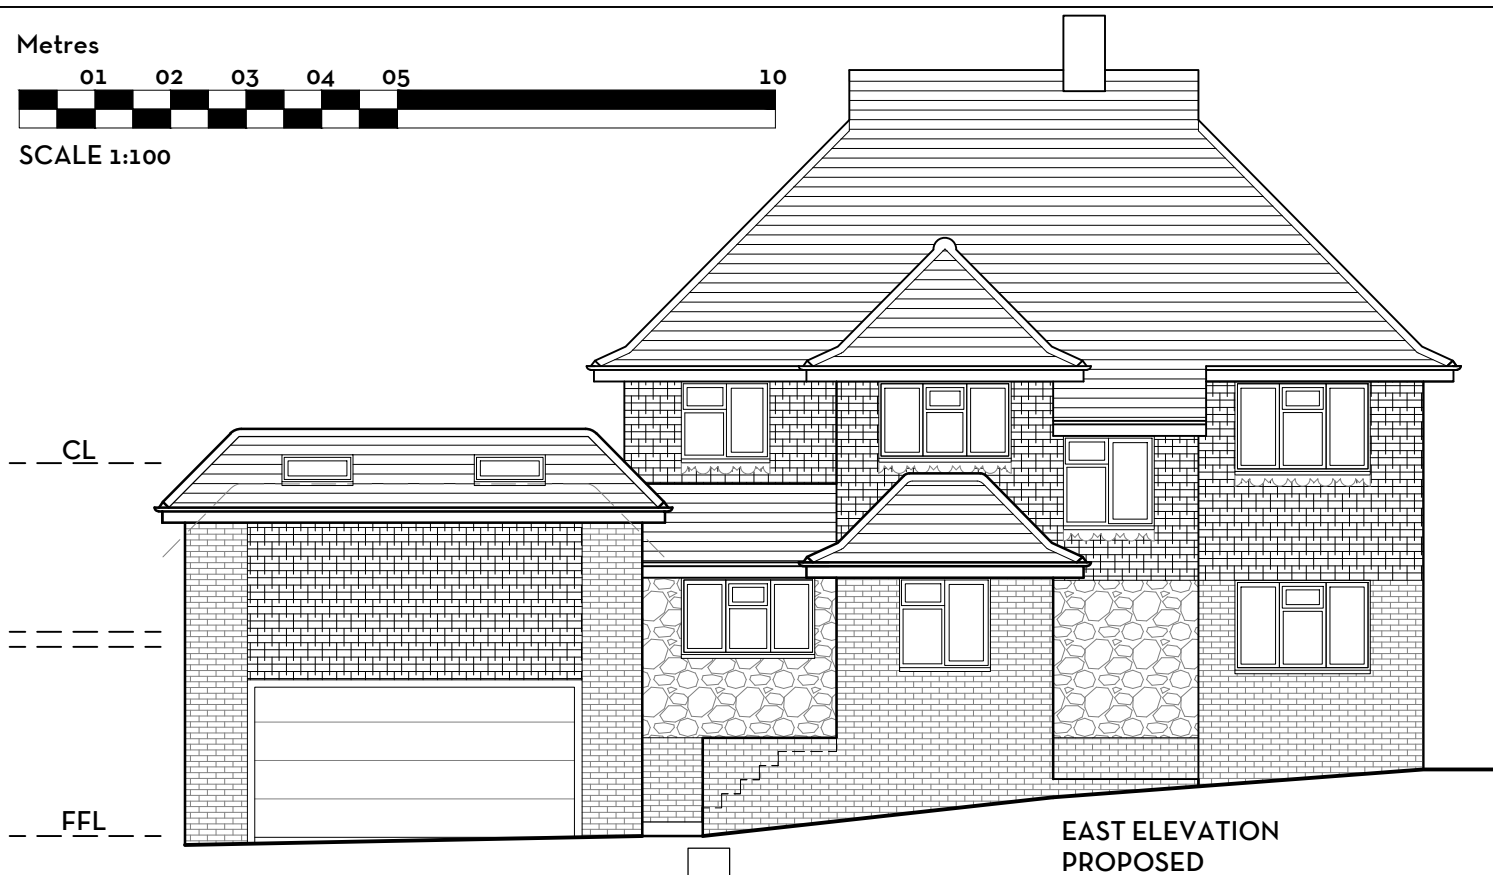

REVISIONS			
ref	date		drawn
A	03/07/25	prop' height reduced	KMM
B	07/07/26	E. elev over garage	KMM
DESIGN INTENT ONLY NOTES FOR CONSTRUCTION:			
1. Dimensions shall be checked and verified prior to work being commenced on site. 2. This drawing is issued for the sole and exclusive use of the named recipient. Distribution to any third party is on the strict understanding that no liability is accepted by KM Architecture for any discrepancies, errors or omissions that may be present and no guarantee is offered as to the accuracy of the information shown.			
KM ARCHITECTURE CHARTERED ARCHITECT			
46 VALEBRIDGE DRIVE BURGUSS HILL WEST SUSSEX RH15 0RW			
07862 093 254 kelly@kmarchitecture.co.uk www.kmarchitecture.co.uk			
job		60 BLUNTS WOOD ROAD HAYWARDS HEATH WEST SUSSEX RH16 1NB	
		PLANNING DRAWING	
title			
ELEVATIONS AS PROPOSED			
scale		1:100 @ A3	
date		30/04/25	
drawn		KMM	
drawing number		2086_00_14	revision B