




Street Elevation A-A
1 : 200




Street Elevation B-B
1 : 200

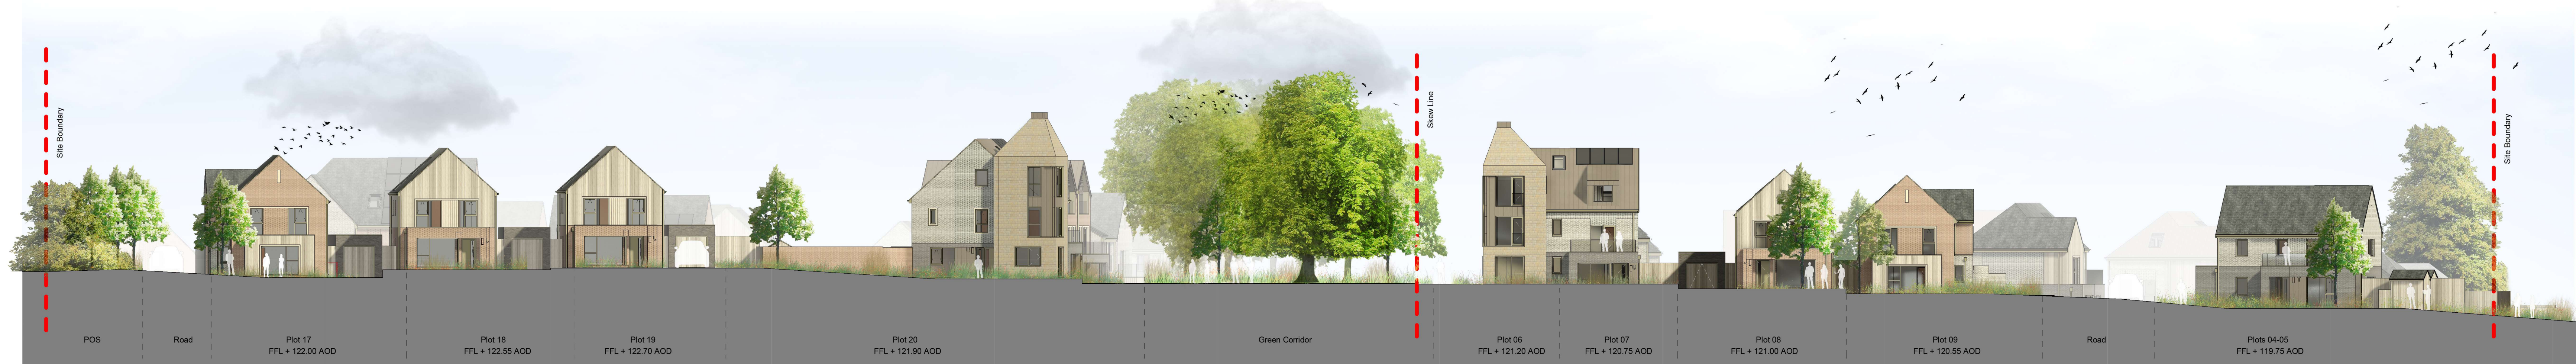

Street Elevation C-C
1 : 200



Street Elevation D-D
1 : 200

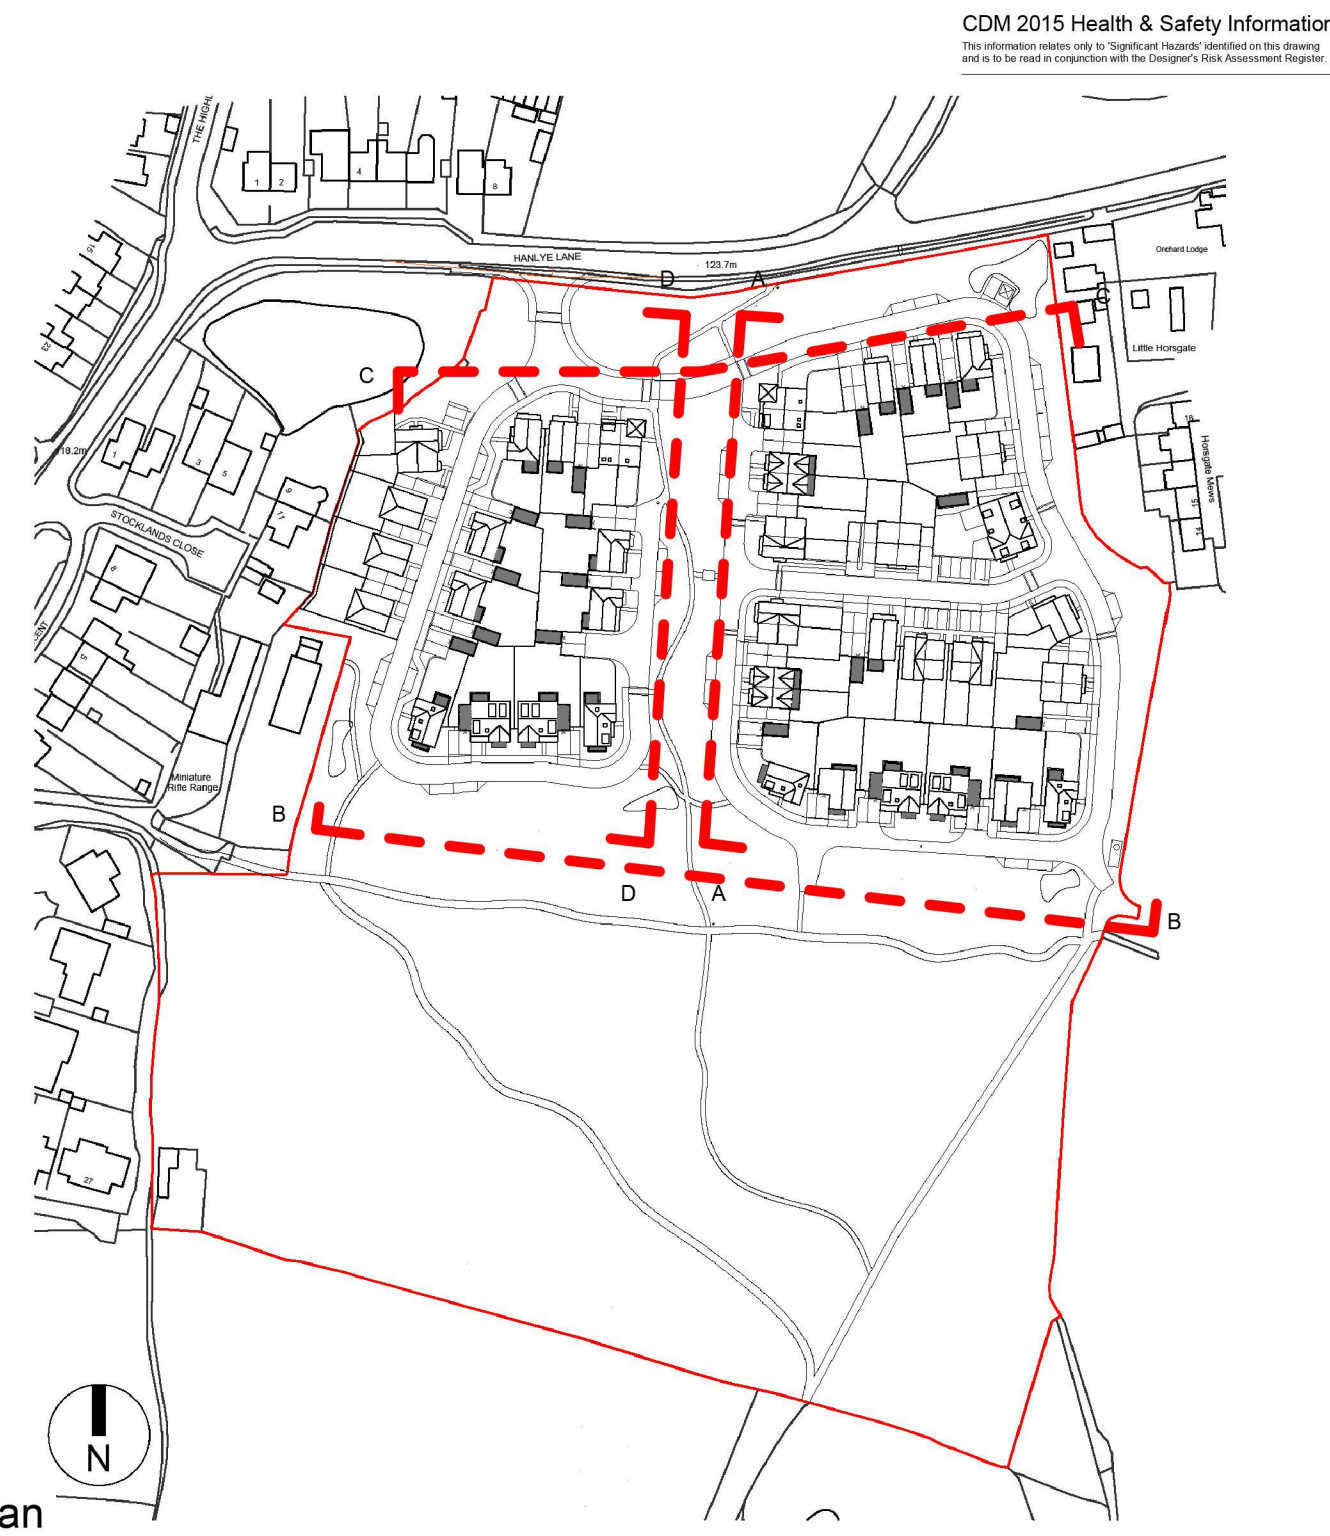

Key Plan
1 : 2000



Job Title
Land South of Hanlye Lane, Cuckfield

Drawing Title
Street Elevations - Sheet 1

Scale
1:200 @ A0 / 1:400 @ A2

Drawn	Checked	Date
LP	JR	09/11/23
Project	Drawing No	Rev
7343	PL-20	C
Status		

APPROVAL

C	18.01.24	Planning update	LP	JR
B	06.10.23	Amendments to plots		
A	15.05.24	Planning update		
Rev	Date	Revision Details	Dr	Ch

London: 76 Great Suffolk Street, London, SE1 0SL
T 020 7328 2773 E london@ecearchitecture.com
Sussex: 64-66 Brighton Road, Worthing, West Sussex, BN11 2EN
T 01903 248777 E sussex@ecearchitecture.com
Bristol: Westworks, Beacon Tower, Colston Street, Bristol, BS1 4XG
T 0117 214 1101 E bristol@ecwestworks.com

ECE Architecture
www.ecearchitecture.com

CAD Plot Date: 15/09/2024 10:30:43