




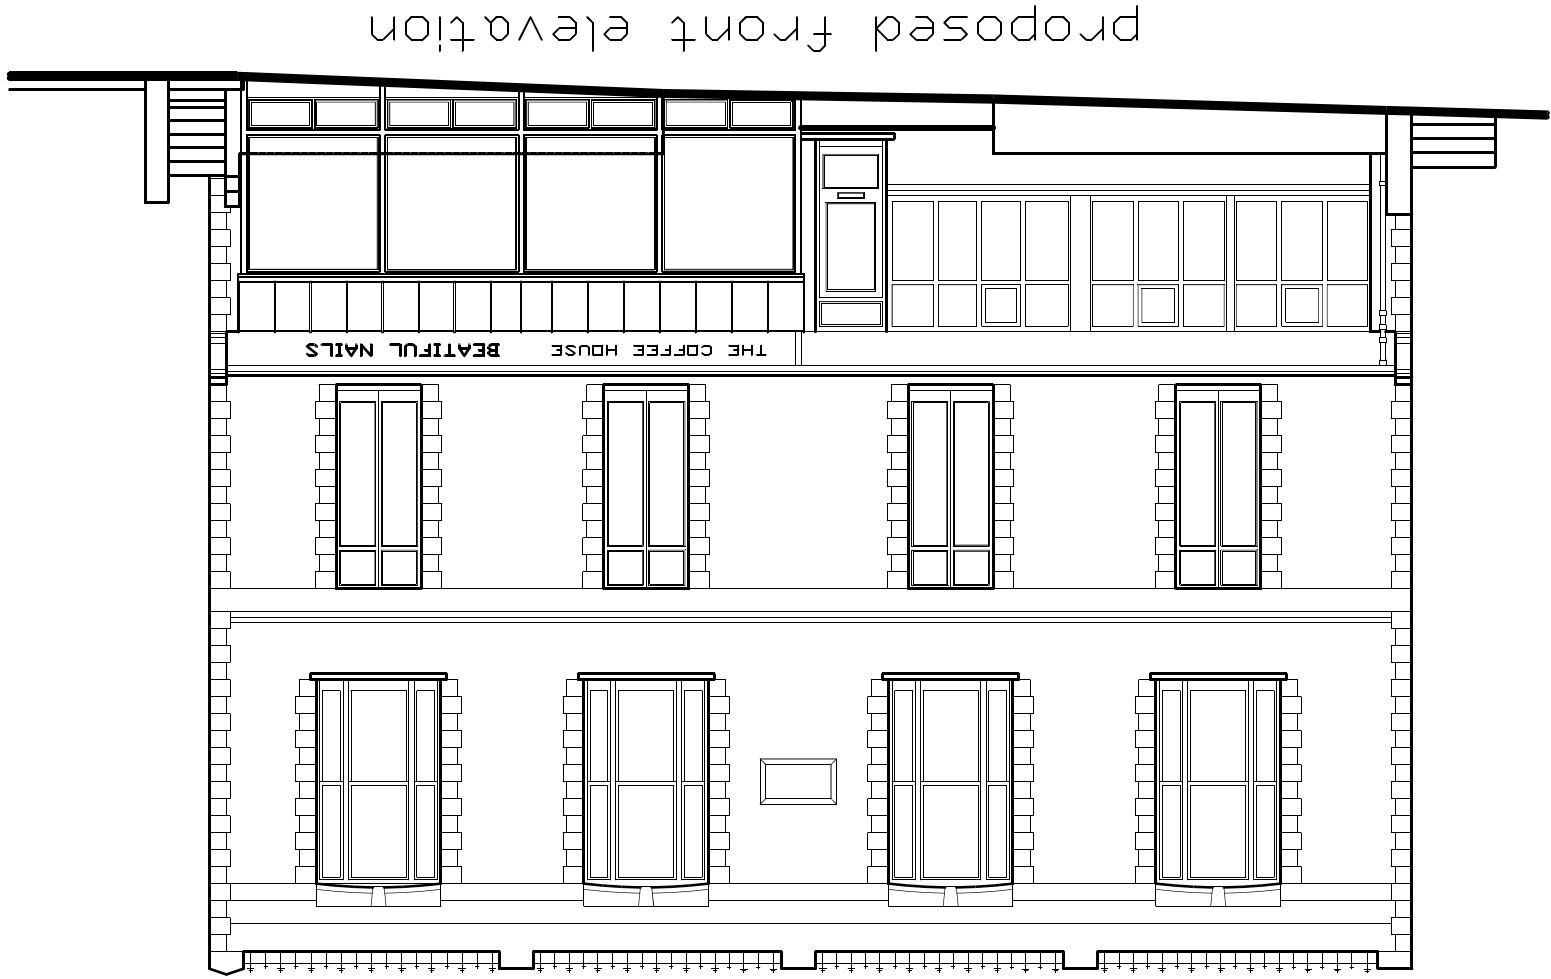


proposed front elevation

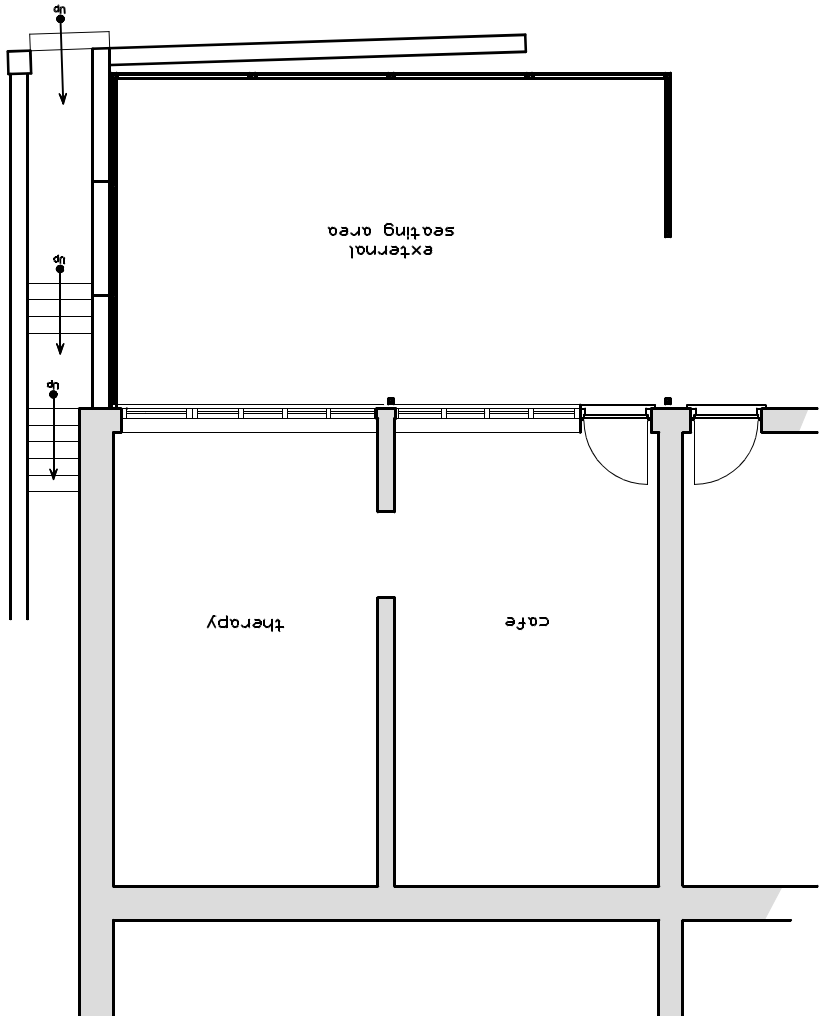

proposed ground floor

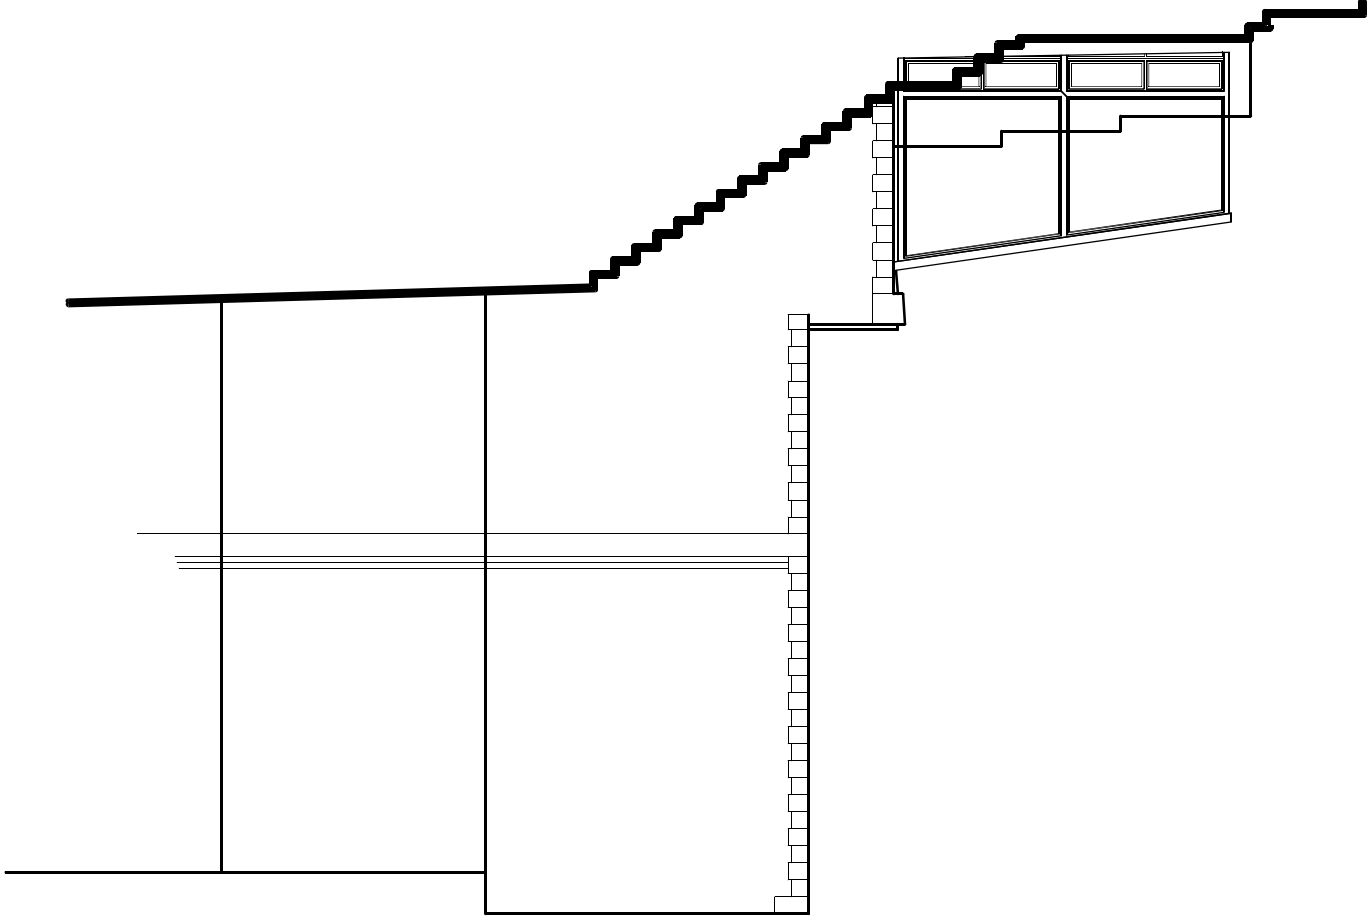

proposed north elevation

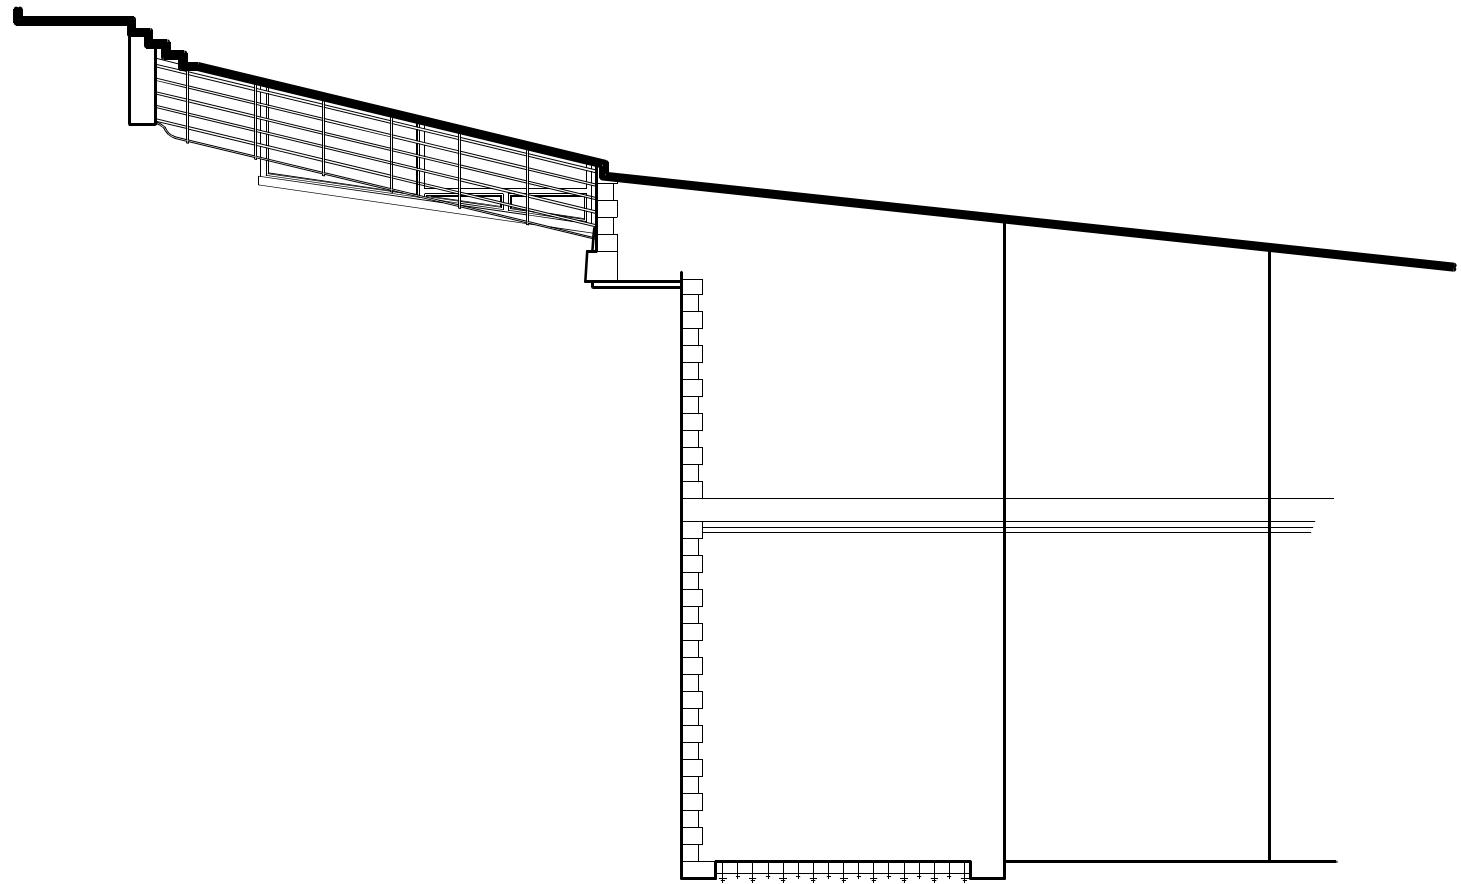

proposed south elevation



proposed section

