
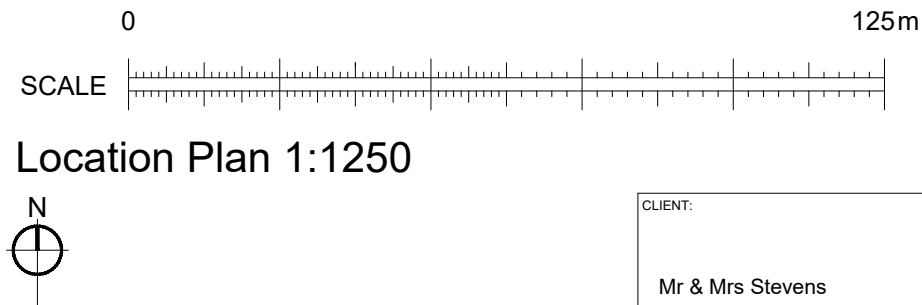
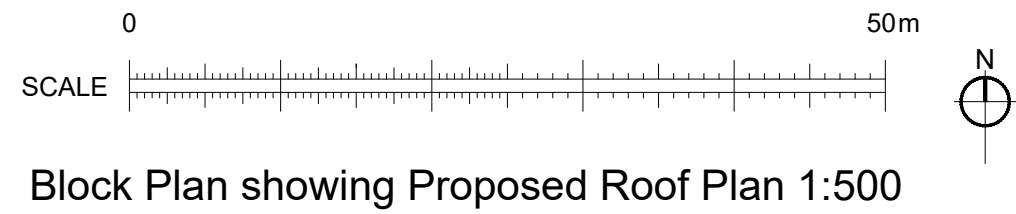
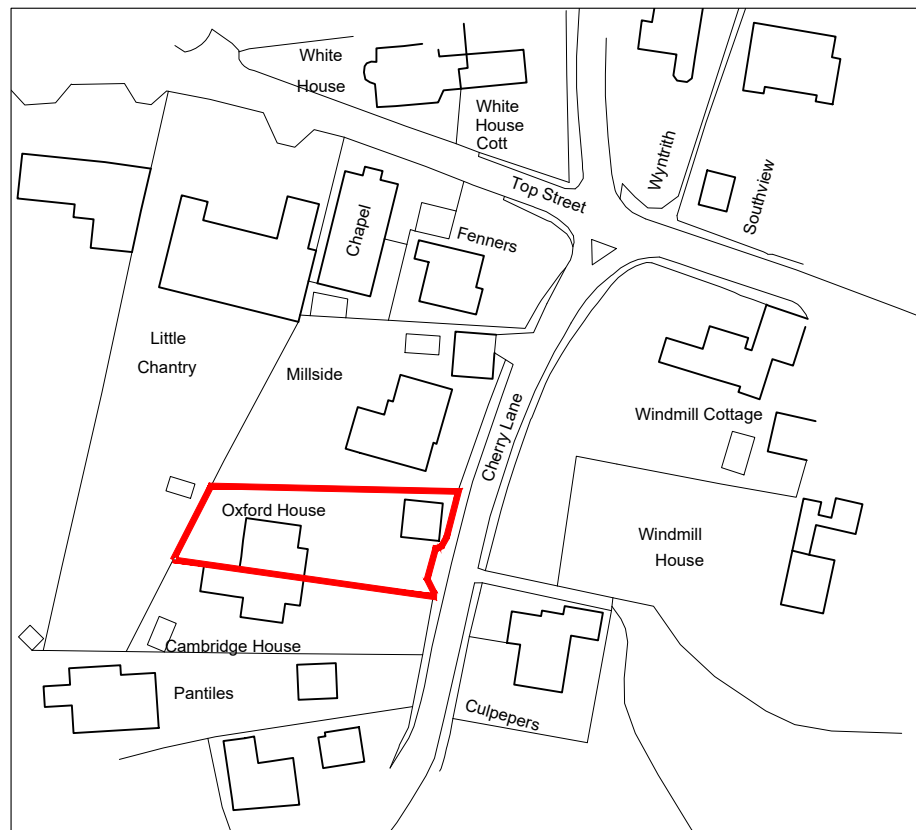


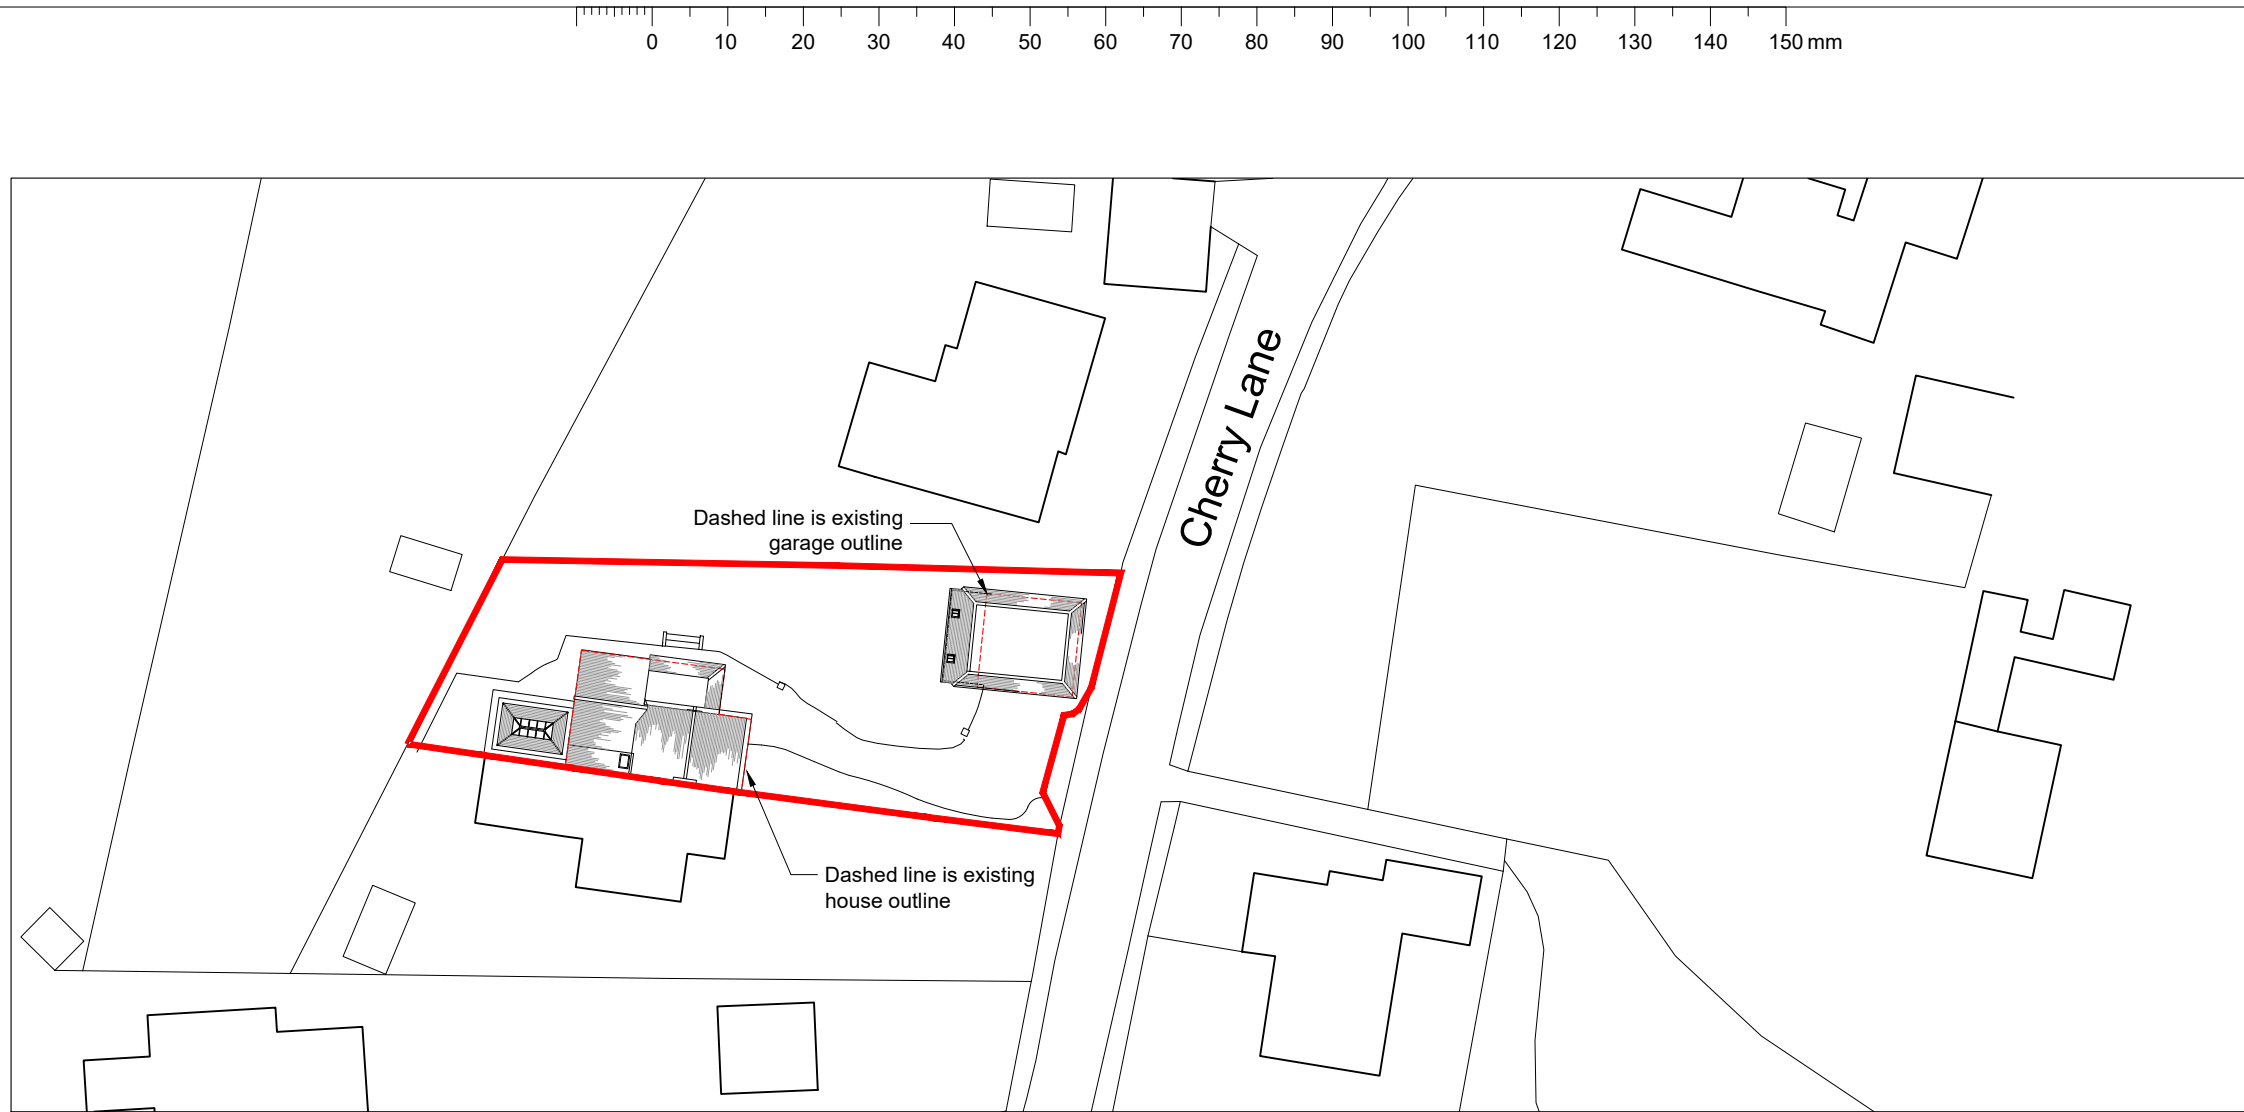

Revision C - proposed garage extension reduced in size and house extension redesigned at the rear of the property - all in response to Conservation Officer comments

CHECK ALL DIMENSIONS ON SITE
DO NOT SCALE OFF DRAWING
NOT FOR CONSTRUCTION
DRAWING FOR PLANNING PURPOSES ONLY

REV		DATE	DESCRIPTION	INITIAL	DRAWING FOR PLANNING PURPOSES ONLY		
REVISION:				NOTES:			
DESCRIPTION:				RATHBONE • MILLER <i>architecture & project management</i> First Floor, 39 High Street, Steyning, West Sussex, BN44 3YE Telephone: 01903 879873			
CLIENT:							
Mr & Mrs Stevens							
DESCRIPTION:							
Extensions and Alterations Location and block plan							
SCALE:		DATE:	DRAWN:	PROJECT:		DRAWING NUMBER:	REVISION:
1:1250 @ A3 1:500 @ A3		June 26'	PF/TR	Oxford House Cherry Lane, Bolney. RH17 5PR		22527 - 101	C
© Copyright RATHBONE MILLER LIMITED							