
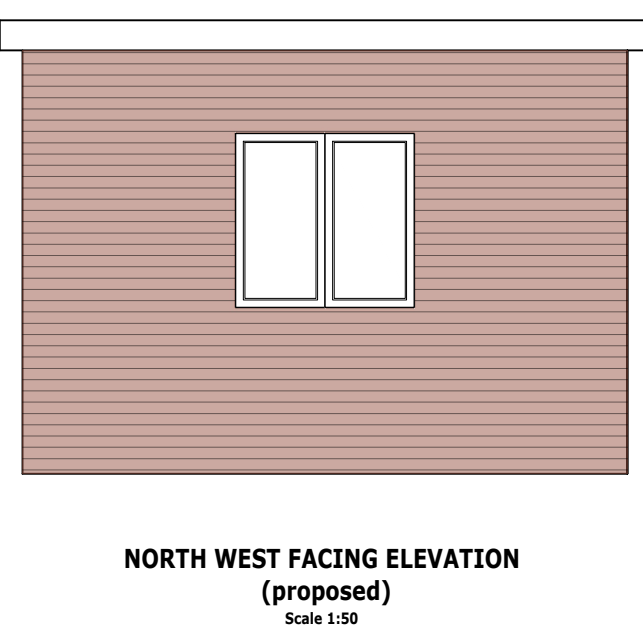
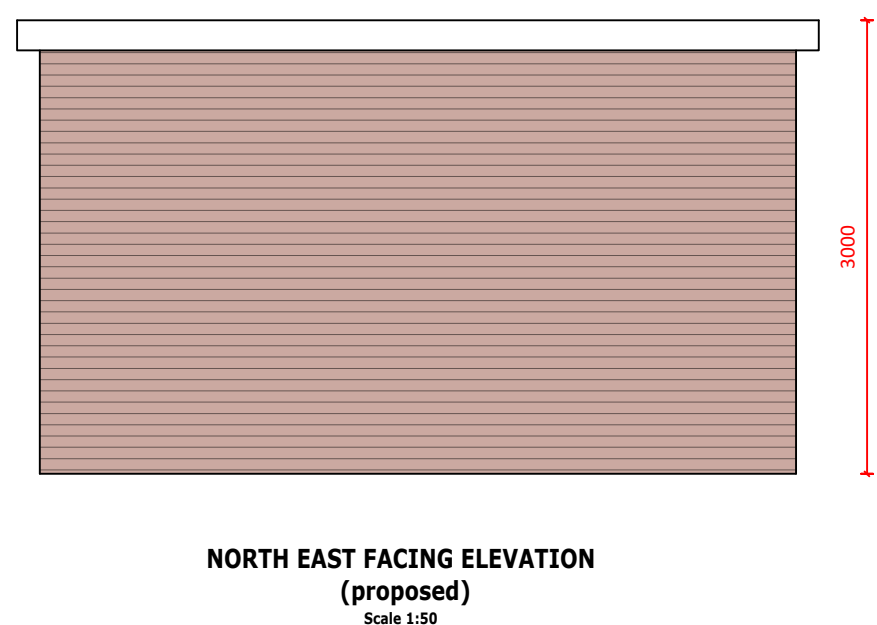
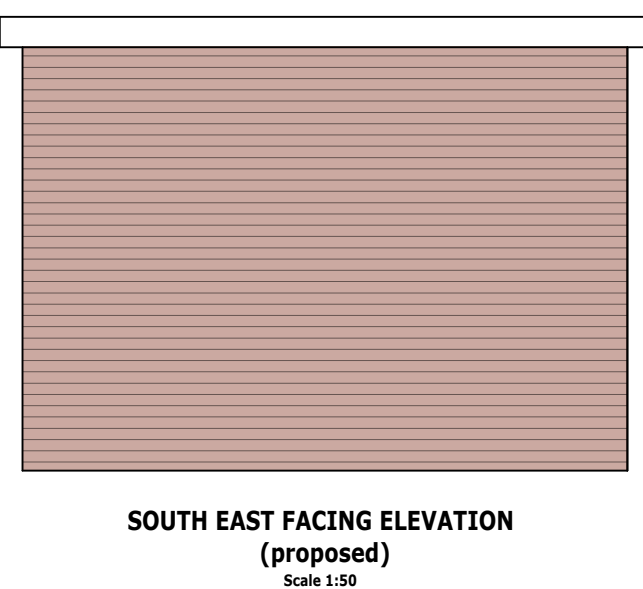
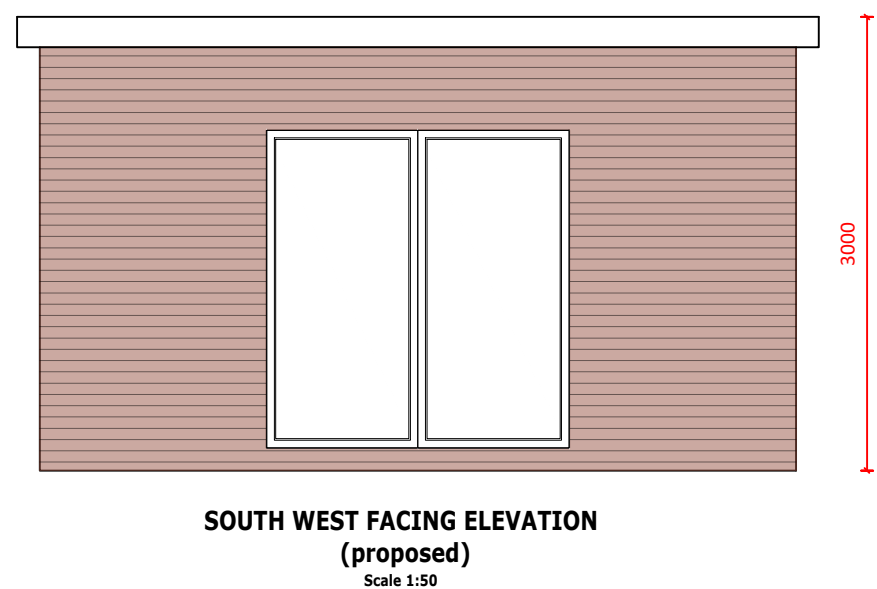
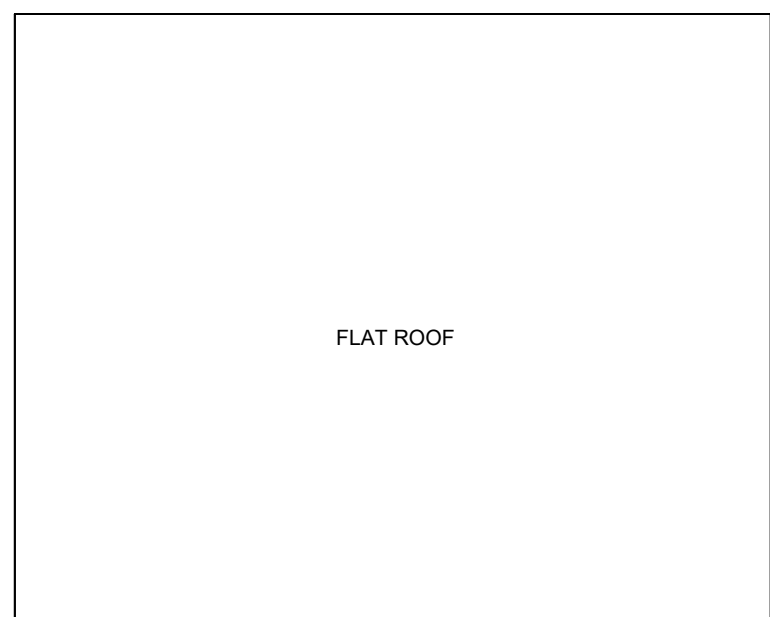
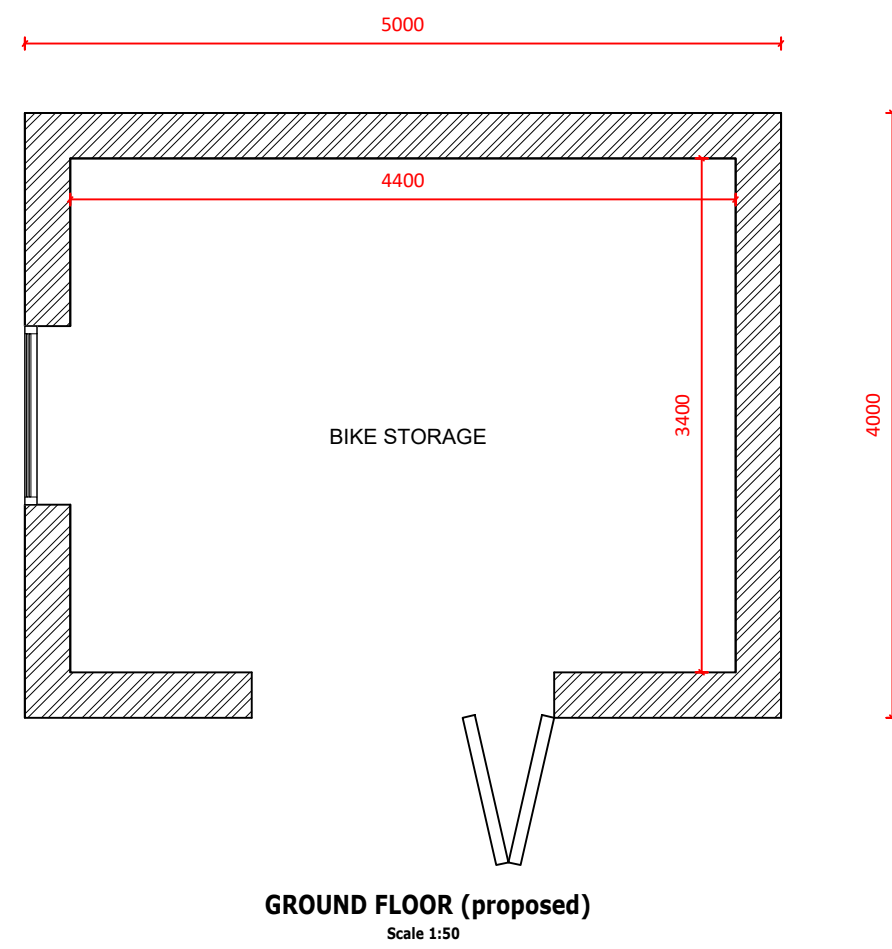
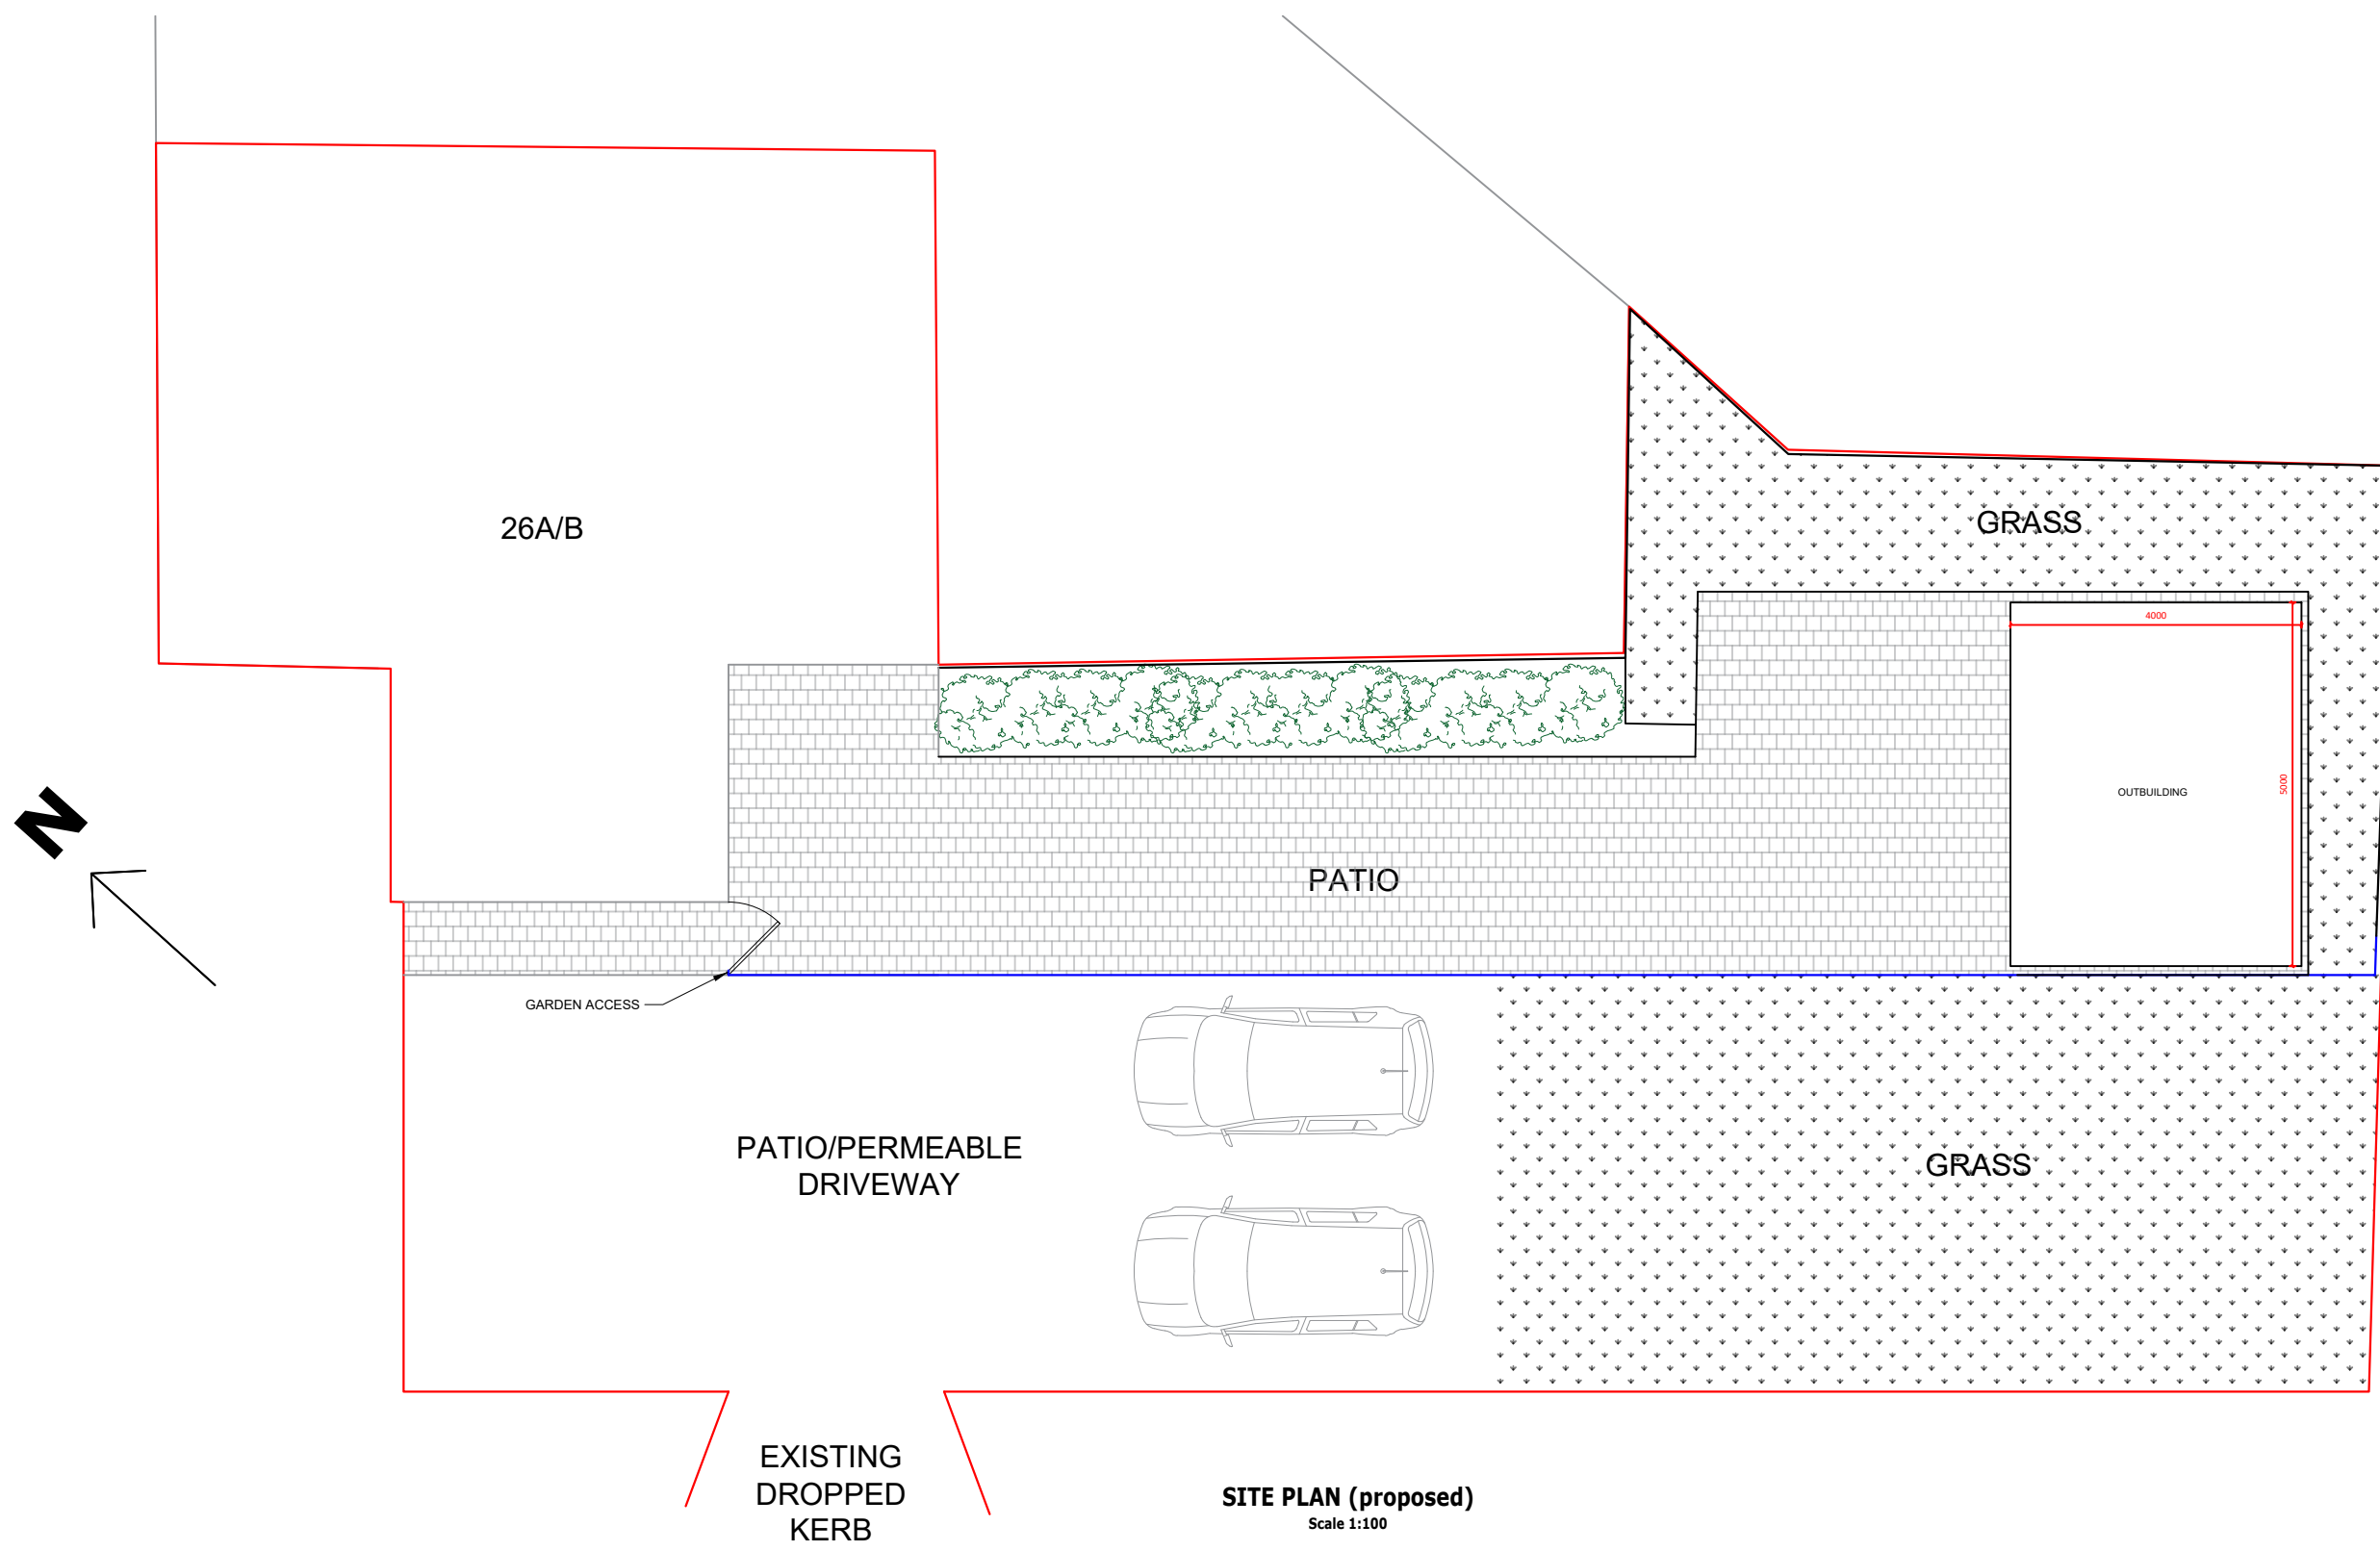



NOTES RELATING TO THIS DRAWING

DIMENSIONS ARE NOT TO BE SCALED FROM THIS DRAWING
ALL DIMENSIONS ARE TO BE CHECKED ON SITE PRIOR TO COMMENCEMENT OF ANY WORKS, AND ANY DISCREPANCIES REPORTED IMMEDIATELY TO THE ENGINEER.
THIS DRAWING IS TO BE READ IN CONJUNCTION WITH ALL OTHER DESIGN TEAM DETAILS AND SPECIFICATIONS.

DO NOT USE THIS DRAWING TO BUILD FROM WITHOUT IT BEING NOTED AS ISSUED FOR "CONSTRUCTION" IN THE TITLE PANEL BELOW.

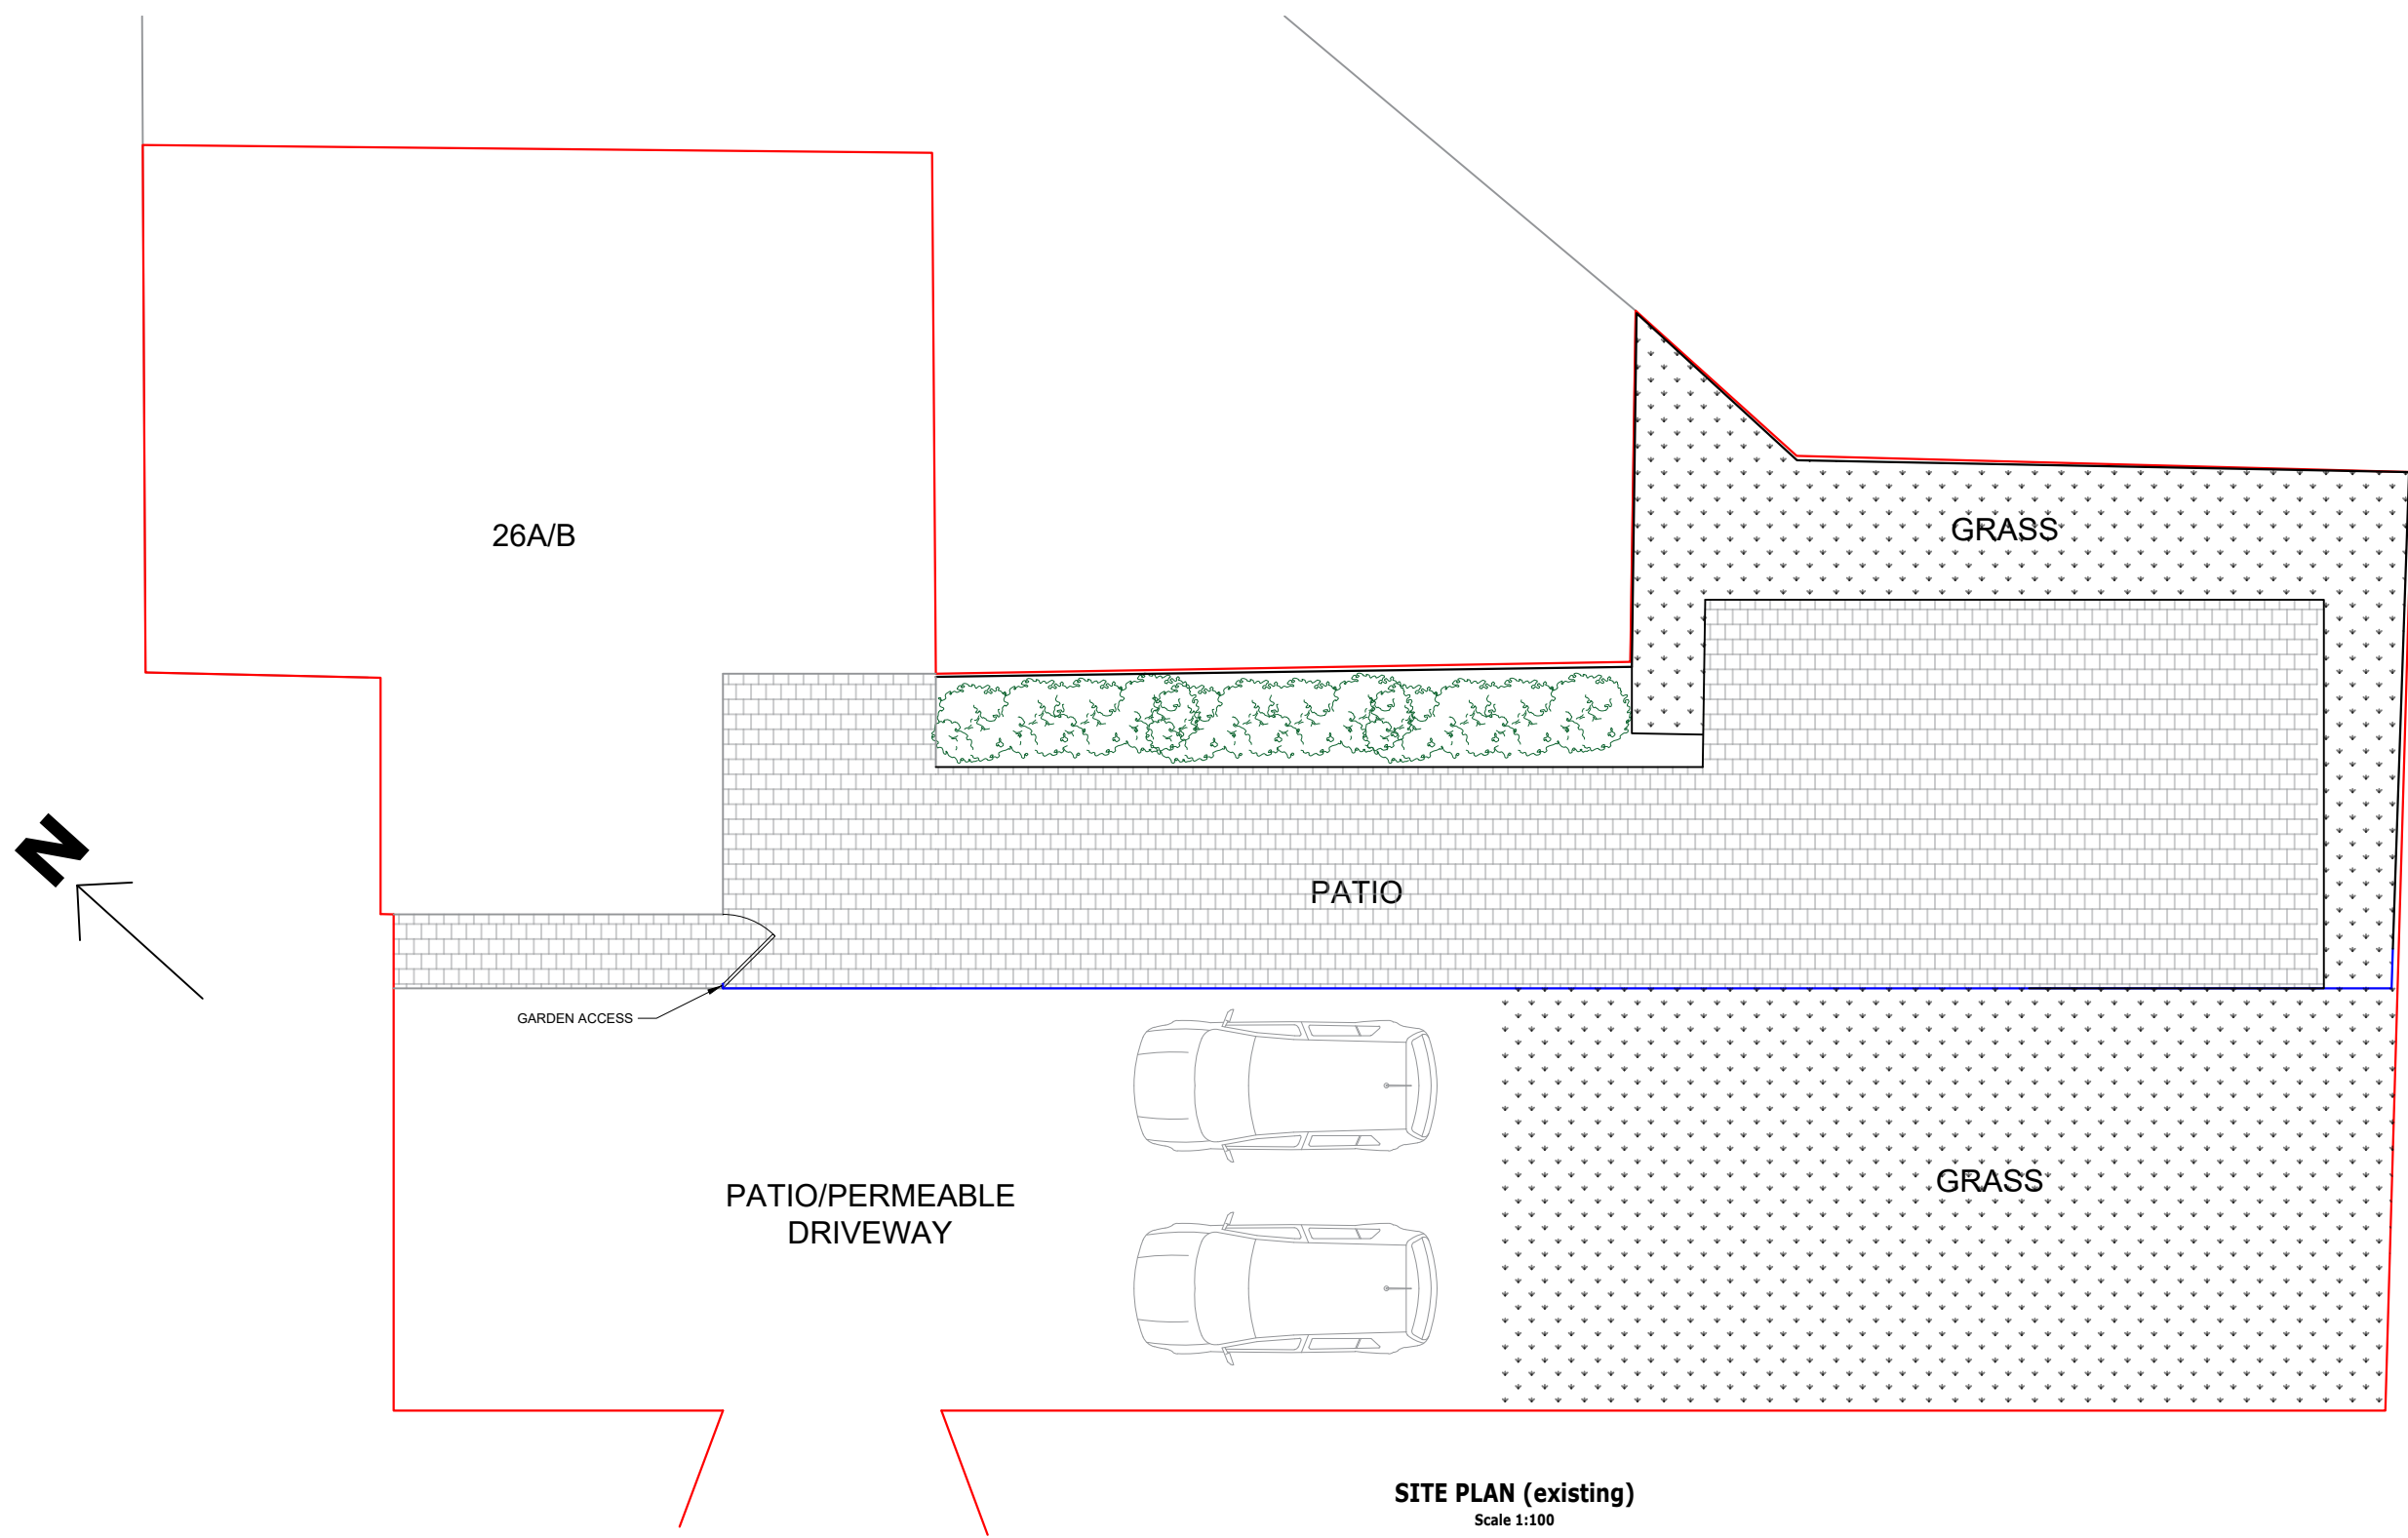

NOTES:
- BRICKWORK FINISH TO MATCH EXISTING
- ALL NEW WINDOWS TO MATCH EXISTING APPEARANCE

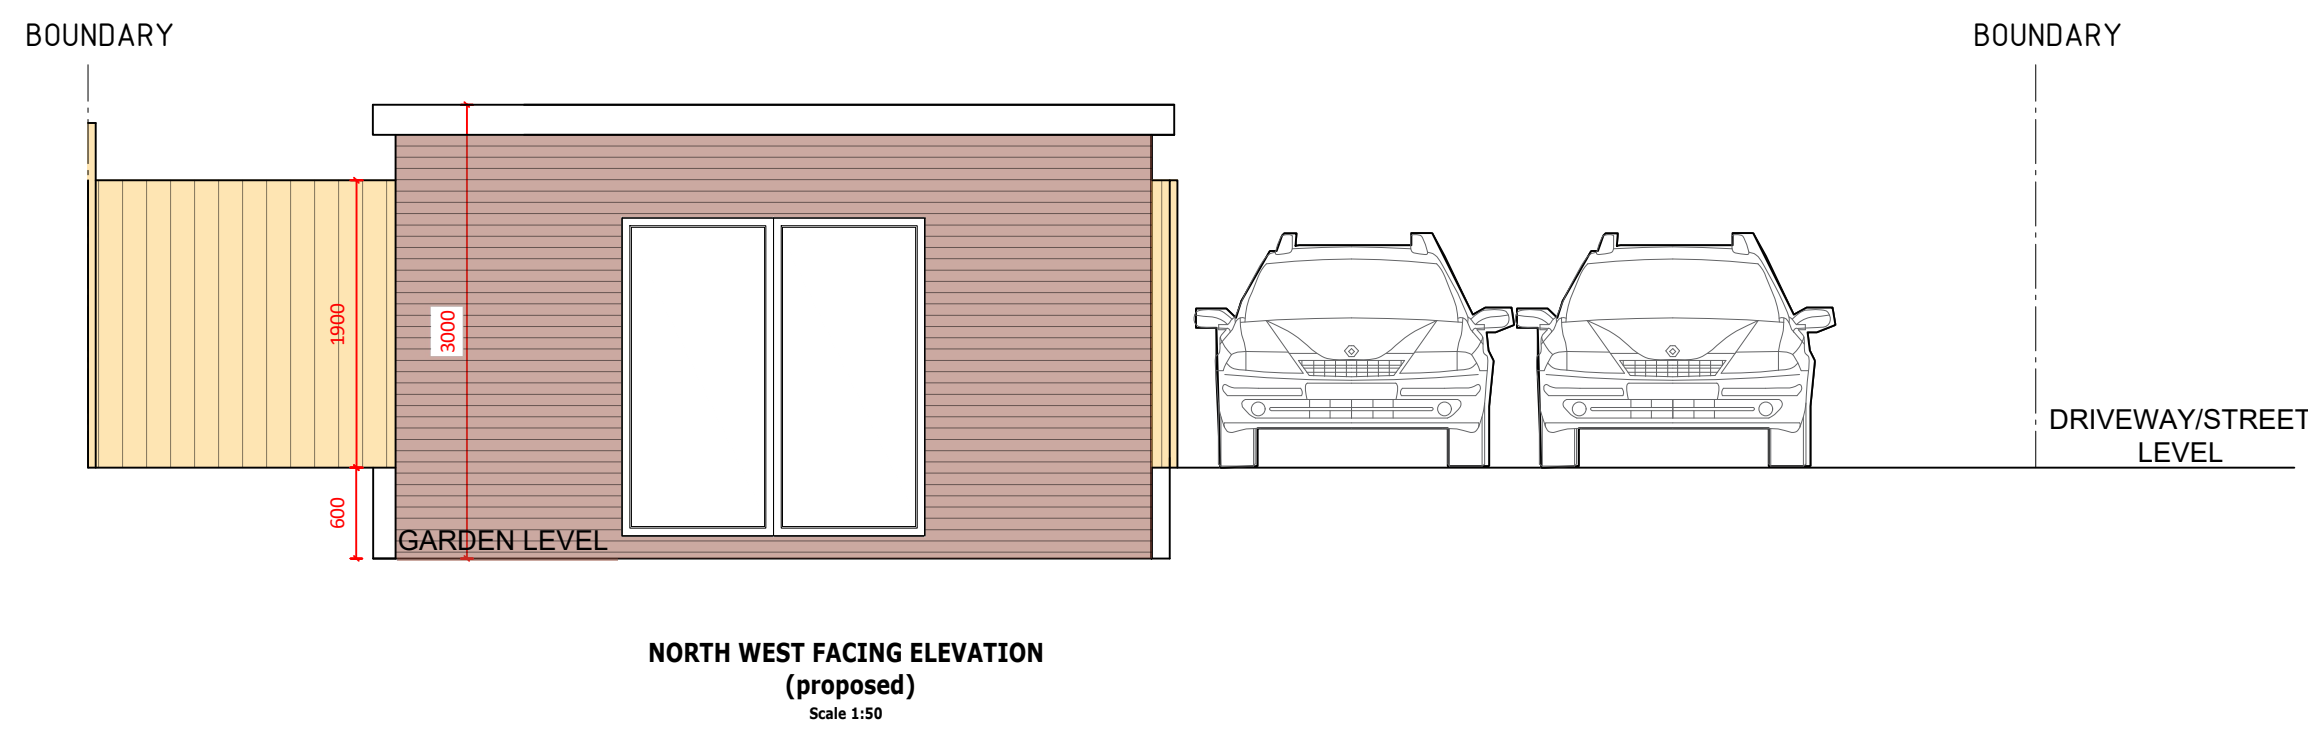

NEW CAVITY WALL
NEW STUD WALL
NEW BLOCKWORK WALL

SCALE BAR FOR 1:50
0.0m 0.5m 1.0m 1.5m 2.0m 2.5m

SCALE BAR FOR 1:100
0.0m 1.0m 2.0m 3.0m 4.0m 5.0m

Rev.	Description	By	Chkd	Date
P1	ISSUE FOR INFORMATION	SS	SS	JUL 26
P2	ISSUE FOR INFORMATION	SS	SS	SEPT 26
P3	ISSUE FOR INFORMATION	SS	SS	OCT 26

Title:	ISSUE FOR INFORMATION		
Client:			
Project:	26B PELHAM RD, LINDFIELD, HAYWARDS HEATH RH16 2ER		
Drawing:	EXISTING AND PROPOSED		
Drawn:	SS	Chkd:	SS
Drawing Status:	PLANNING ISSUE	Rev:	P3
Scale:	Noted @ A1	Date:	OCT 26
Job No.	PSD/2025/703	Drawing No.	A01