


APPENDIX D

Photographs of Barn Buildings

Hammonds Mill Farm




0 50
Metres

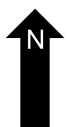

Plan Produced for: David Hutchison
Date Produced: 09 Apr 2021
Plan Reference Number: TQRQM21099151037439
Scale: 1:1250 @ A4

Location Plan

0211_100

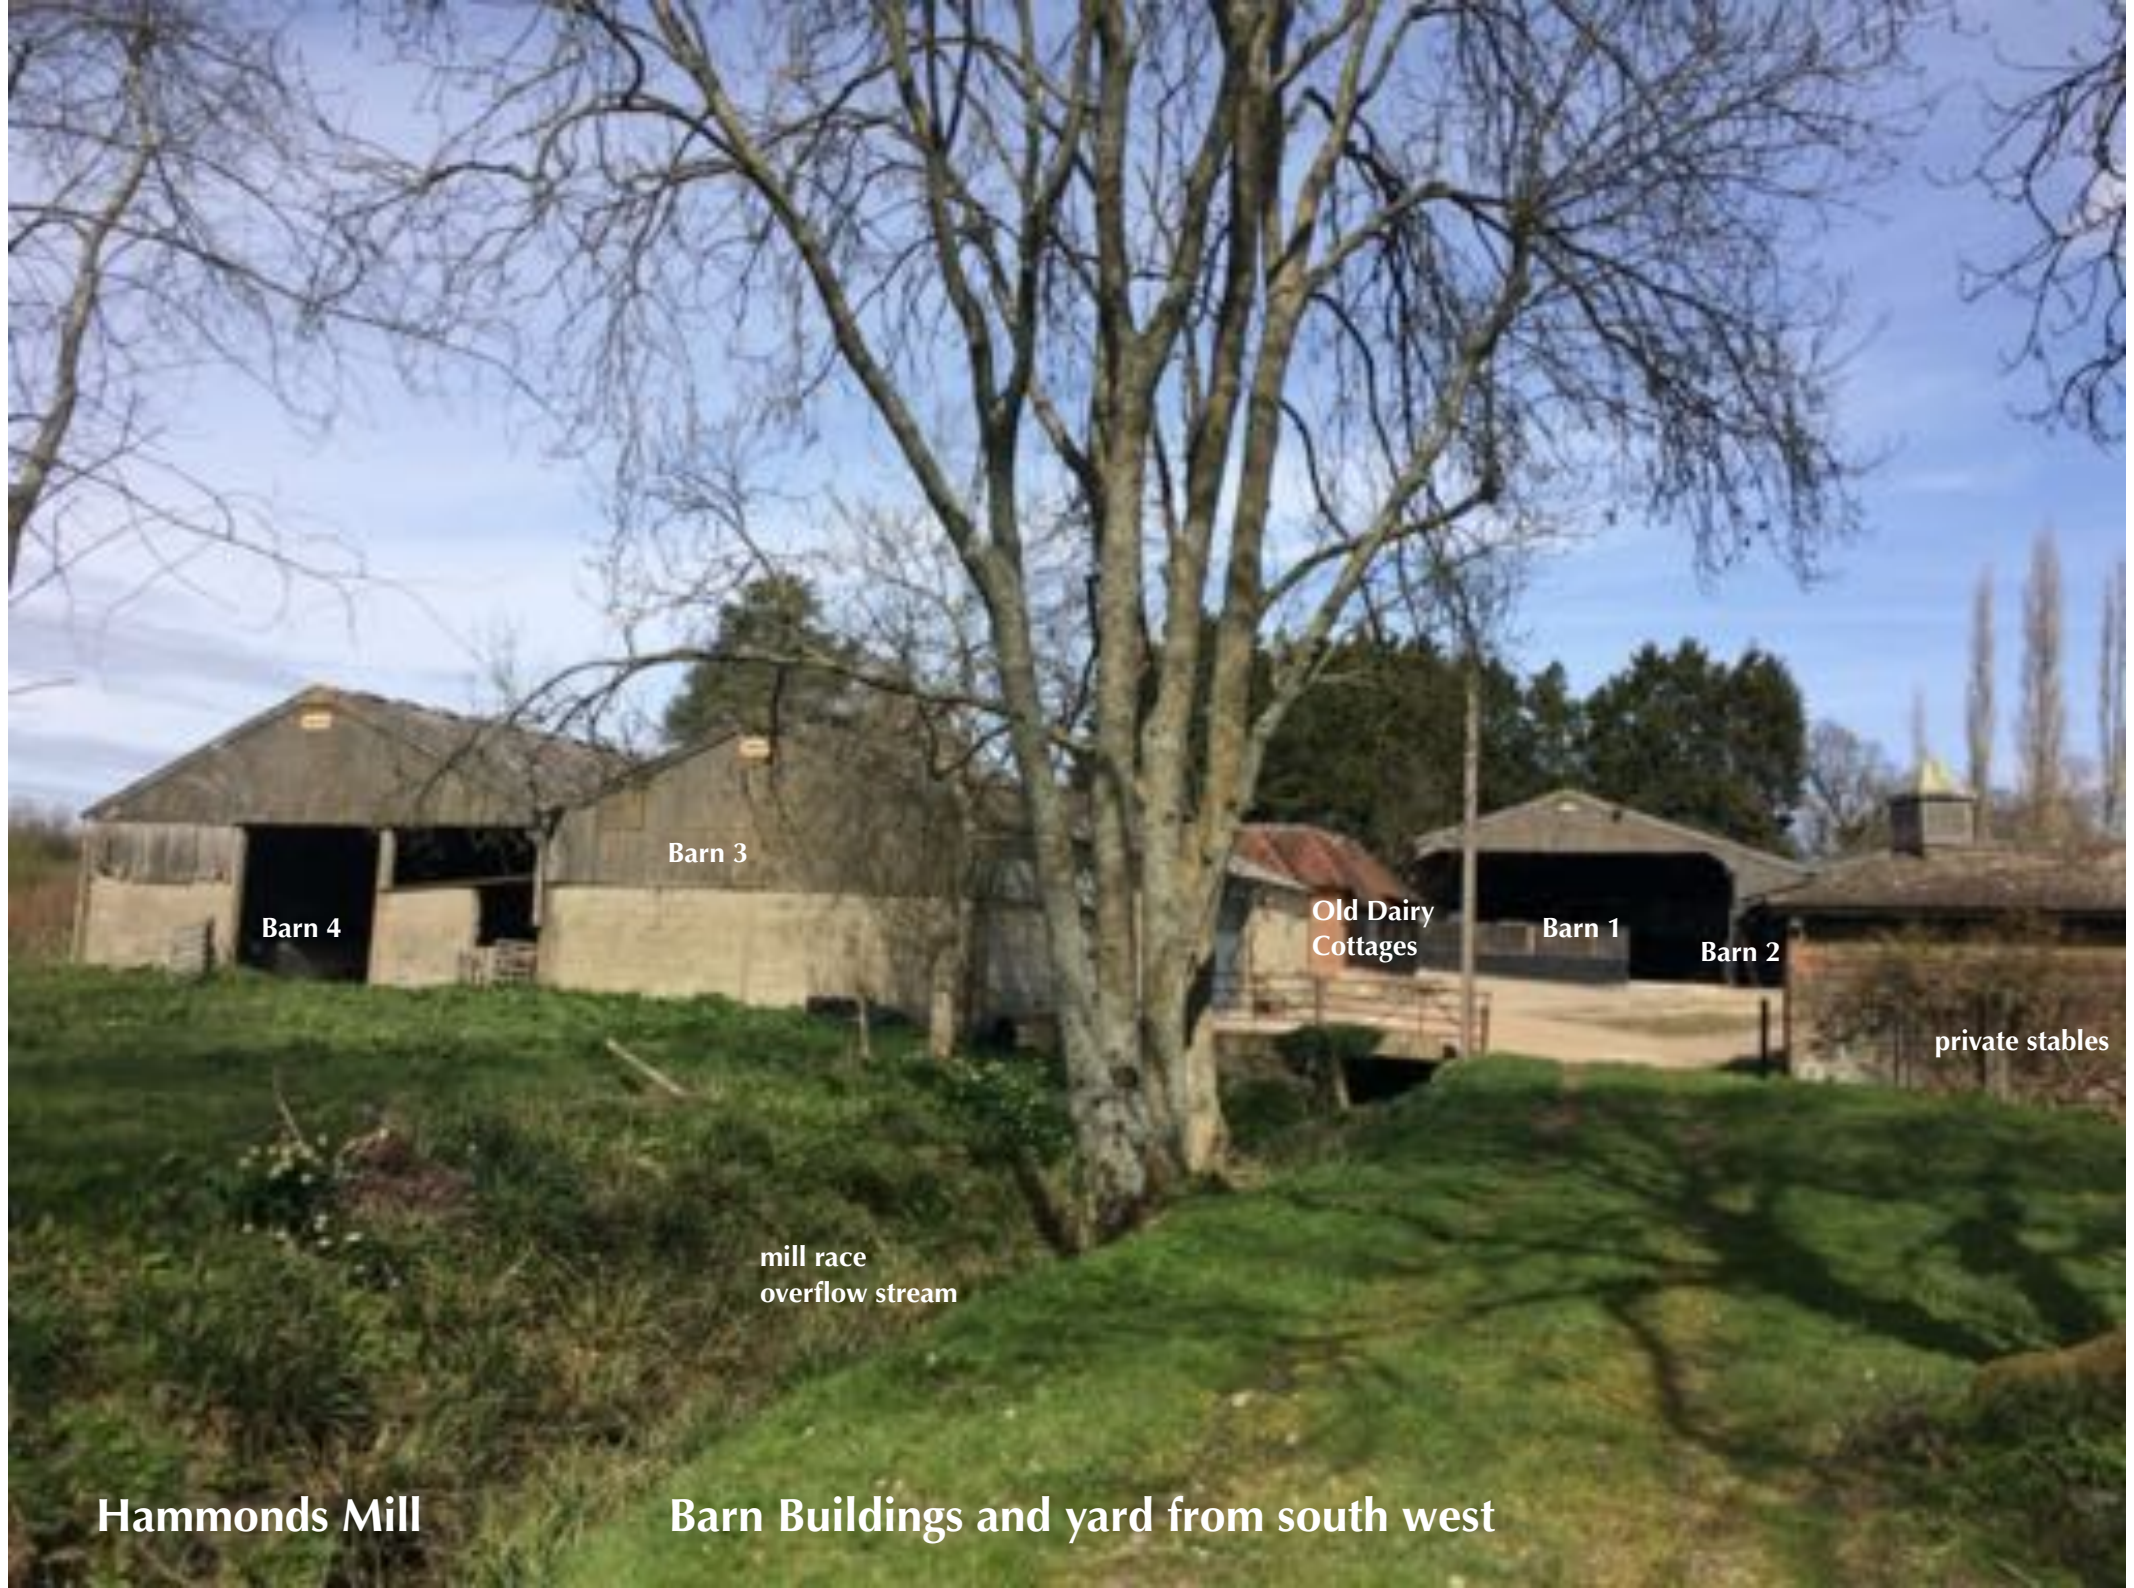

Barn 4

Barn 3

Old Dairy
Cottages

Barn 1

Barn 2

private stables

mill race
overflow stream

Hammonds Mill

Barn Buildings and yard from south west



Hammonds Mill Barn Buildings 1 and 2 Gable and Bay Elevations (south west_south east)



Hammonds Mill

Barn Building 2

Long Elevation (south east)



1

2

Hammonds Mill

Barn Buildings 1 and 2

Gable elevations to yard (south west)



Hammonds Mill

Barn Building 2

Steel portal frame interior looking north east



Hammonds Mill Barn Buildings 3 and 4 Gable and Bay Elevations north east_south east



Old Dairy
Cottages

mill race overflow stream

Hammonds Mill Barn Buildings 3 and 4 Bay and Gable Elevations (south east_south west_

Hammonds Mill Barn Building 4 Concrete portal frame interior looking south west

