




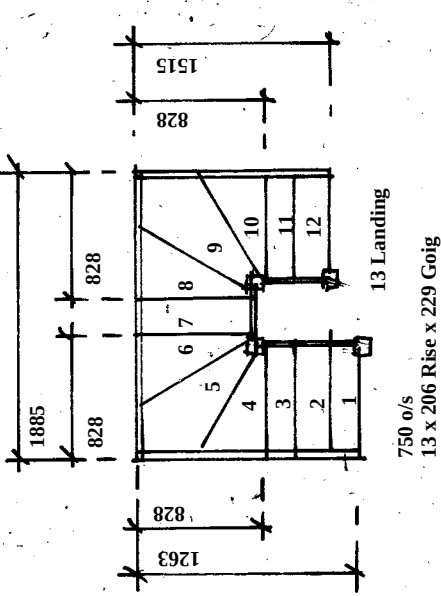

Proposed Staircase Plan

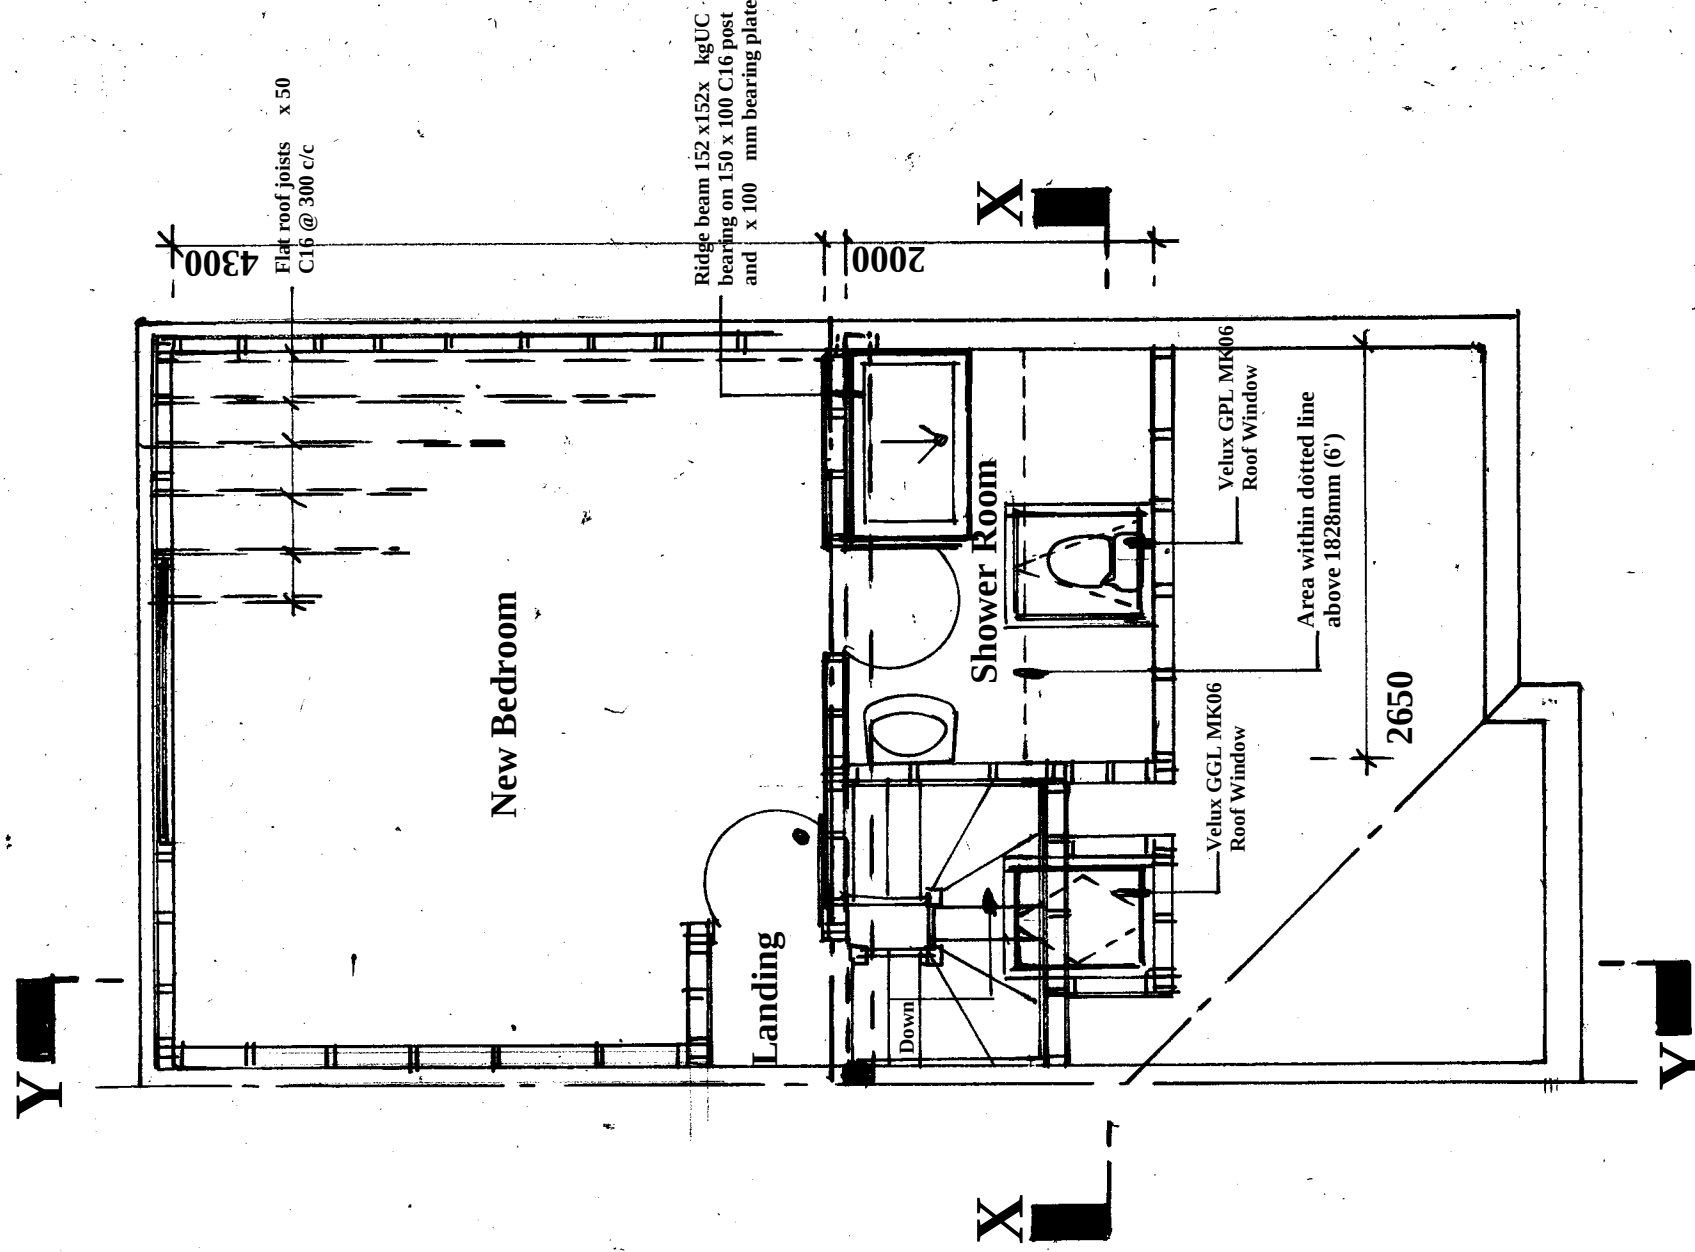

Proposed Loft Room Plan

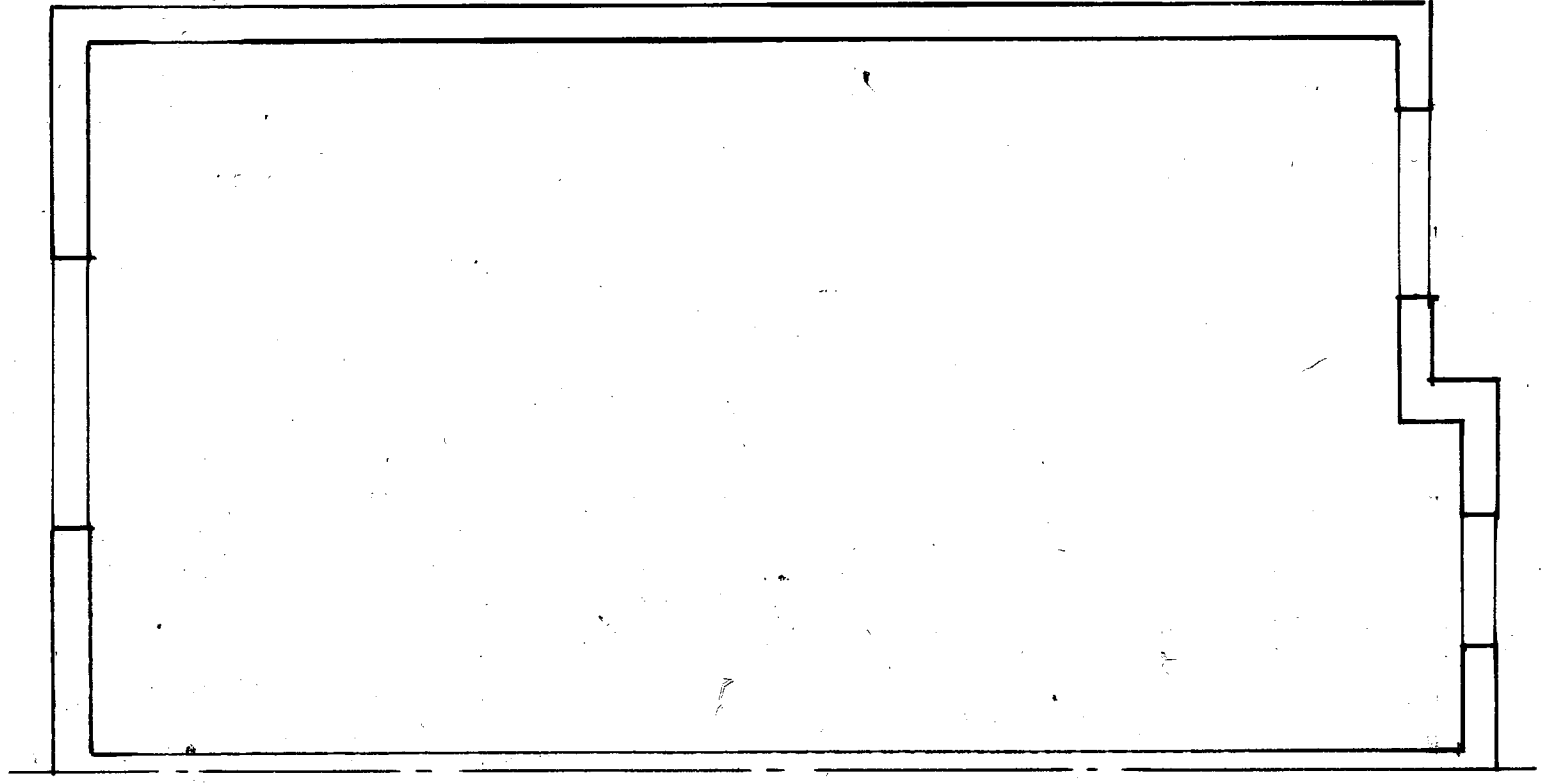

Proposed Joist Layout

Amendments			Date
Client			

Mr Field & Ms Brown

Site Address

72 Bonnet Lane
Burgess Hill
West Sussex
RH15 0FQ

Proposal
Loft Conversion

Drawing Title
Proposed Joist/ Loft Room Plan

Date
19/02/25

Drawn
S. Burrows

Scales
1:50

DWG NO.	S13359/2	REV
---------	----------	-----