


Flat roof joists x 50 C16 @ 300 c/c

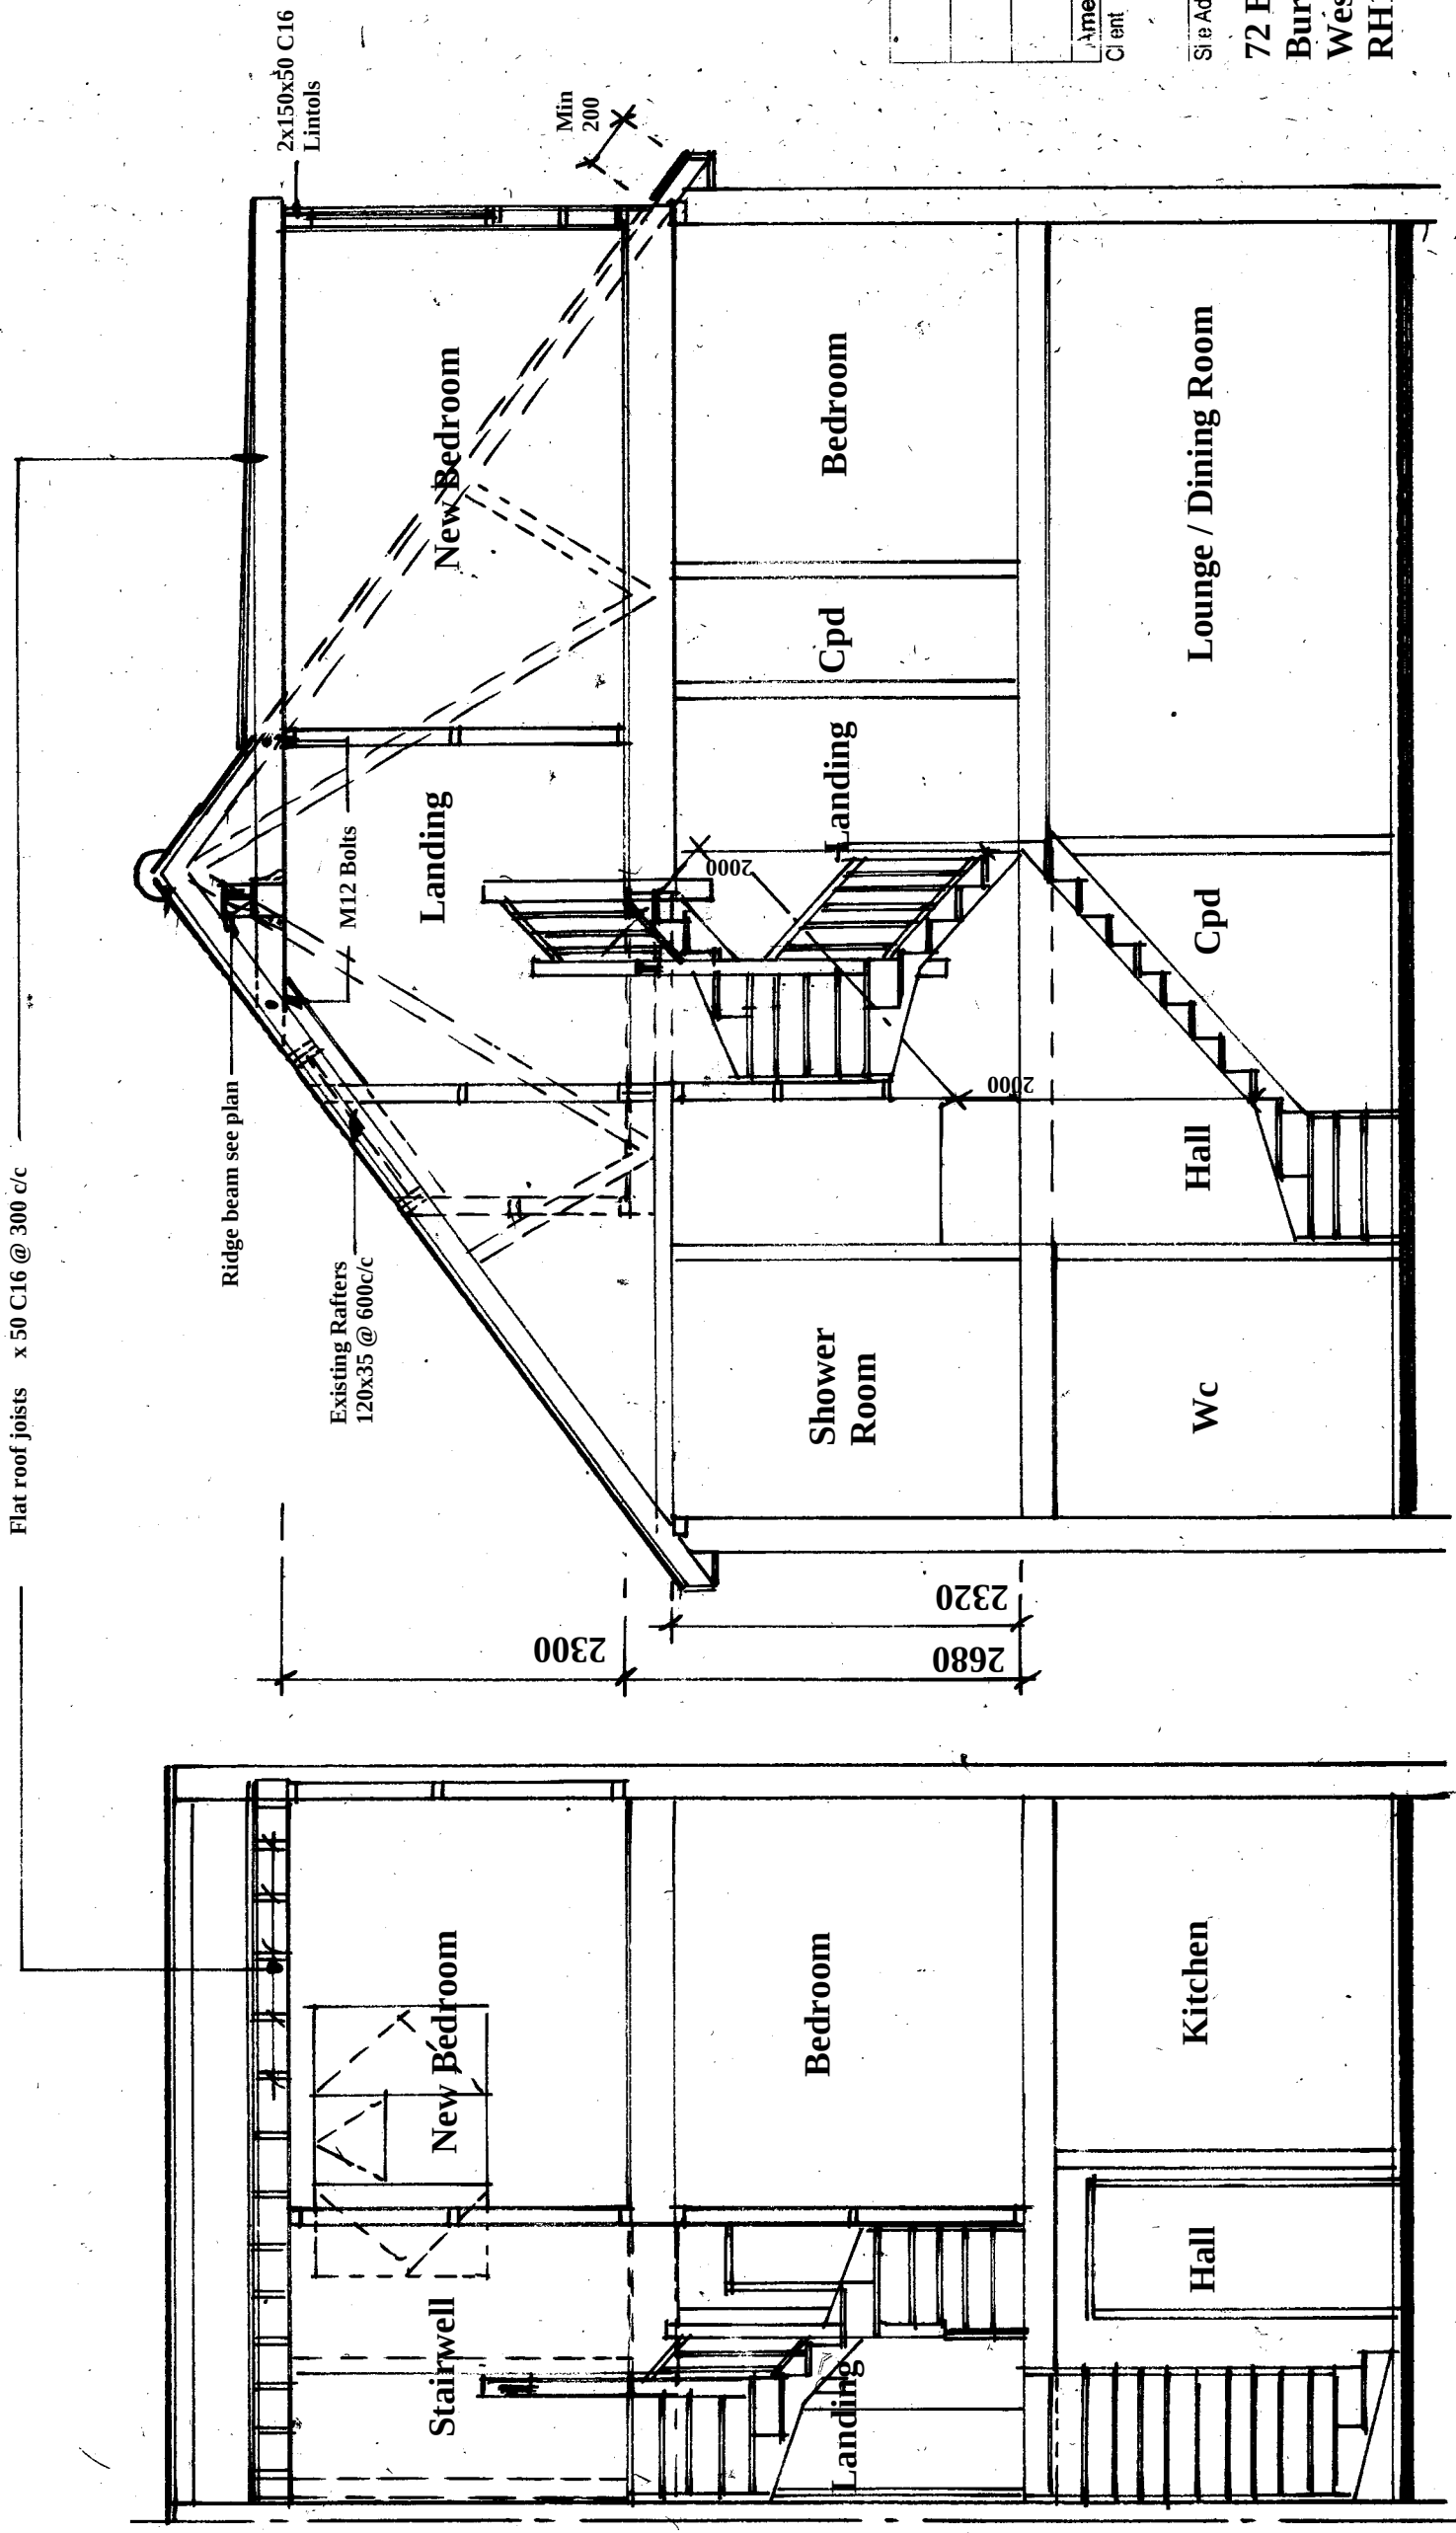

Section X-X

Section Y-Y

Amendments	Date
Client	
Mr Field & Ms Brown	
Site Address	
72 Bonnet Lane	
Burgess Hill	
West Sussex	
RH15 0FQ	

Proposal	Loft Conversion	
Drawing Title	Sections	
Date	19/02/25	Drawn S. Burrows
Scales	1:50	
DWG NO.	S13359/3	REV