


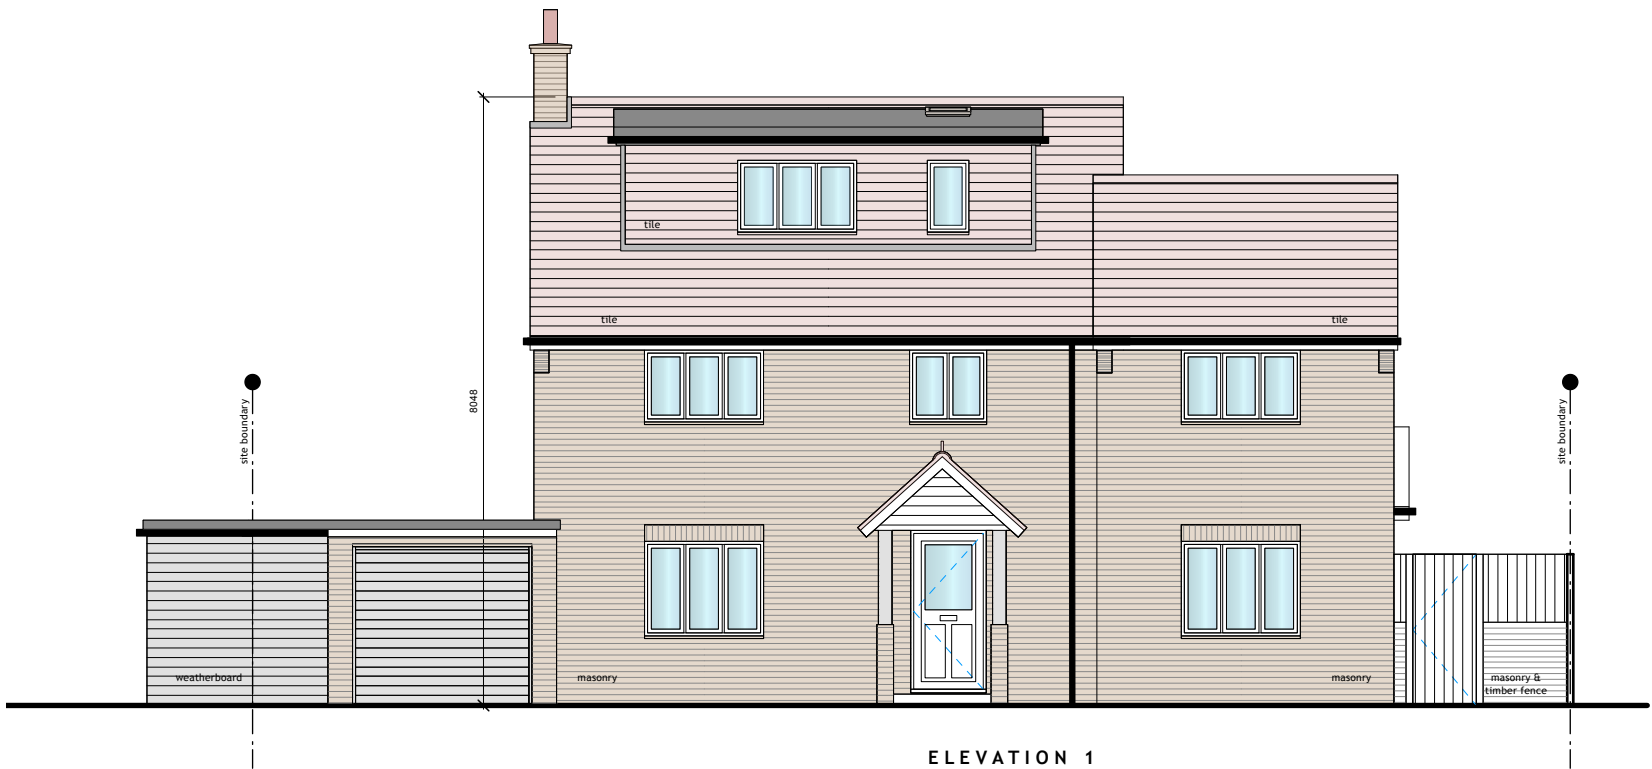

C June 25 Planning issue
Rev Date Description By

MATTHEW GOODCHILD
architectural DESIGN
e: mgarchitecturaldesign@gmail.com
w: mgarchitecturaldesign.com

Client

Bussiere Family

Project

LOFT CONVERSION & RENOVATION
THE OLD POLICE HOUSE
HORSTED KEYNES

Drawing

PROPOSED ELEVATIONS

Scale Status Date Drawn Checked

1:100 @ A3 S3 - PLANNING 05/25 MG

Drawing No. Revision

156-P114 C