


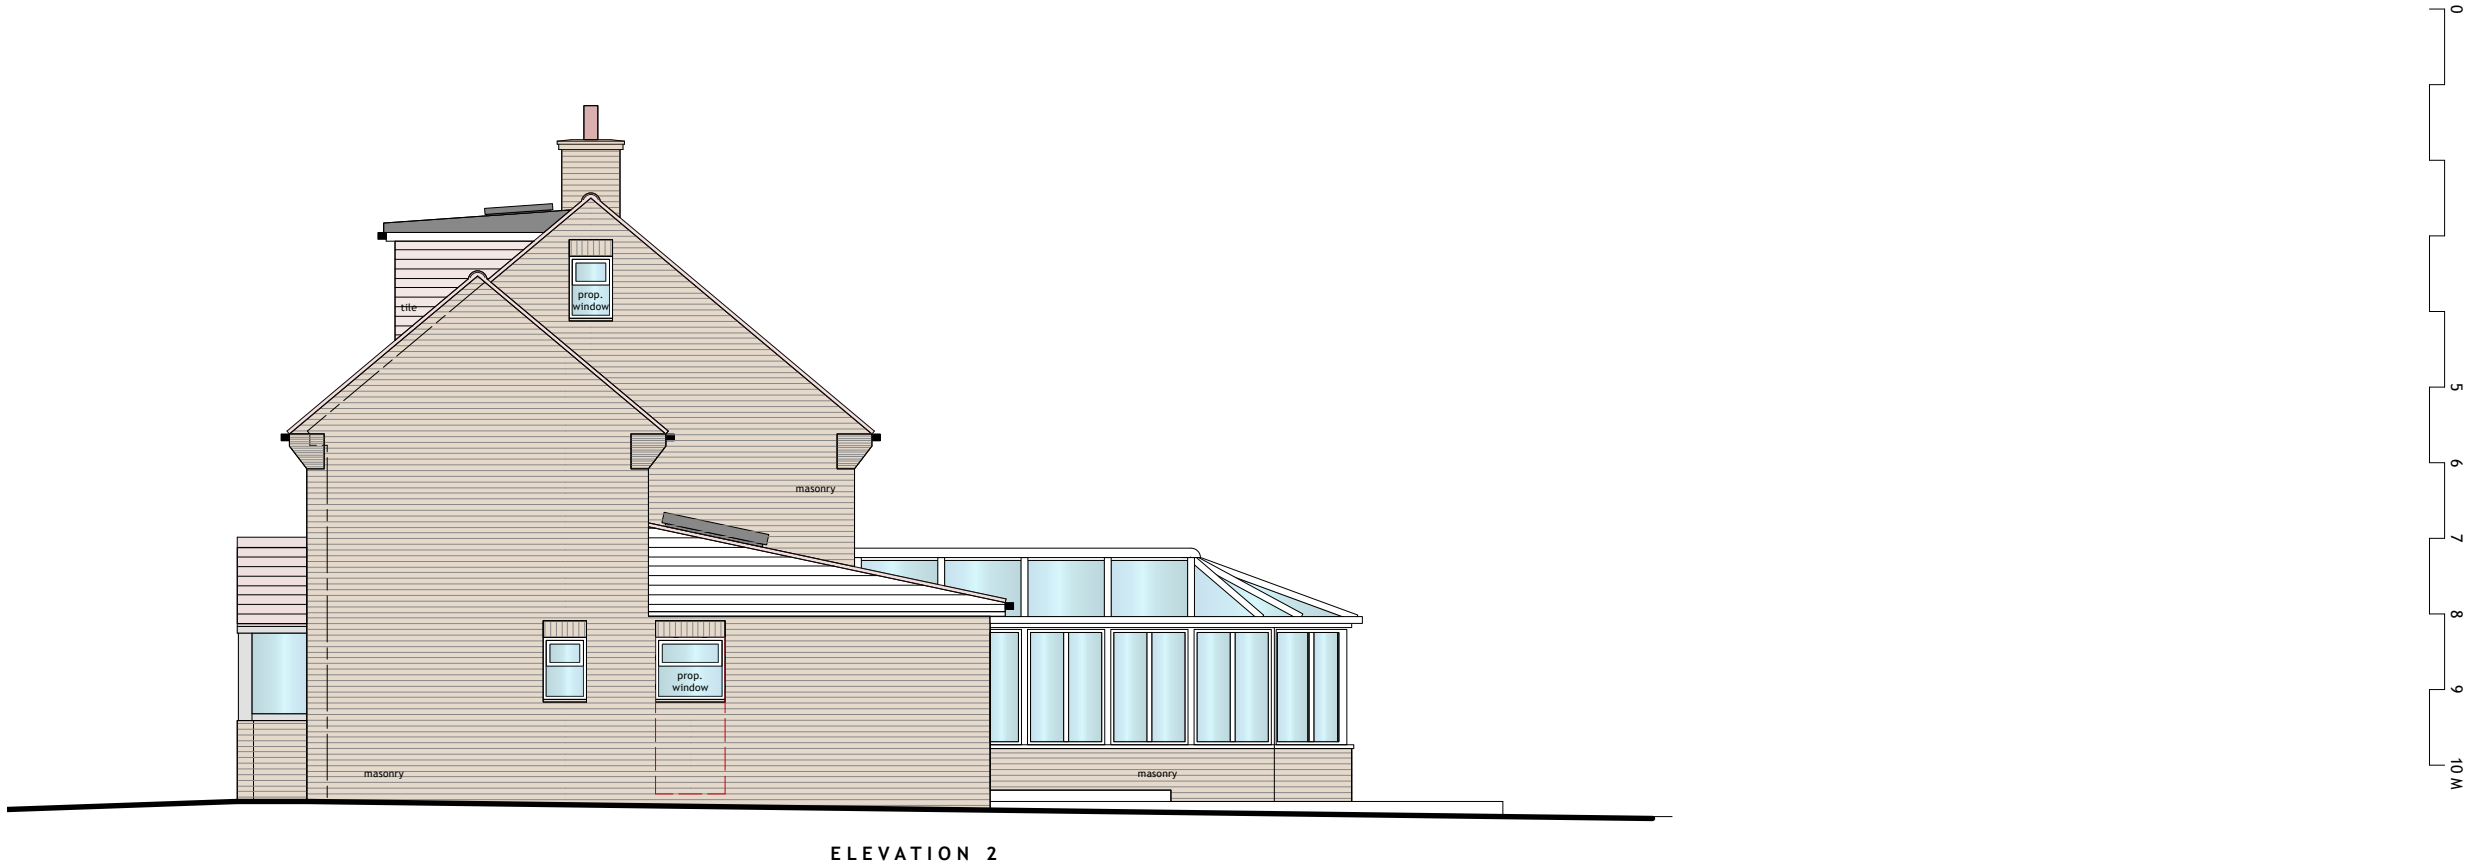

ELEVATION 2



ELEVATION 4

-	June 25	Planning issue	By
Rev	Date	Description	

MATTHEW GOODCHILD
architectural **DESIGN**
e: mgarchitecturaldesign@gmail.com
w: mgarchitecturaldesign.com

Client
Bussiere Family
Project
LOFT CONVERSION & RENOVATION
THE OLD POLICE HOUSE
HORSTED KEYNES
Drawing
PROPOSED ELEVATIONS

Scale	Status	Date	Drawn	Checked
1:100 @ A3	S3 - PLANNING	05/25	MG	
Drawing No.	Revision			

156-P115