


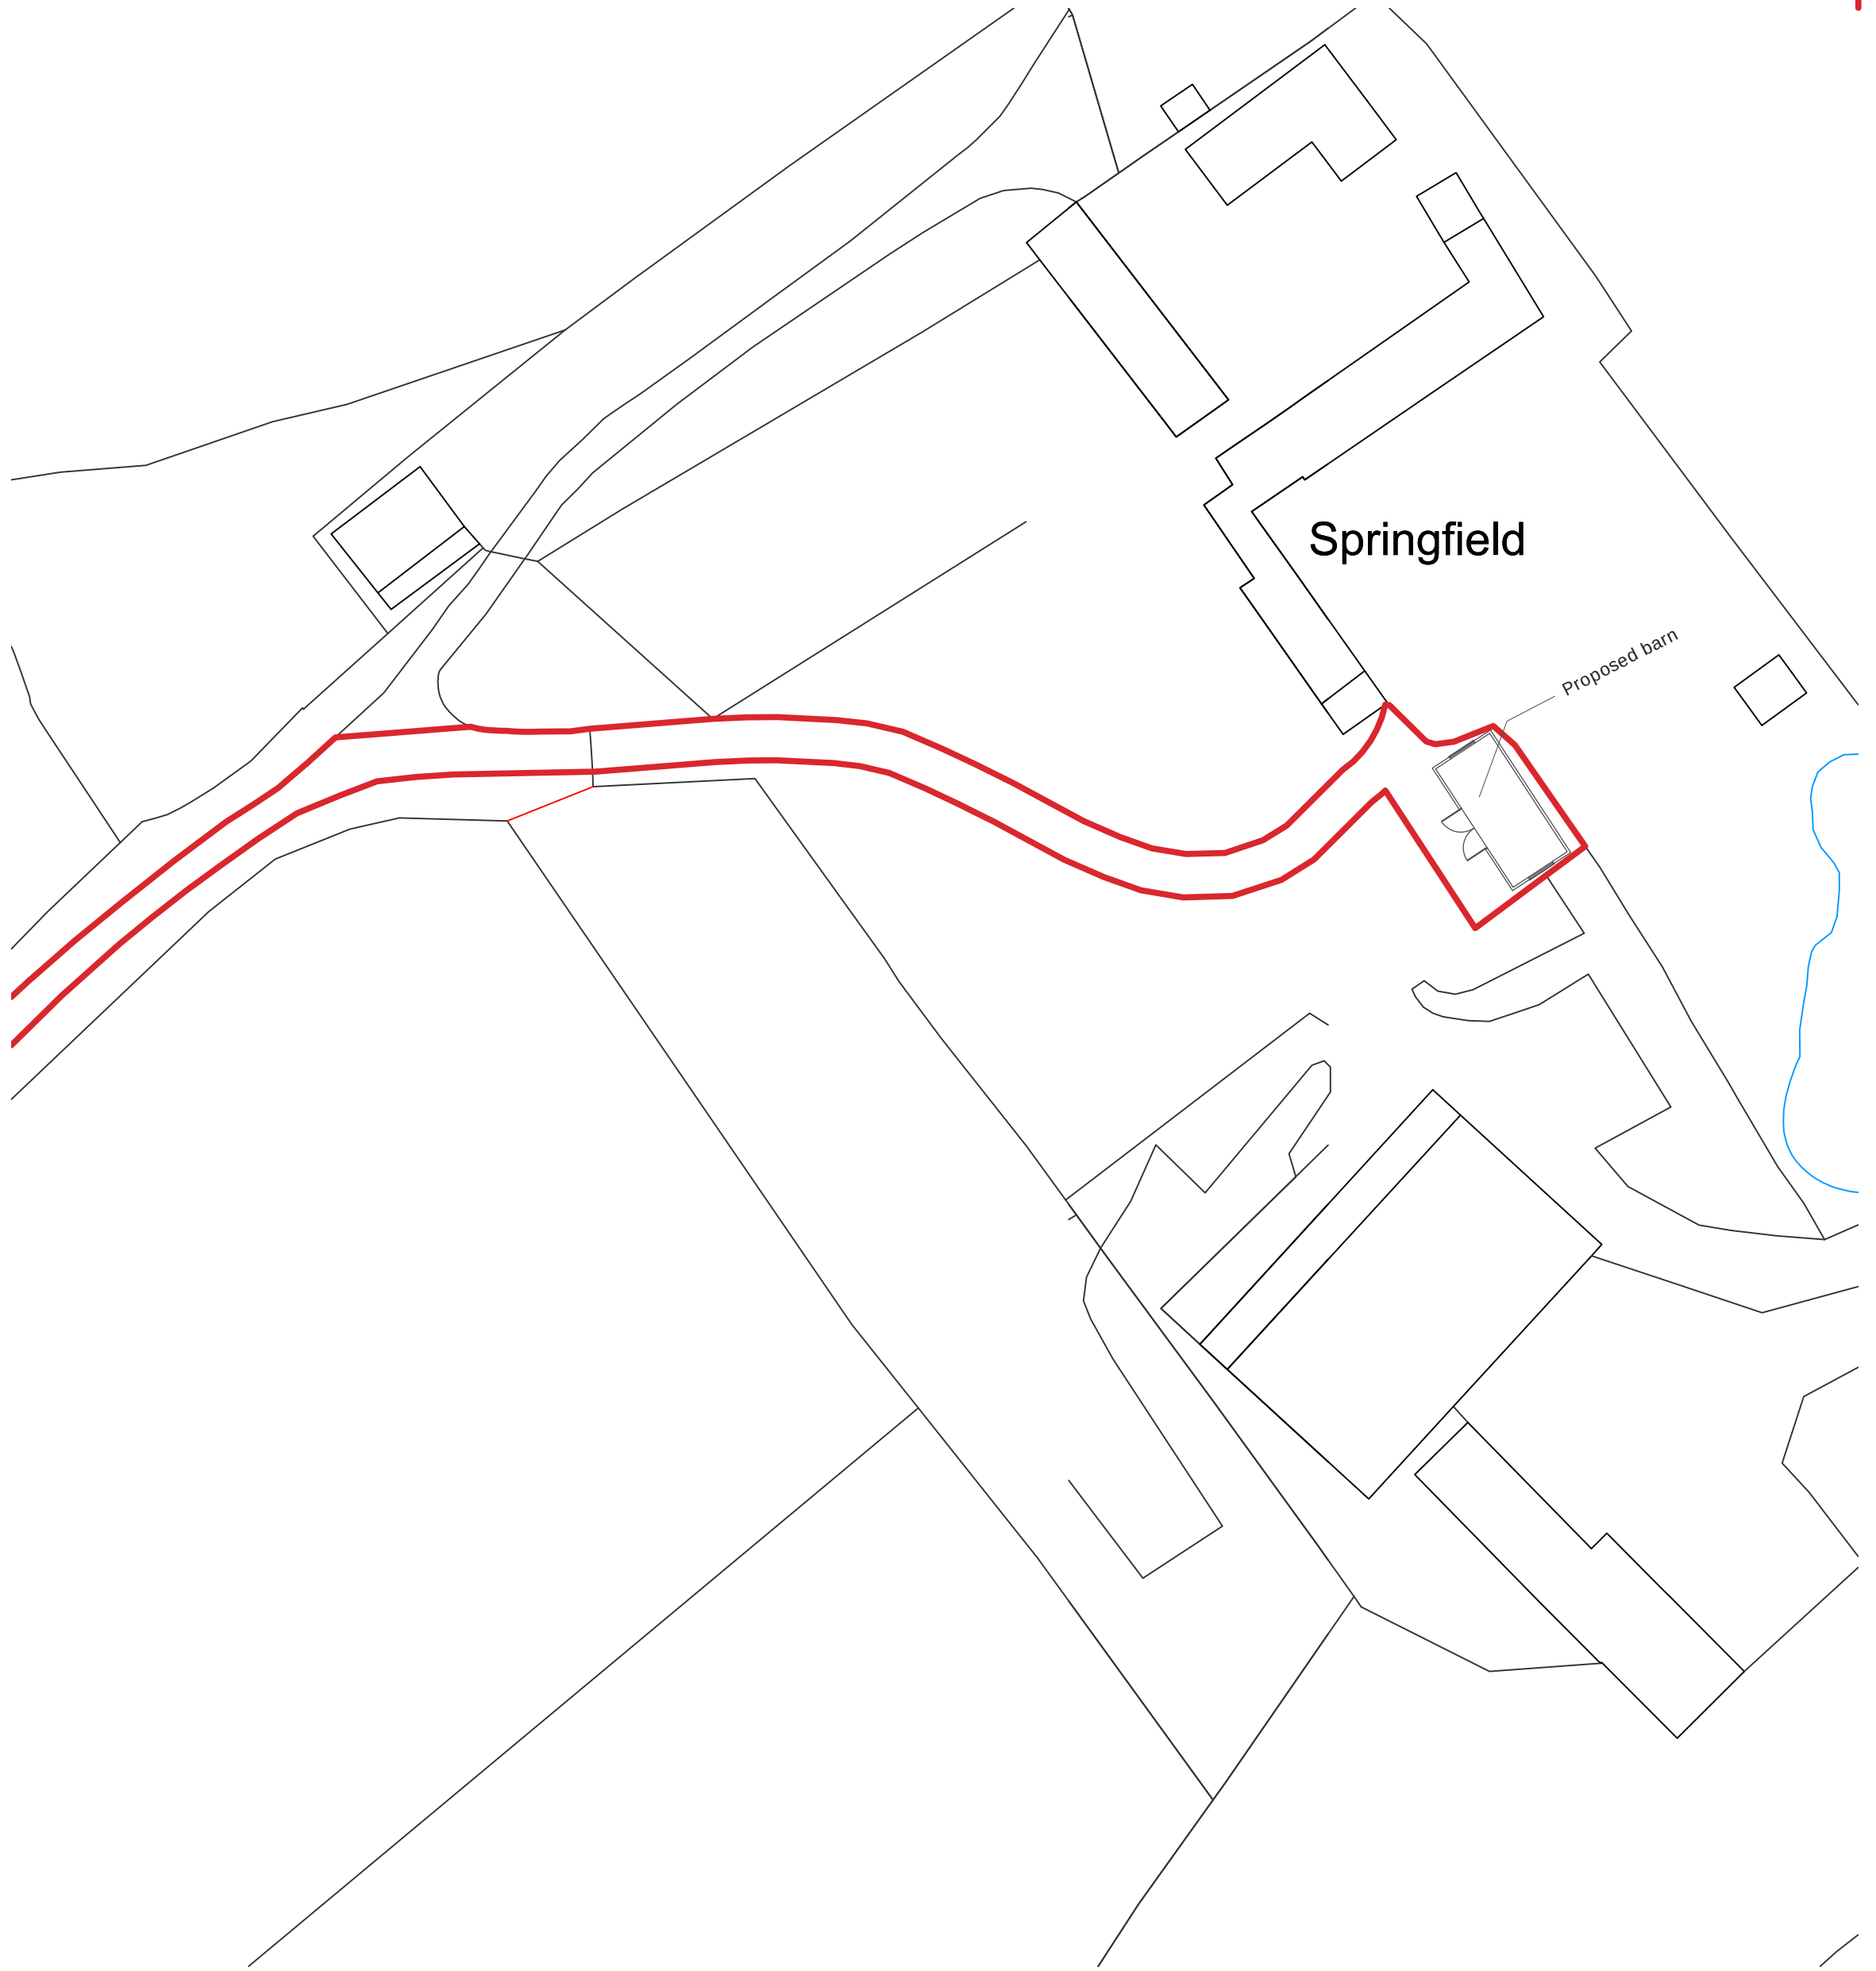

120m


25m

1: 2,500/500 @ A2

July 2025

Rashes Farm, RH10 4PR

SH0575-1 Location block plan

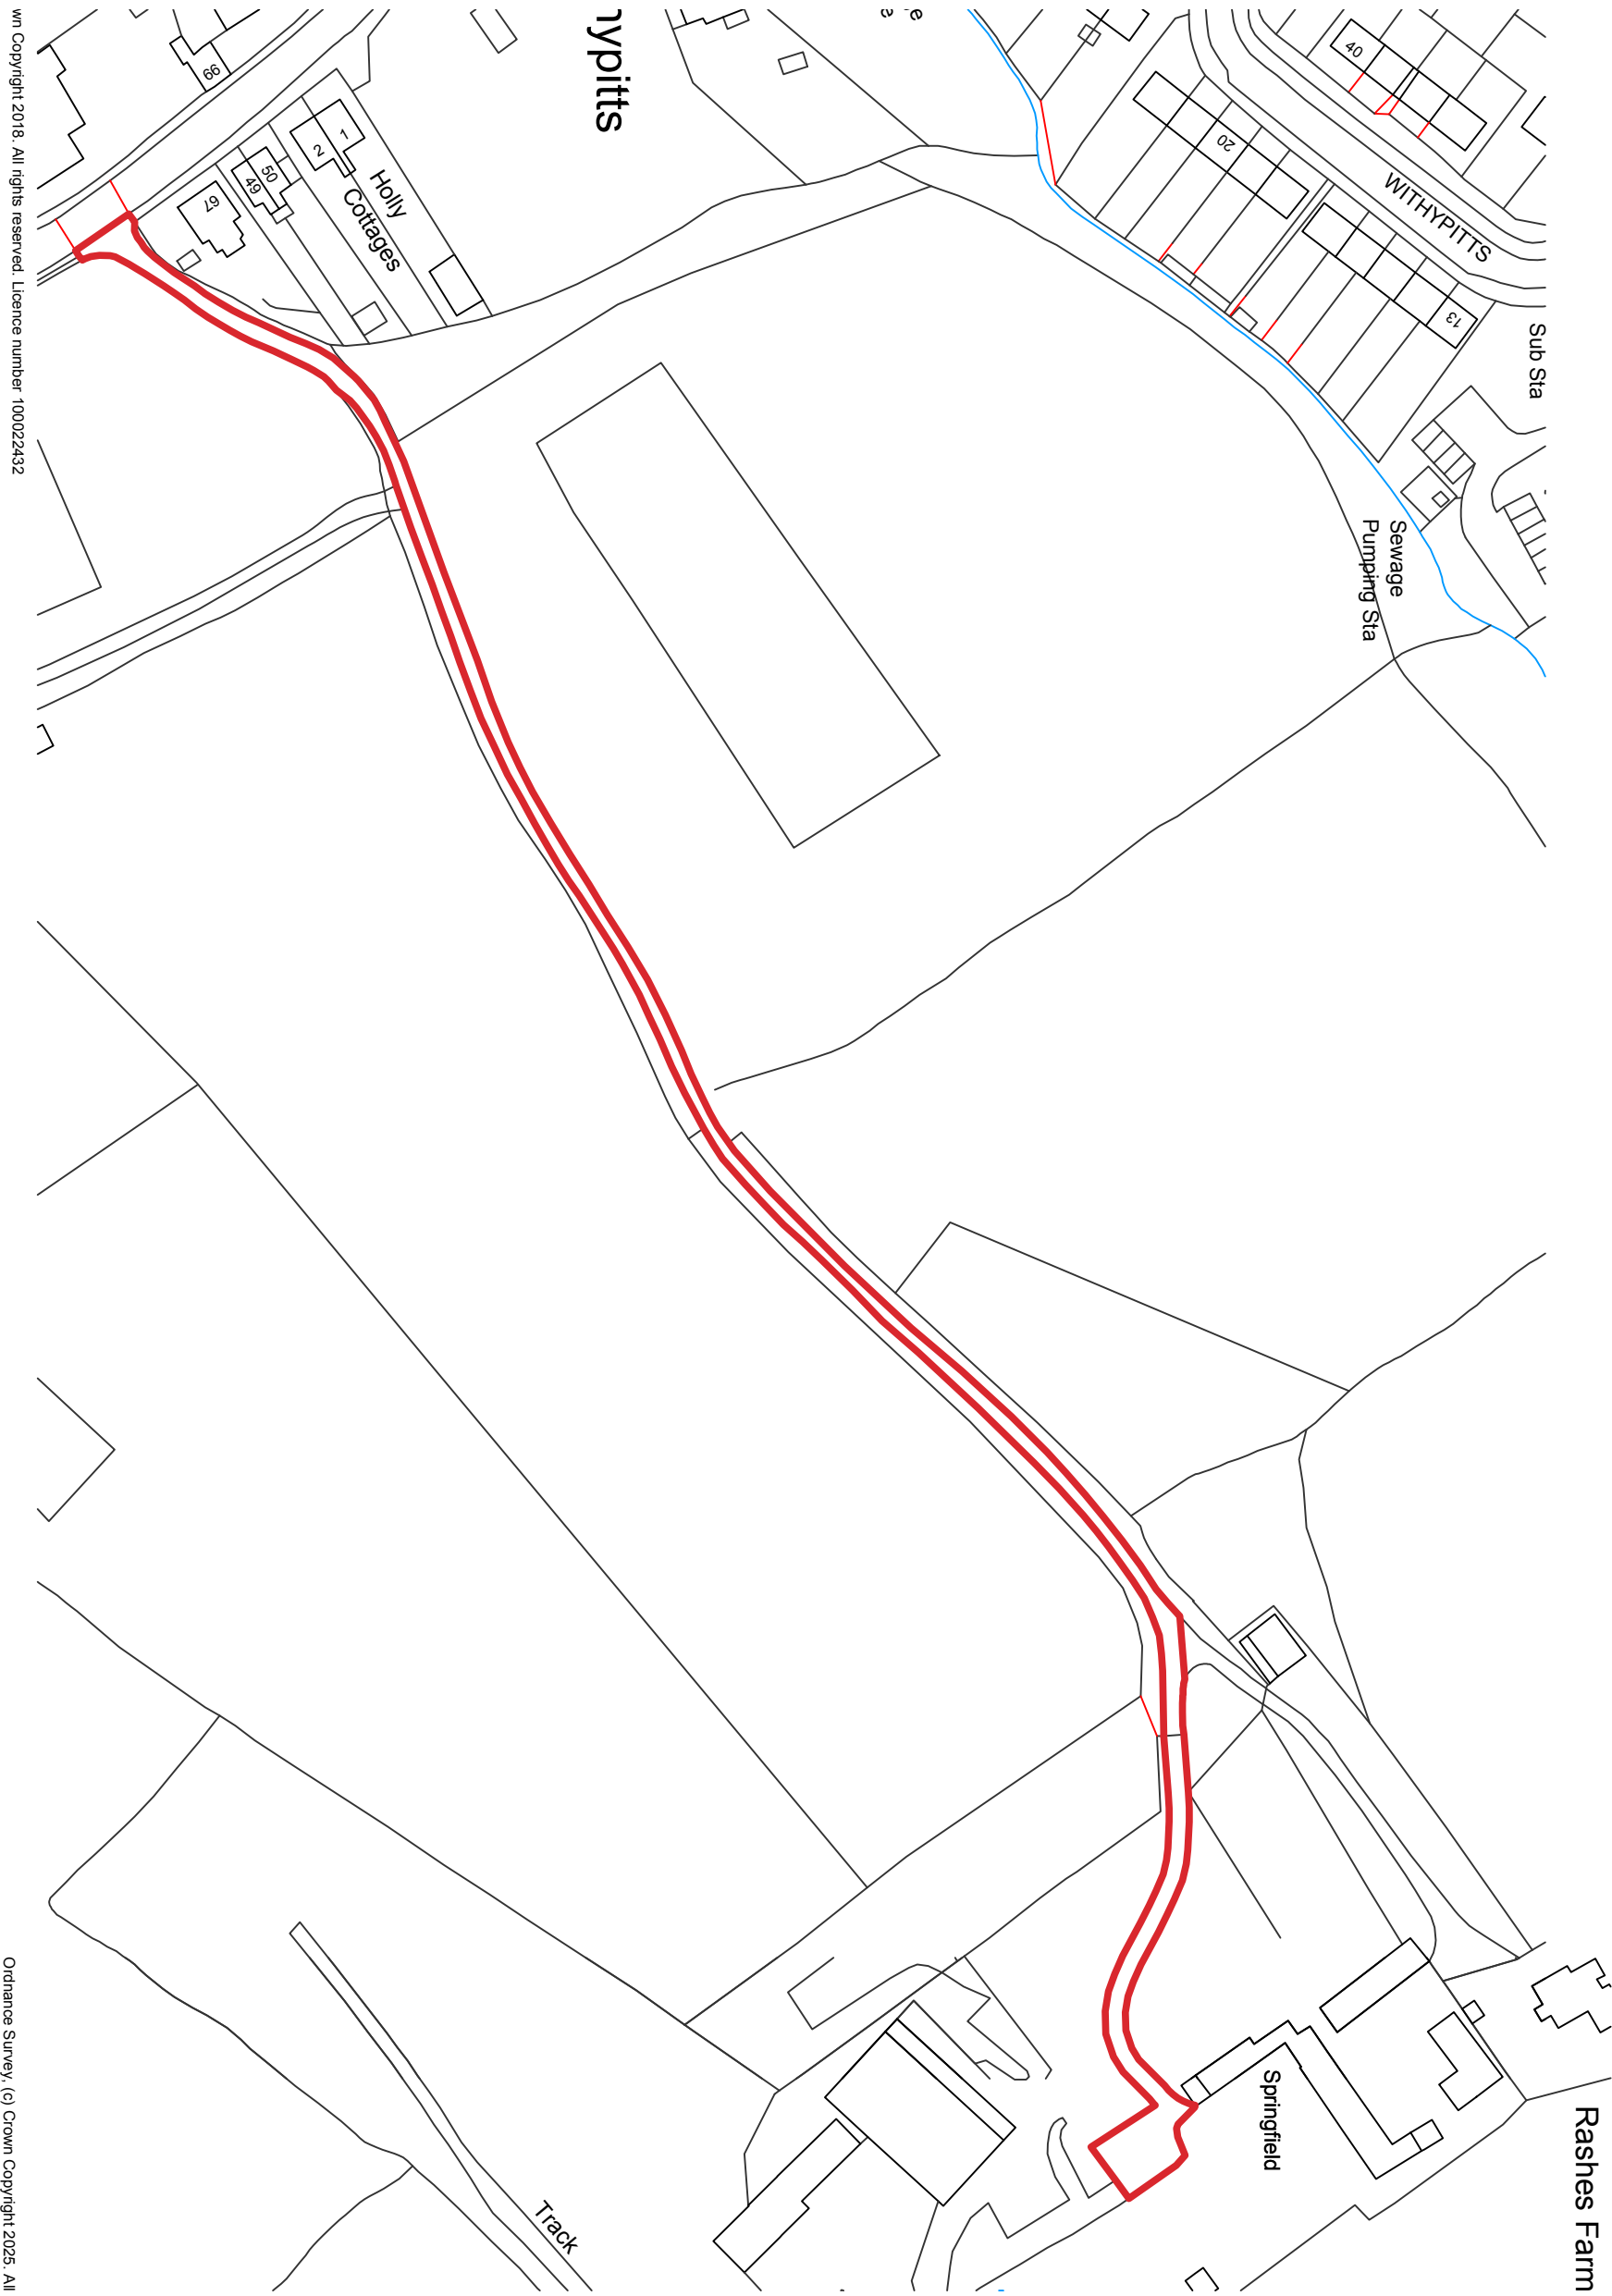

Copyright Notice

© 2025 Studio Here Ltd, all rights reserved.

Material published by Studio Here Ltd is copyright of Studio Here Ltd and may not be reproduced without permission.

Ordnance Survey, (c) Crown Copyright 2025. All

rights reserved. Licence number 100023432