
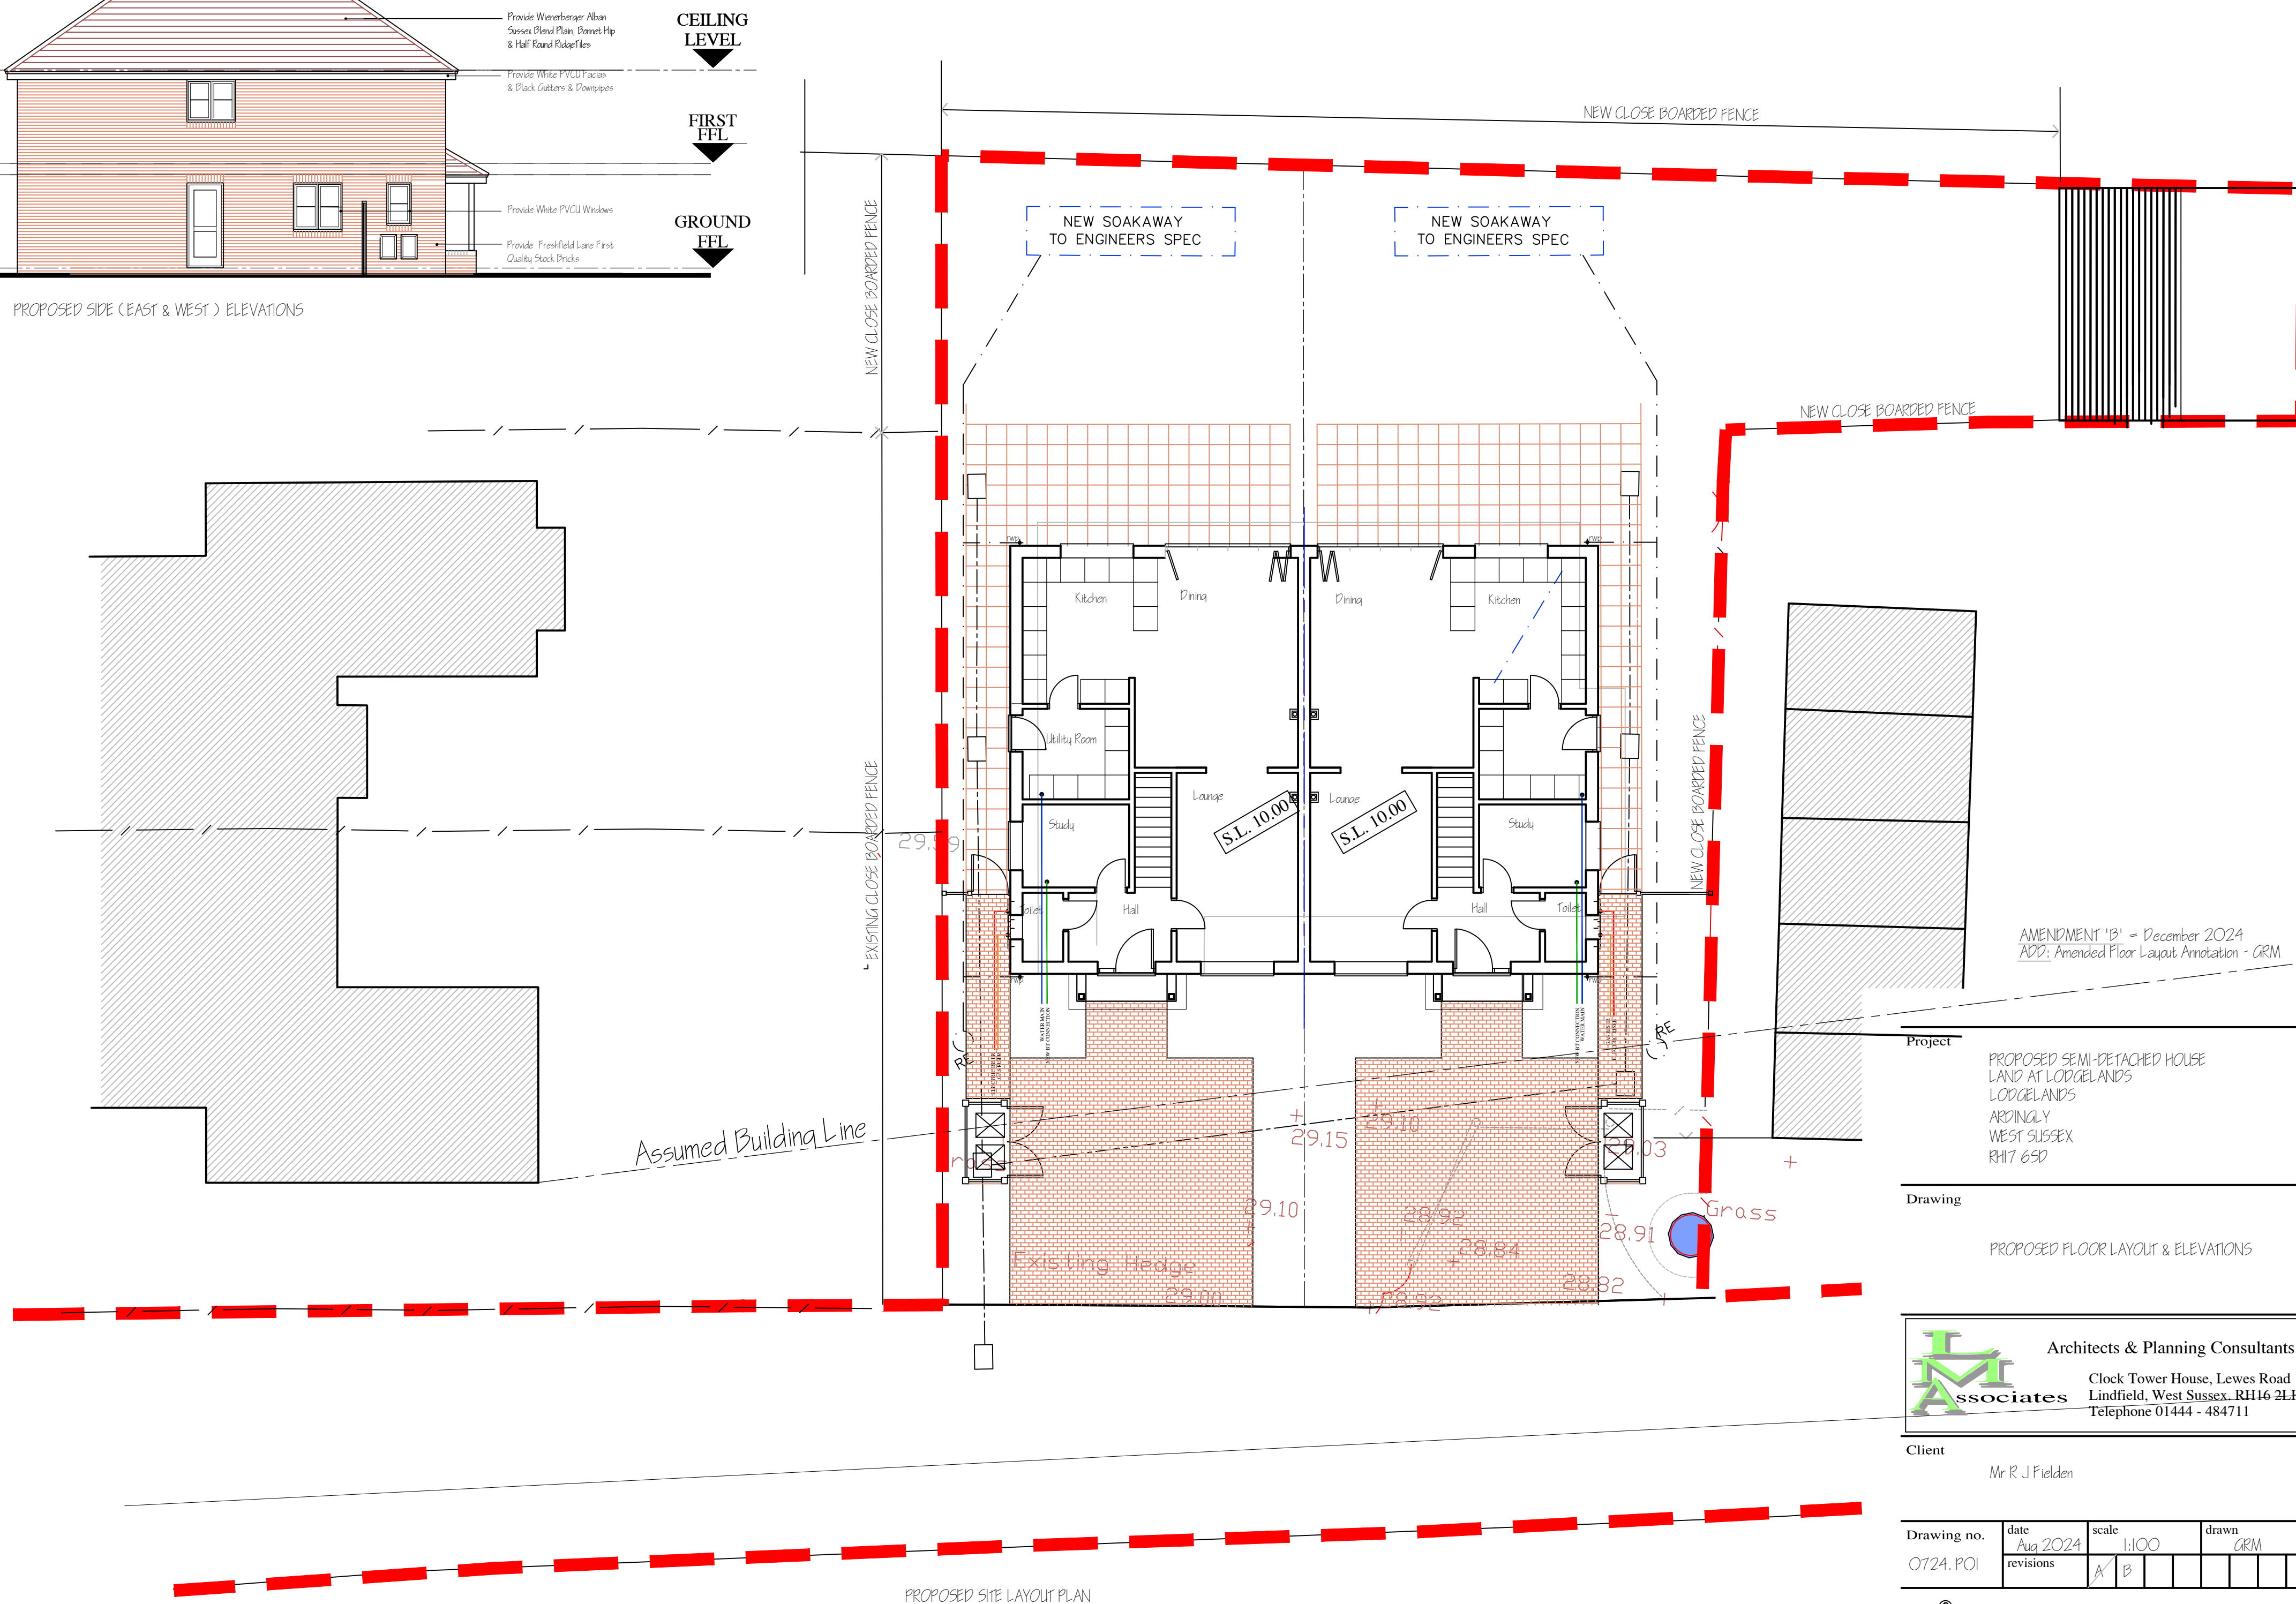
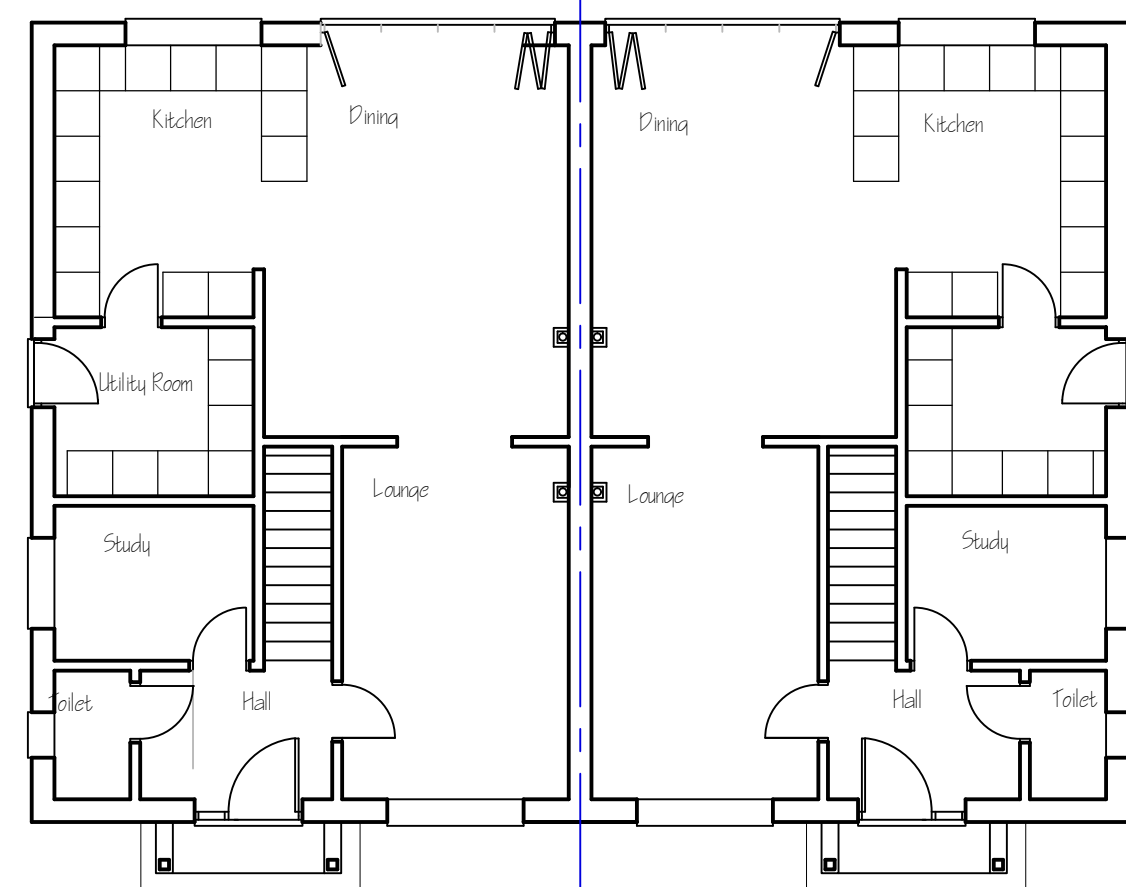
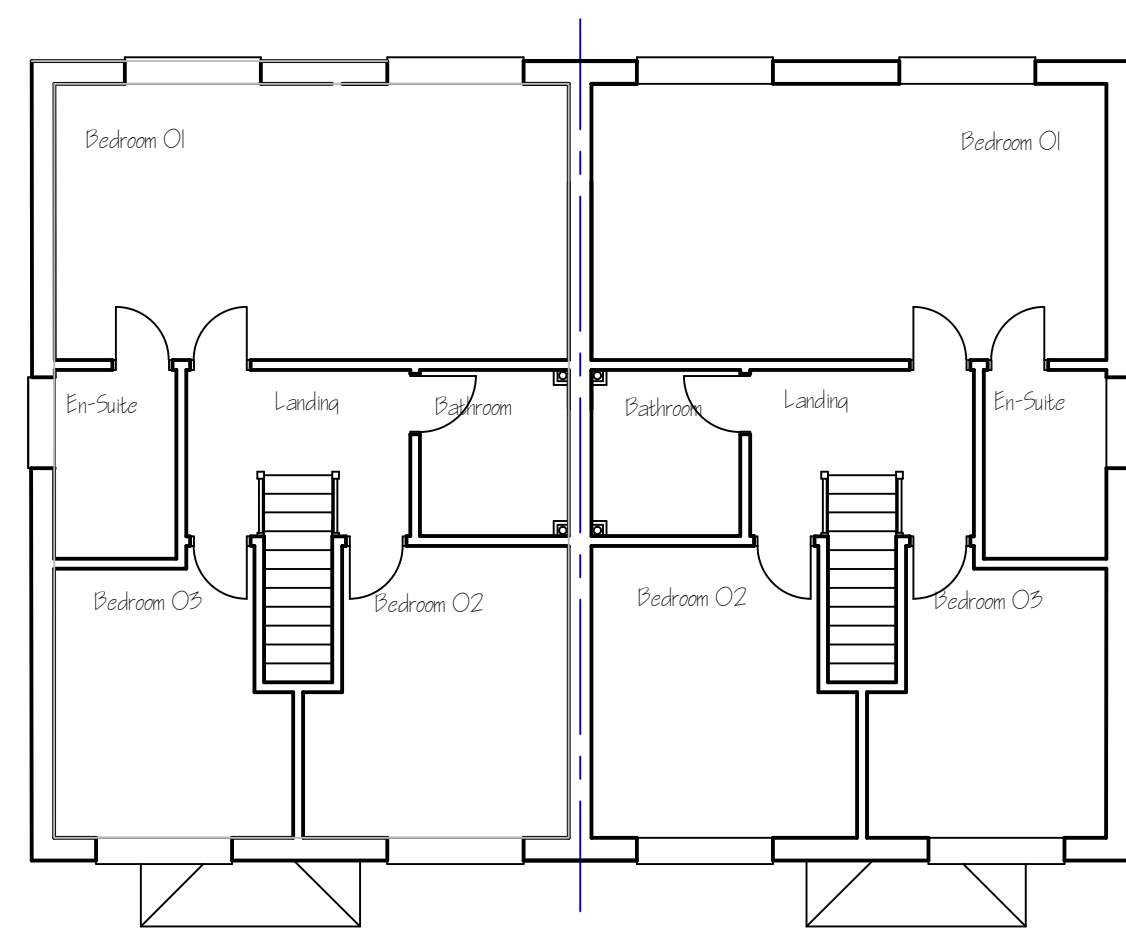
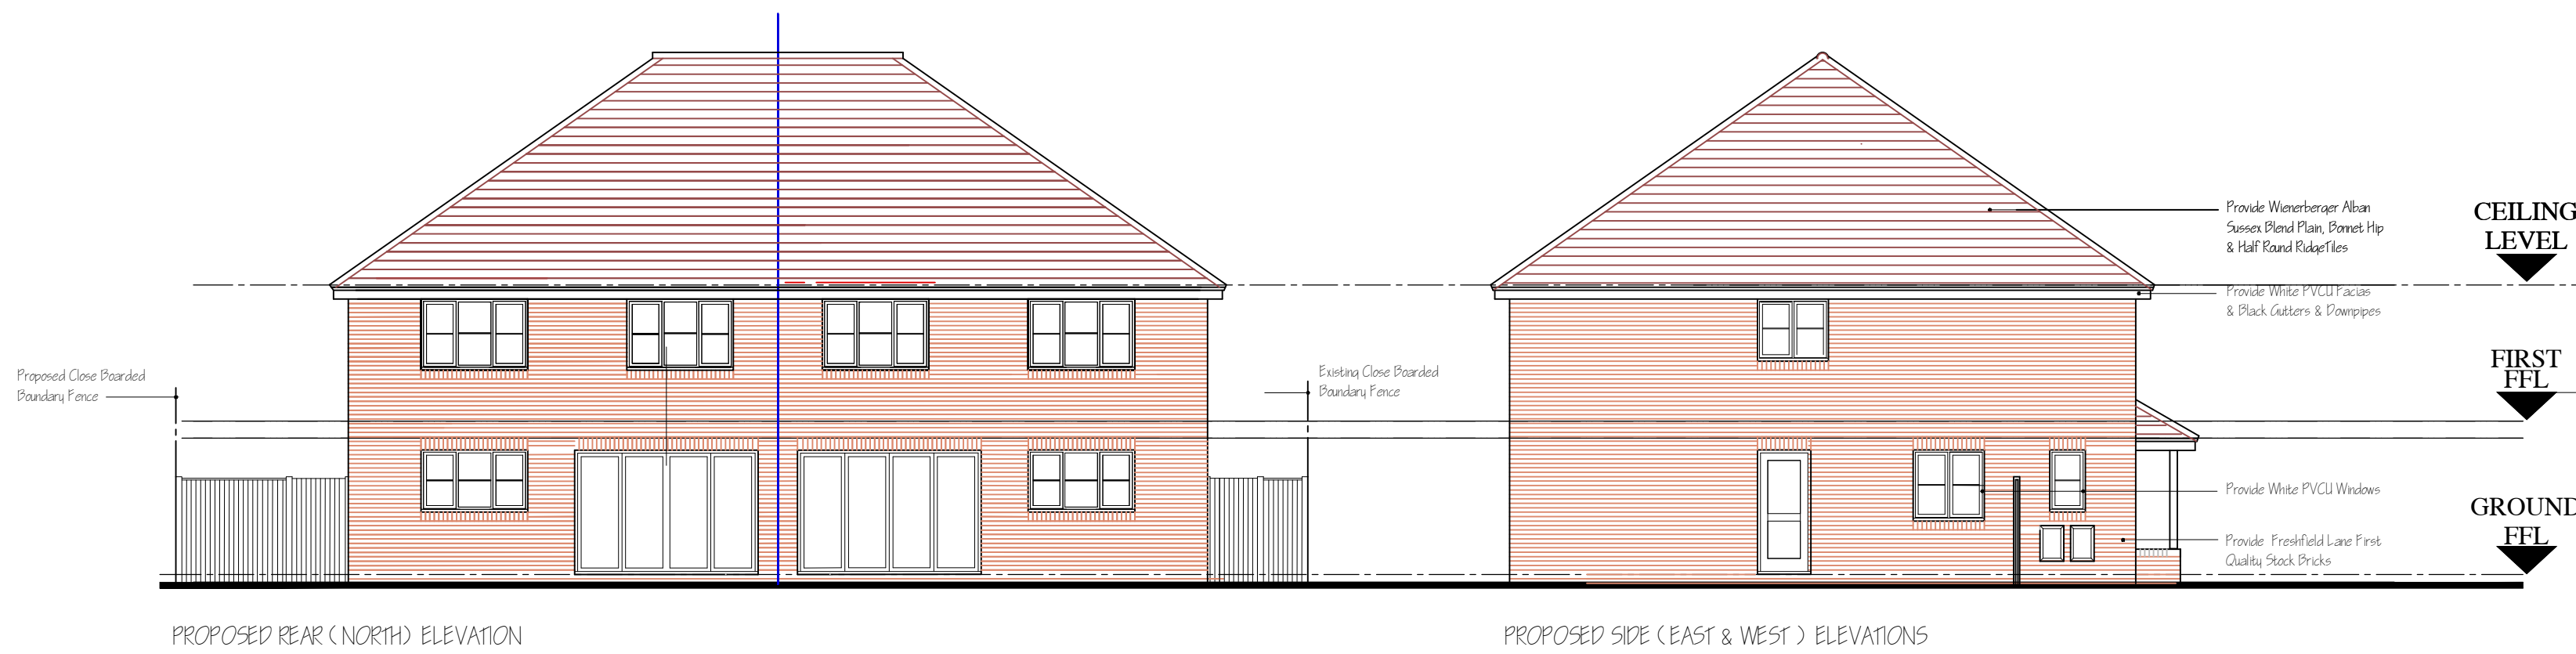
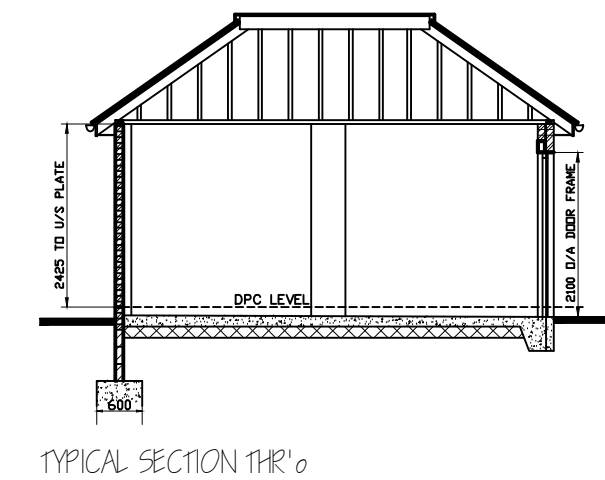
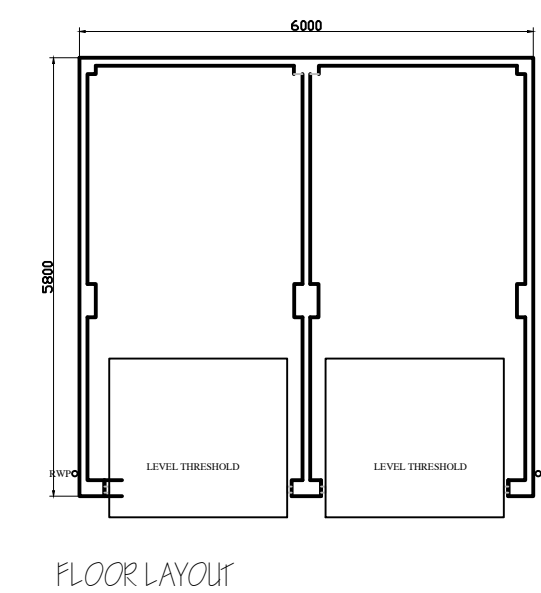
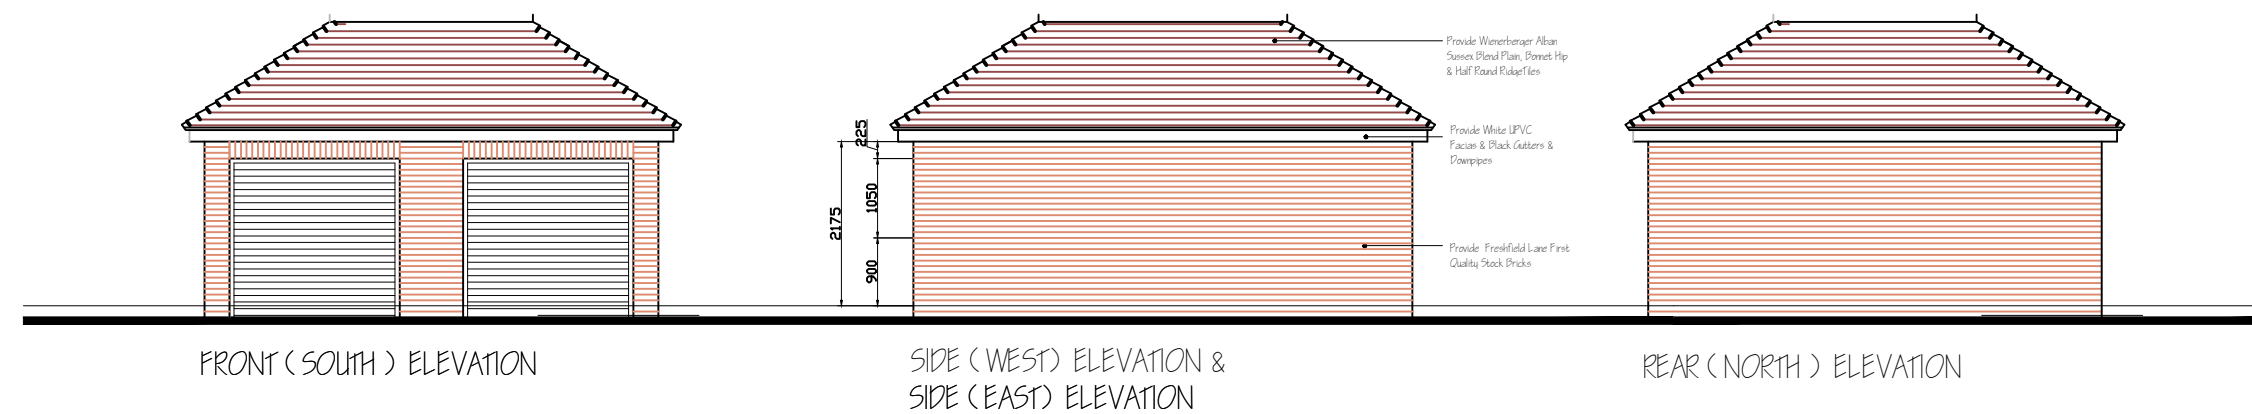


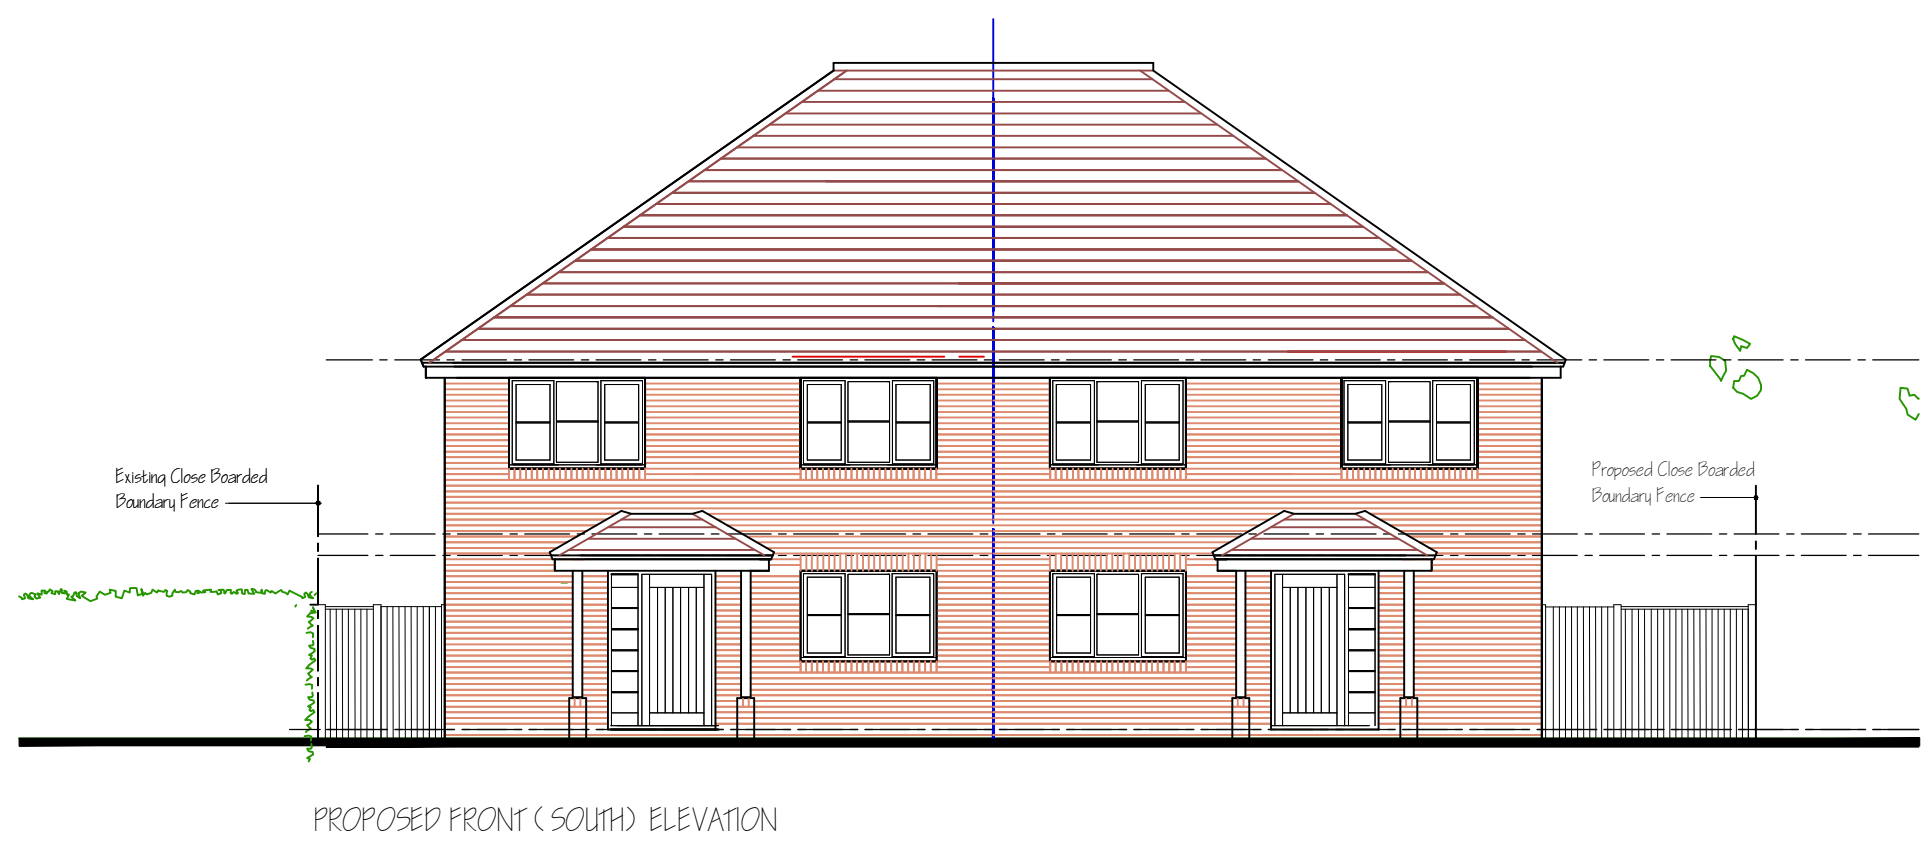

AMENDMENT 'B' - December 2024
ADD: Amended Floor Layout Annotation - GRM

Project
PROPOSED SEMI-DETACHED HOUSE
LAND AT LODGELANDS
LODGE LANDS
ARDINGLY
WEST SUSSEX
RH17 6SD

Drawing

PROPOSED FLOOR LAYOUT & ELEVATIONS

Architects & Planning Consultants
Clock Tower House, Lewes Road
Lindfield, West Sussex, RH16 2LH
Telephone 01444 - 484711

Client

Mr R J Fielden

Drawing no.	date	scale	drawn
0724_P01	Aug 2024	1:100	GRM
revisions			
A	B		

©THE CONTRACTOR SHOULD CHECK ALL DIMENSIONS ON SITE.
NO DIMENSIONS TO BE SCALED FROM DRAWINGS.
IT IS THE CONTRACTORS RESPONSIBILITY TO ENSURE COMPLIANCE
WITH BUILDING REGULATIONS.