



Hub No. 4177

CFN: Cuckfield

FORMAT: EC

Whitemans Green,
Cuckfield,
Haywards Heath,
RH17 5BY

31946v01
06 - 23-07-25


This scheme is a visual representation of our signage proposal. Sizes, colours and physical attributes of the actual signage may vary due to the limitations of the manufacturing process.
This document is the property of Omega Signs Ltd. and must not be passed on to third parties without prior consent. Any unauthorised use of this document will result in a design fee being charged.
Copyright © Omega Signs 2025.

Omega Signs Limited
Newmarket Approach, Leeds, LS9 0RJ
0113 240 3000
info@omega-signs.co.uk
www.omega-signs.co.uk
 

 **omega**®





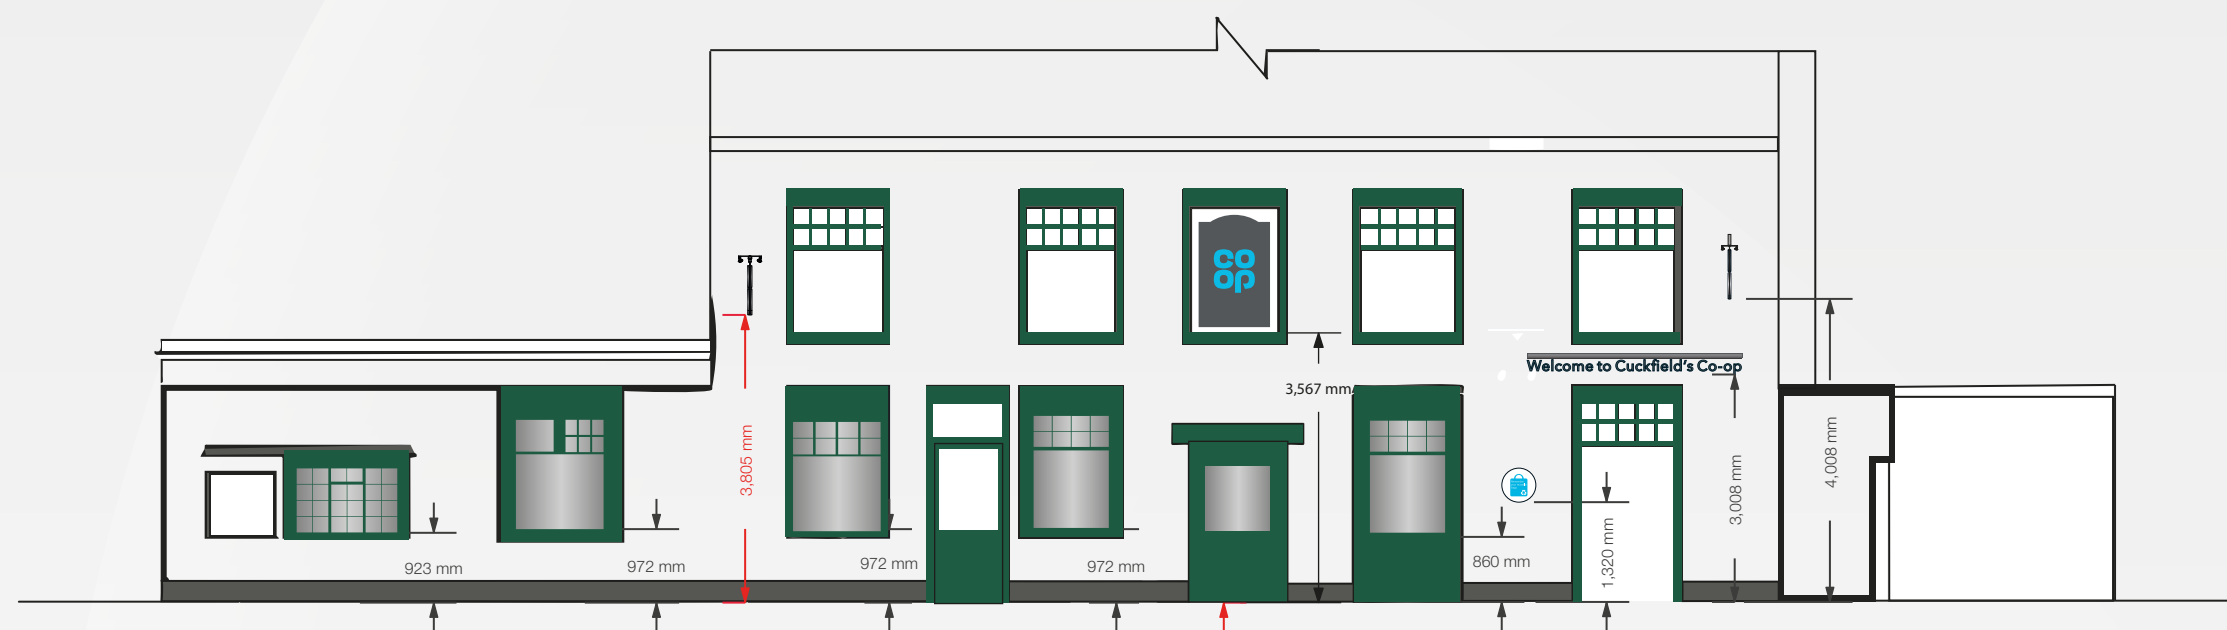



*All existing timber frames etc. to be painted green by main contractor

977BA16B05C94DCEBFFE247596E6ED95



Scale 1:100@A3

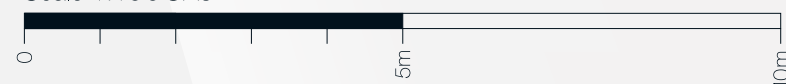


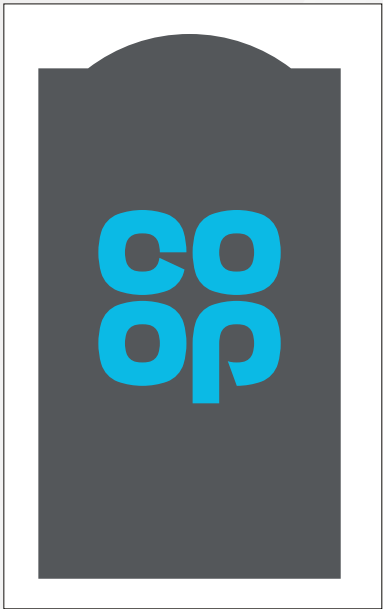

Item 1
1 White ACM panel with applied print.
Size: 1000mm x 1600mm
Scale: 1:20





Item 2
1 No set of 5mm grey painted timber welcome letters on locators.
Illuminated by new trough light
Size: 2664mm span, 190mm o/a height
Scale: 1:10

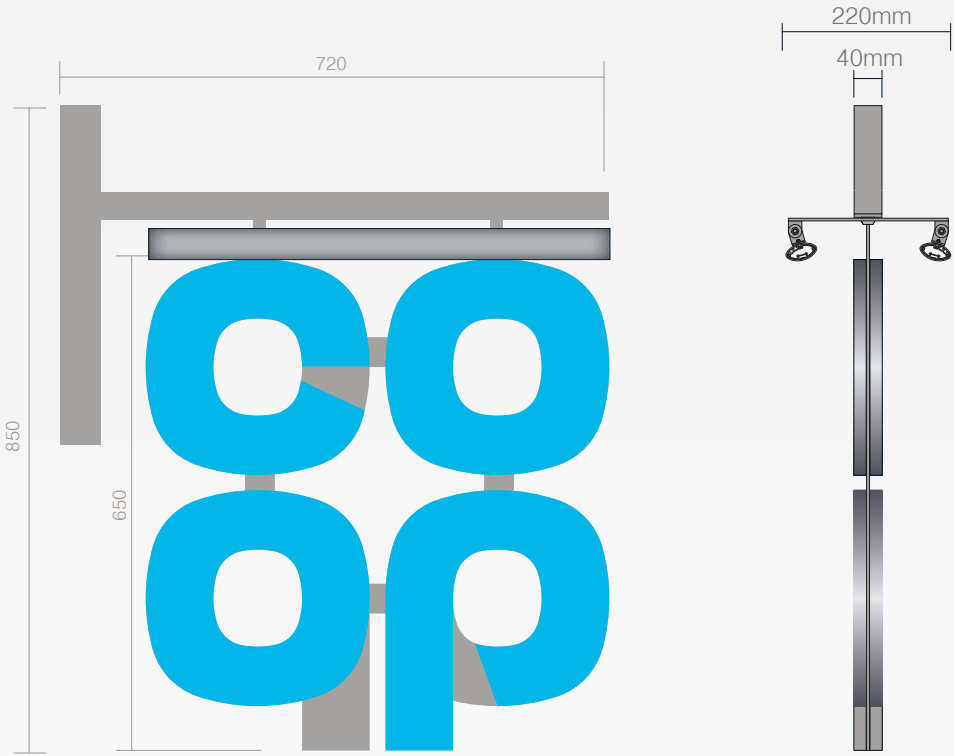

Item 3
Externally illuminated by LED trough light
projection sign
Size: 720x850mm
Scale: 1:10


1162 Lumen per metre led output

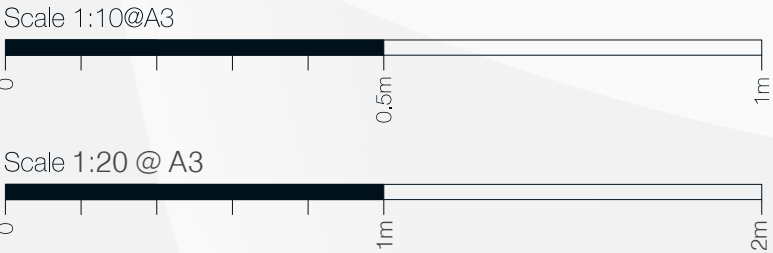

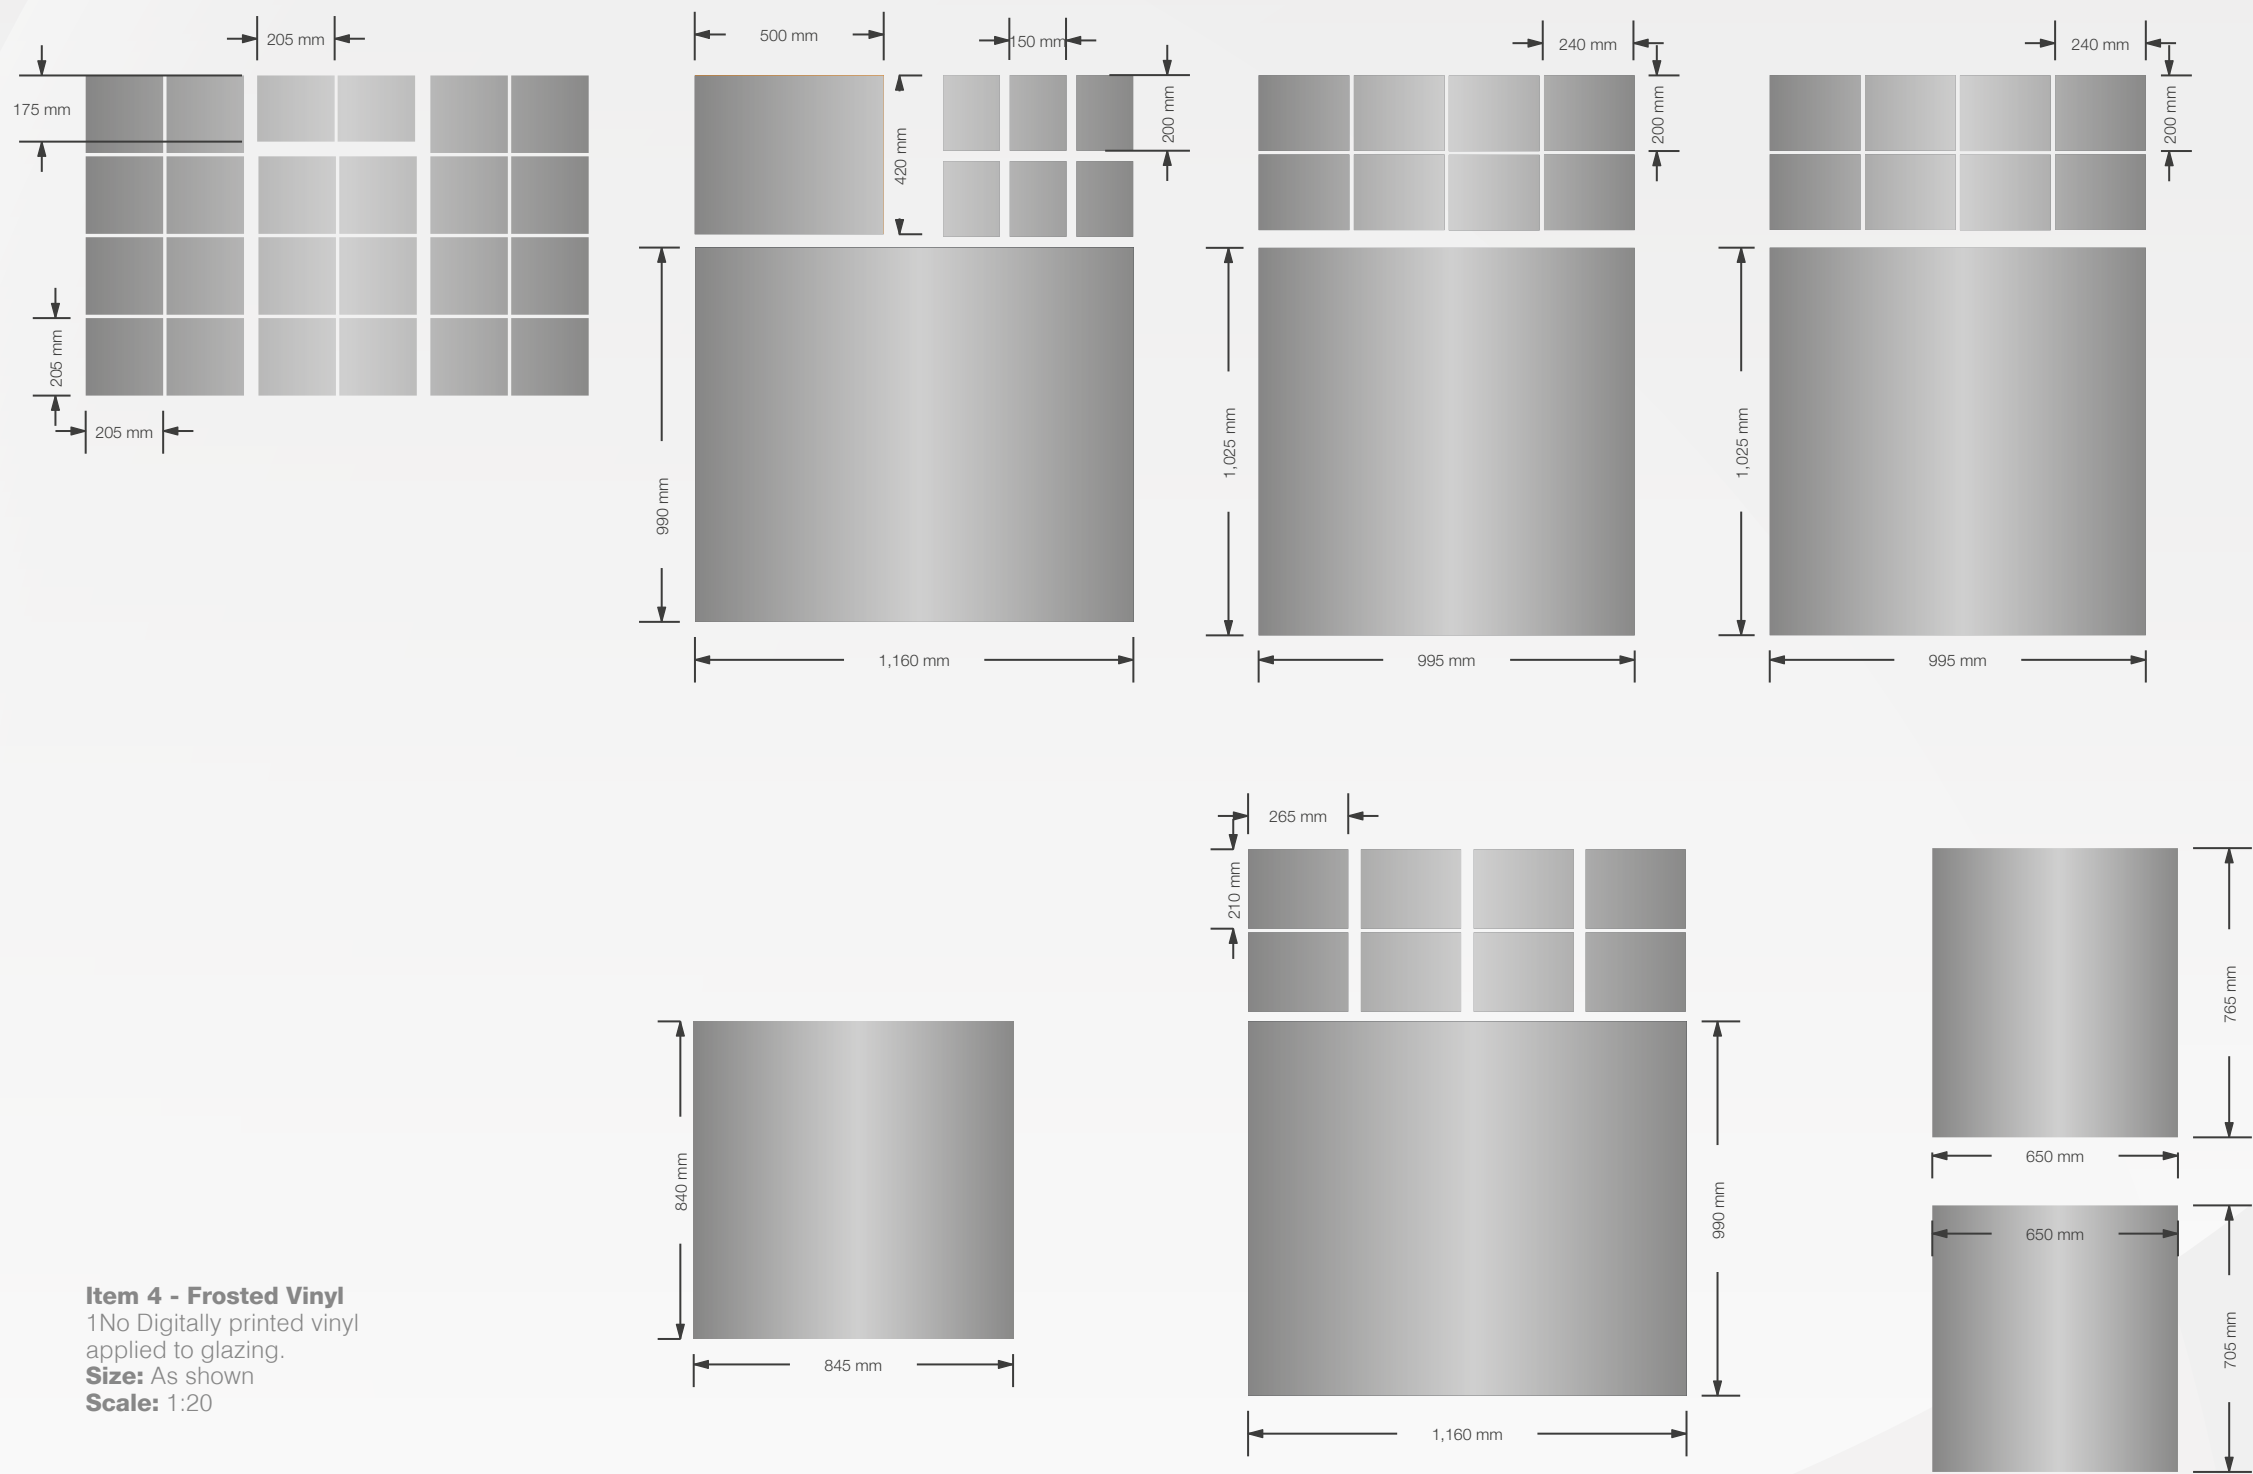


Item 4 - Frosted Vinyl
1No Digitally printed vinyl
applied to glazing.
Size: As shown
Scale: 1:20




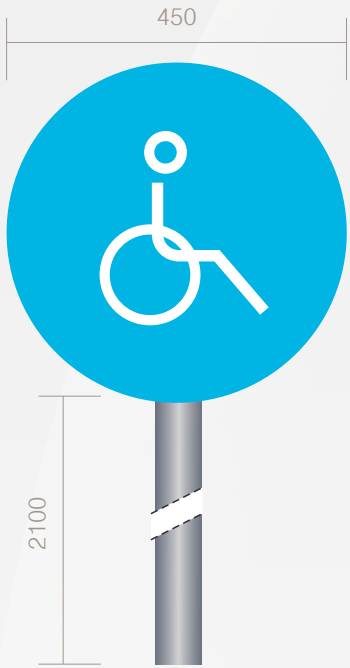


Item 5
1No 3mm ACM with applied vinyl and anti-graffiti laminate attached to new post.
Size: 450x450mm
Scale: 1:10

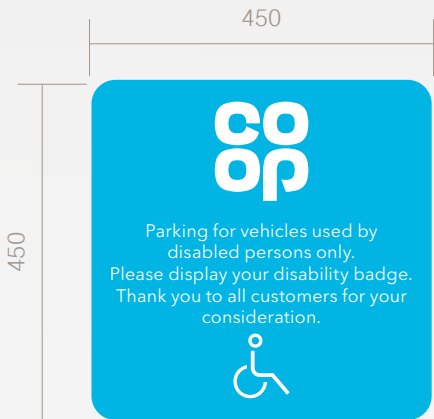


Item 6
1No 3mm ACM with applied vinyl and anti-graffiti laminate.
Size: 450x450mm
Scale: 1:10

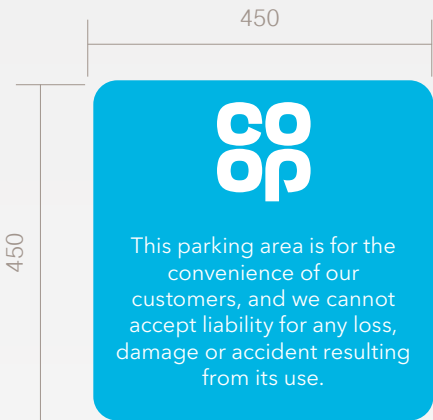

Item 7
1No 3mm ACM with applied vinyl and anti-graffiti laminate.
Size: 450x450mm
Scale: 1:10

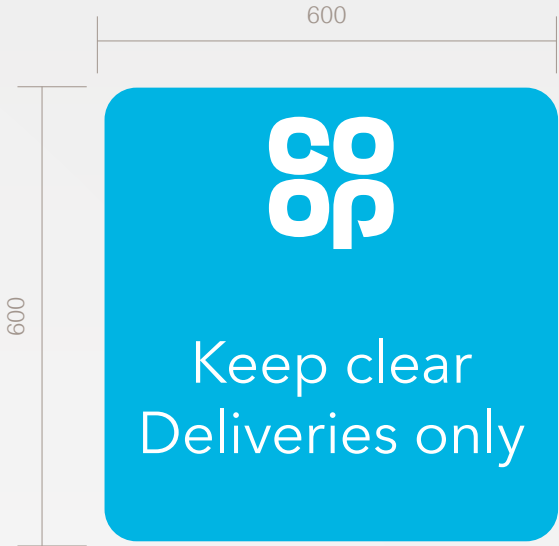

Item 8
1No 3mm ACM with applied vinyl and anti-graffiti laminate.
Size: 600x600mm
Scale: 1:10

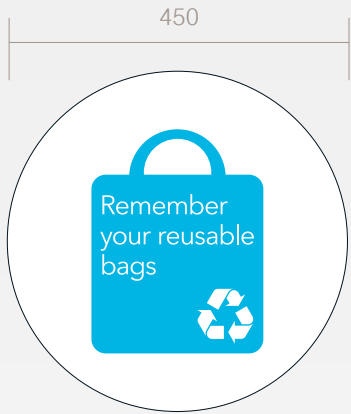


Item 9
1No 3mm ACM with applied vinyl and anti-graffiti laminate.
Size: 450x450mm
Scale: 1:10

Scale 1:10@A3





Item 10
1No set of 5mm grey painted timber welcome letters on locators. Illuminated by new trough light
Size: 2664mm span, 190mm o/a height
Scale: 1:10

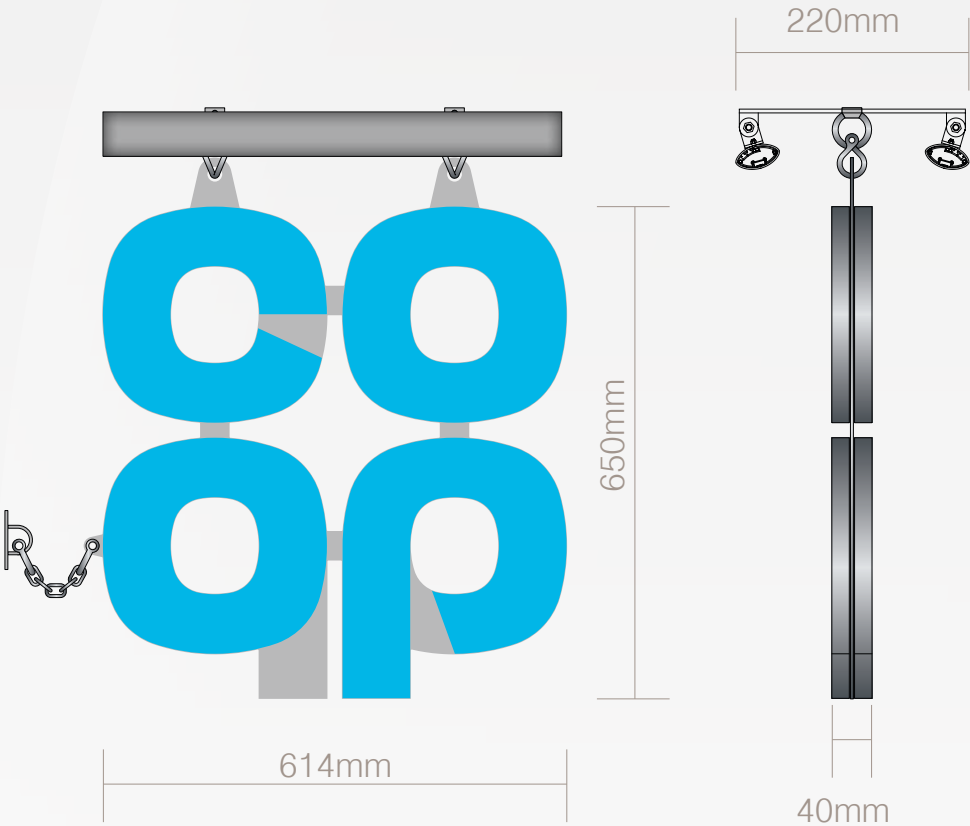

Item 11
1no Hertiage projection sign trough illuminated individual 3D letters to both sides of mounting plate, fixed to existing bracket. Letters constructed from 19mm exterior grade timber. Finished silver 9006 with applied Blue vinyl to face. Blue to match PMS 306. Fully welded 5mm Mild Steel wall mounting place and support frame, c/w twisted 'D' shackles to hold the 3mm Mild Steel logo plate. All visiable steel work to be finished silver to match RAL 9006 60% gloss.


1162 Lumen per metre led output.

Size: 650mm
Scale: 1:10







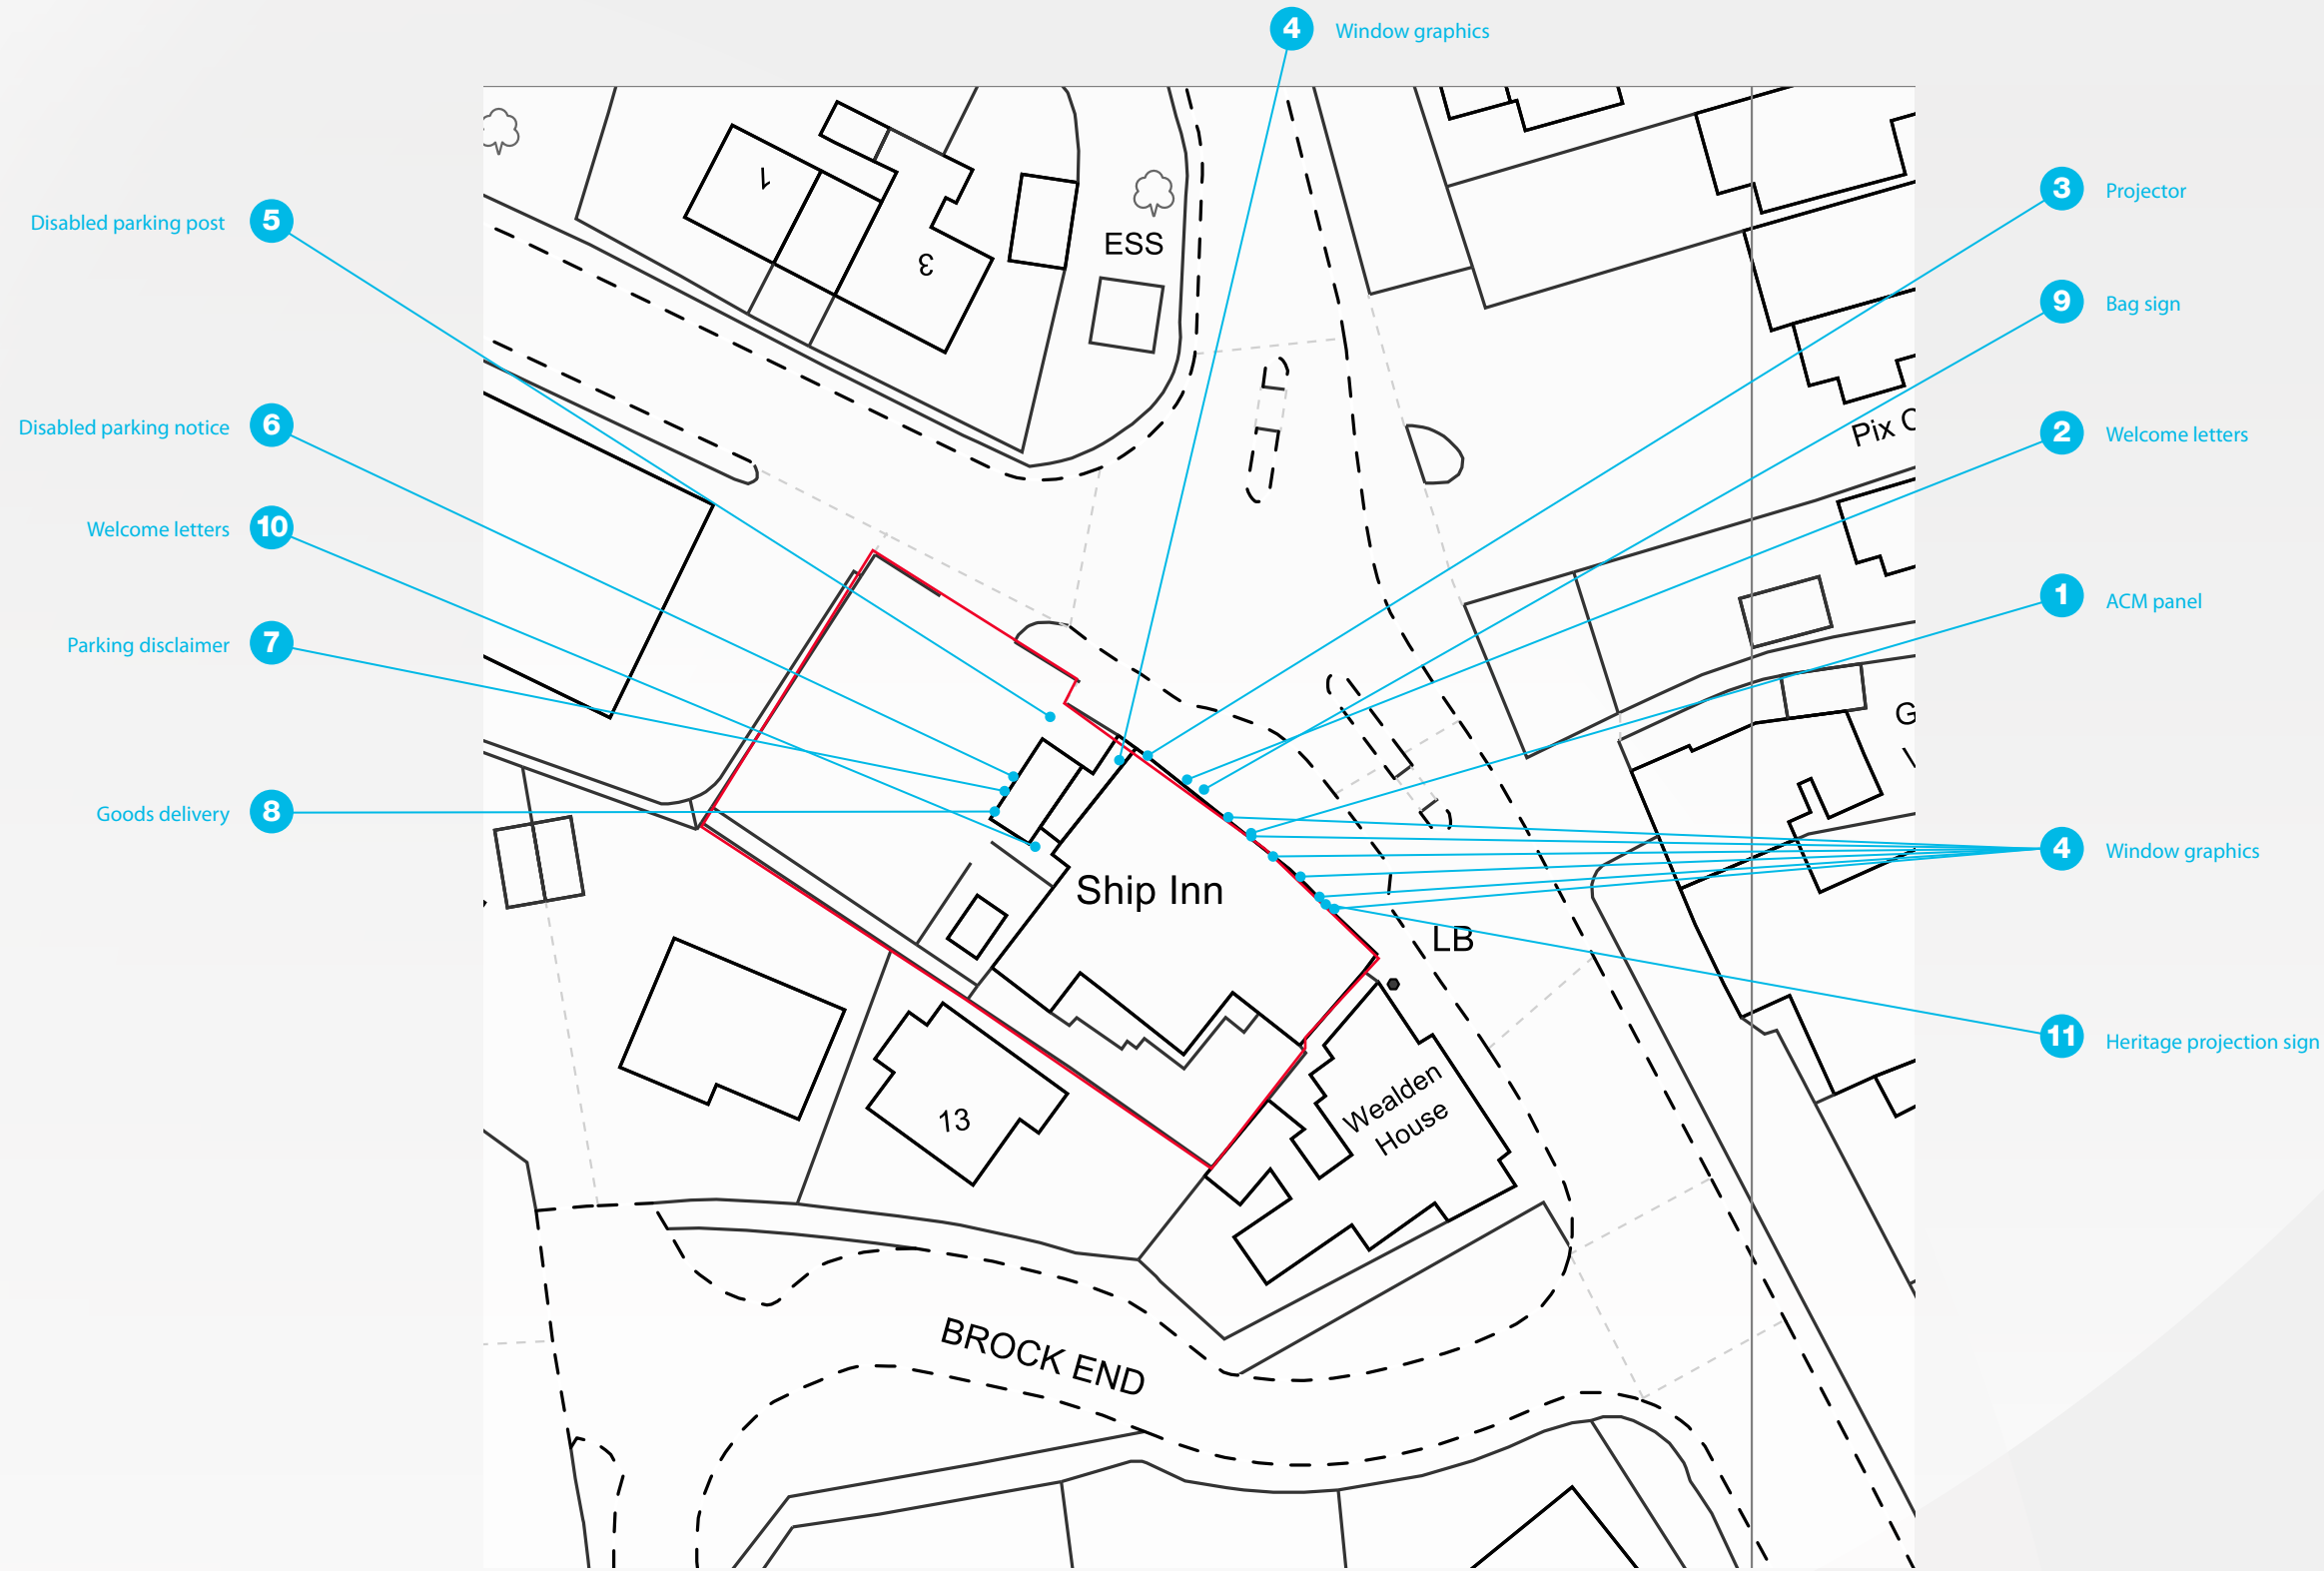

Licence no. 10041041



No. 31946v01

Issue 06 - 23-07-25

Page 11 of 11

Client Co-op

Project Cuckfield

Location RH17 5BY


Created 17-02-24

Designer P Gibson

Approved M Nield

Typeface Avenir Next LT Pro

Colours

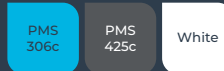

This scheme is a visual representation of our signage proposal. Sizes, colours and physical attributes of the actual signage may vary due to the limitations of the manufacturing process.
This document is the property of Omega Signs Ltd and must not be passed on to third parties without prior consent. Any unauthorised use of this document will result in a design fee being charged.
Copyright © Omega Signs 2025.

Omega Signs Limited
Newmarket Approach,
Leeds, LS9 0RJ
0113 240 3000
info@omega-signs.co.uk
www.omega-signs.co.uk

omega signs