



C:\Users\eford\NewOneDrive\Motion\StaffSite - Spcra2 2405016\Drawings\2405016-TK04, TK05-P01 Etc.dwg

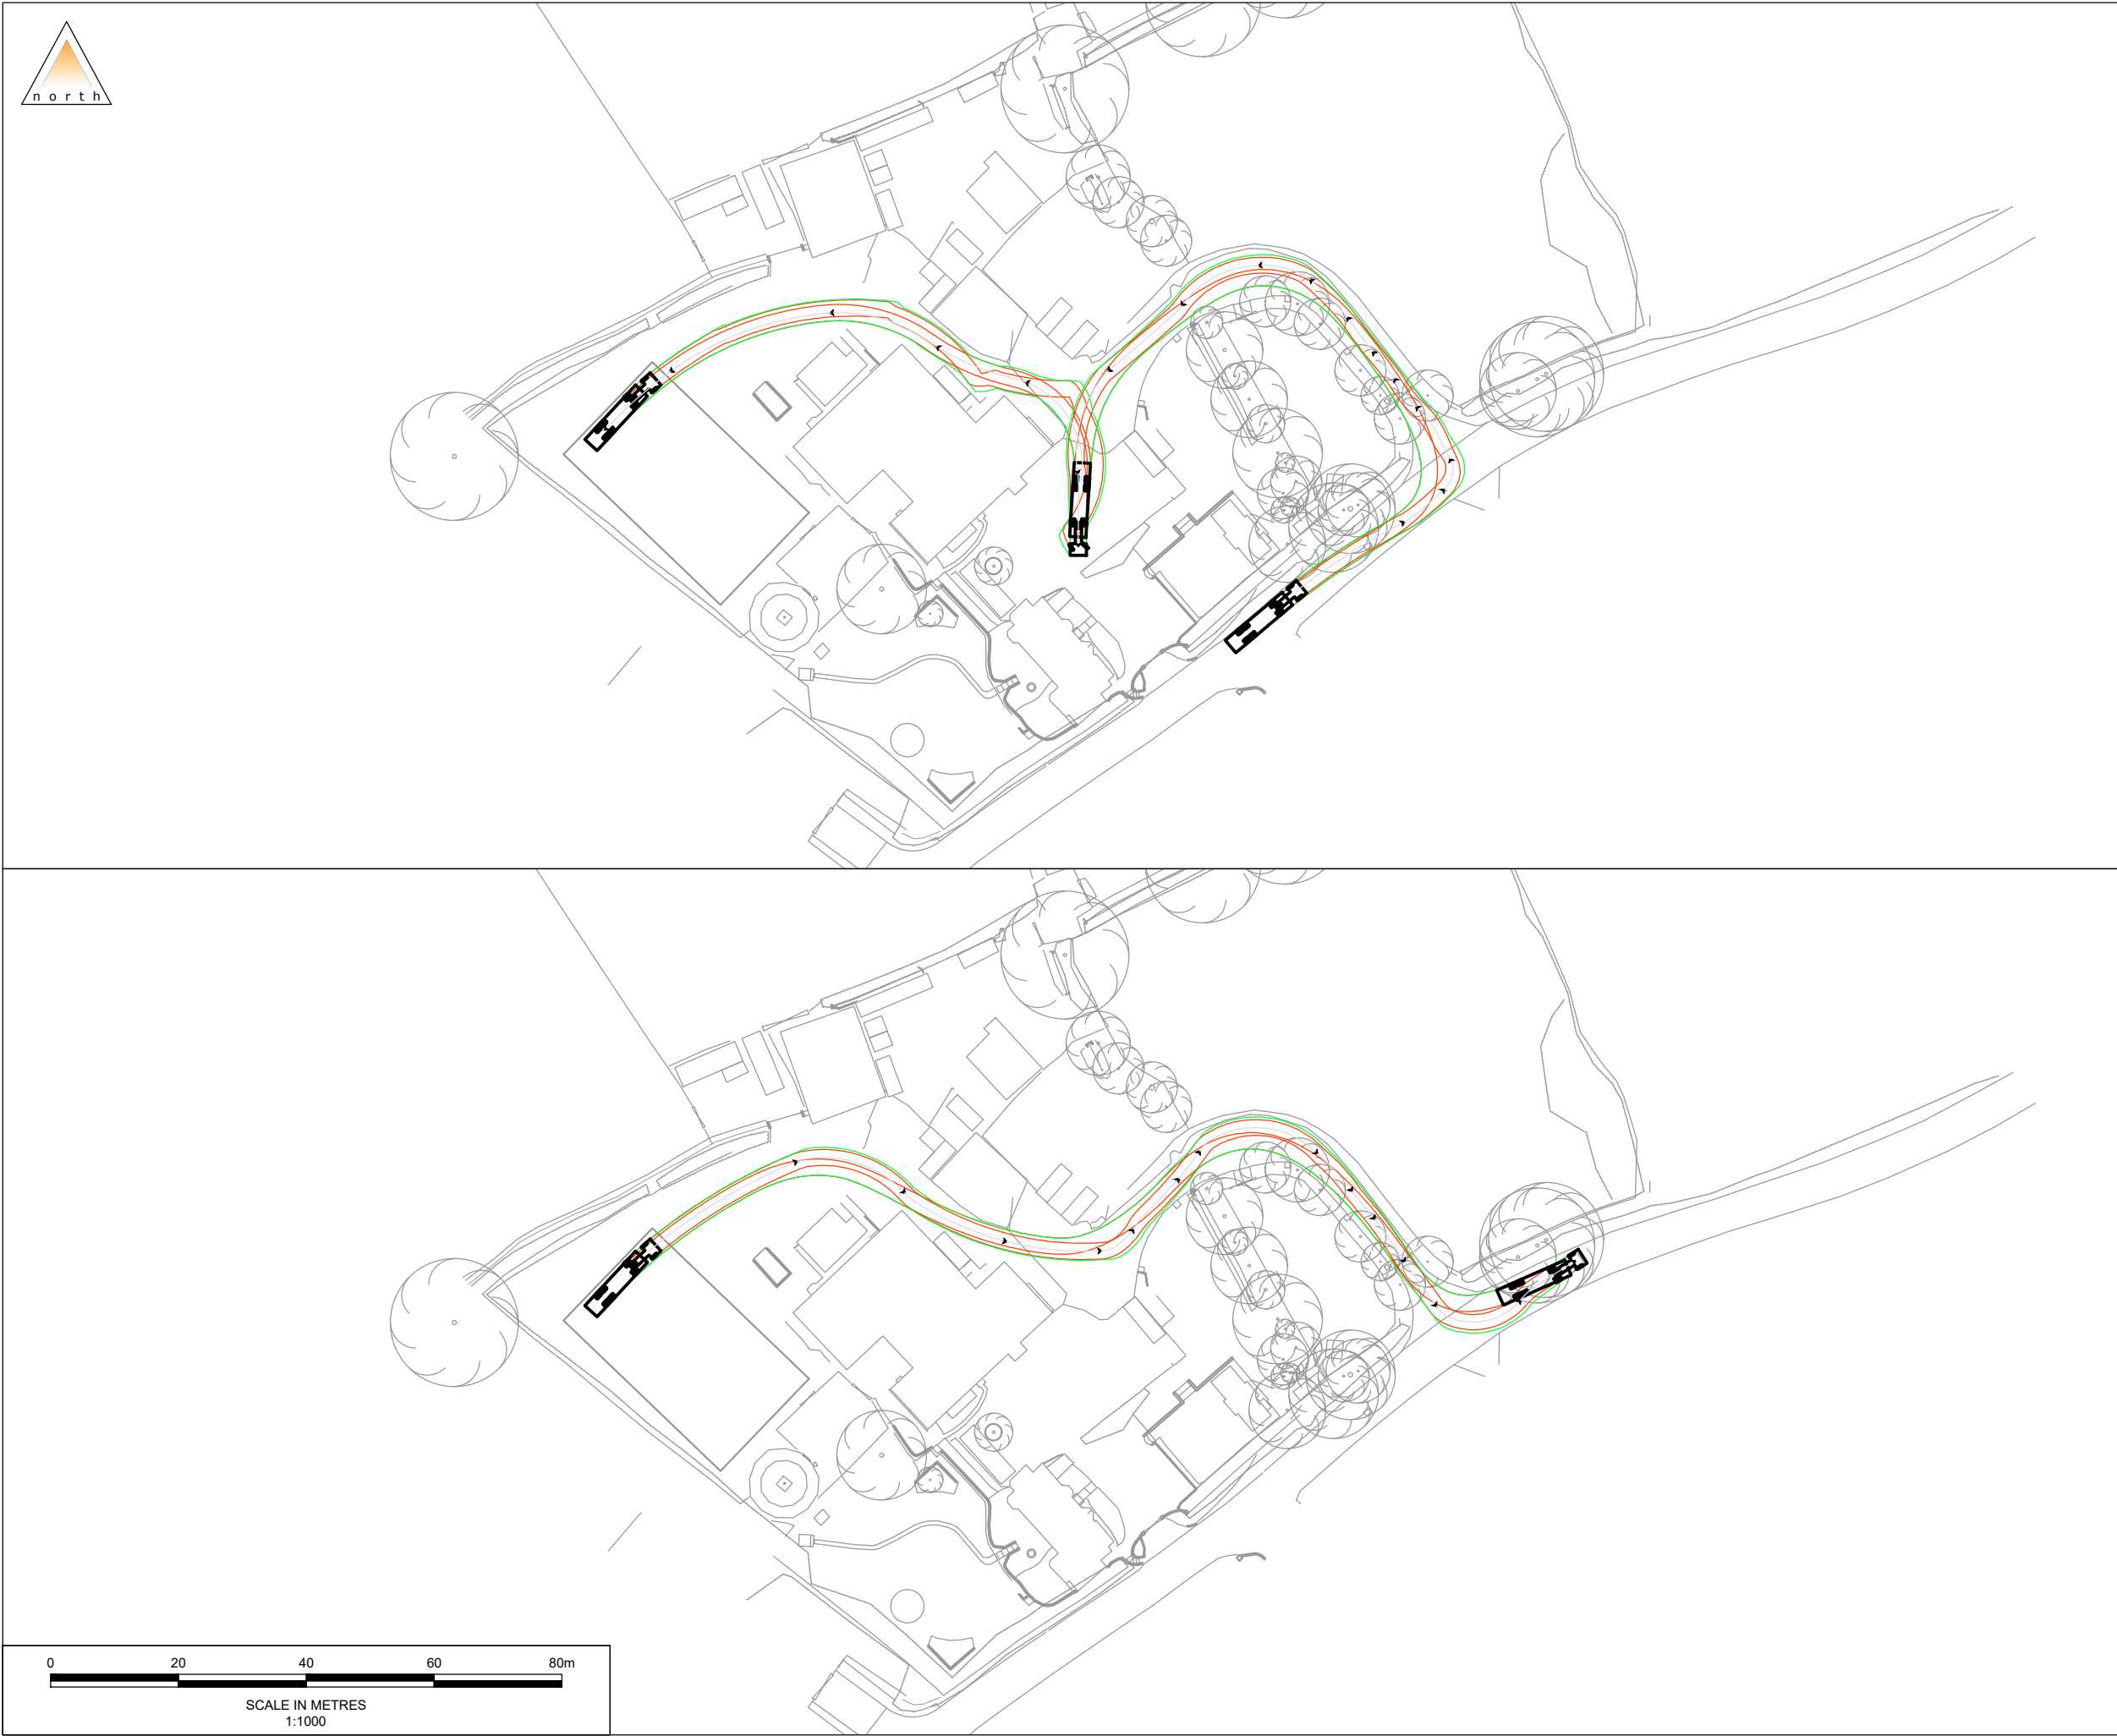

- Notes
1. All levels and dimensions to be checked on site before any work commences. All dimensions in metres unless stated otherwise.
 2. This drawing is based on OS mapping and Motion cannot guarantee the accuracy of the data.
 3. Motion accepts no liability for any vehicle specification errors or inaccuracies within the vehicle tracking software used / or it's vehicle libraries. The vehicles speeds used for the analysis are as follows: forward 6kph / reversing 6kph

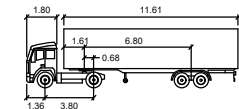

14.5m Artic

Tractor Width	: 2.55	Lock to Lock Time	: 6.0
Tractor Width	: 2.55	Steering Angle	: 42.7
Tractor Track	: 2.55	Articulating Angle	: 70.0
Trailer Track	: 2.55		

P02	Revised Issue	EF	EU	EU	27/08/2024
P01	First Issue	EF	DM	DM	22/08/2024
Rev.	Description	Drm	Chk	App	Date

Drawing Status:

FOR PLANNING
NOT FOR CONSTRUCTION



Client:
Squires Planning

Project:
Parkfields Farm, Crawley Down

Title:
Swept Path Analysis
14.5m Articulated HGV
Turning Manoeuvre

Scale: 1:1000 (@ A3)

Drawing:
2405016-TK06

Revision:
P01