



5 *St Anns Existing Driveway Frontage*
Scale: 1:50 @A1

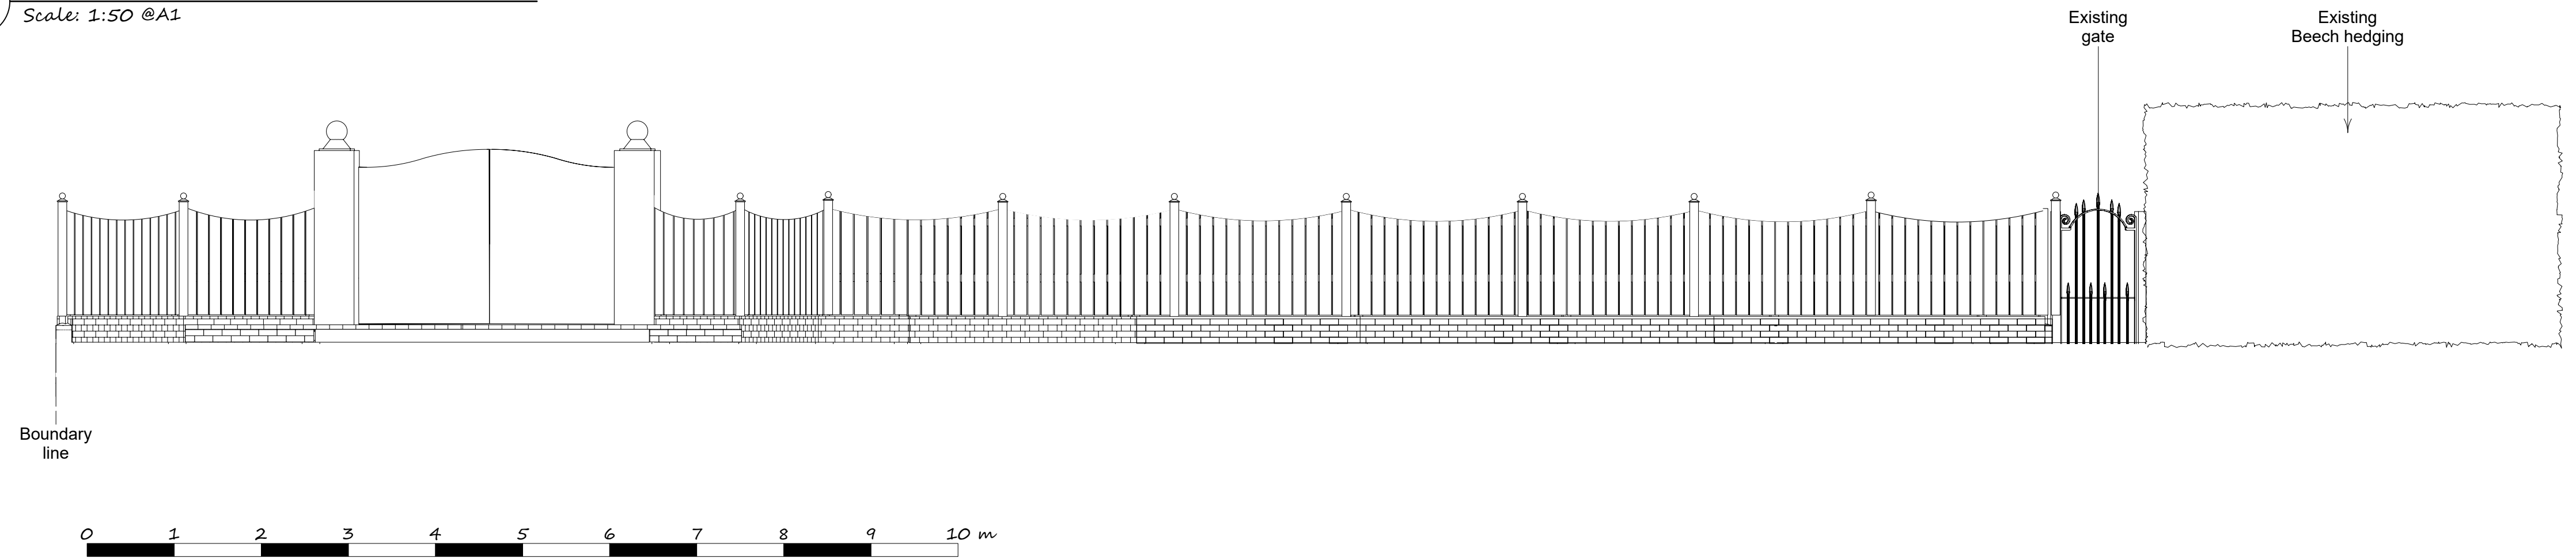

6 *St Anns Proposed Driveway Frontage*
Scale: 1:50 @A1

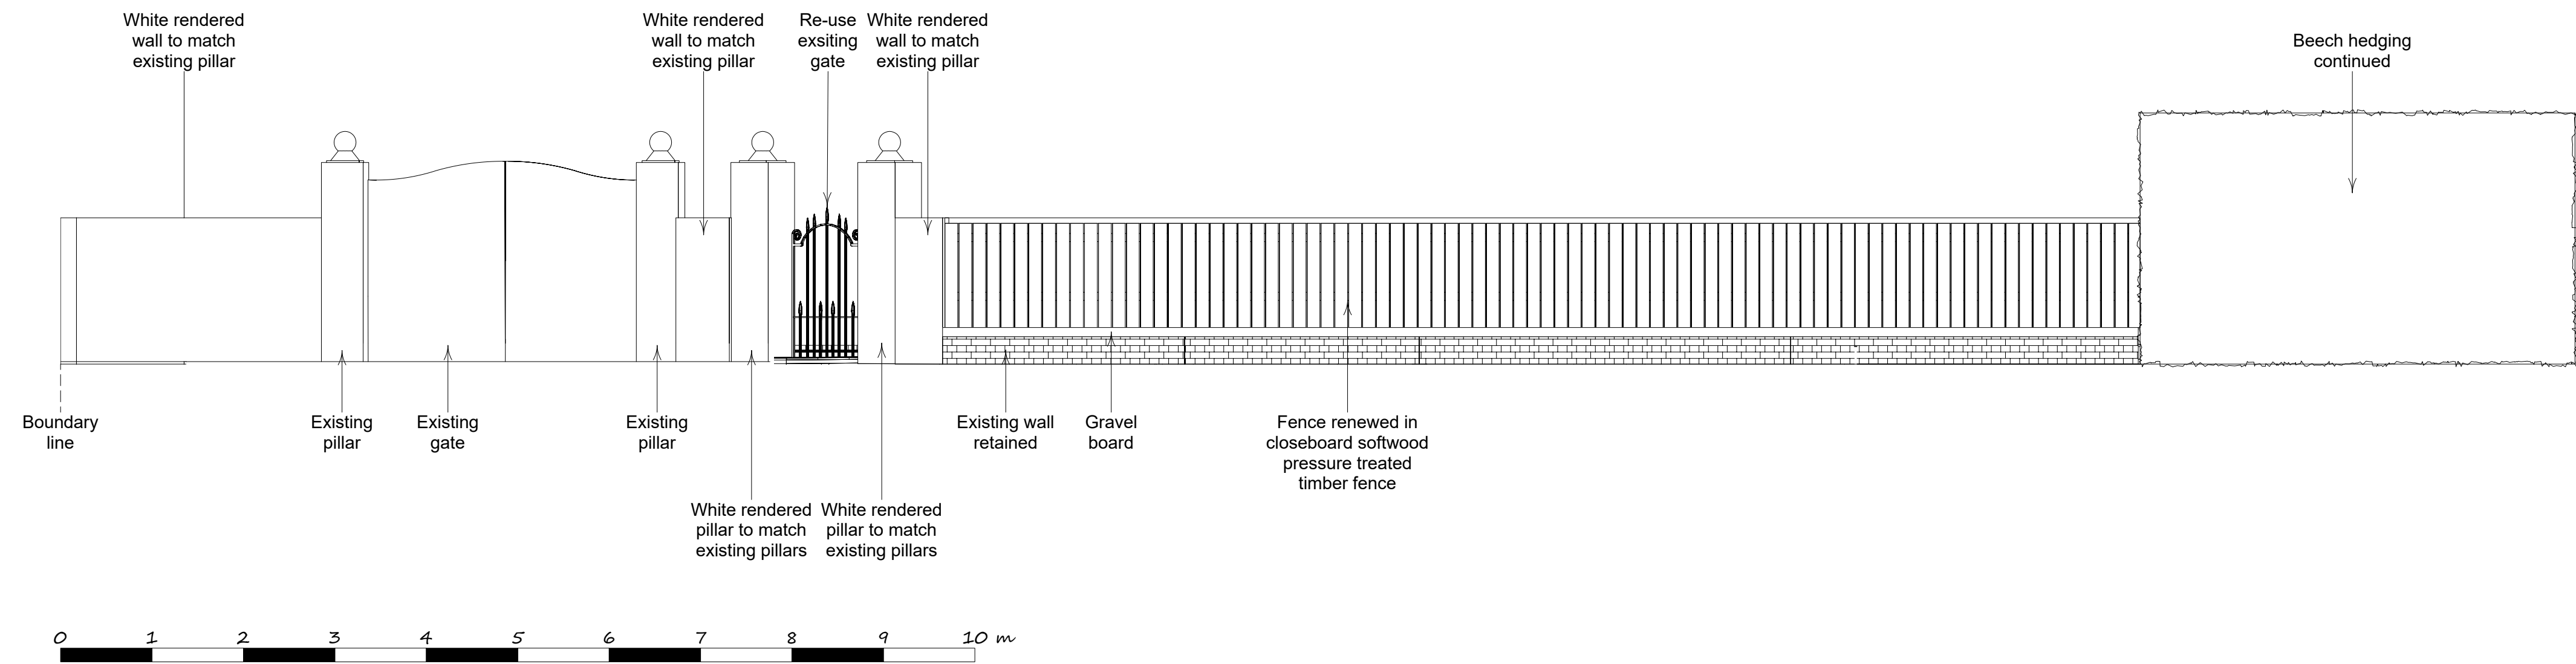

Title
St Anns Driveway Frontage

Drawing Number
JK003 (Rev 2)

Drawn By
Julie Cox

Date
July 2026

Julie Cox
Garden Design