

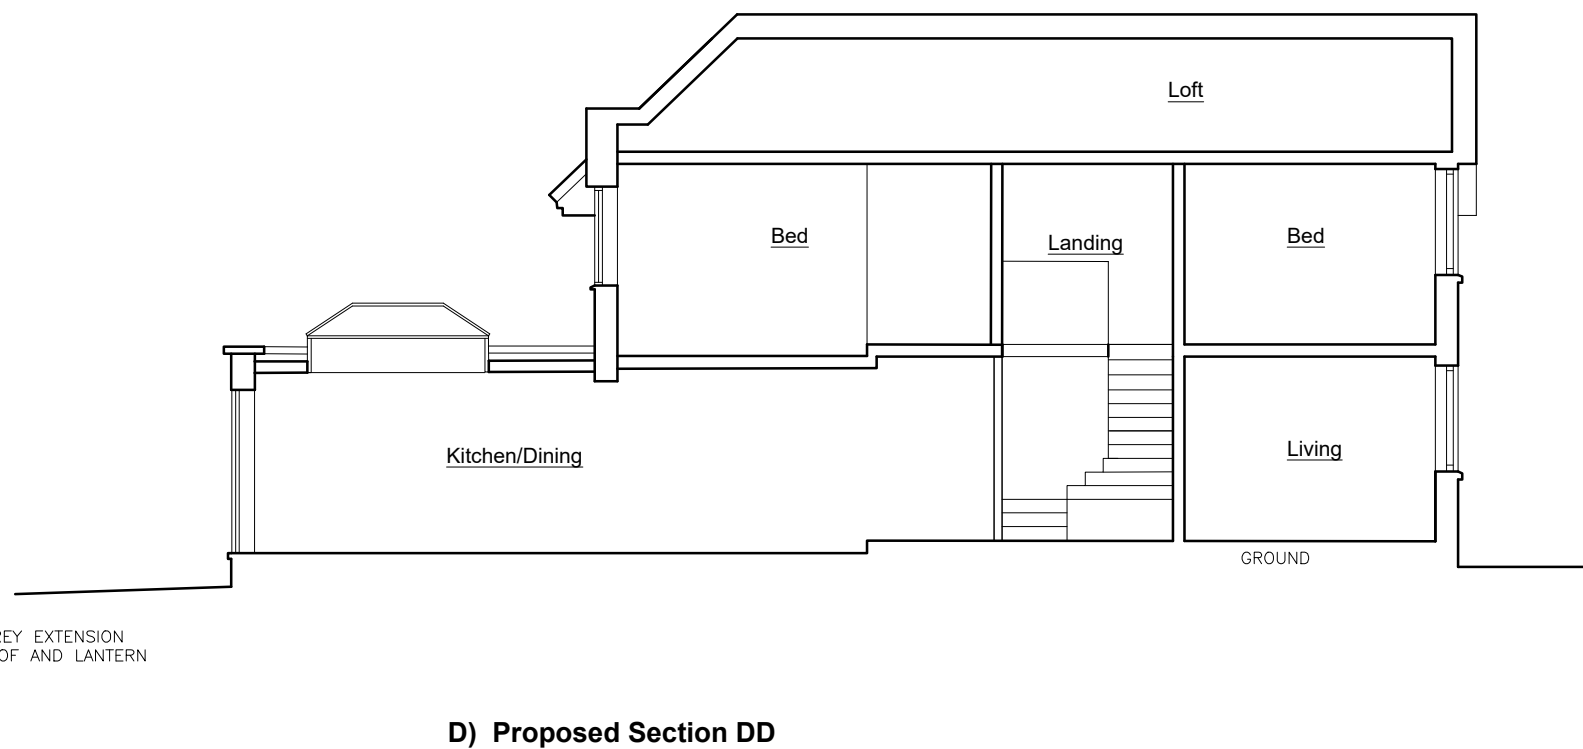
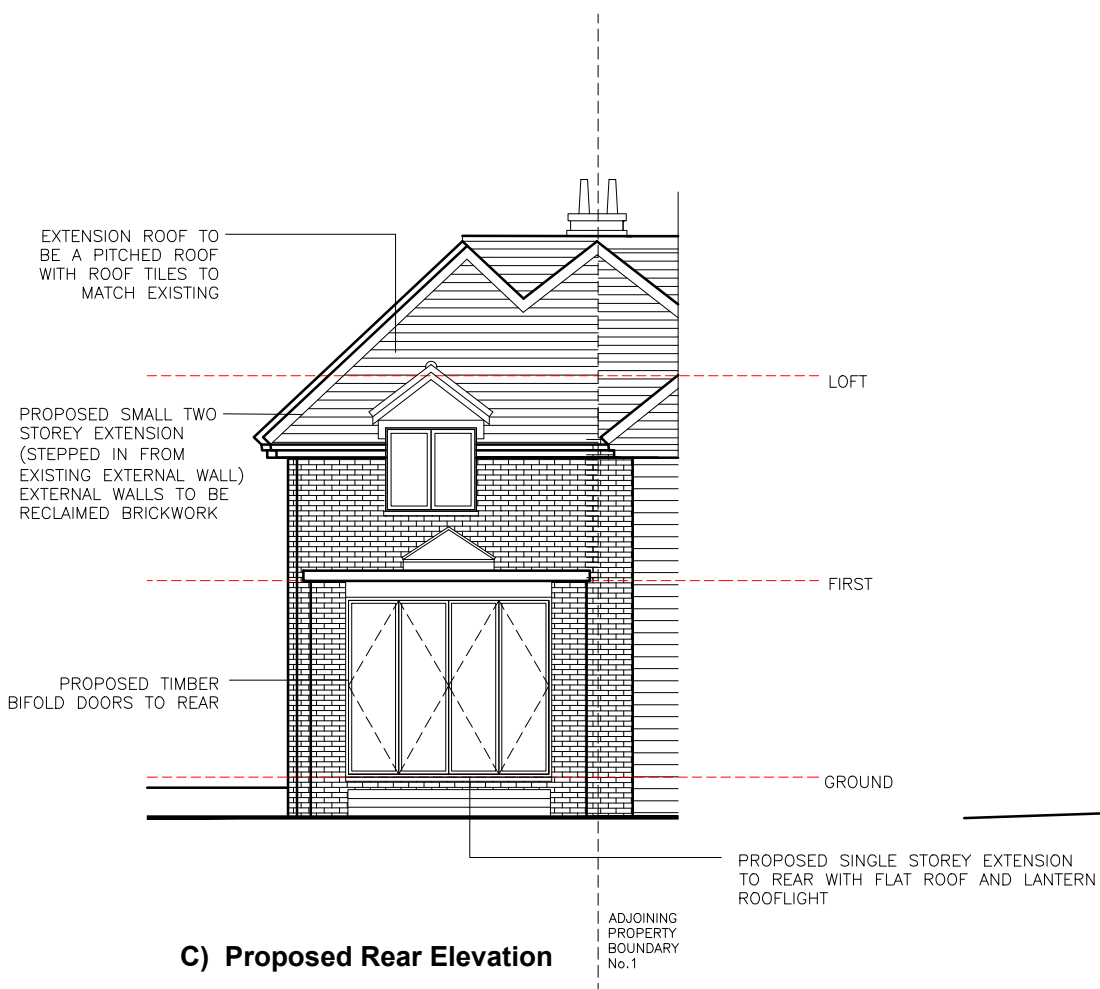


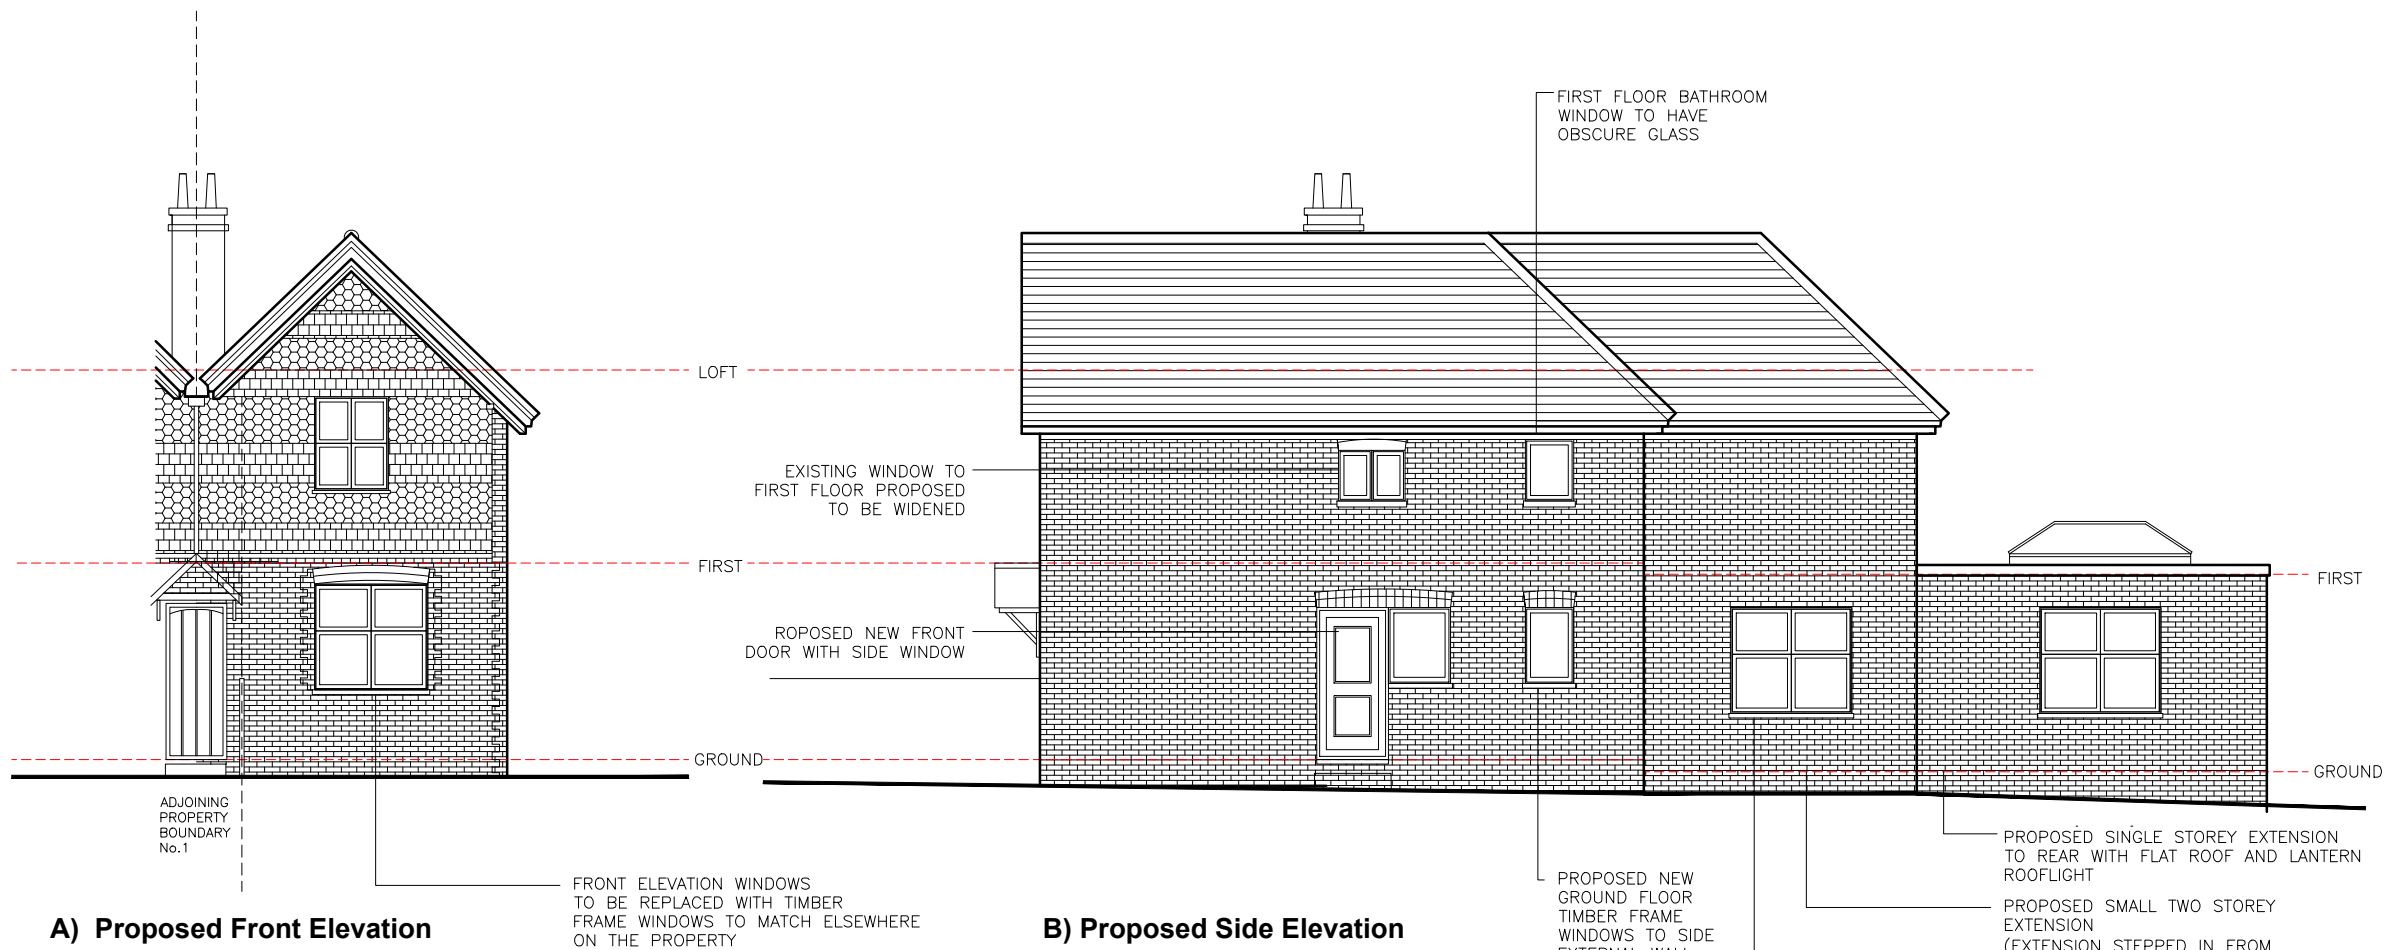

REV C – TWO STOREY EXTENSION STEPPED IN FROM EXISTING EXTERNAL SIDE WALL 07.01.26
REV B – CROWN ROOF REMOVED. WINDOW DORMER SIZE REDUCED 18.12.25
REV A – DOUBLE STOREY REAR EXTENSION REMOVED. SINGLE STOREY REAR EXTENSION WITH FLAT ROOF AND LANTERN ROOFLIGHT ADDED 13.12.25

PLANNING DRAWING

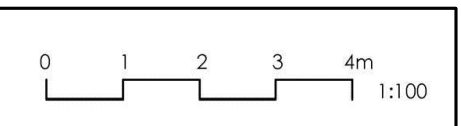

SARAH BREEZE RIBA

Client
Clare Stevens and Paul Hawkes

Project
**2 Preston Cottages
Slaugham
West Sussex RH17 6AQ**

Title
Proposed Elevations & Section

Drawn by
SB

Checked by
CS&PH

Scale
A3 @ 1:100

Date
13/12/25

Project no.
BA217

Dwg. no.
11

Revision
C

Prelim.