




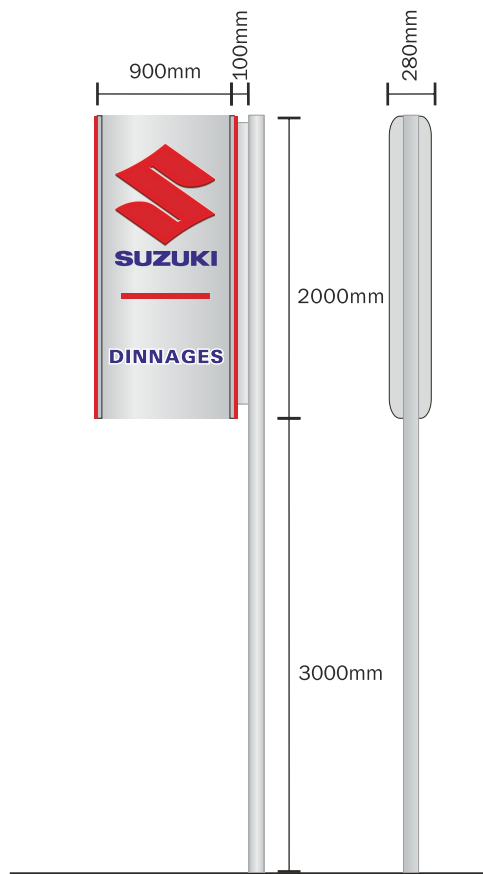

Sign 'A'
Scale 1:50
Post Sign
Rolled aluminium panels with silver endcaps.
Fret cut with pushed through acrylic letters and standard moulded "S"
Non illuminated.
Fitted onto existing steel post finished corporate grey.
Cap height for 'Z' of SUZUKI = 98mm
Cap height for 'D' of 'DINNAGES' = 92mm
Logo height = 666mm

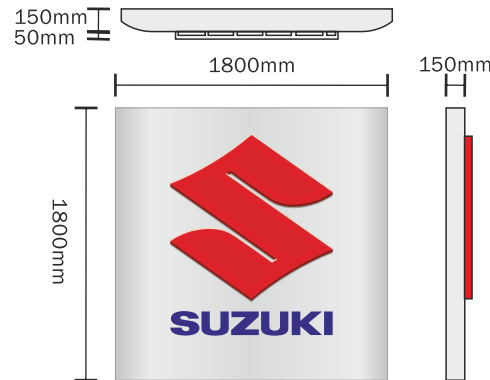


Sign 'B'
Scale 1:50
Wall mounted sign
Rolled and folded aluminium panel
with moulded 'S' logo and text
Size: 1800mm x 1800mm
Cap height for 'Z' of SUZUKI = 160mm
Logo height = 1050mm
Non illuminated
Height from ground level: 3675mm

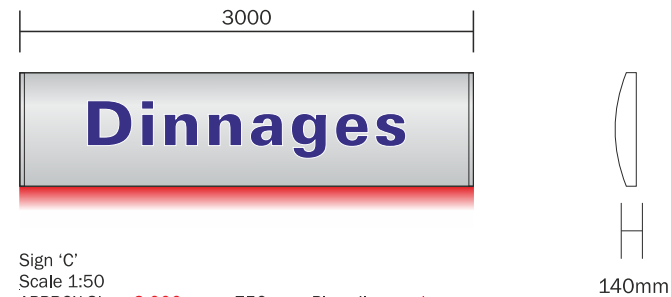

Sign 'C'
Scale 1:50
APPROX Size - 3,000mm x 750mm - Plus silver endcaps
Description - Rolled fascia panel with backed up 'DEALER' graphics with white keyline
Materials - Aluminium (Fascia) Acrylic (Text)
Non illuminated
Height from ground level: 2625mm



Sign 'D'
Scale 1:25
Description - Single sided welcome sign
Freestanding
Materials - Aluminium, acrylic and vinyl
Non illuminated
Red aluminium tube edging
APPROX Size - 700mm x 3000mm
Cap height for 'Z' of SUZUKI = 61mm
Cap height for 'W' of WELCOME = 113mm
Logo height = 413mm

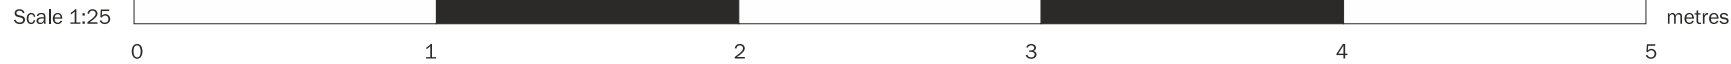

Sign Specialists

sign-specialists.co.uk
19 Oxleasow Road, East Moons Moat,
Redditch, B98 0RE
Telephone : 01527 504 250
Fax : 01527 504 251
enquiries@sign-specialists.co.uk

Colour reference

- Ral 9006 gloss
- Ral 7021 - Black Grey
- Plexiglas XT red 57670
- Plexiglas XT blue 60870
- Ral 5002 - Ultramarine Blue

Typefaces/notes/info

Dealer to provide low tension electric
supply feed to sign positions ready for
final connection by our engineers

ALL AT DEALERS OWN EXPENSE

Lighting

-

Customer details

Suzuki GB PLC
22-24 Wivelsfield Rd
Haywards Heath
Rh16 4EQ

Date drawn - 26.11.2025
Designer - Liv R
Location - J:\Suzuki GB PLC


Job no - 158008/PLANNING

Rev dates	Rev dates
B)	G) -
C)	H) -
D)	I) -
E)	J) -
F)	K) -

The designs, illustrations, and
photography is the property of
Sign Specialists Ltd. The contents
are confidential, any form of
reproduction, copying, disclosure,
modification or distribution without
prior written consent is strictly
prohibited. Colours and typefaces
on drawings may be representative
only please refer to the specifications.
Visuals shown are artists impressions
only and must not be taken as an exact
representation of the completed
signage on site.



Drawing to be viewed/printed at A3

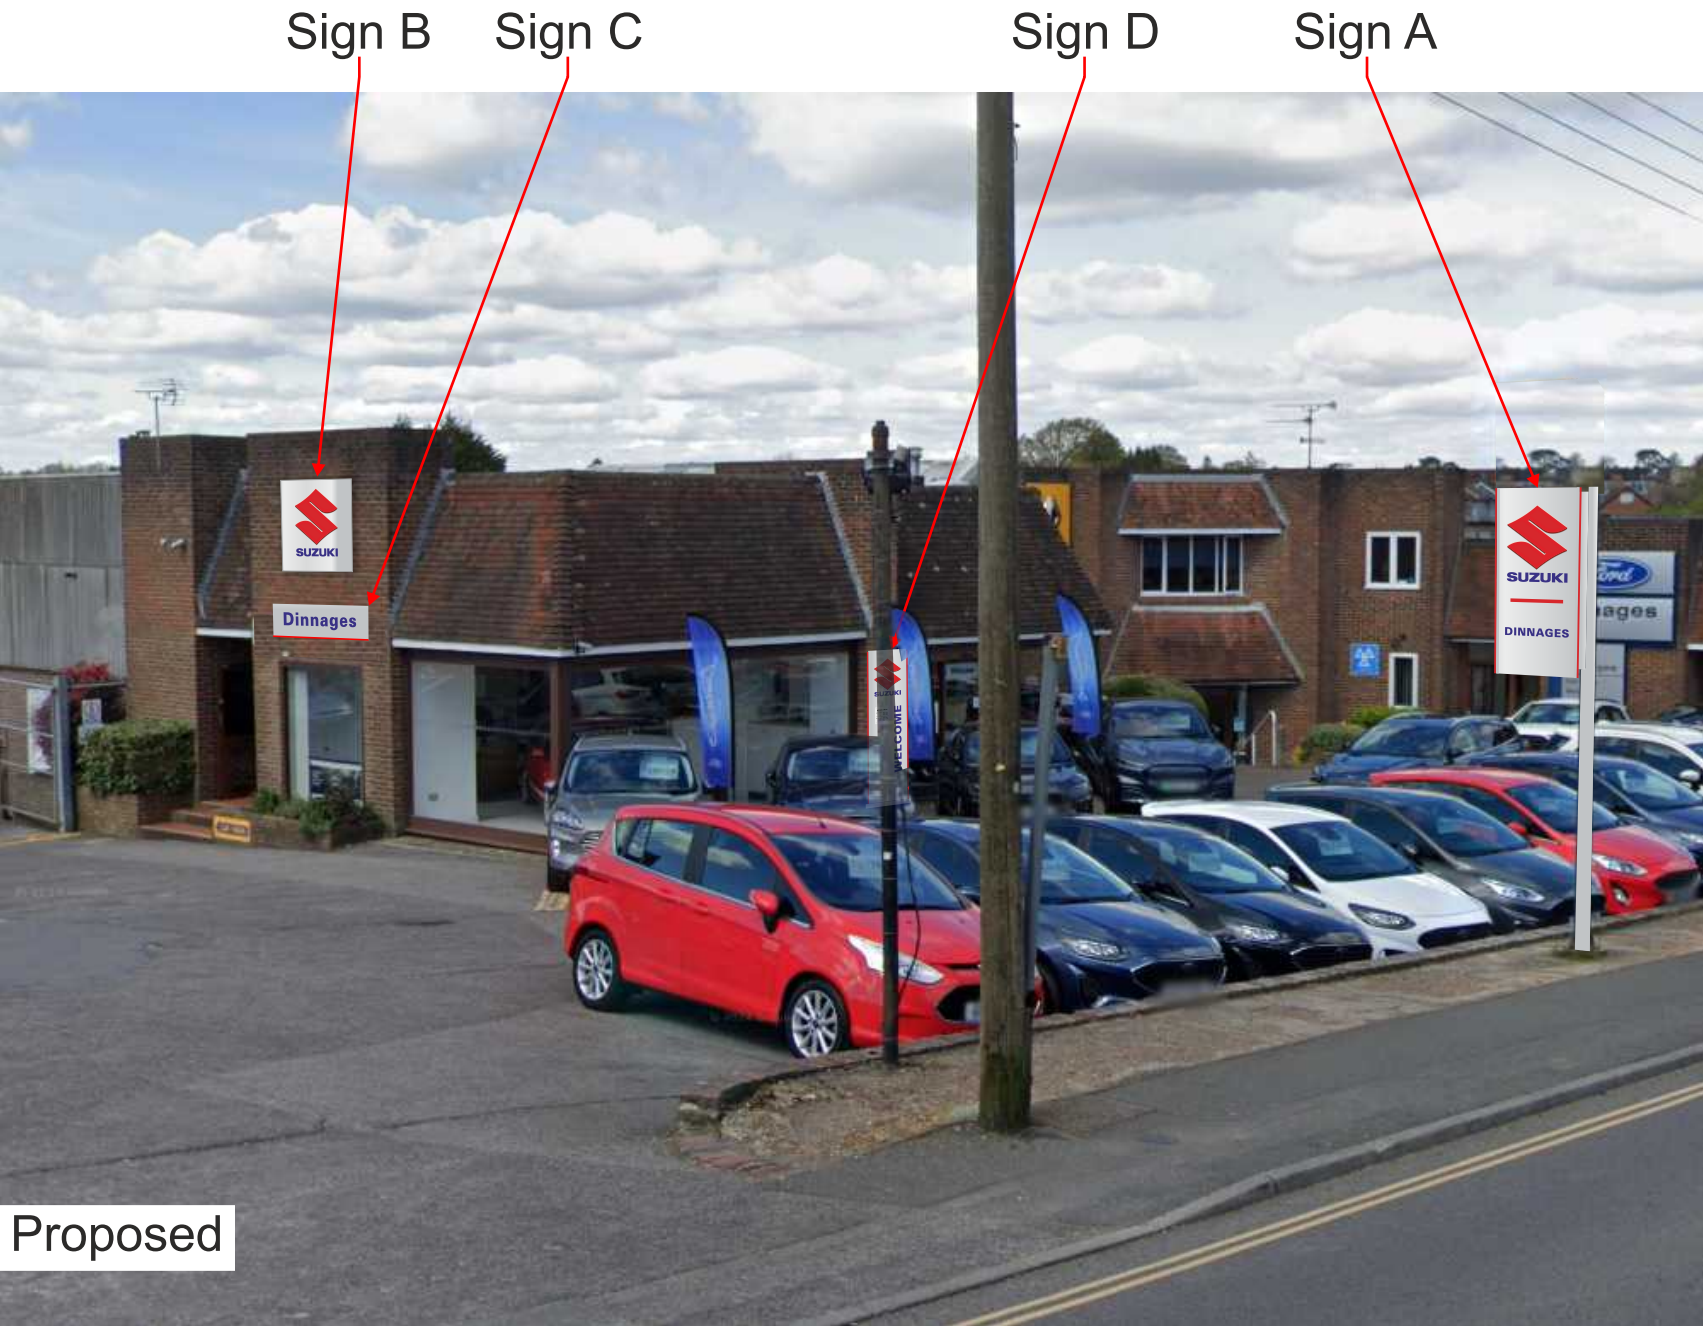

Proposed



Existing



Sign Specialists

sign-specialists.co.uk
19 Oxleasow Road, East Moons Moat,
Redditch, B98 0RE
Telephone : 01527 504 250
Fax : 01527 504 251
enquiries@sign-specialists.co.uk

Colour reference

	Ral 9006 gloss
	Ral 7021 - Black Grey
	Plexiglas XT red 57670
	Plexiglas XT blue 60870
	Ral 5002 - Ultramarine Blue

Typefaces/notes/info

Dealer to provide low tension electric supply feed to sign positions ready for final connection by our engineers

ALL AT DEALERS OWN EXPENSE

Lighting

-

Customer details

Suzuki GB PLC
22-24 Wivelsfield Rd
Haywards Heath
Rh16 4EQ

Date drawn - 26.11.2025	
Designer - Liv R	
Location - J:\Suzuki GB PLC	
Job no - 158008/PLANNING	
Rev dates	Rev dates
B) -	G) -
C) -	H) -
D) -	I) -
E) -	J) -
F) -	K) -

The designs, illustrations, and photography is the property of Sign Specialists Ltd. The contents are confidential, any form of reproduction, copying, disclosure, modification or distribution without prior written consent is strictly prohibited. Colours and typefaces on drawings may be representative only please refer to the specifications. Visuals shown are artists impressions only and must not be taken as an exact representation of the completed signage on site.



Drawing to be viewed/printed at A3



Proposed



Existing



Sign Specialists

sign-specialists.co.uk
19 Oxleasow Road, East Moons Moat,
Redditch, B98 0RE
Telephone : 01527 504 250
Fax : 01527 504 251
enquiries@sign-specialists.co.uk

Colour reference

- Ral 9006 gloss
- Ral 7021 - Black Grey
- Plexiglas XT red 57670
- Plexiglas XT blue 60870
- Ral 5002 - Ultramarine Blue

Typefaces/notes/info

Dealer to provide low tension electric supply feed to sign positions ready for final connection by our engineers

ALL AT DEALERS OWN EXPENSE

Lighting

Customer details

Suzuki GB PLC
22-24 Wivelsfield Rd
Haywards Heath
Rh16 4EQ

Date drawn - 26.11.2025
Designer - Liv R
Location - J:\Suzuki GB PLC

Job no - 158008/PLANNING

Rev dates	Rev dates
B) -	G) -
C) -	H) -
D) -	I) -
E) -	J) -
F) -	K) -

The designs, illustrations, and photography is the property of Sign Specialists Ltd. The contents are confidential, any form of reproduction, copying, disclosure, modification or distribution without prior written consent is strictly prohibited. Colours and typefaces on drawings may be representative only please refer to the specifications. Visuals shown are artists impressions only and must not be taken as an exact representation of the completed signage on site.



Drawing to be viewed/printed at A3