



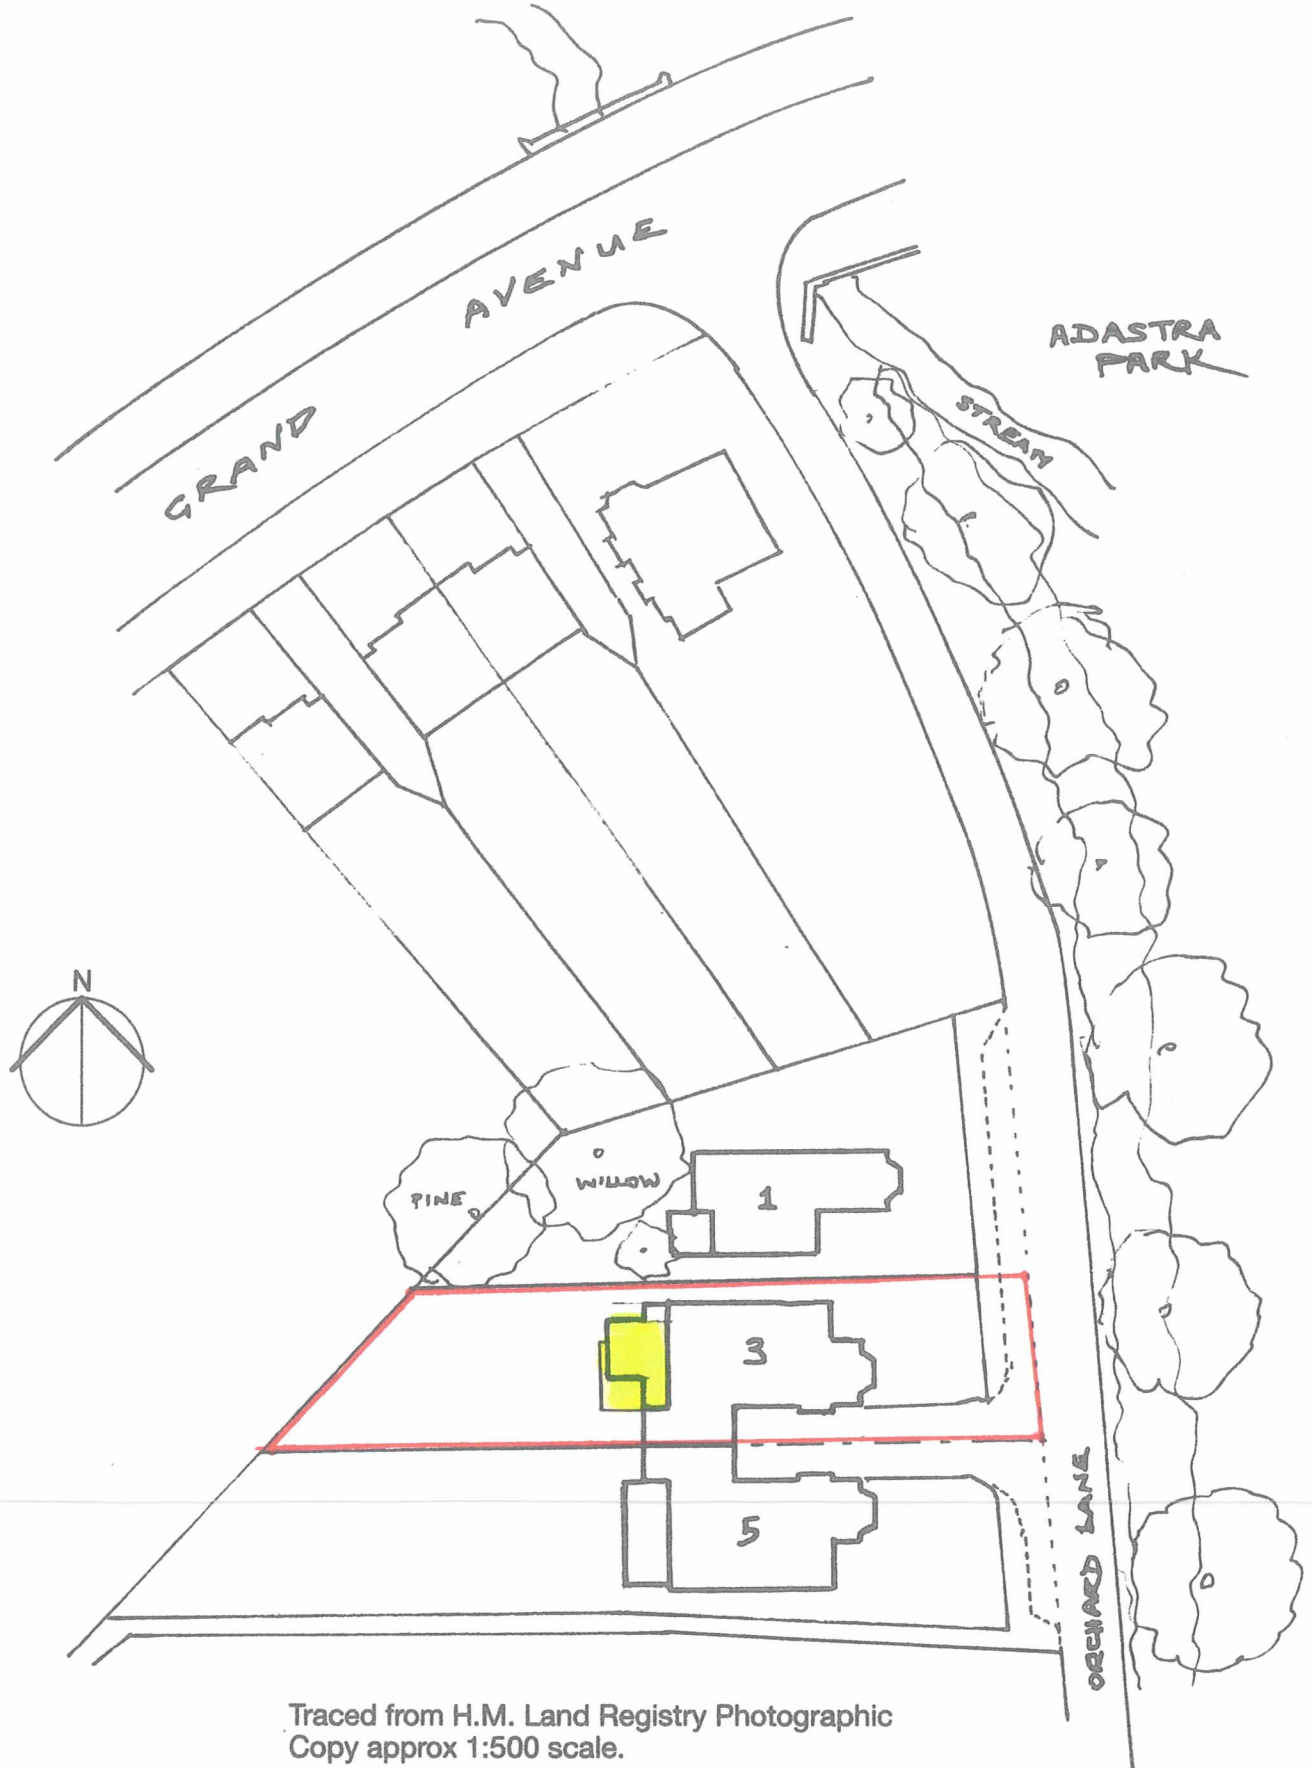

Traced from H.M. Land Registry Photographic
Copy approx 1:500 scale.

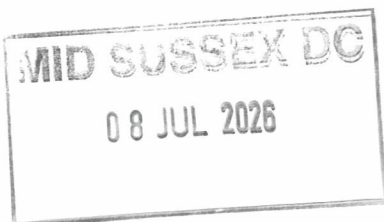

3 Orchard Lane, Hassocks BN6 8QE

BLOCK PLAN showing trees within 15m of site
& proposed extension coloured yellow

Stephen Robert Bryant MSc Arch

OL 03