
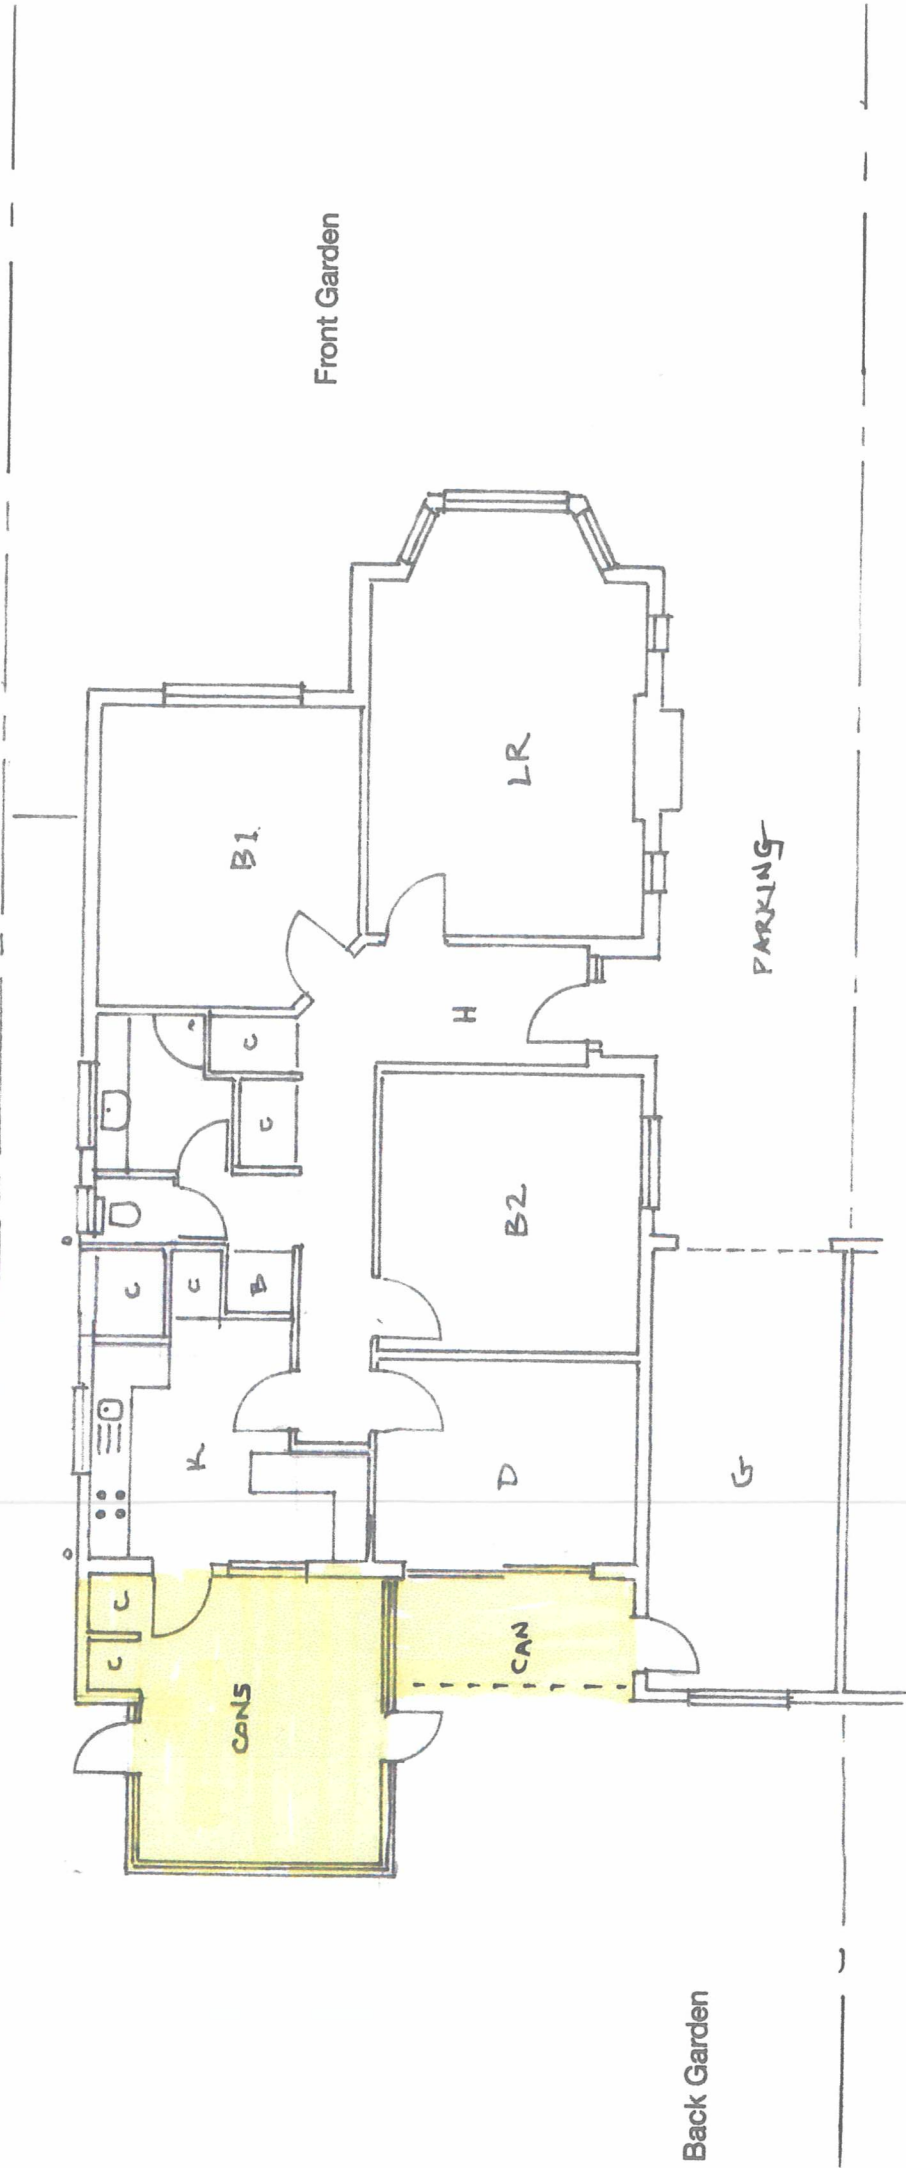


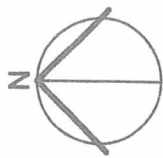

MID SUSSEX DC

08 JUL 2026

3 Orchard Lane, Hassocks    PLAN AS EXISTING with DEMOLITION in YELLOW    1:100    (Do Not Scale)

Stephen Robert Bryant    MSc Arch

OL 10A