

MATERIALS KEY


- ① Clay Roof Tile
- ② Natural Timber Cladding
- ③ PPC Aluminium Windows & Doors with Black Frames
- ④ PPC Aluminium Projecting Canopy in Black with Timber Louvres
- ⑤ Existing Brickwork Painted White
- ⑥ Black Rainwater Goods
- ⑦ Glass Balustrade
- ⑧ Roof Mounted Solar Panels
- ⑨ Tiled / Stone Terrace
- ⑩ New White Brick - Mortar to match existing
- ⑪ Timber Screening



1

Elevation
Proposed - North (Front)

1:100

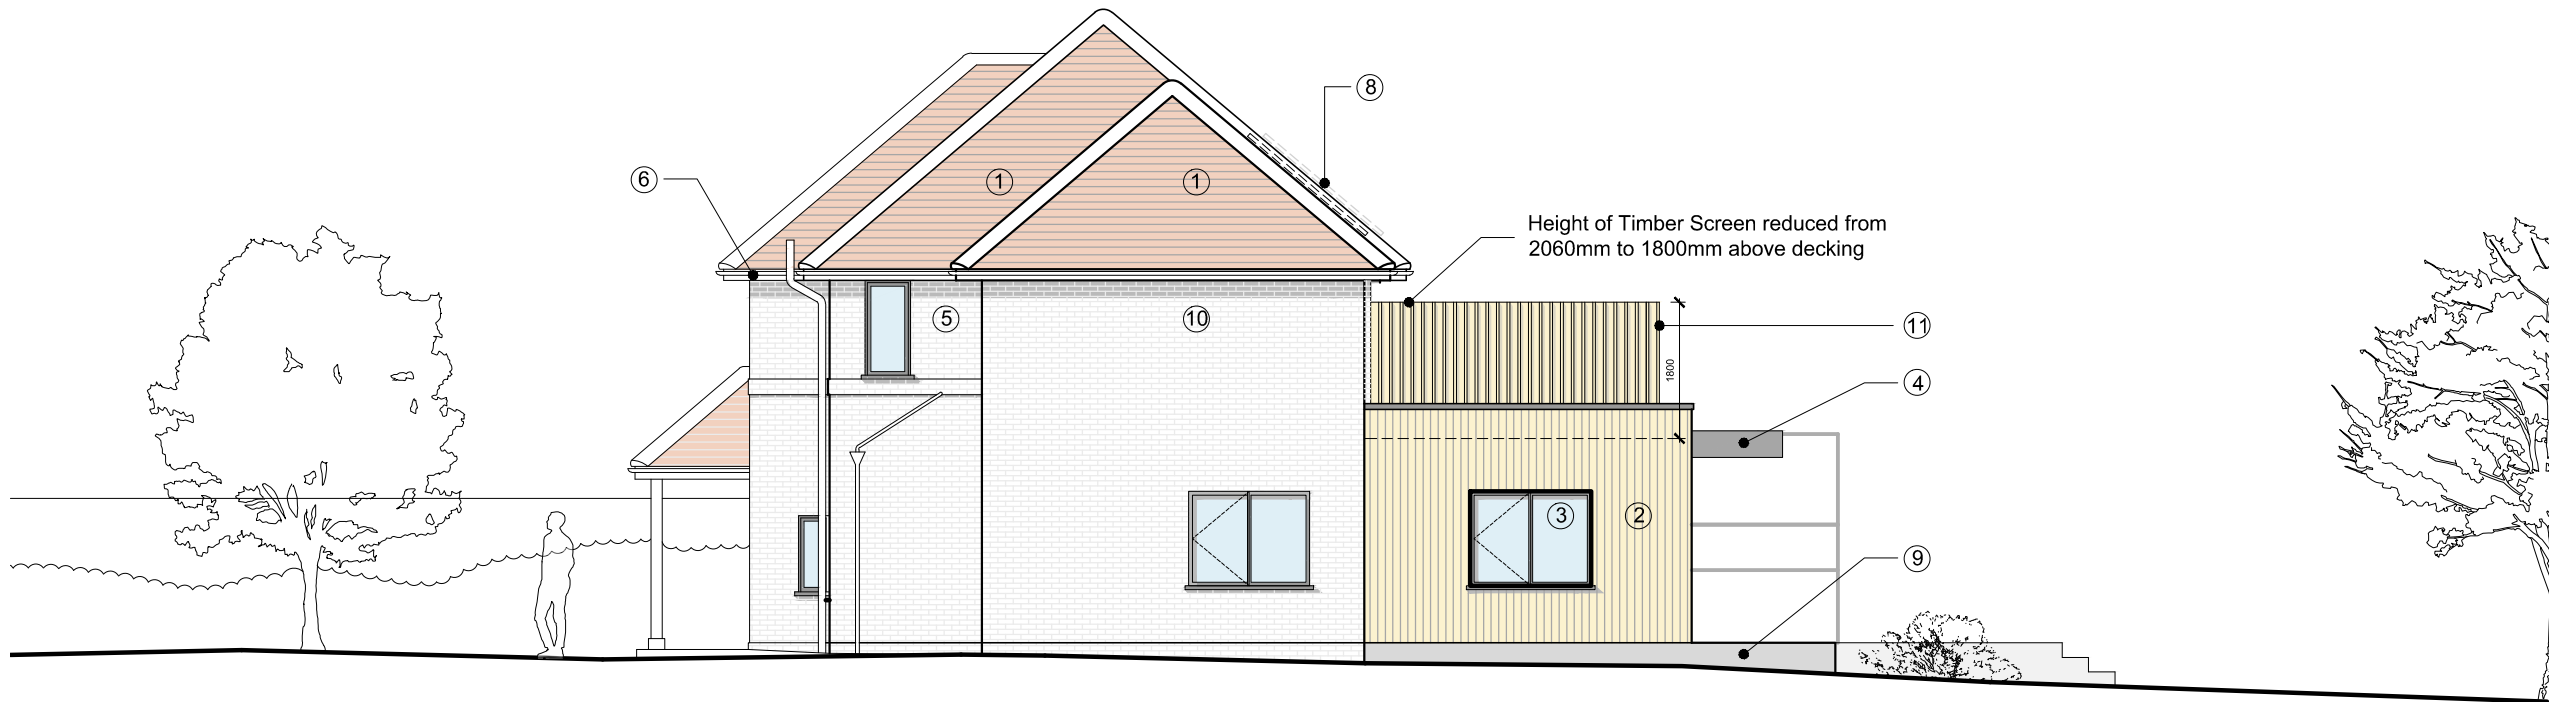

2

Elevation
Proposed - West (Side)

1:100



C	24/04/2025	Issued for Planning Update	JW	CS
B	06/12/2024	Height of Timber Screen Amended	WC	CS
A	22/11/2024	Timber Screen Added to Terrace	WC	CS
/	18/10/2024	Issued for Planning	WC	CS
Rev. Date	Notes		Drawn	Checked

MortonScarr

Level 5 Tower Point | 44 North Road | Brighton | BN1 1YR
tel. 01273 220407 info@mortonscarr.com www.mortonscarr.com

Client:
David Gatey & Alison Dobbin

Project:
31 Hurst Road
Hassocks, BN6 9NL

Drawing:
Proposed
Front (North) and Side (West)

Scale	Drawn By	Checked By	Issued For
1:100@A3	WC	CS	PLANNING
Drawing No.			Revision

2332(31)000 **C**