


MATERIALS KEY

- 1 Clay Roof Tile
- 2 Natural Timber Cladding
- 3 PPC Aluminium Windows & Doors with Black Frames
- 4 PPC Aluminium Projecting Canopy in Black with Timber Louvres
- 5 Existing Brickwork Painted White
- 6 Black Rainwater Goods
- 7 Glass Balustrade
- 8 Roof Mounted Solar Panels
- 9 Tiled / Stone Terrace
- 10 New White Brick - Mortar to match existing
- 11 Timber Screening

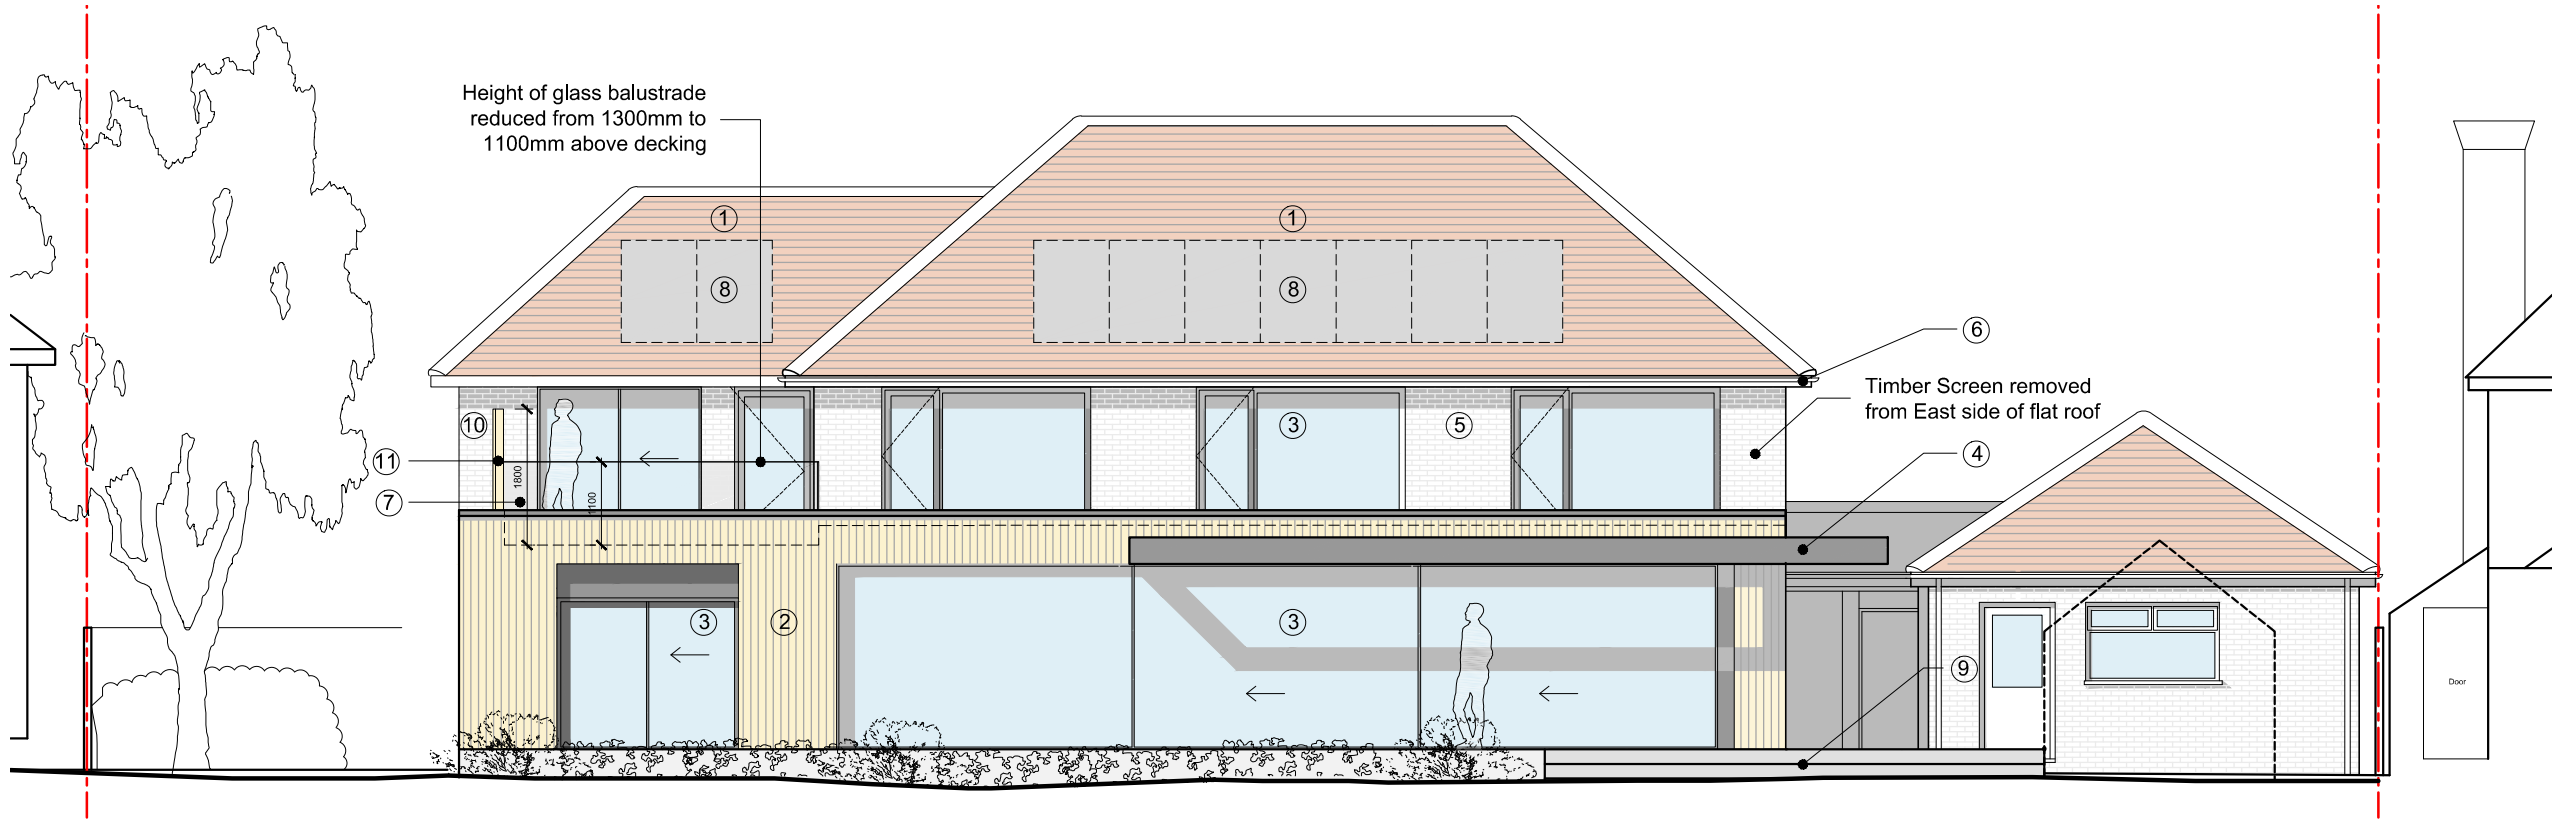

1 Elevation 1:100
Proposed - South (Rear)

0 0.5 1.0 2.0 3.0 4.0 5.0 10.0
Scale in metres



2 Elevation 1:100
Proposed - East (Side)

0 0.5 1.0 2.0 3.0 4.0 5.0 10.0
Scale in metres

C	24/04/2025	Issued for Planning Update	JW	CS
B	06/12/2024	Height of Timber Screen Amended	WC	CS
A	22/11/2024	Timber Screen Added to Terrace	WC	CS
/	18/10/2024	Issued for Planning	WC	CS
Rev. Date	Notes	Drawn	Checked	

MortonScarr
Level 5 Tower Point | 44 North Road | Brighton | BN1 1YR
tel. 01273 220407 info@mortonscarr.com www.mortonscarr.com

Client:
David Gatey & Alison Dobbin
Project:
31 Hurst Road
Hassocks, BN6 9NL

Drawing:
Proposed Elevations
Rear (South) and Side (East)

Scale	Drawn By	Checked By	Issued For
1:100@A3	WC	CS	PLANNING
Drawing No.	Revision		

2332(31)001 **C**