


KEY

Existing walls

Proposed walls



1 Section A
Through GF Extension (Long) 1:100

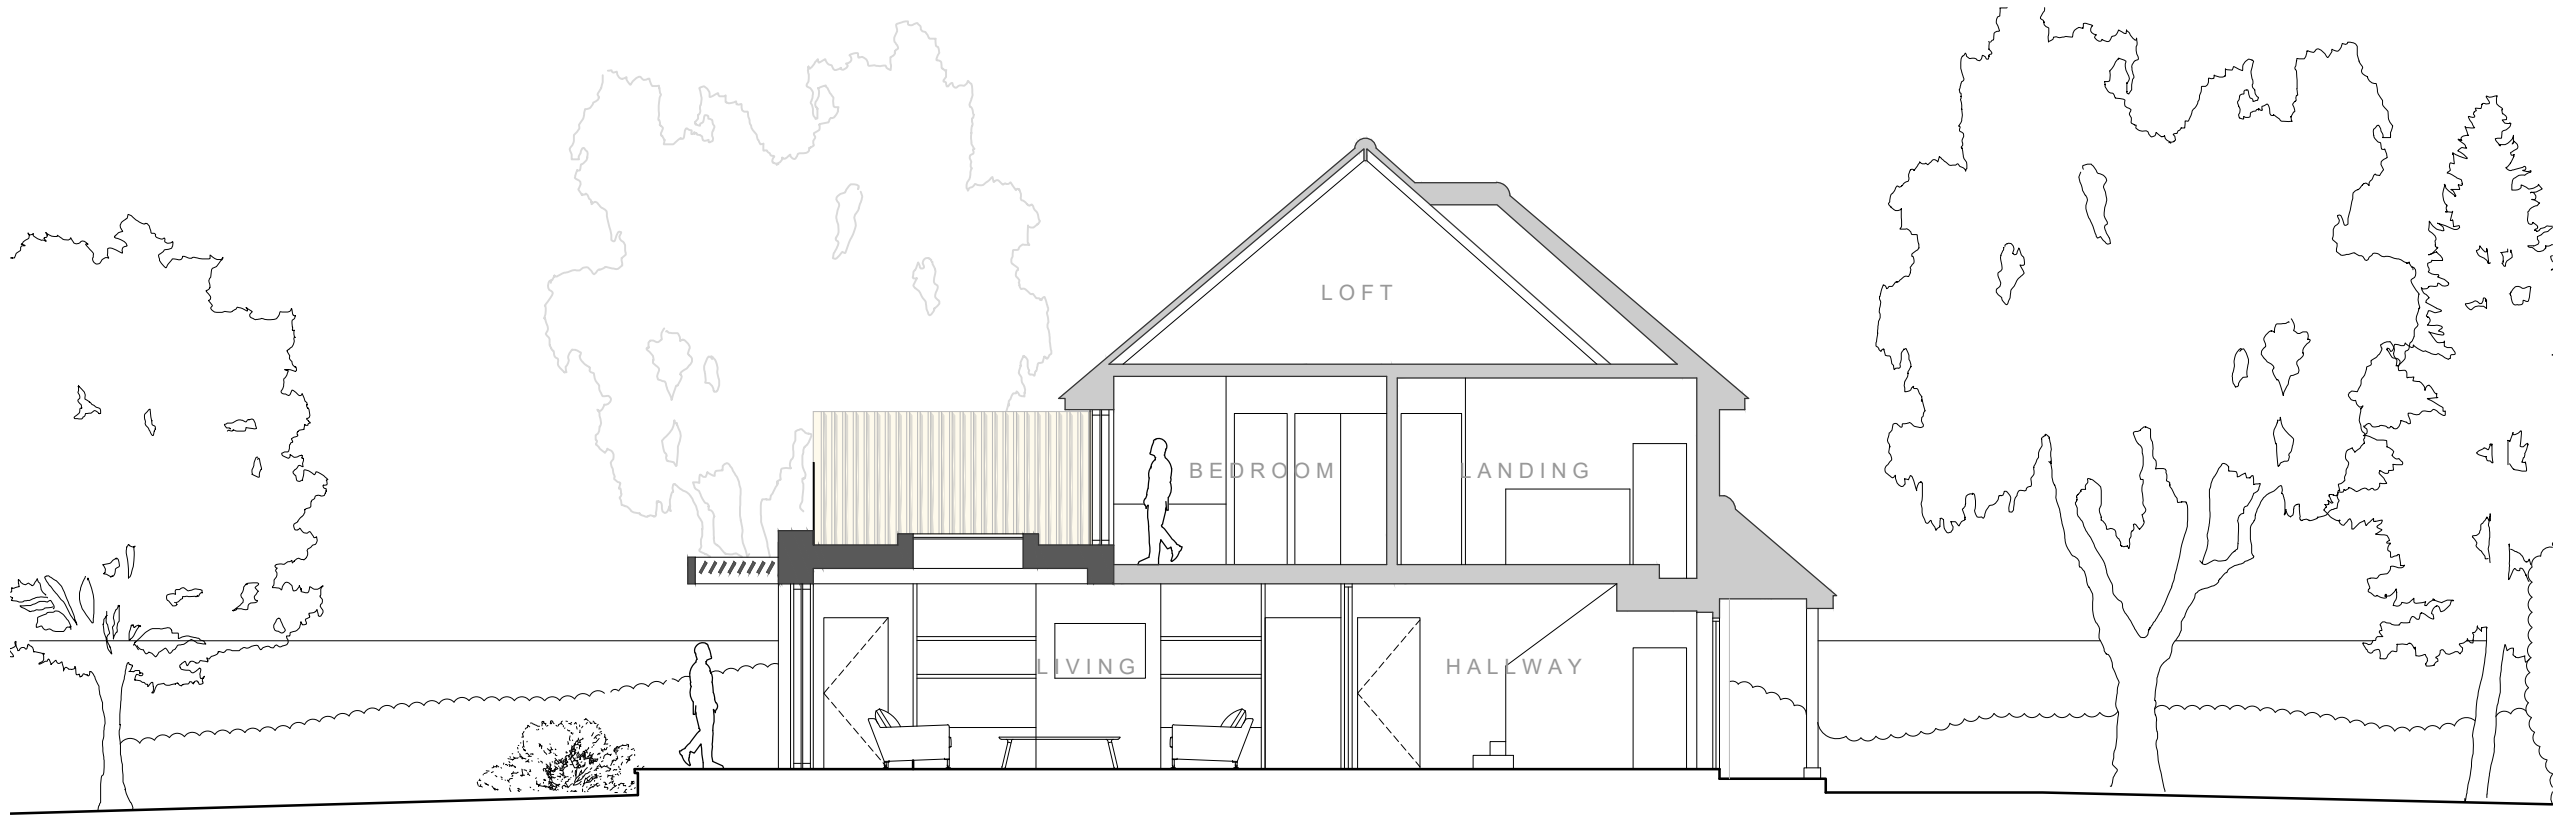

2 Section B
Through GF Extension (Short) 1:100



B	06/12/2024	Height of Timber Screen Amended	WC	CS
A	22/11/2024	Timber Screen Added to Terrace	WC	CS
/	18/10/2024	Issued for Planning	WC	CS
Rev. Date	Notes		Drawn	Checked

MortonScarr

Level 5, Tower Point | 44 North Road | Brighton | BN1 1YR
tel. 01273 220407 | info@mortonscarr.com | www.mortonscarr.com

Client:
David Gatey & Alison Dobbin

Project:
31 Hurst Road
Hassocks, BN6 9NL

Drawing:
Proposed Sections

Scale	Drawn By	Checked By	Issued For
1:100@A3	WC	CS	PLANNING
Drawing No.			Revision
2332(41)000			B