




1 Section A
Through GF Extension (Long) 1:100

0 0.5 1.0 2.0 3.0 4.0 5.0 10.0
Scale in metres

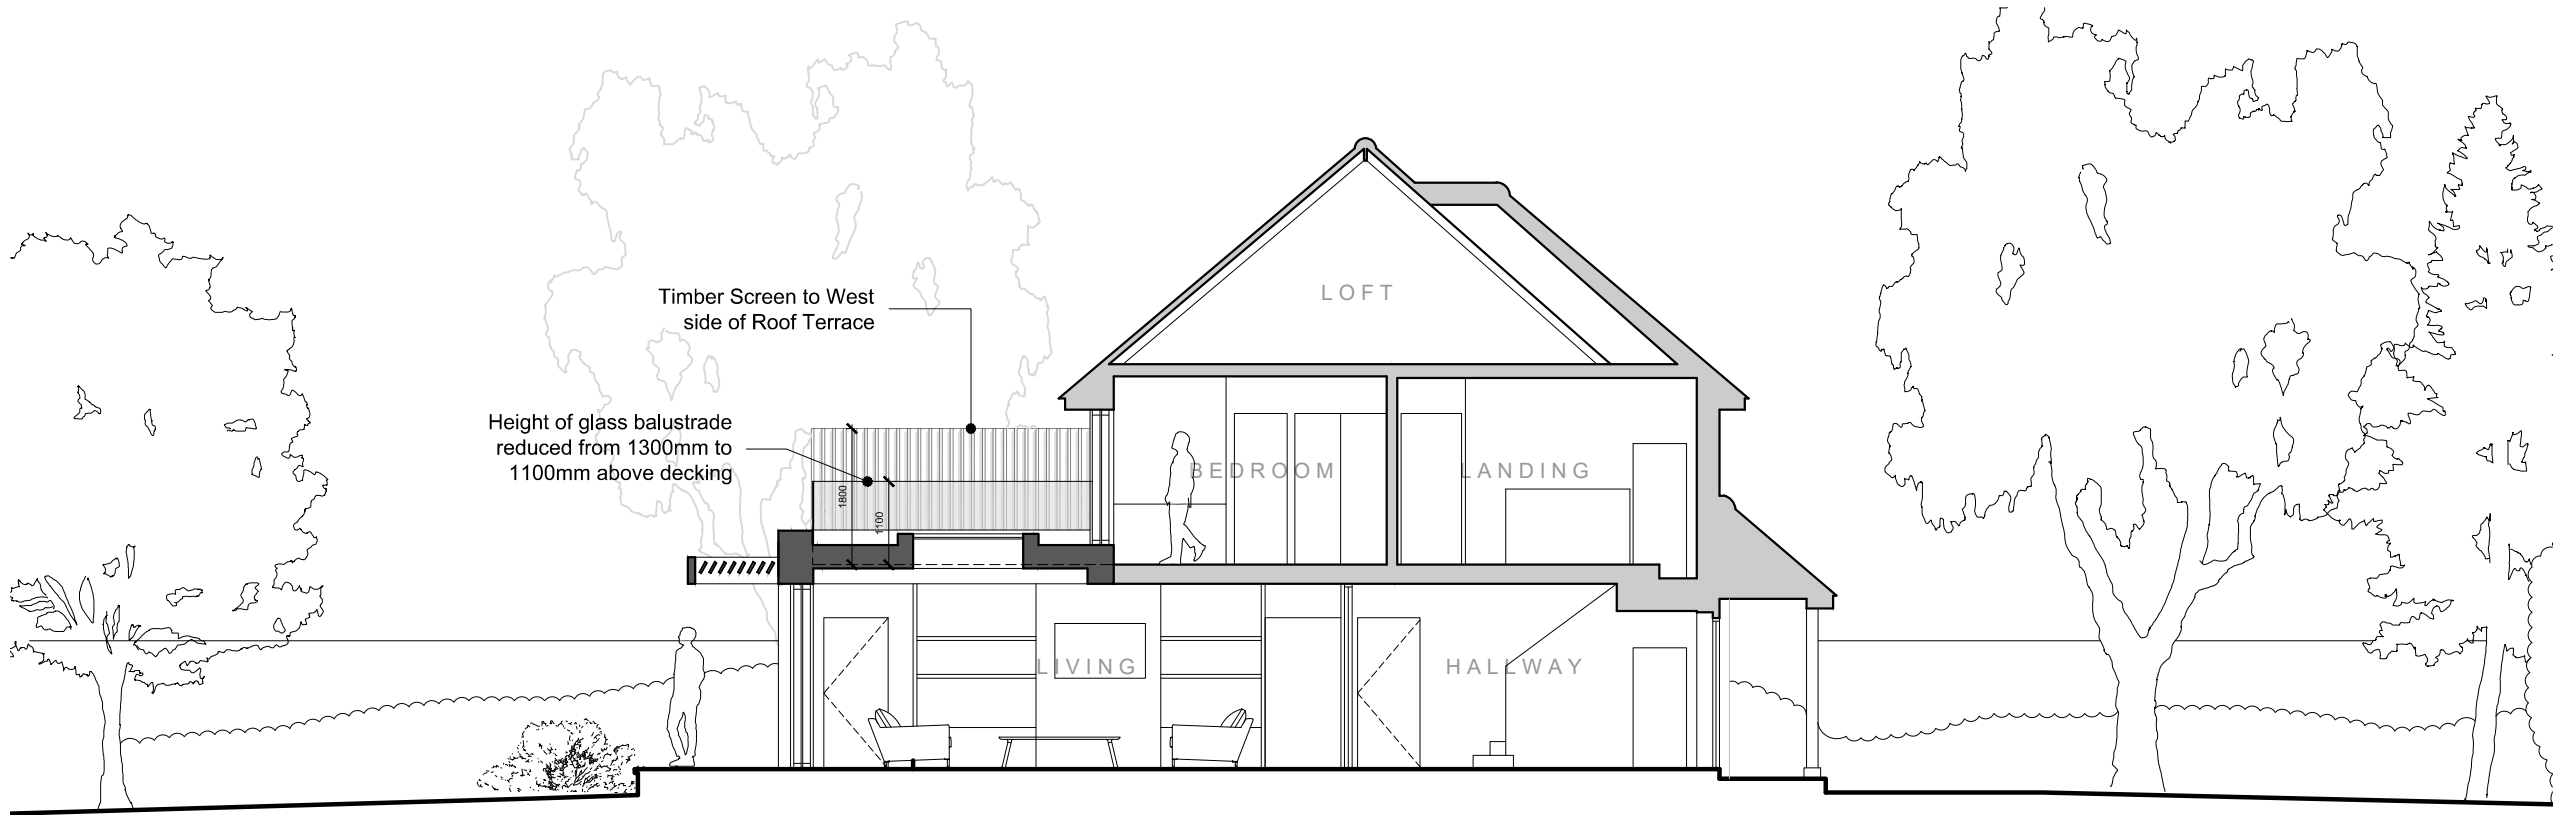

2 Section B
Through GF Extension (Short) 1:100

0 0.5 1.0 2.0 3.0 4.0 5.0 10.0
Scale in metres

KEY
Existing walls
Proposed walls

C	24/04/2025	Issued for Planning Update	JW	CS
B	06/12/2024	Height of Timber Screen Amended	WC	CS
A	22/11/2024	Timber Screen Added to Terrace	WC	CS
/	18/10/2024	Issued for Planning	WC	CS
Rev. Date	Notes		Drawn	Checked

MortonScarr
Level 5, Tower Point | 44 North Road | Brighton | BN1 1YR
tel. 01273 220407 info@mortonscarr.com www.mortonscarr.com

Client:
David Gatey & Alison Dobbin
Project:
31 Hurst Road
Hassocks, BN6 9NL

Drawing:
Proposed Sections

Scale	Drawn By	Checked By	Issued For
1:100@A3	WC	CS	PLANNING
Drawing No.	Revision		

2332(41)000 **C**