



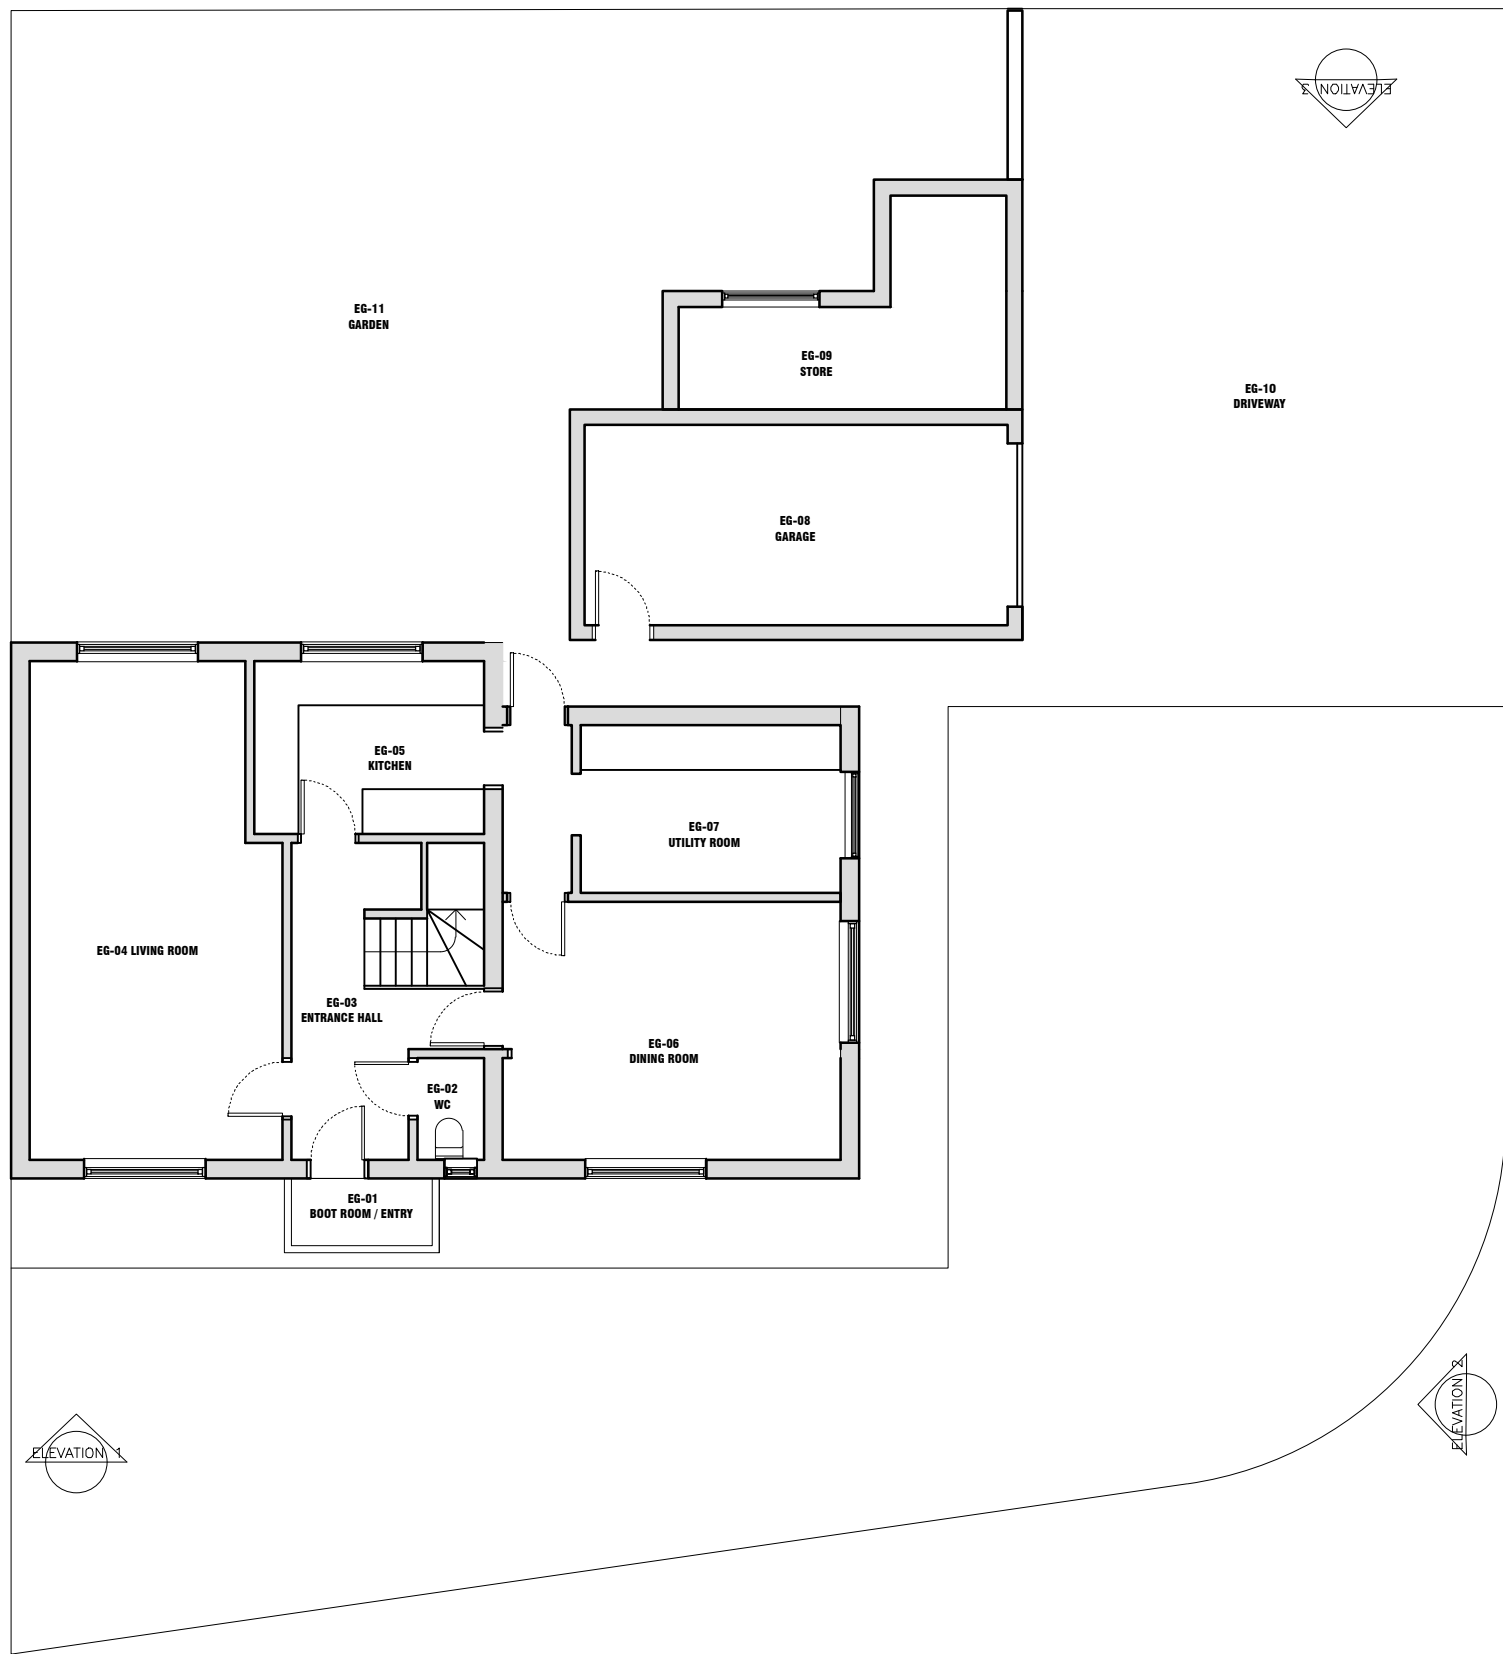


1 EXISTING
GROUND FLOOR PLAN

1:100

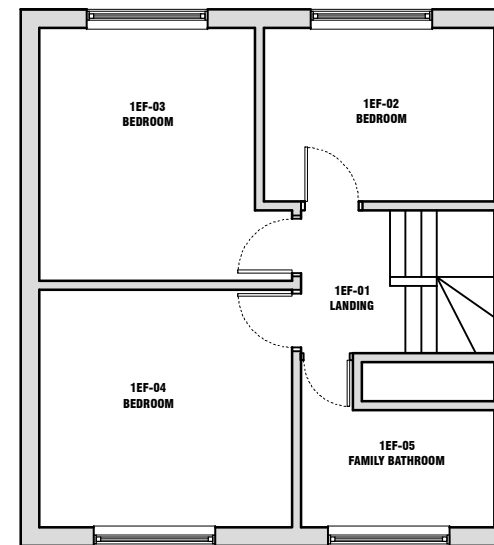

2 EXISTING
FIRST FLOOR PLAN

1:100

 

3 EXISTING
ROOF LEVEL PLAN

1:100