



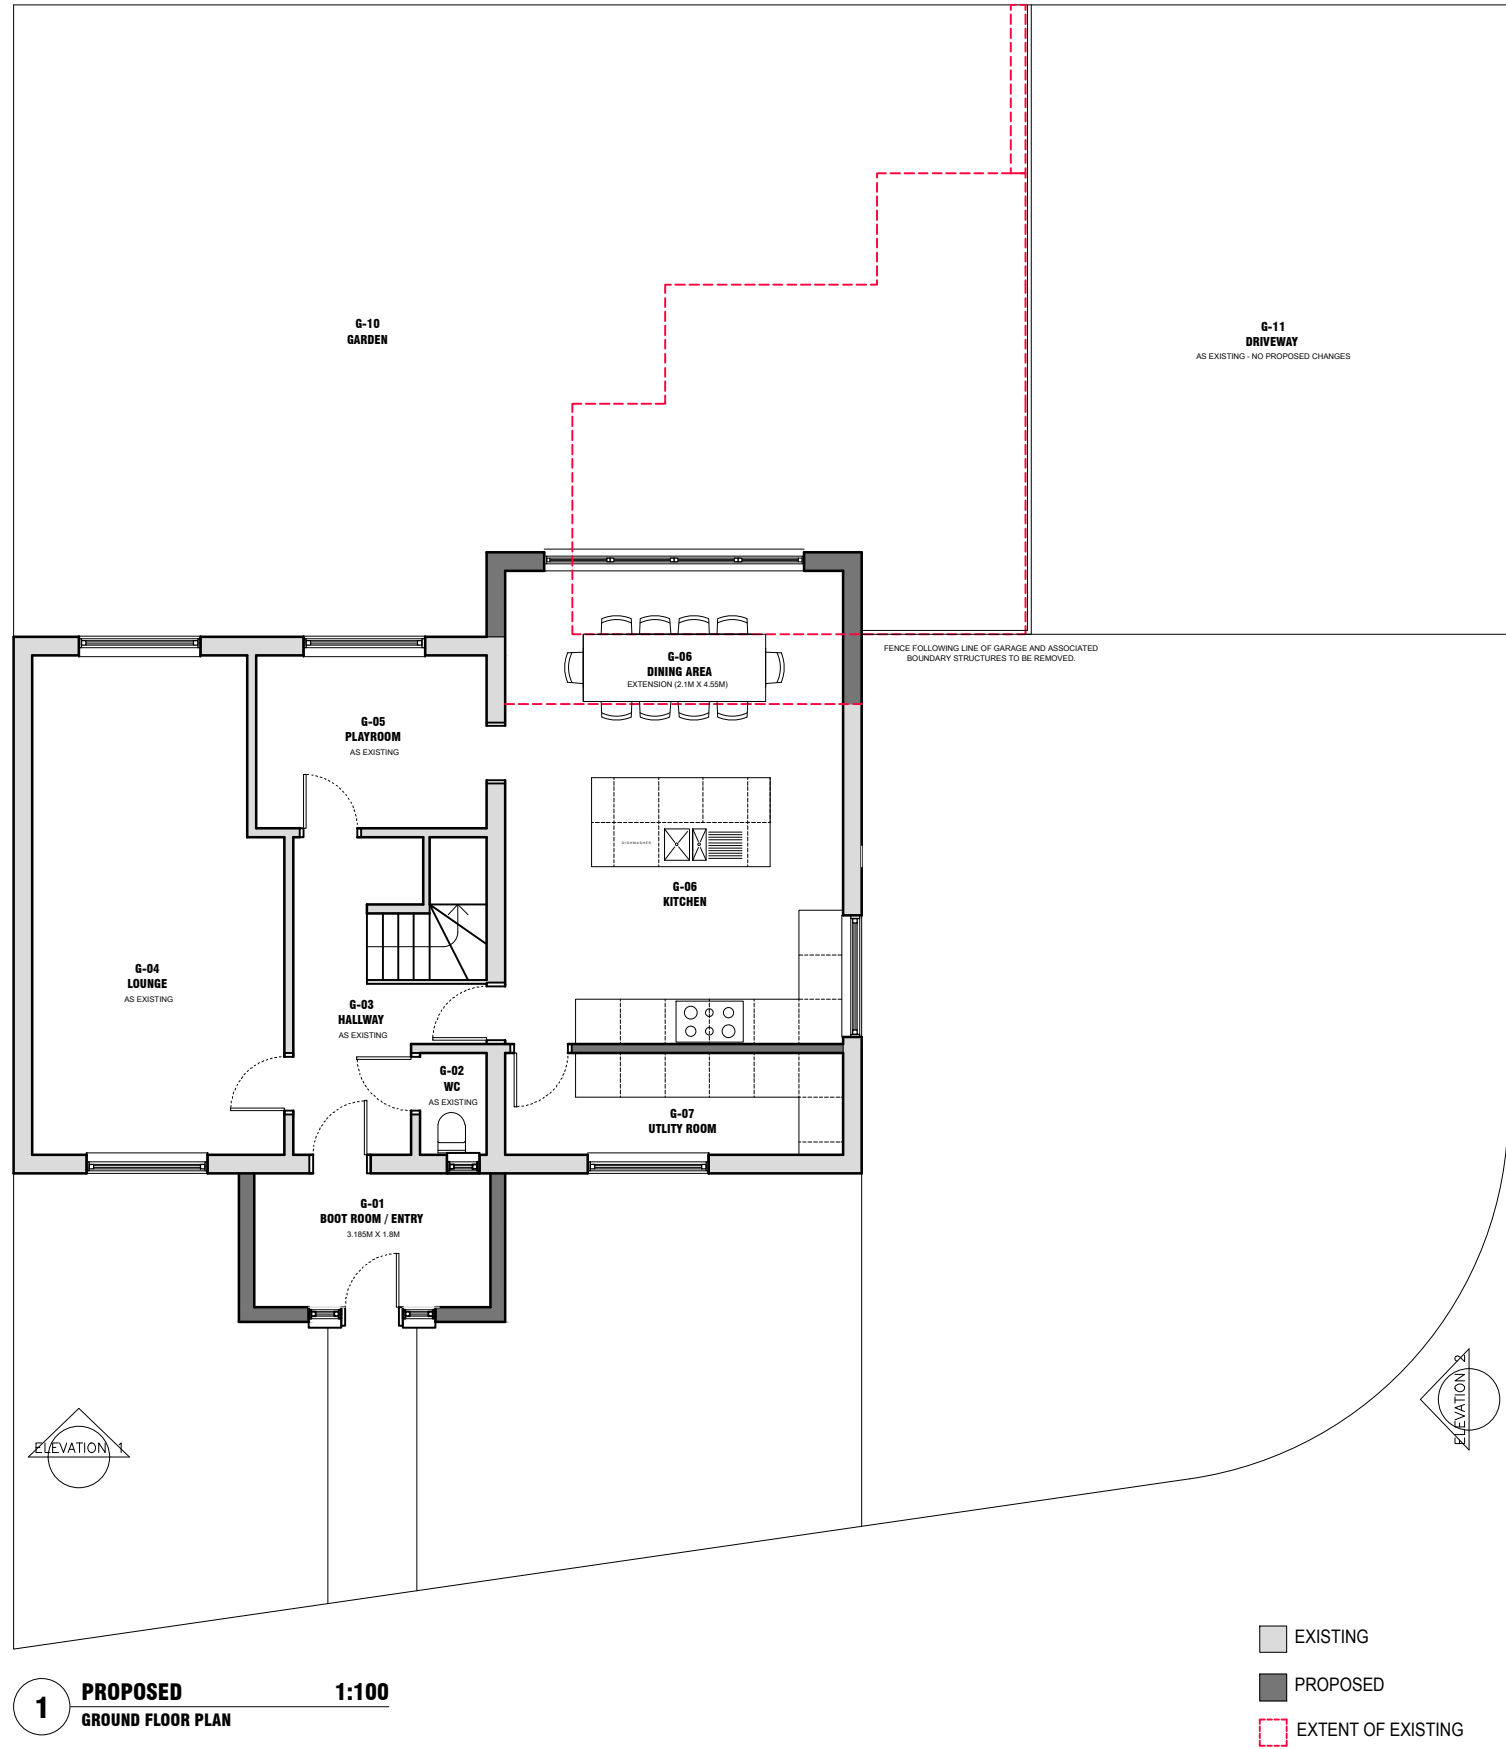


1 PROPOSED
GROUND FLOOR PLAN 1:100

- EXISTING
- PROPOSED
- EXTENT OF EXISTING

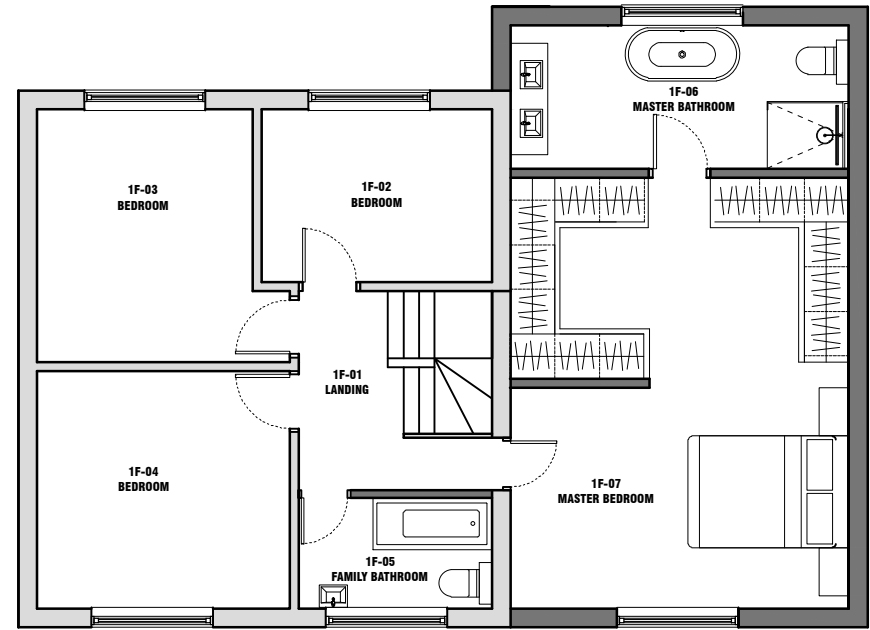

2 PROPOSED
FIRST FLOOR PLAN 1:100

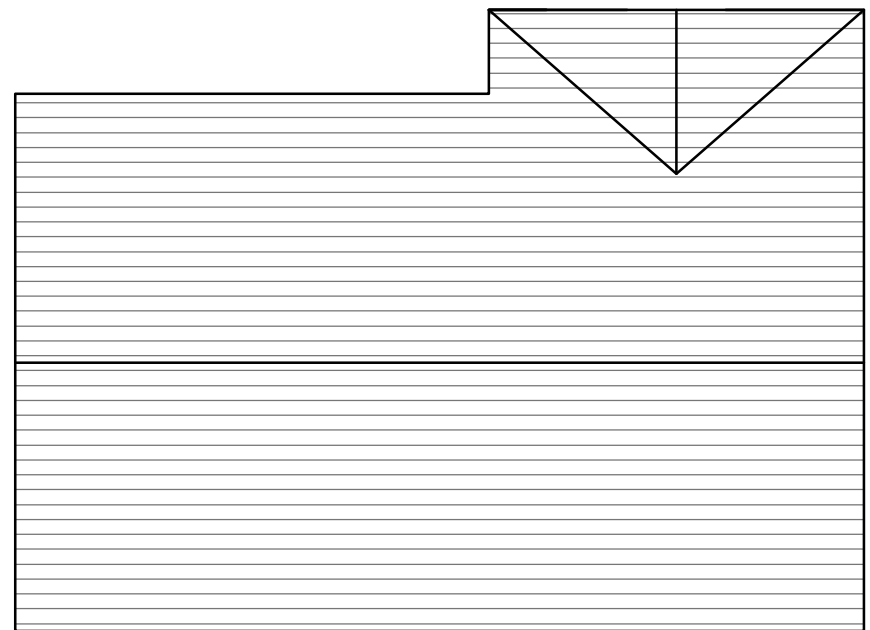

3 PROPOSED
ROOF LEVEL PLAN 1:100