

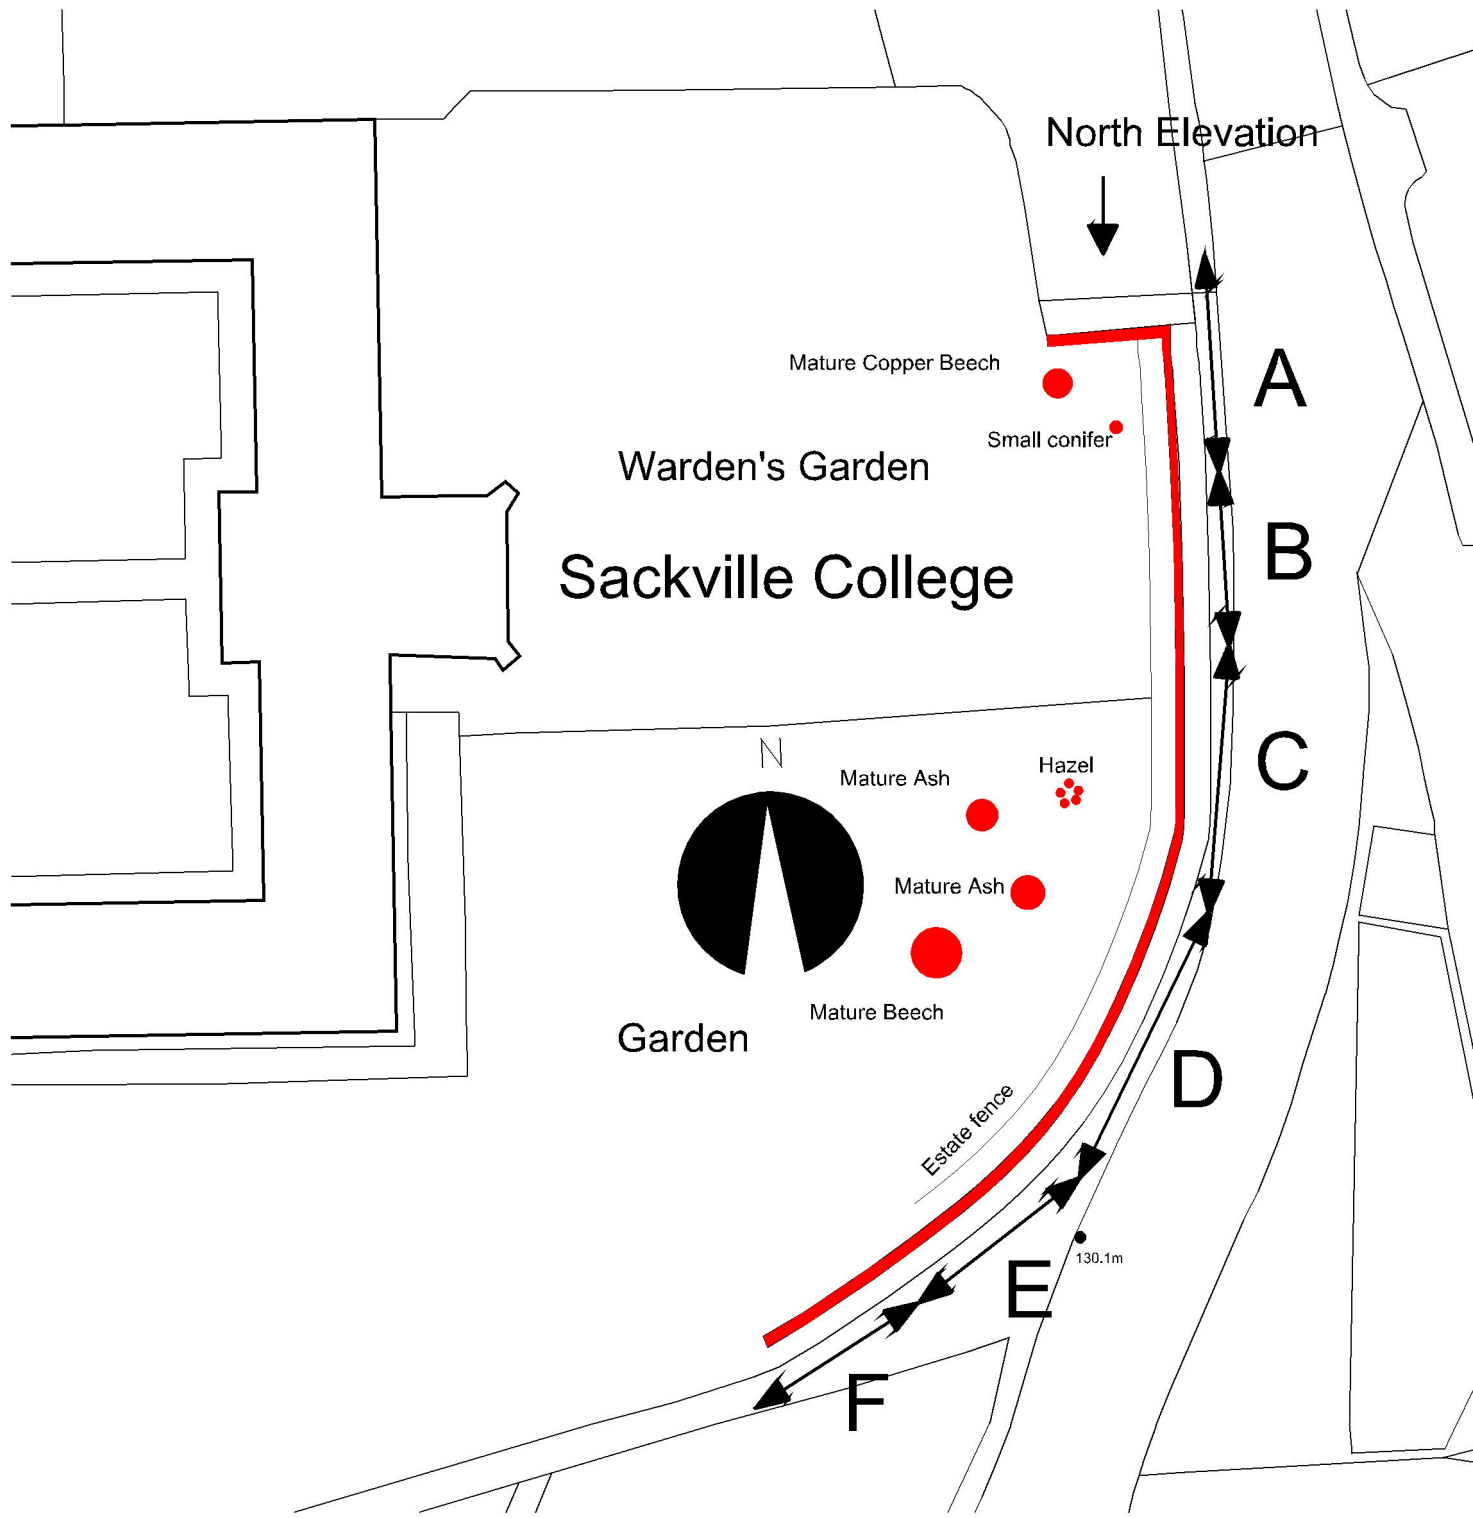
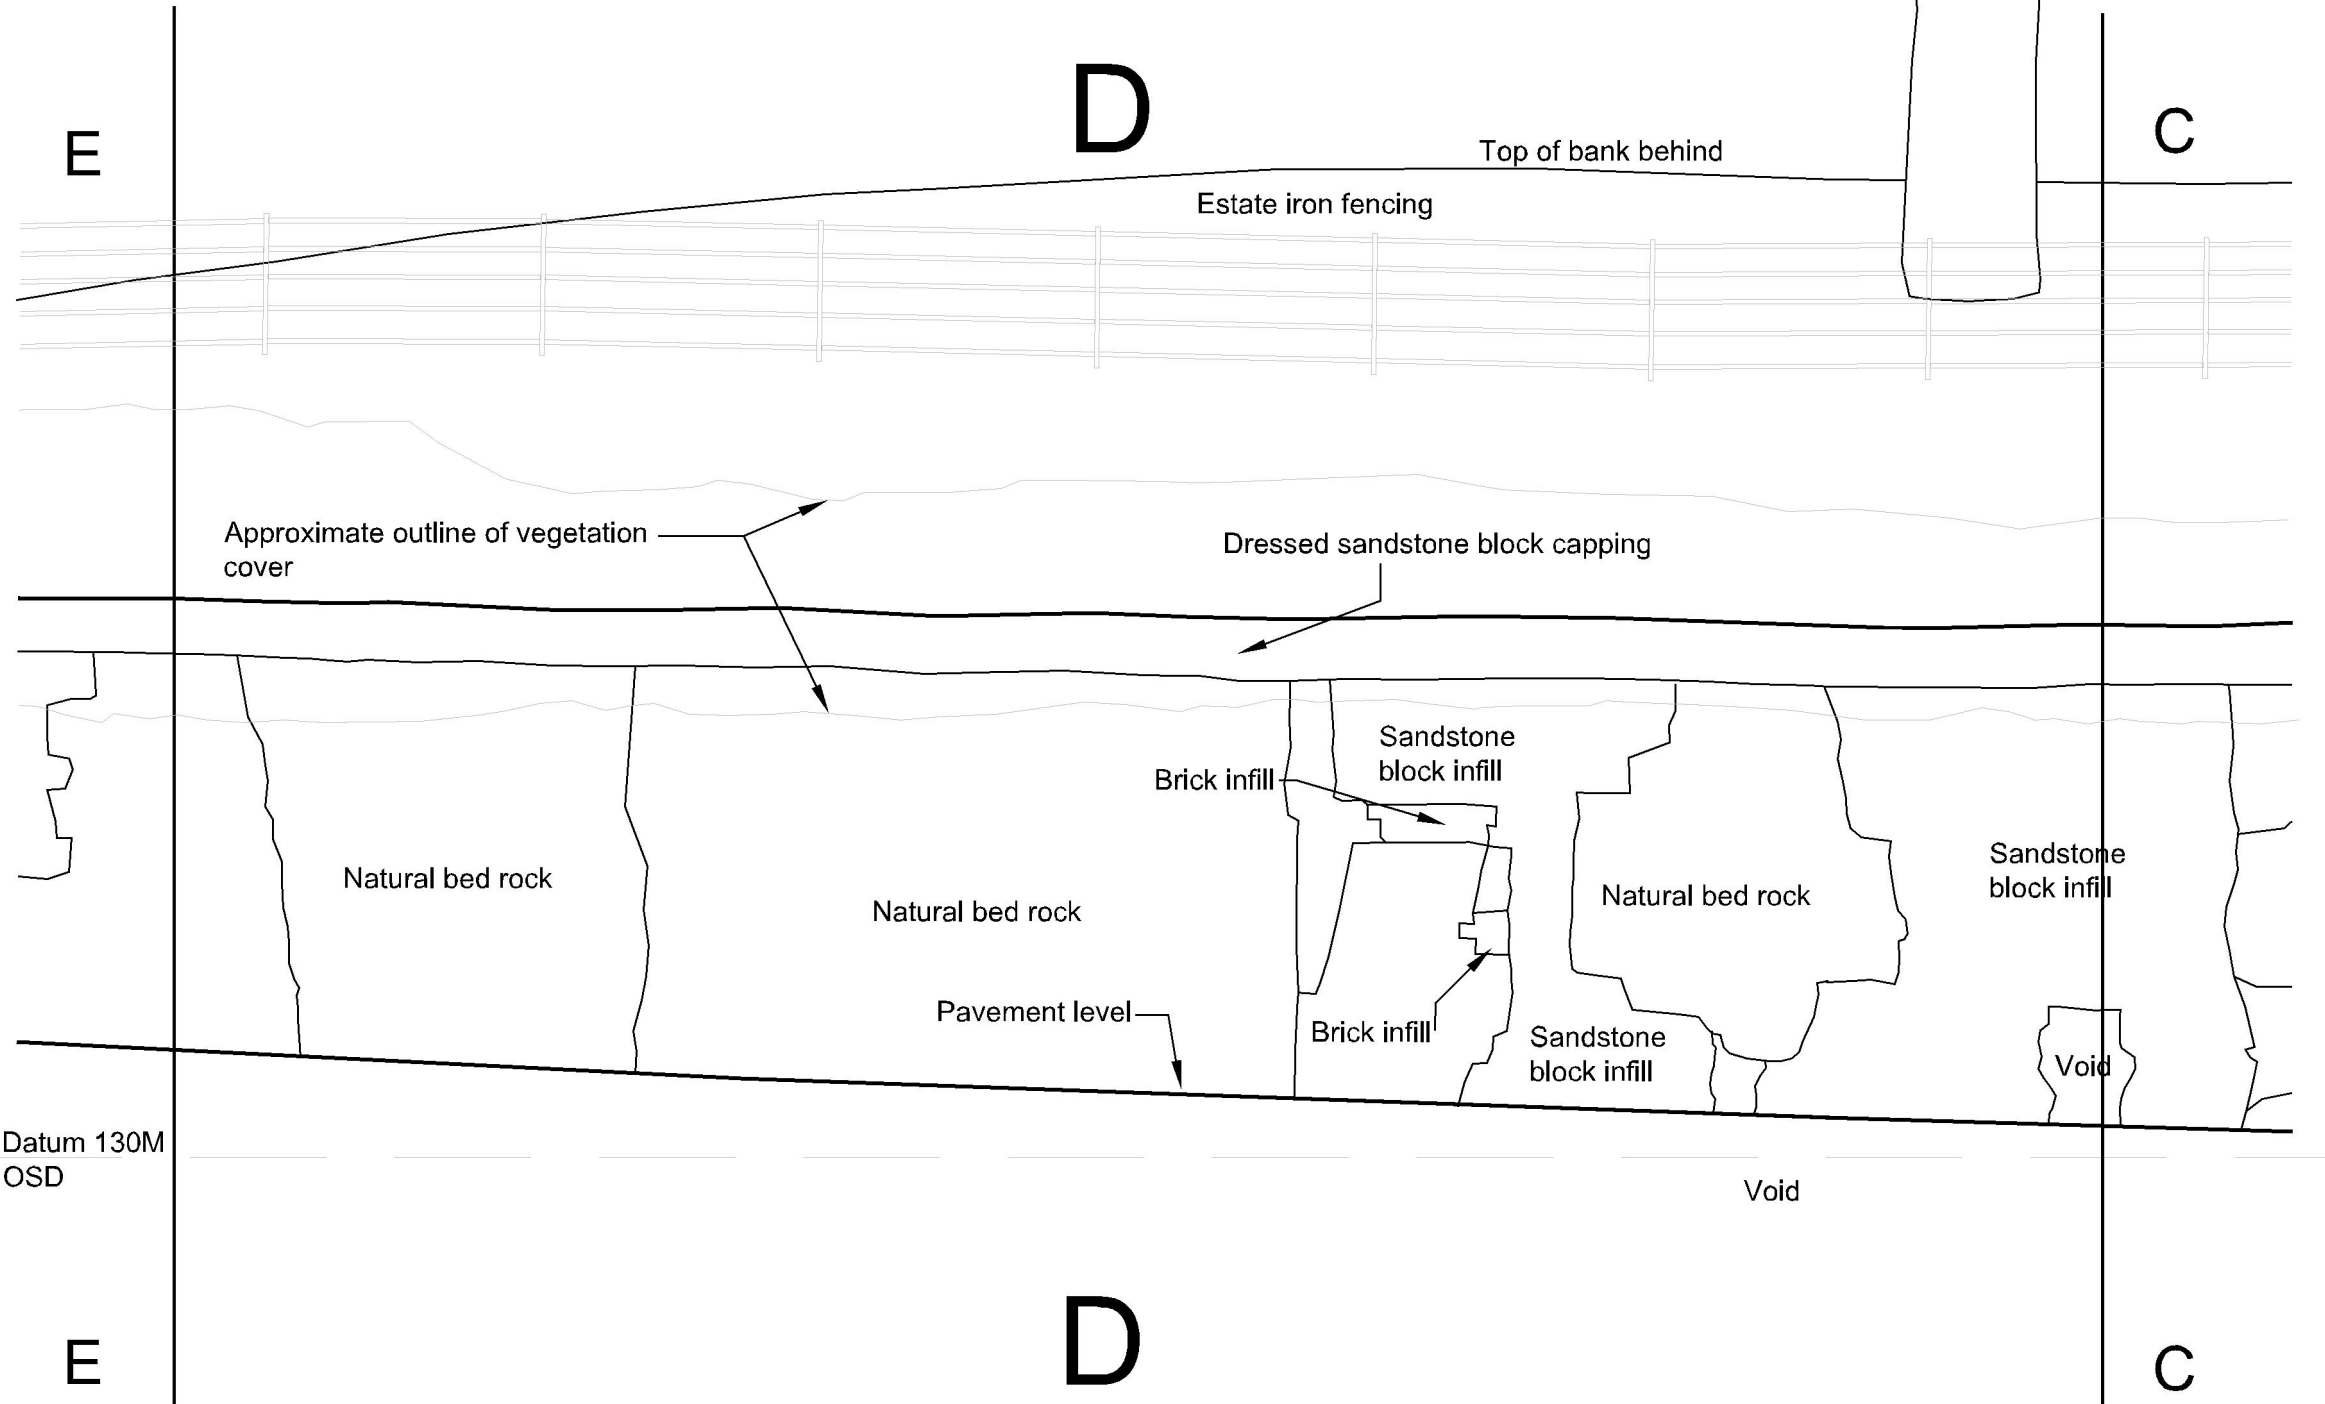


REV.	DATE	DRN.	CXD.	NOTES
.	.	.	.	.

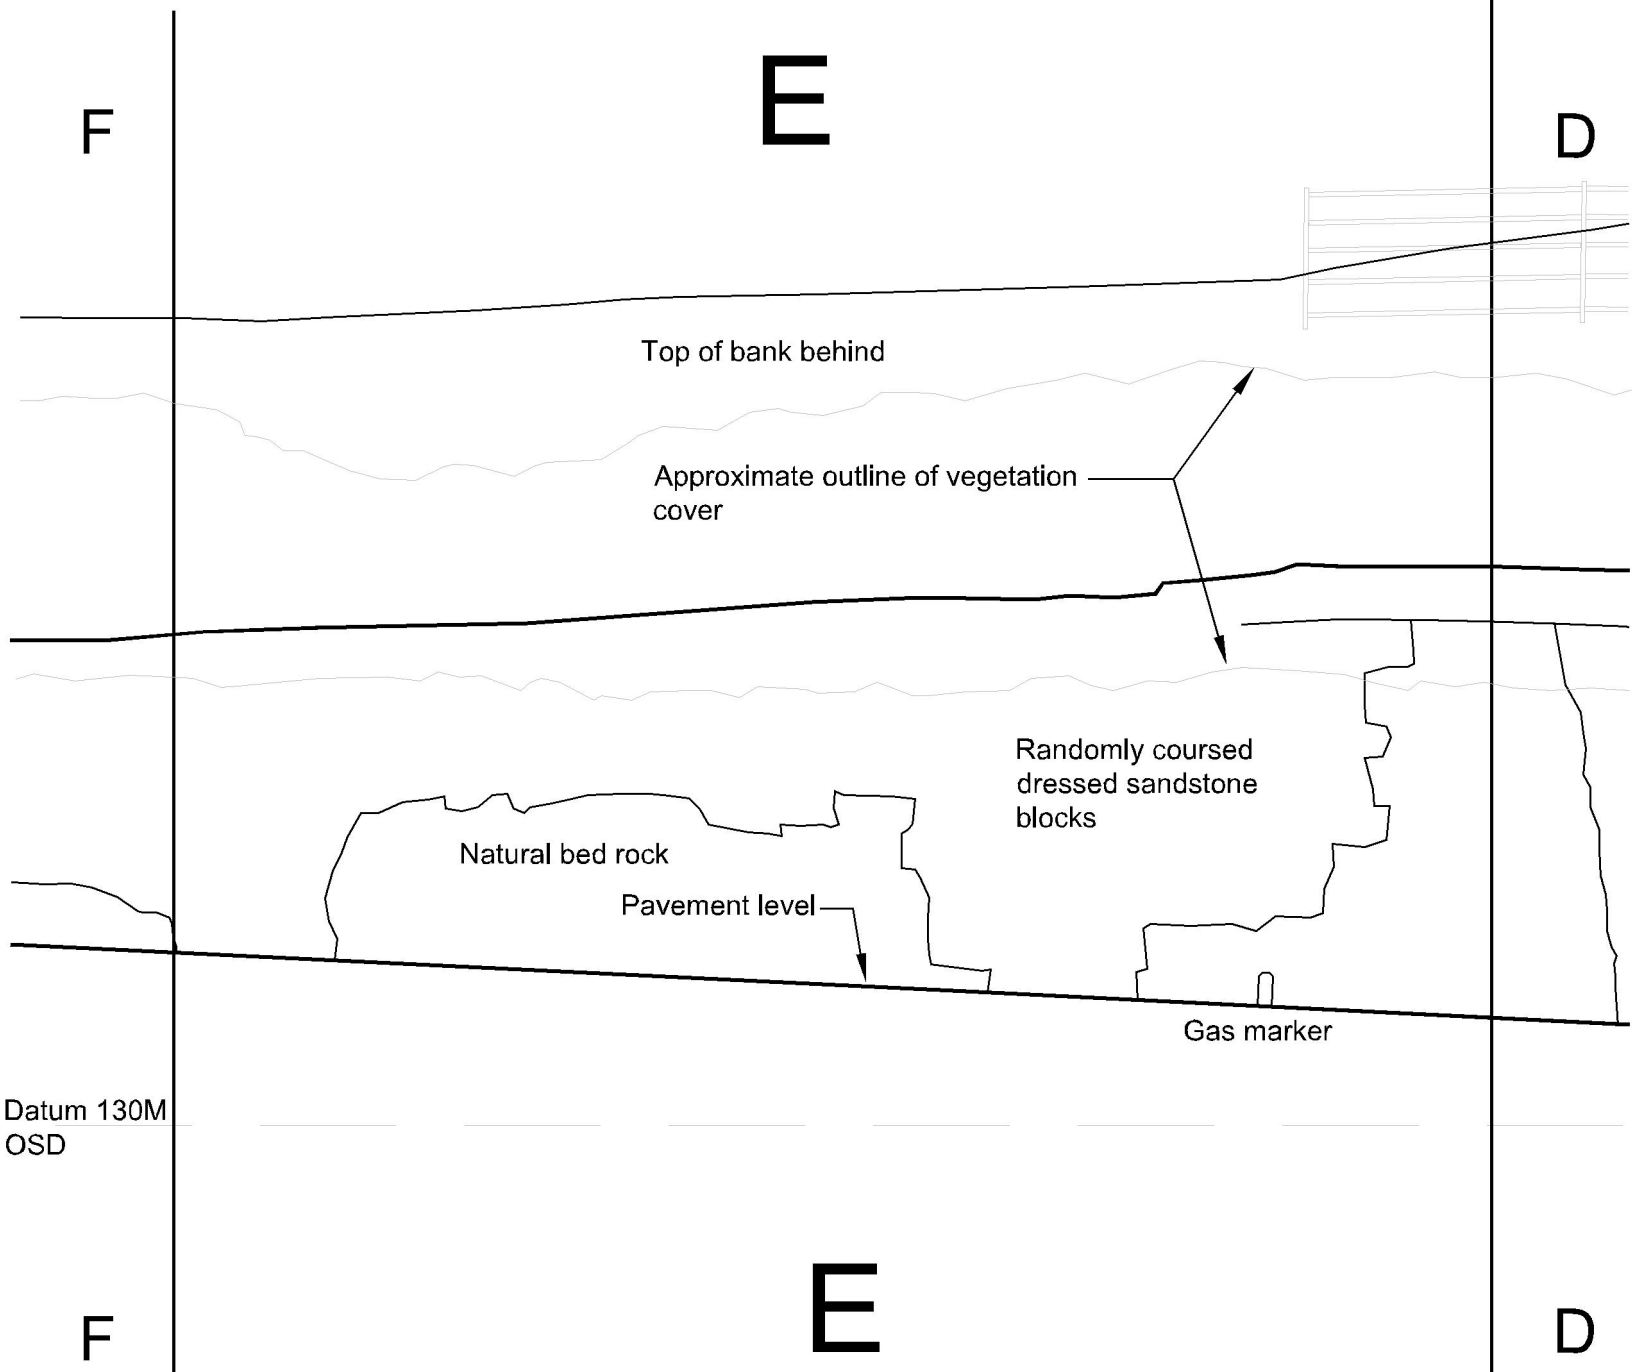

Key Plan
NOT TO SCALE

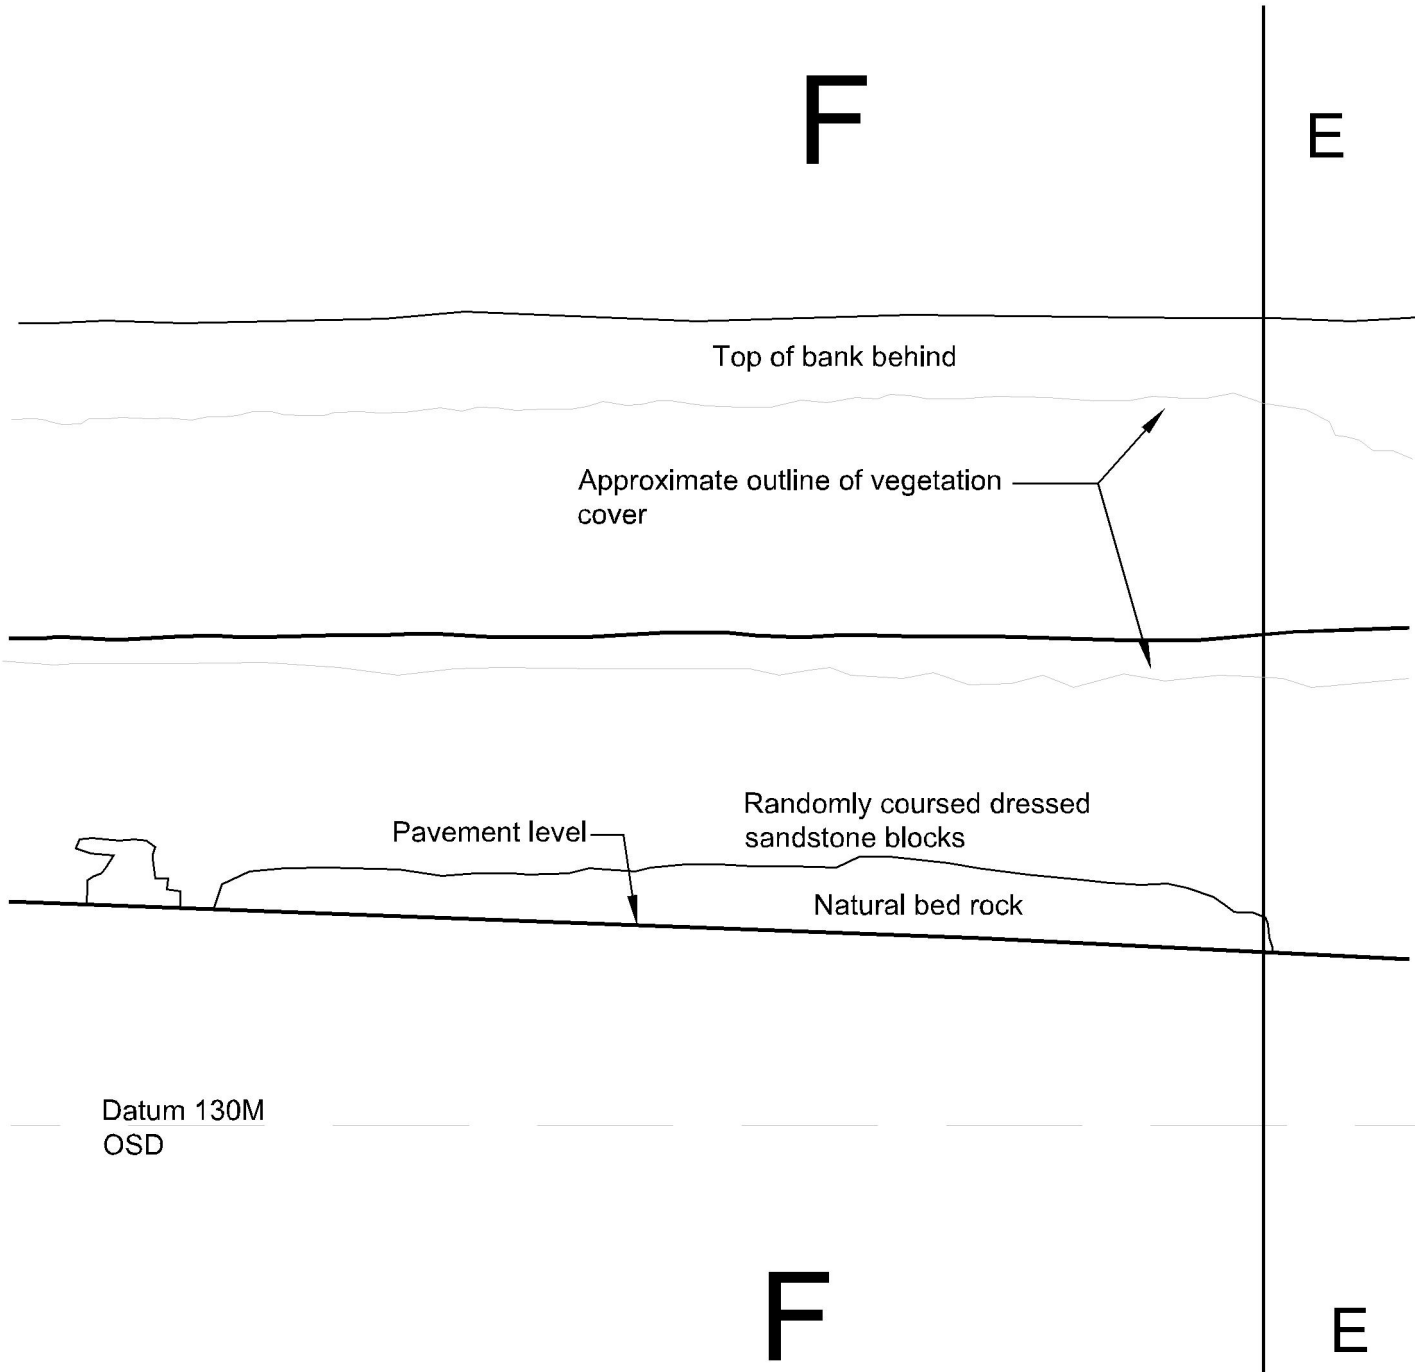

Boundary Wall elevation as existing and proposed
(Wall Bays D, E and F).
1:100 Scale @ A3, 1:50 Scale @ A1

NOTE: Curved wall divided into bays as key plan