
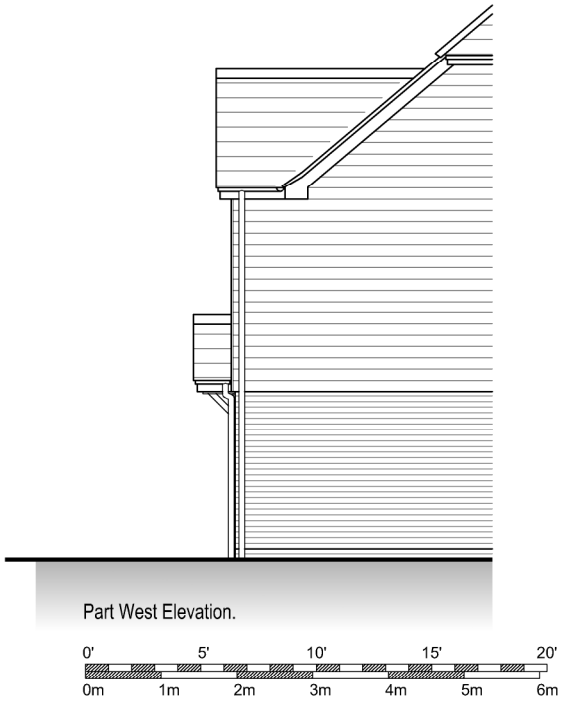


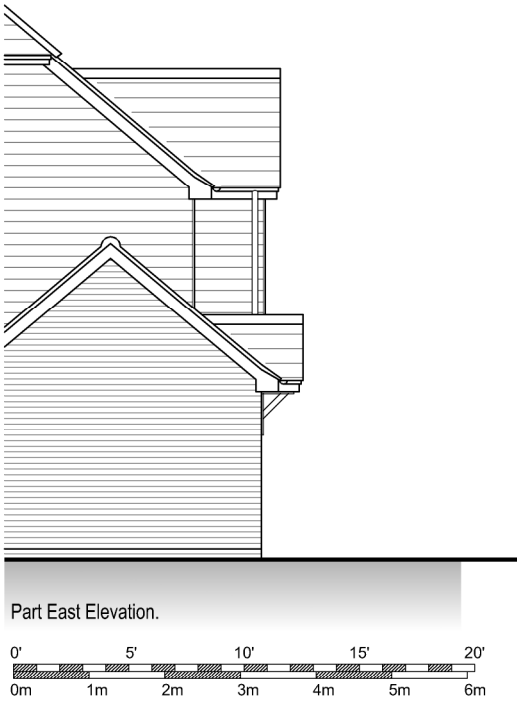

Rev. Date Initials Notes

Chris Neale. Architectural & Planning Consultant. 12, Stockwell Road, East Grinstead, W. Sussex, RH19 4AU. 01342 326281		Project Extension to :- 11 Dexter Drive, East Grinstead, West Sussex, RH19 4SU.	
Client	Peta Kinsville-Heyne	Title Elevations as Existing	
Do not scale from this drawing. All figured dimensions to be checked on site before construction and any discrepancies to be notified immediately. ©The design is copyright.		Drawn C.J.N.	Drawing No.
		Scale 1:100 @ A3	Rev.
		Date Nov. 2024	P 24-04-02 TP
PRELIMINARY, liable to change without notice, not for construction			